


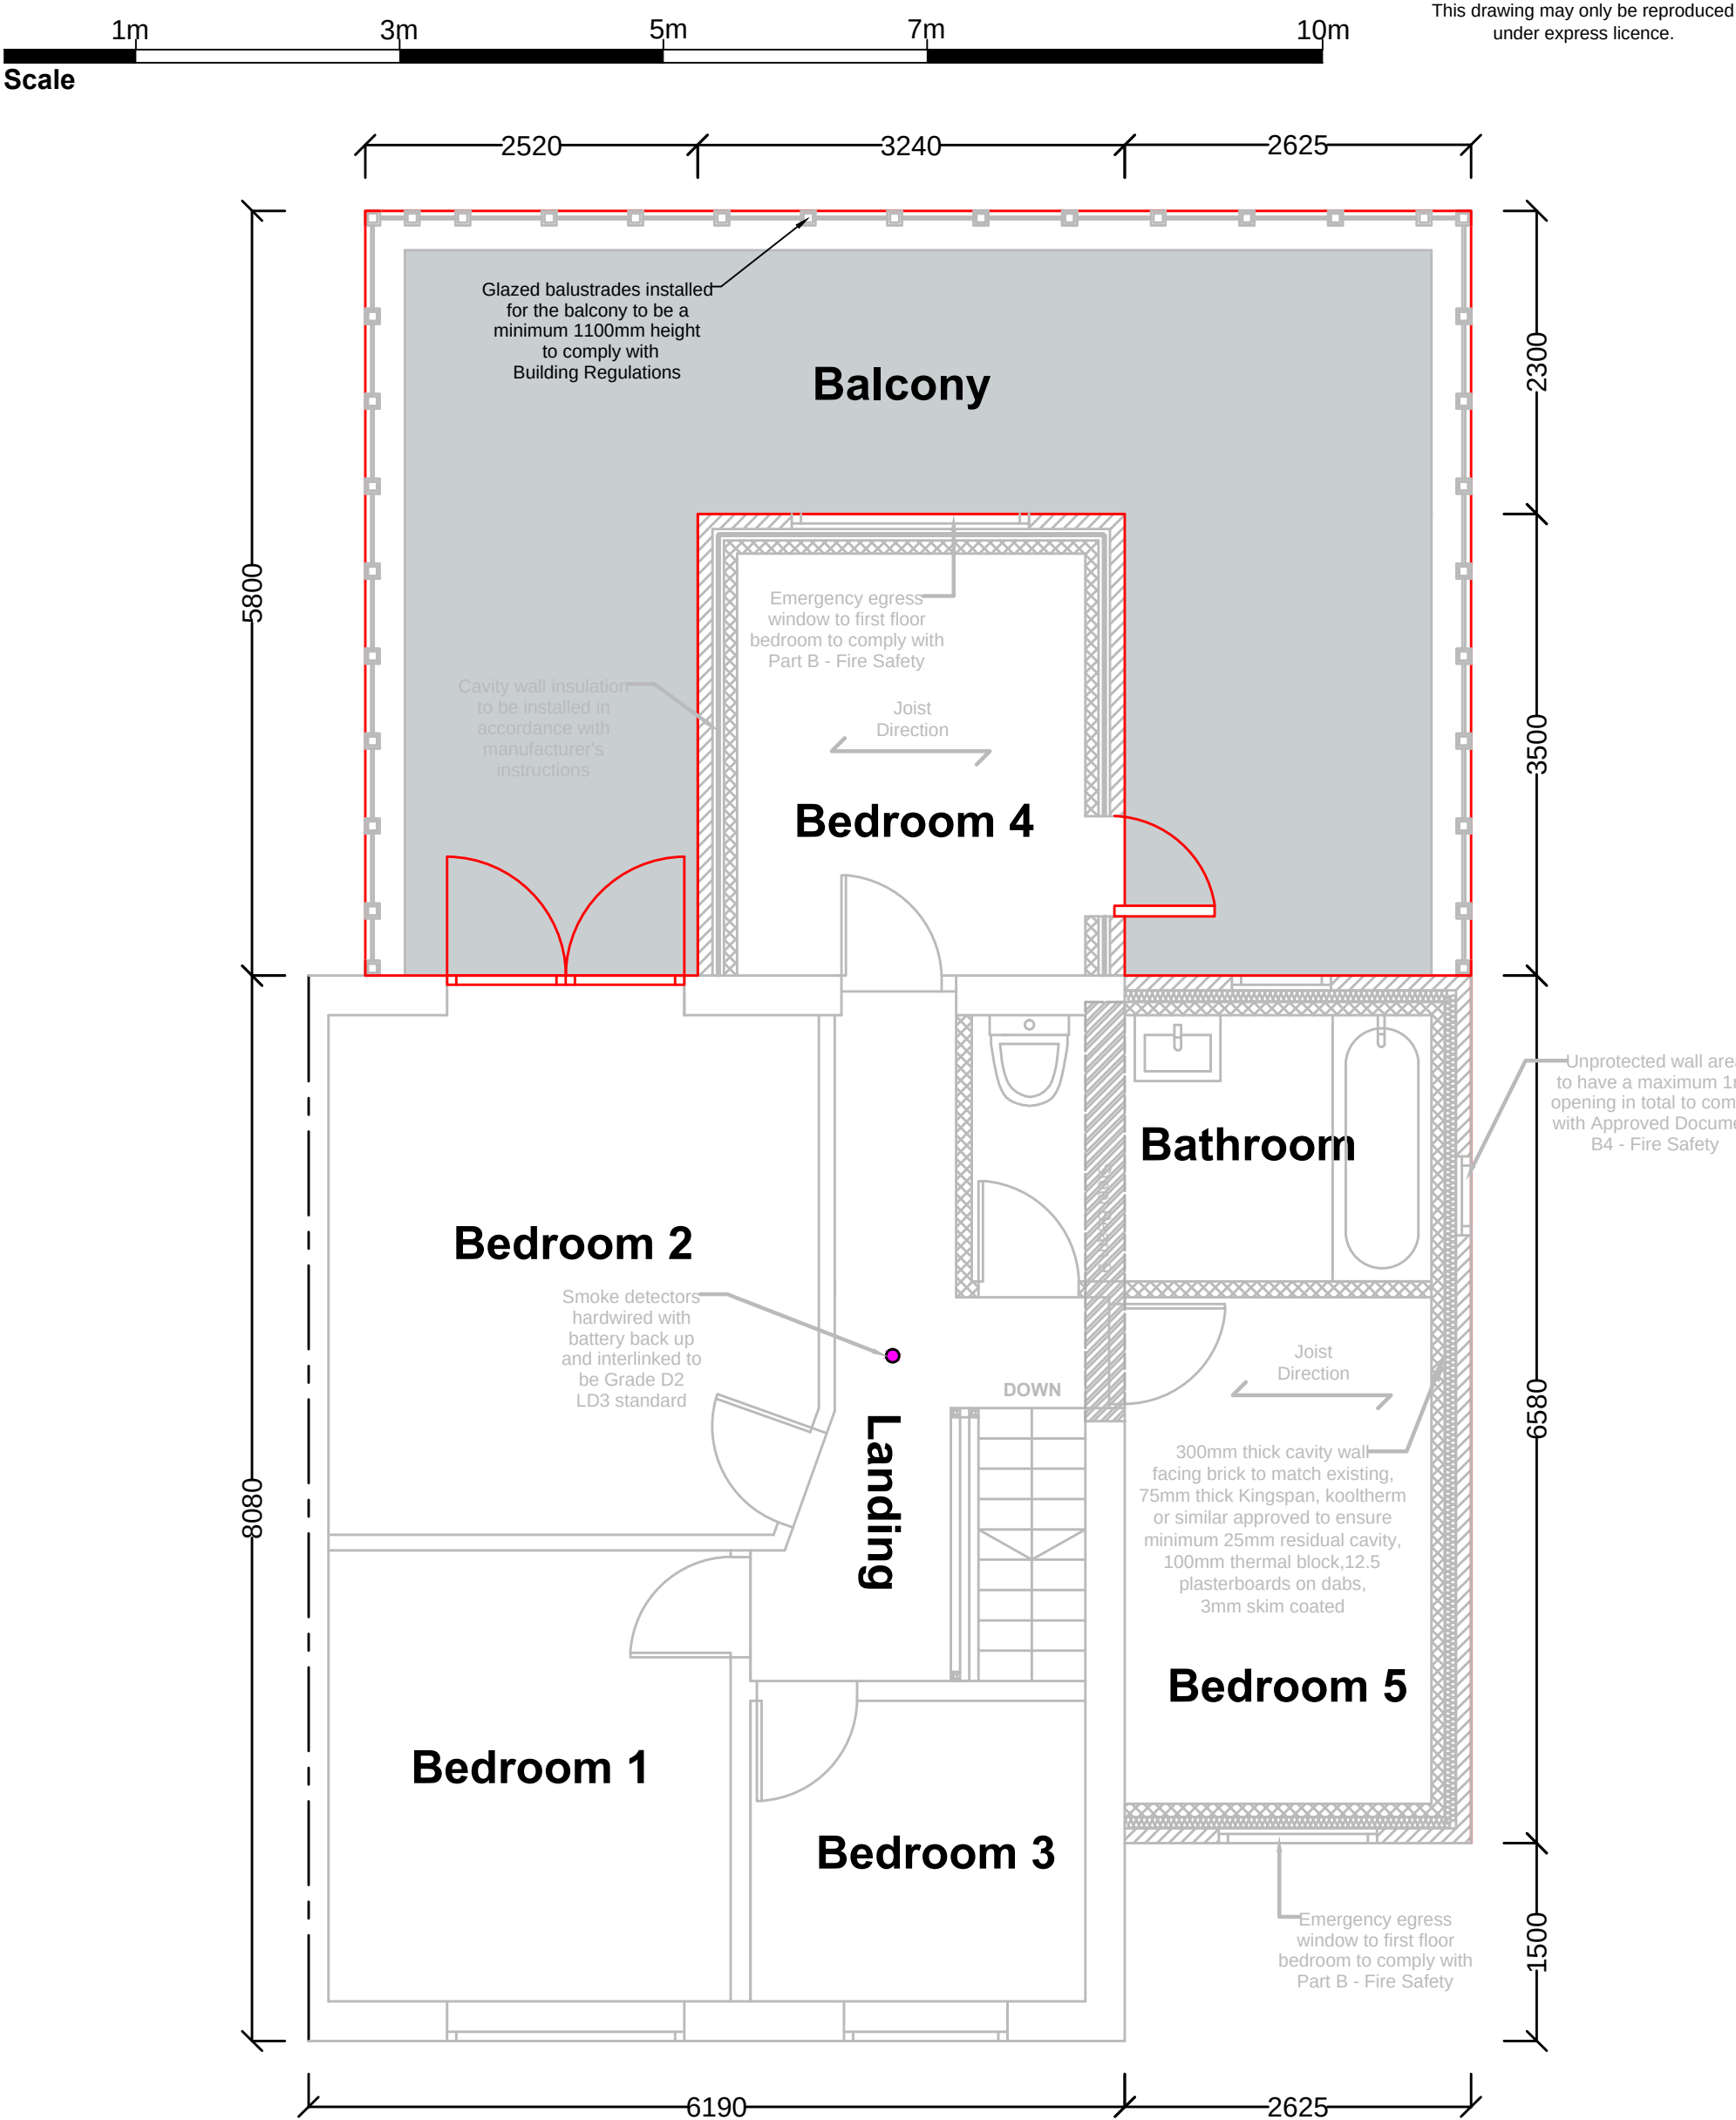

Proposed First Floor Plan

Mohammed Khan, BSc (Hons) MCIOB MNAEA Chartered Construction Manager & Property Consultant Ash 4 Homes, Pure Offices, Cheadle Royal Business Park, Cheadle, SK8 3TD, Tel: 0161 428 8652 Mobile: 07890 269580	Project Address: 34 Lambton Road, M21 0YJ Project Name: Proposed First Floor Balcony. Drawing Name: Proposed First Floor Plan	Project Ref: MK/012102	Sheet: 03
		Date: 07.10.21	
		Scale: 1:50	Rev:
		Paper Size: A3	