




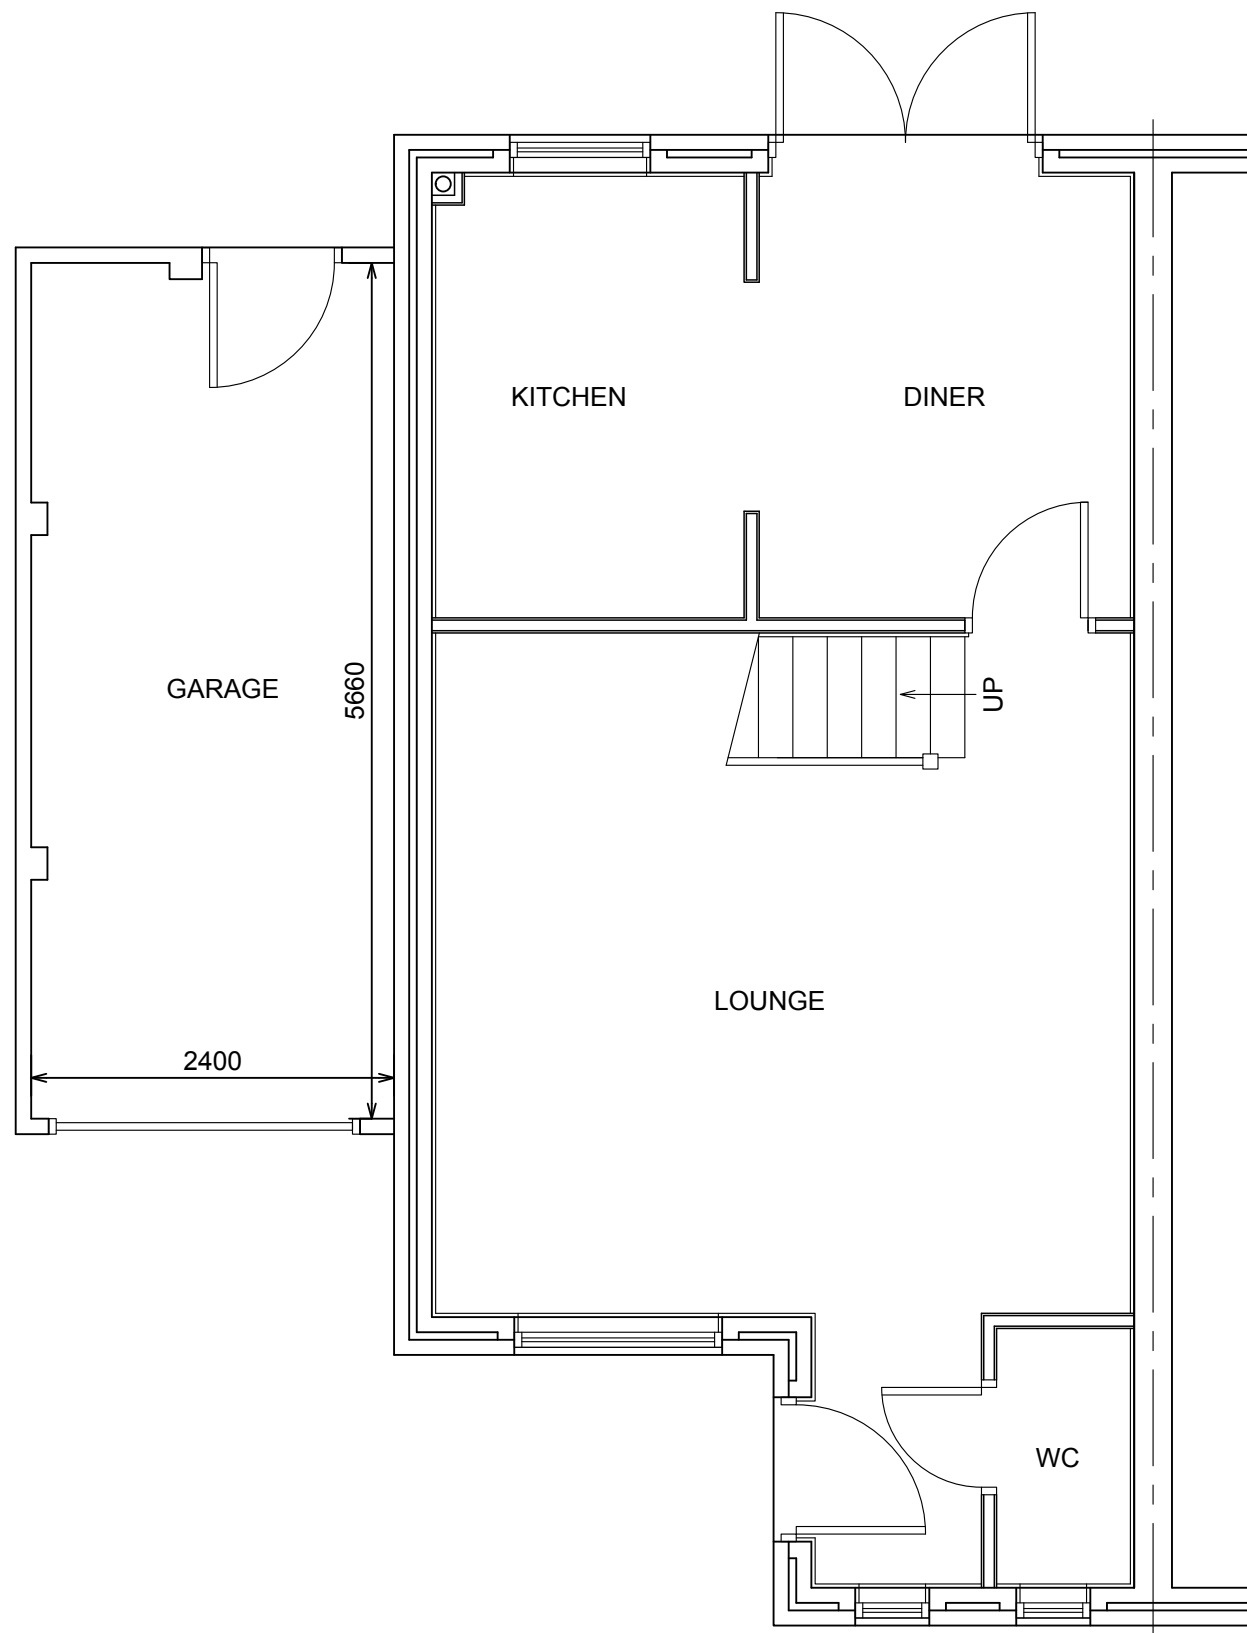

GROUND FLOOR PLAN: AS EXISTING

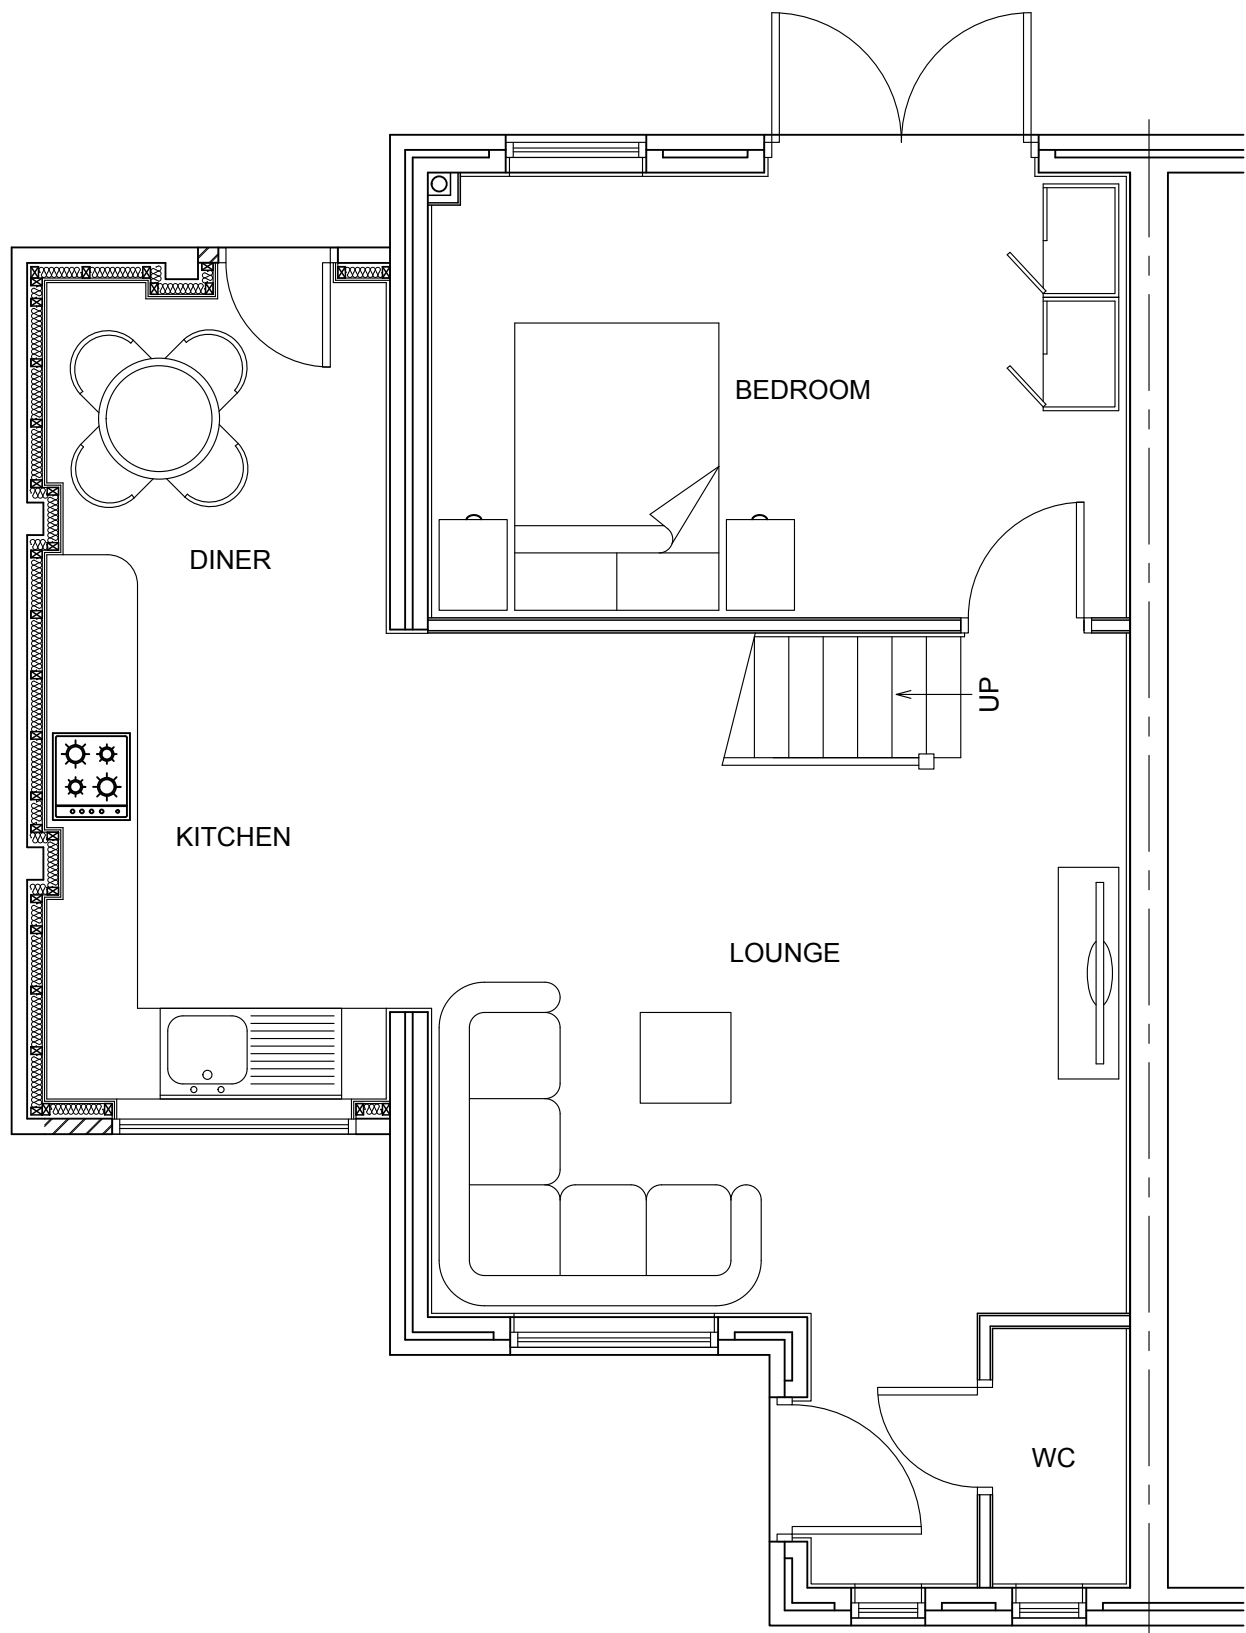


GROUND FLOOR PLAN: AS PROPOSED

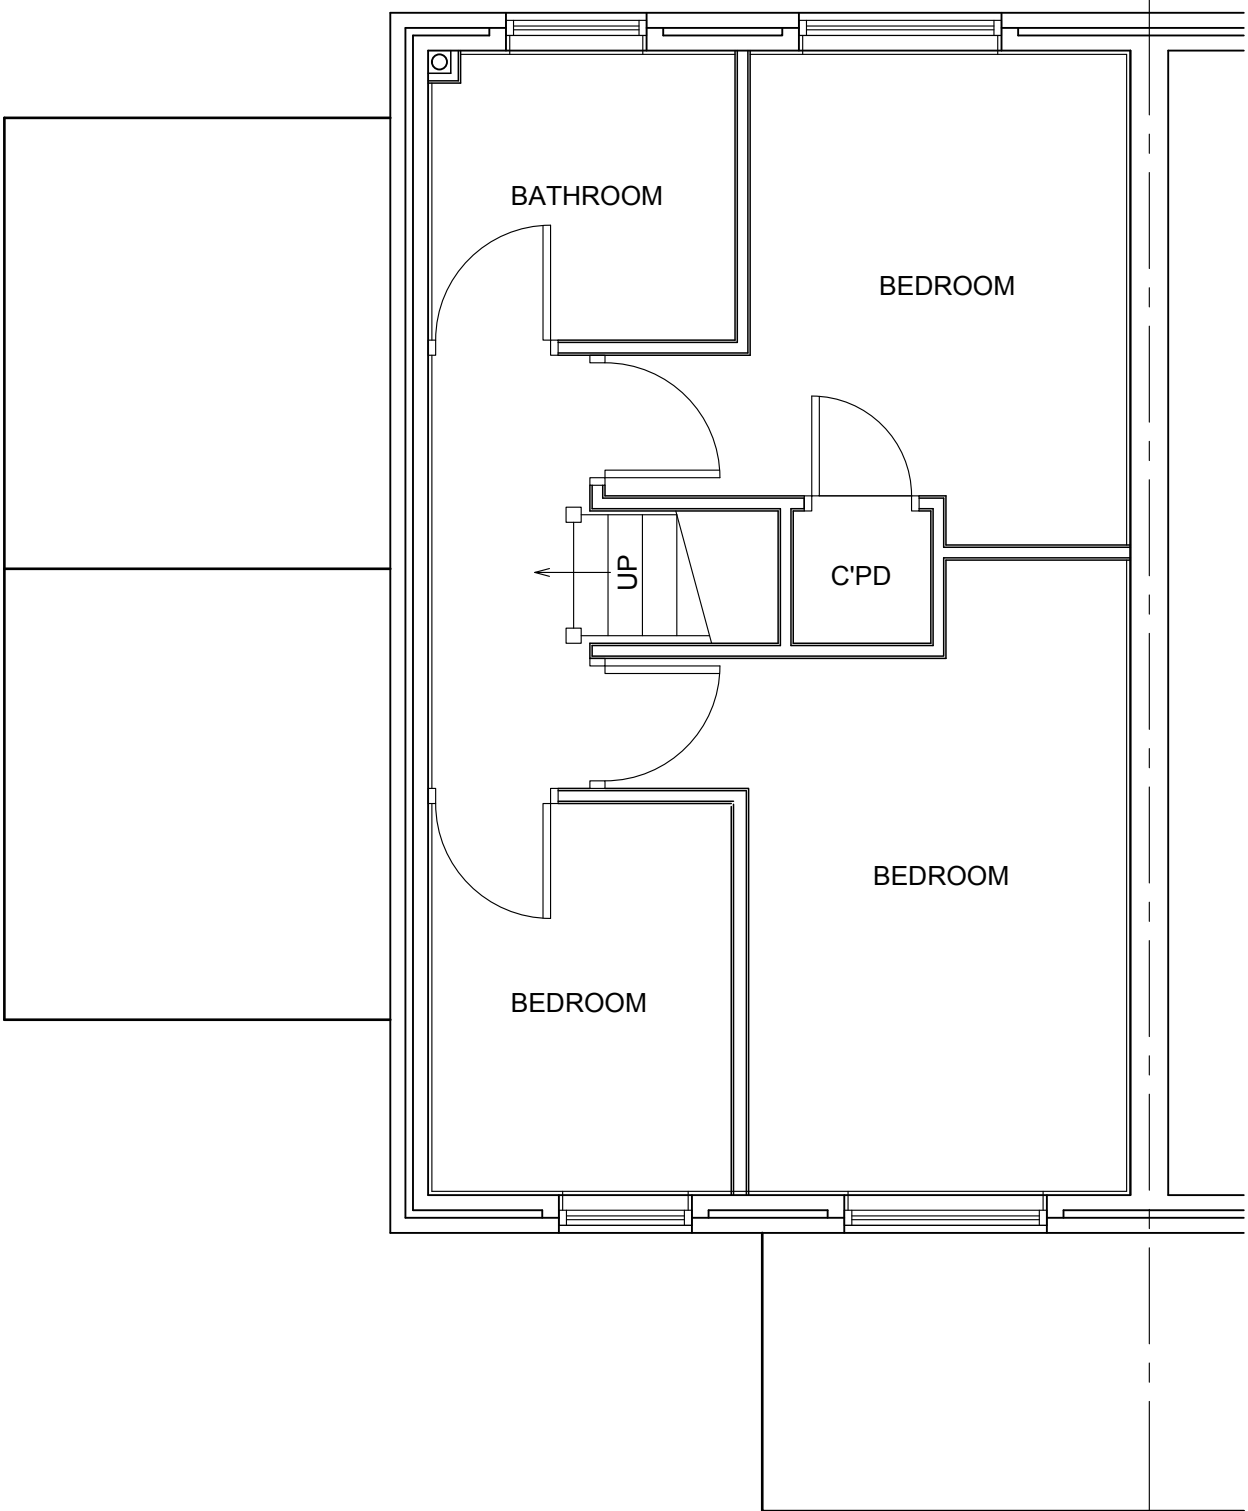


FIRST FLOOR PLAN: AS EXISTING (UNALTERED)




FRONT ELEVATION: AS EXISTING

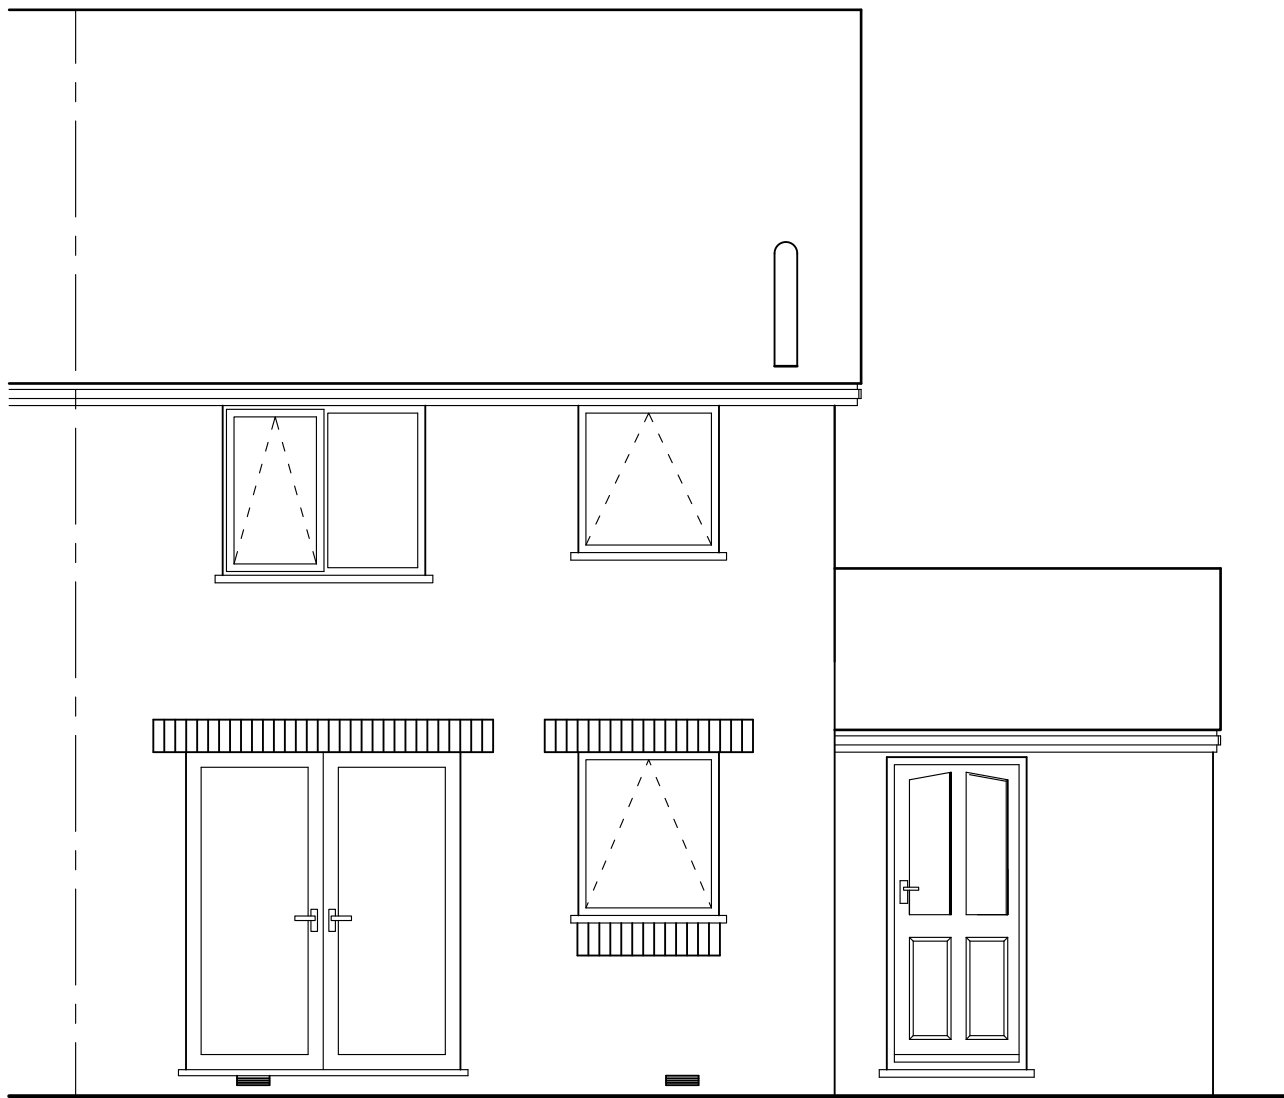


REAR ELEVATION: AS EXISTING

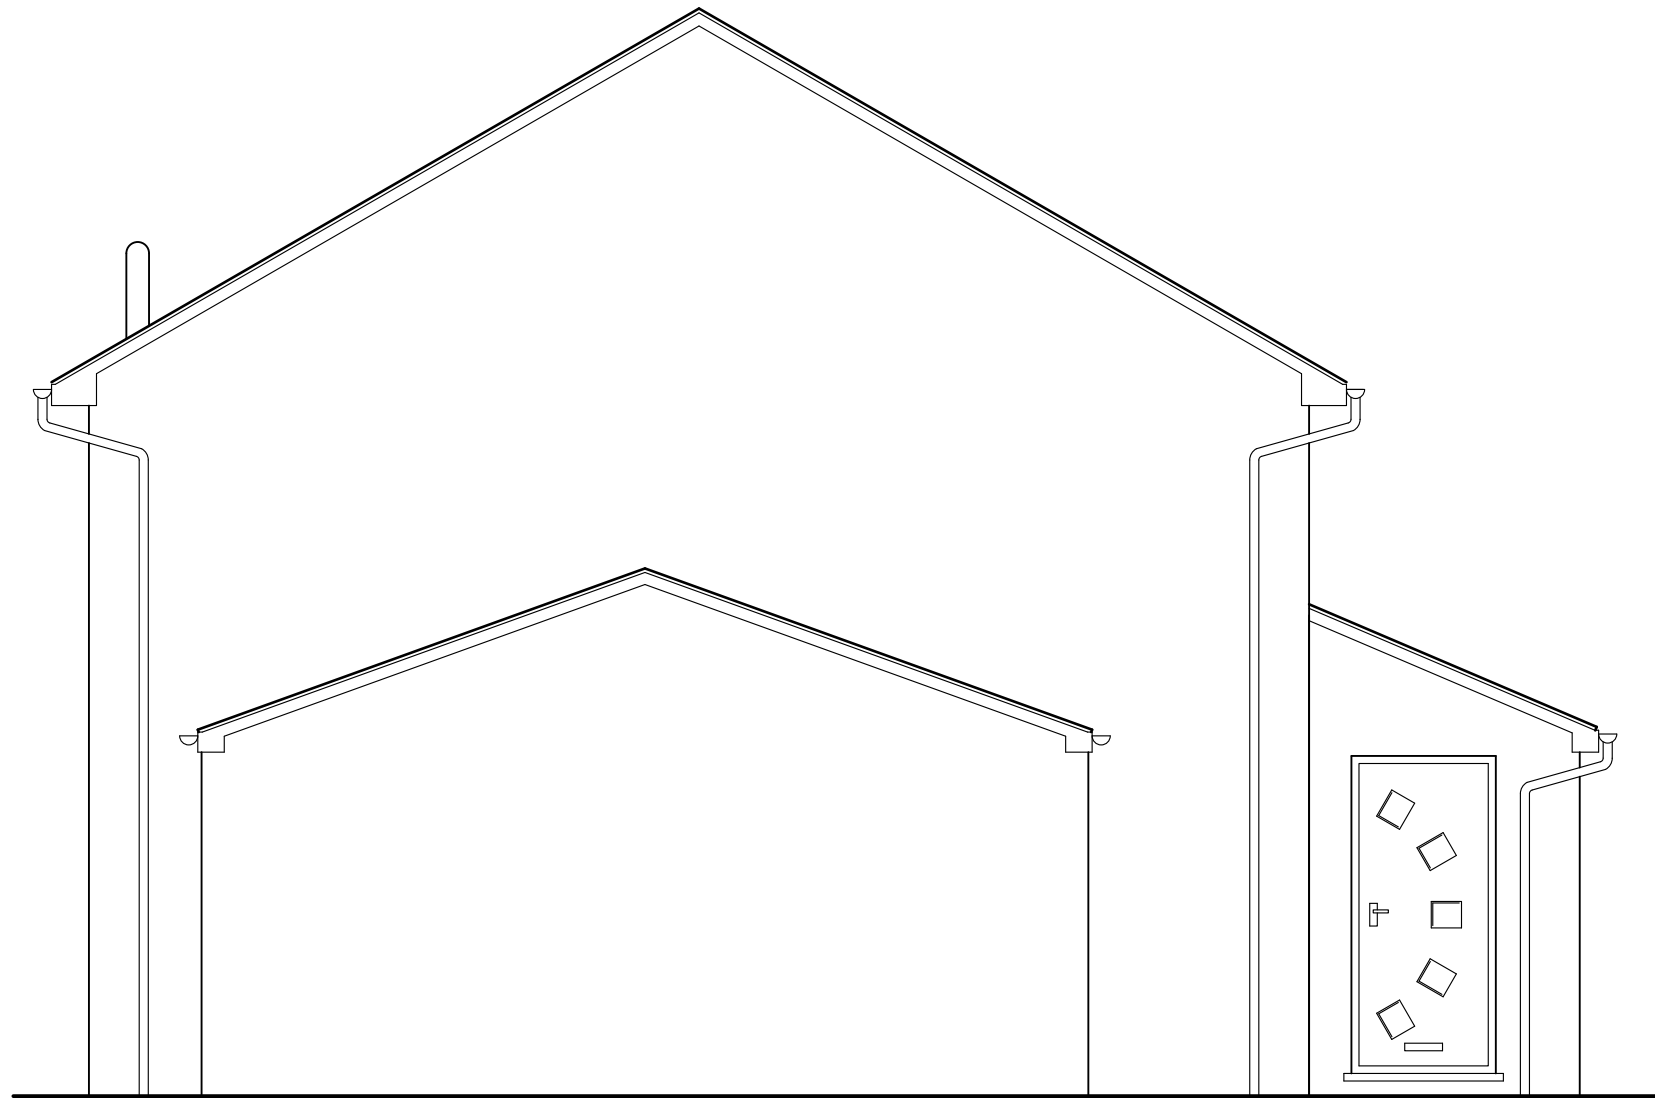


L/H SIDE ELEVATION: AS EXISTING (UNALTERED)

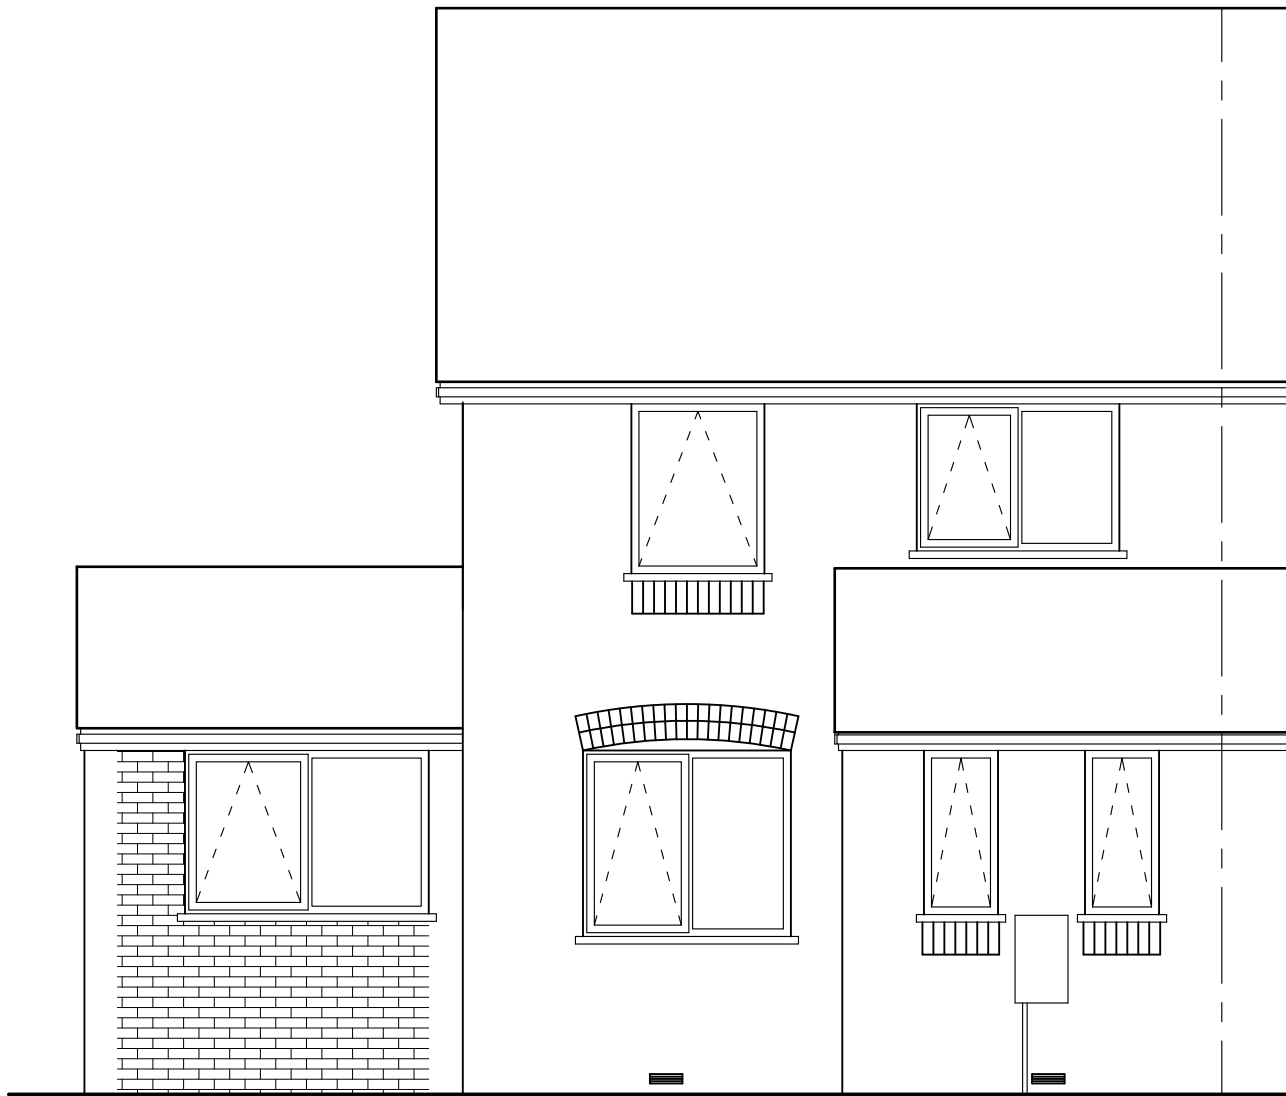

FRONT ELEVATION: AS PROPOSED

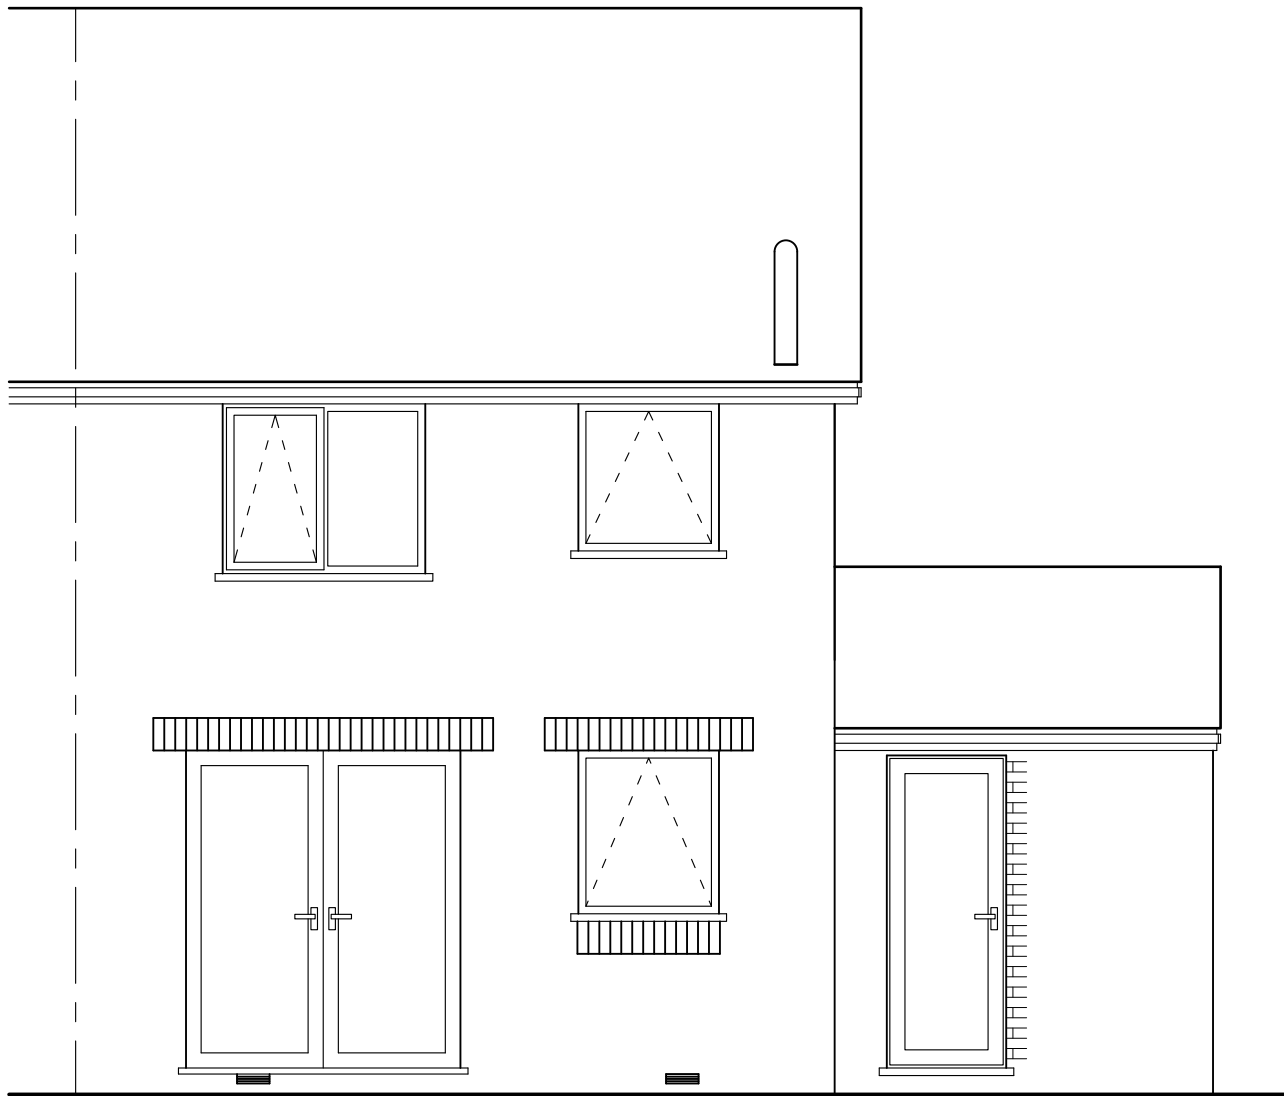

REAR ELEVATION: AS PROPOSED

 

COPYRIGHT: The copyright of this drawing is vested in Lawrenson Associates Ltd. It shall not be used without permission for any purpose. DO NOT SCALE FROM THIS DRAWING FOR CONSTRUCTION PURPOSES - WORK TO FIGURED DIMENSIONS ONLY. ALL DIMENSIONS ARE IN MILLIMETRES UNLESS STATED OTHERWISE.

NOTES

1. This drawing to be read in conjunction with all Lawrenson Associates drawings and specification.
2. Any work commenced on site prior to obtaining Planning Permission and Full Plans Building Regulation Approval is done so entirely at the Building Owners own risk.

A	Drawing updated for LDC application.	04/10/21
Rev	Description	Date

Project
43 THIRLMERE ROAD,
WYTHENSHAW,
MANCHESTER,
M22 1NA

Client
MRS. CRISTINA MOROZAN

Contract. No	Drg. No	Revision	Scale	1:50	@A1
6150	01	A	By	BPM	Date
			Chkd	HTL	September 2021

Drawing Title
EXISTING AND PROPOSED
FLOOR PLANS AND ELEVATIONS.

LAWRENSON ASSOCIATES
Consulting Structural Engineers
Planning & Development Consultants
Architectural Services
1 THE GLOBE
142 HARDSHAW ST.
ST. HELENS
WA10 1JT
Telephone: (01744) 733446
www.lawrensonassociates.co.uk
E-mail: info@lawrensonassociates.co.uk