



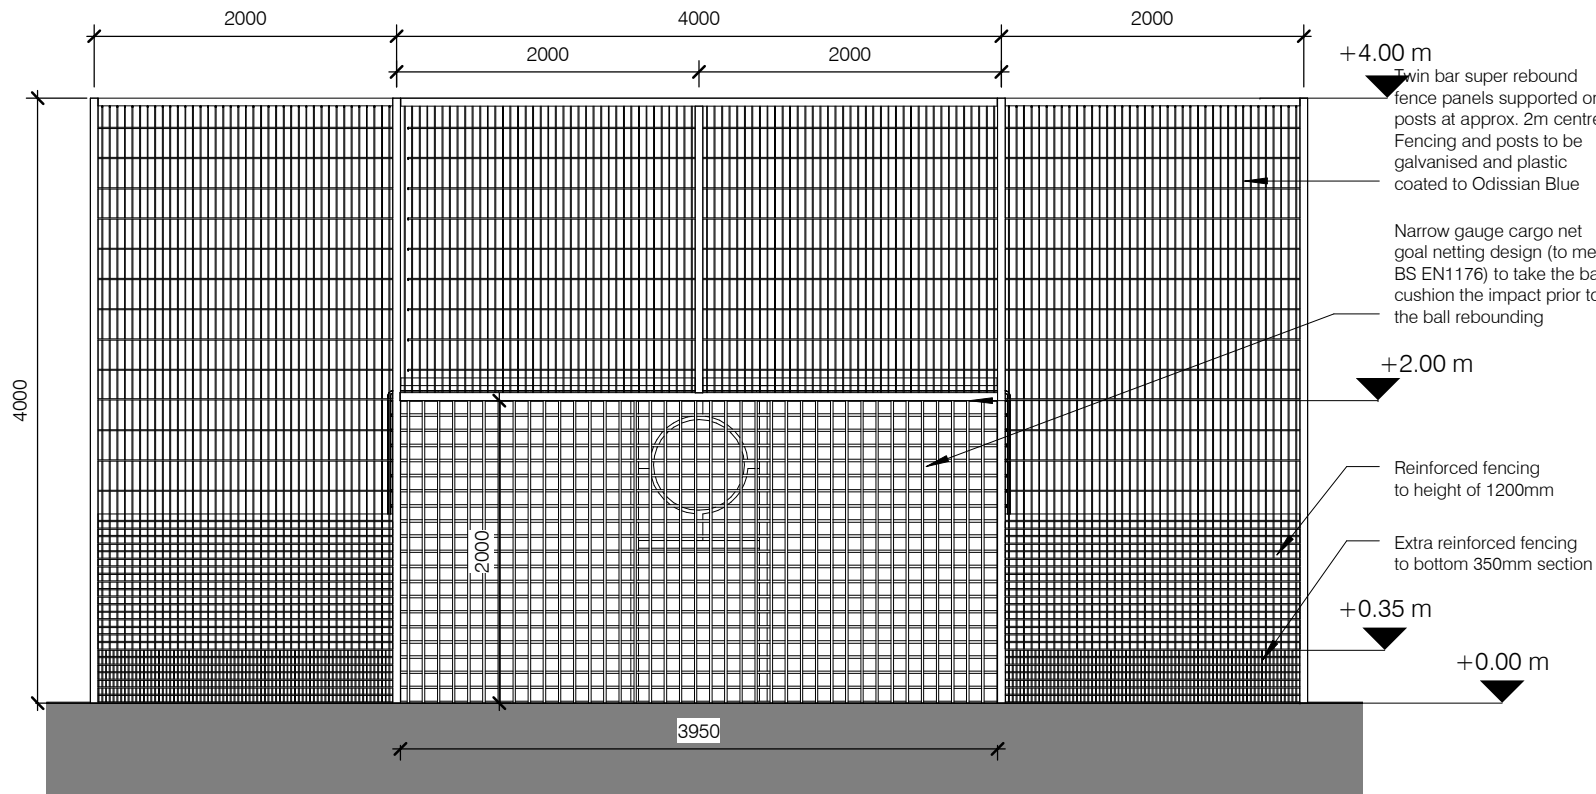


Equipment F - Front Elevation

1 : 50

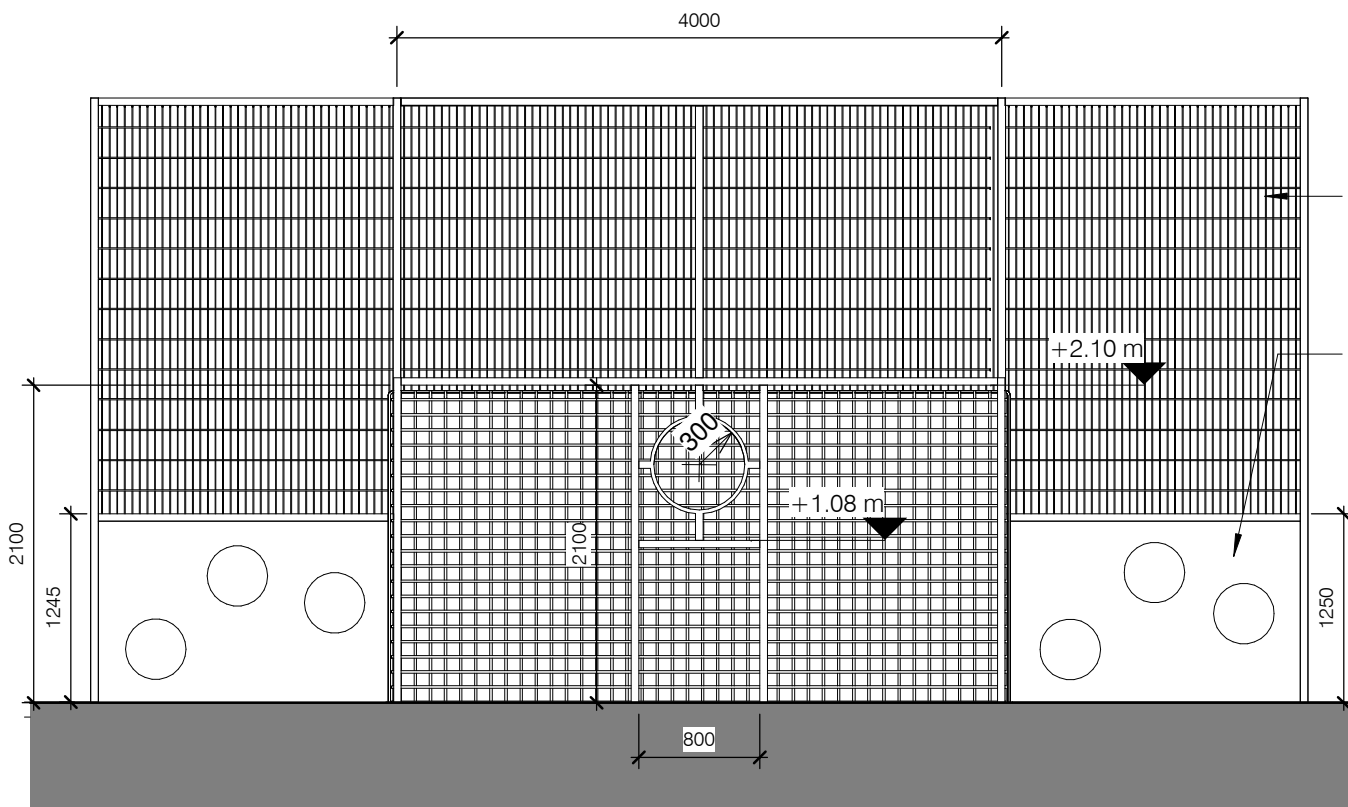


Equipment F - Rear Elevation

1 : 50

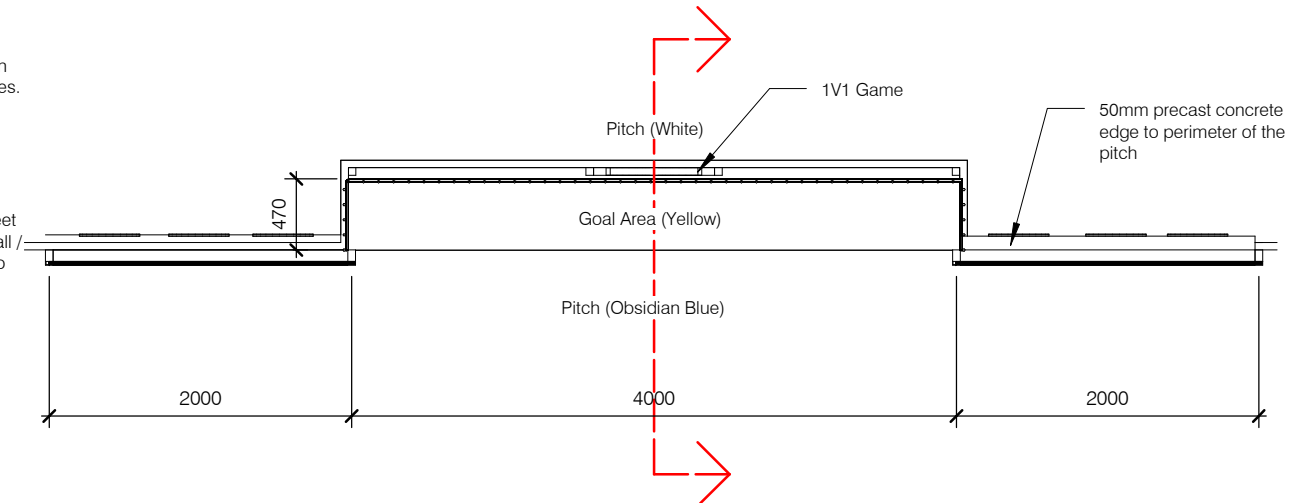


Equipment F - Plan


1 : 50

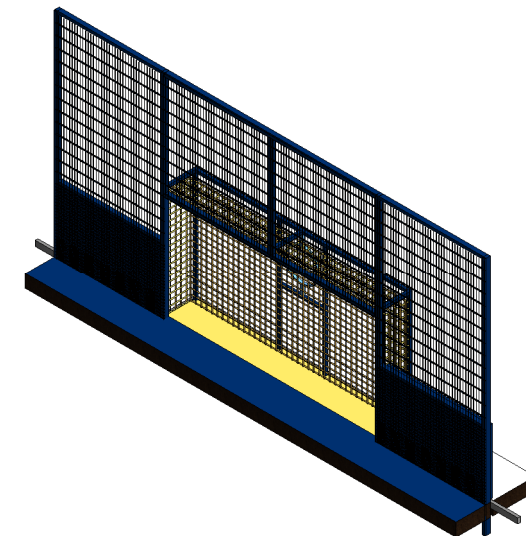

Equipment F - Front View

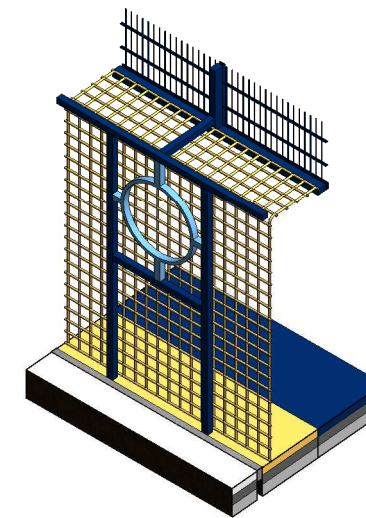

Equipment F - Rear View

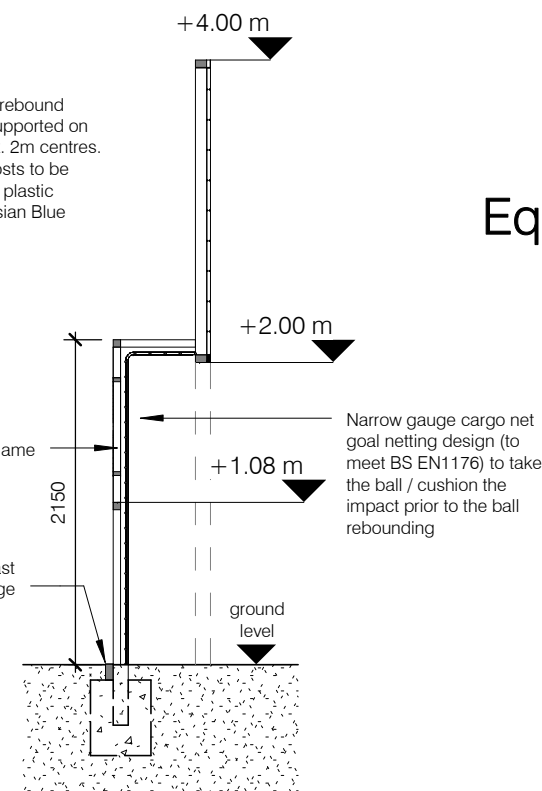

Equipment F - Section

1 : 50

For performance specification relating to equipment and surfacing, see Performance Specification document: 13034-DB3-B0X-XX-SP-A-00002

P4	14/04/20	Fence height adjusted. Issued for Planning	RP	JM
P3	18/10/19	Notes updated. Issued for Tender	RP	TL
P2	11/10/19	Issued for Tender	RP	TL
P1	31/05/19	For Client Comment	AMK	TL
Rev	Date	Description	By	Chk

PLANNING ISSUE

darntonB3
ARCHITECTURE

LEEDS

The Coach House, Monk Fryston Hall, Monk Fryston, LS25 5DU
Tel: 01977 681001 www.darntonb3.com

CLIENT
CITY IN THE COMMUNITY

PROJECT
PLAY ZONES PILOTS, MANCHESTER

TITLE
Equipment F - Large Goal + 1v1

CREATION DATE	SCALE @ A3	DRN	CHK	STATUS
05/29/19	1 : 50	AMK	TL	S4

SHEET NO.	REVISION
13034-DB3-B0X-XX-DR-A-90206	P4

© COPYRIGHT: ALL RIGHTS RESERVED.
THIS DRAWING MUST BE READ IN CONJUNCTION WITH ALL OTHER RELEVANT DRAWINGS AND INFORMATION.
ANY DISCREPANCIES MUST BE REPORTED TO DARNTONB3 IMMEDIATELY.
THIS DRAWING OR INFORMATION MUST NOT BE USED FOR CONSTRUCTION UNLESS EXPRESSLY ISSUED FOR CONSTRUCTION.
DO NOT SCALE OFF DRAWINGS. USE DISPLAYED DIMENSIONS.

PLOT DATE: 14/04/2020 10:58:16 Model Ref: FILL OUT UNDER PROJECT PROPERTIES