


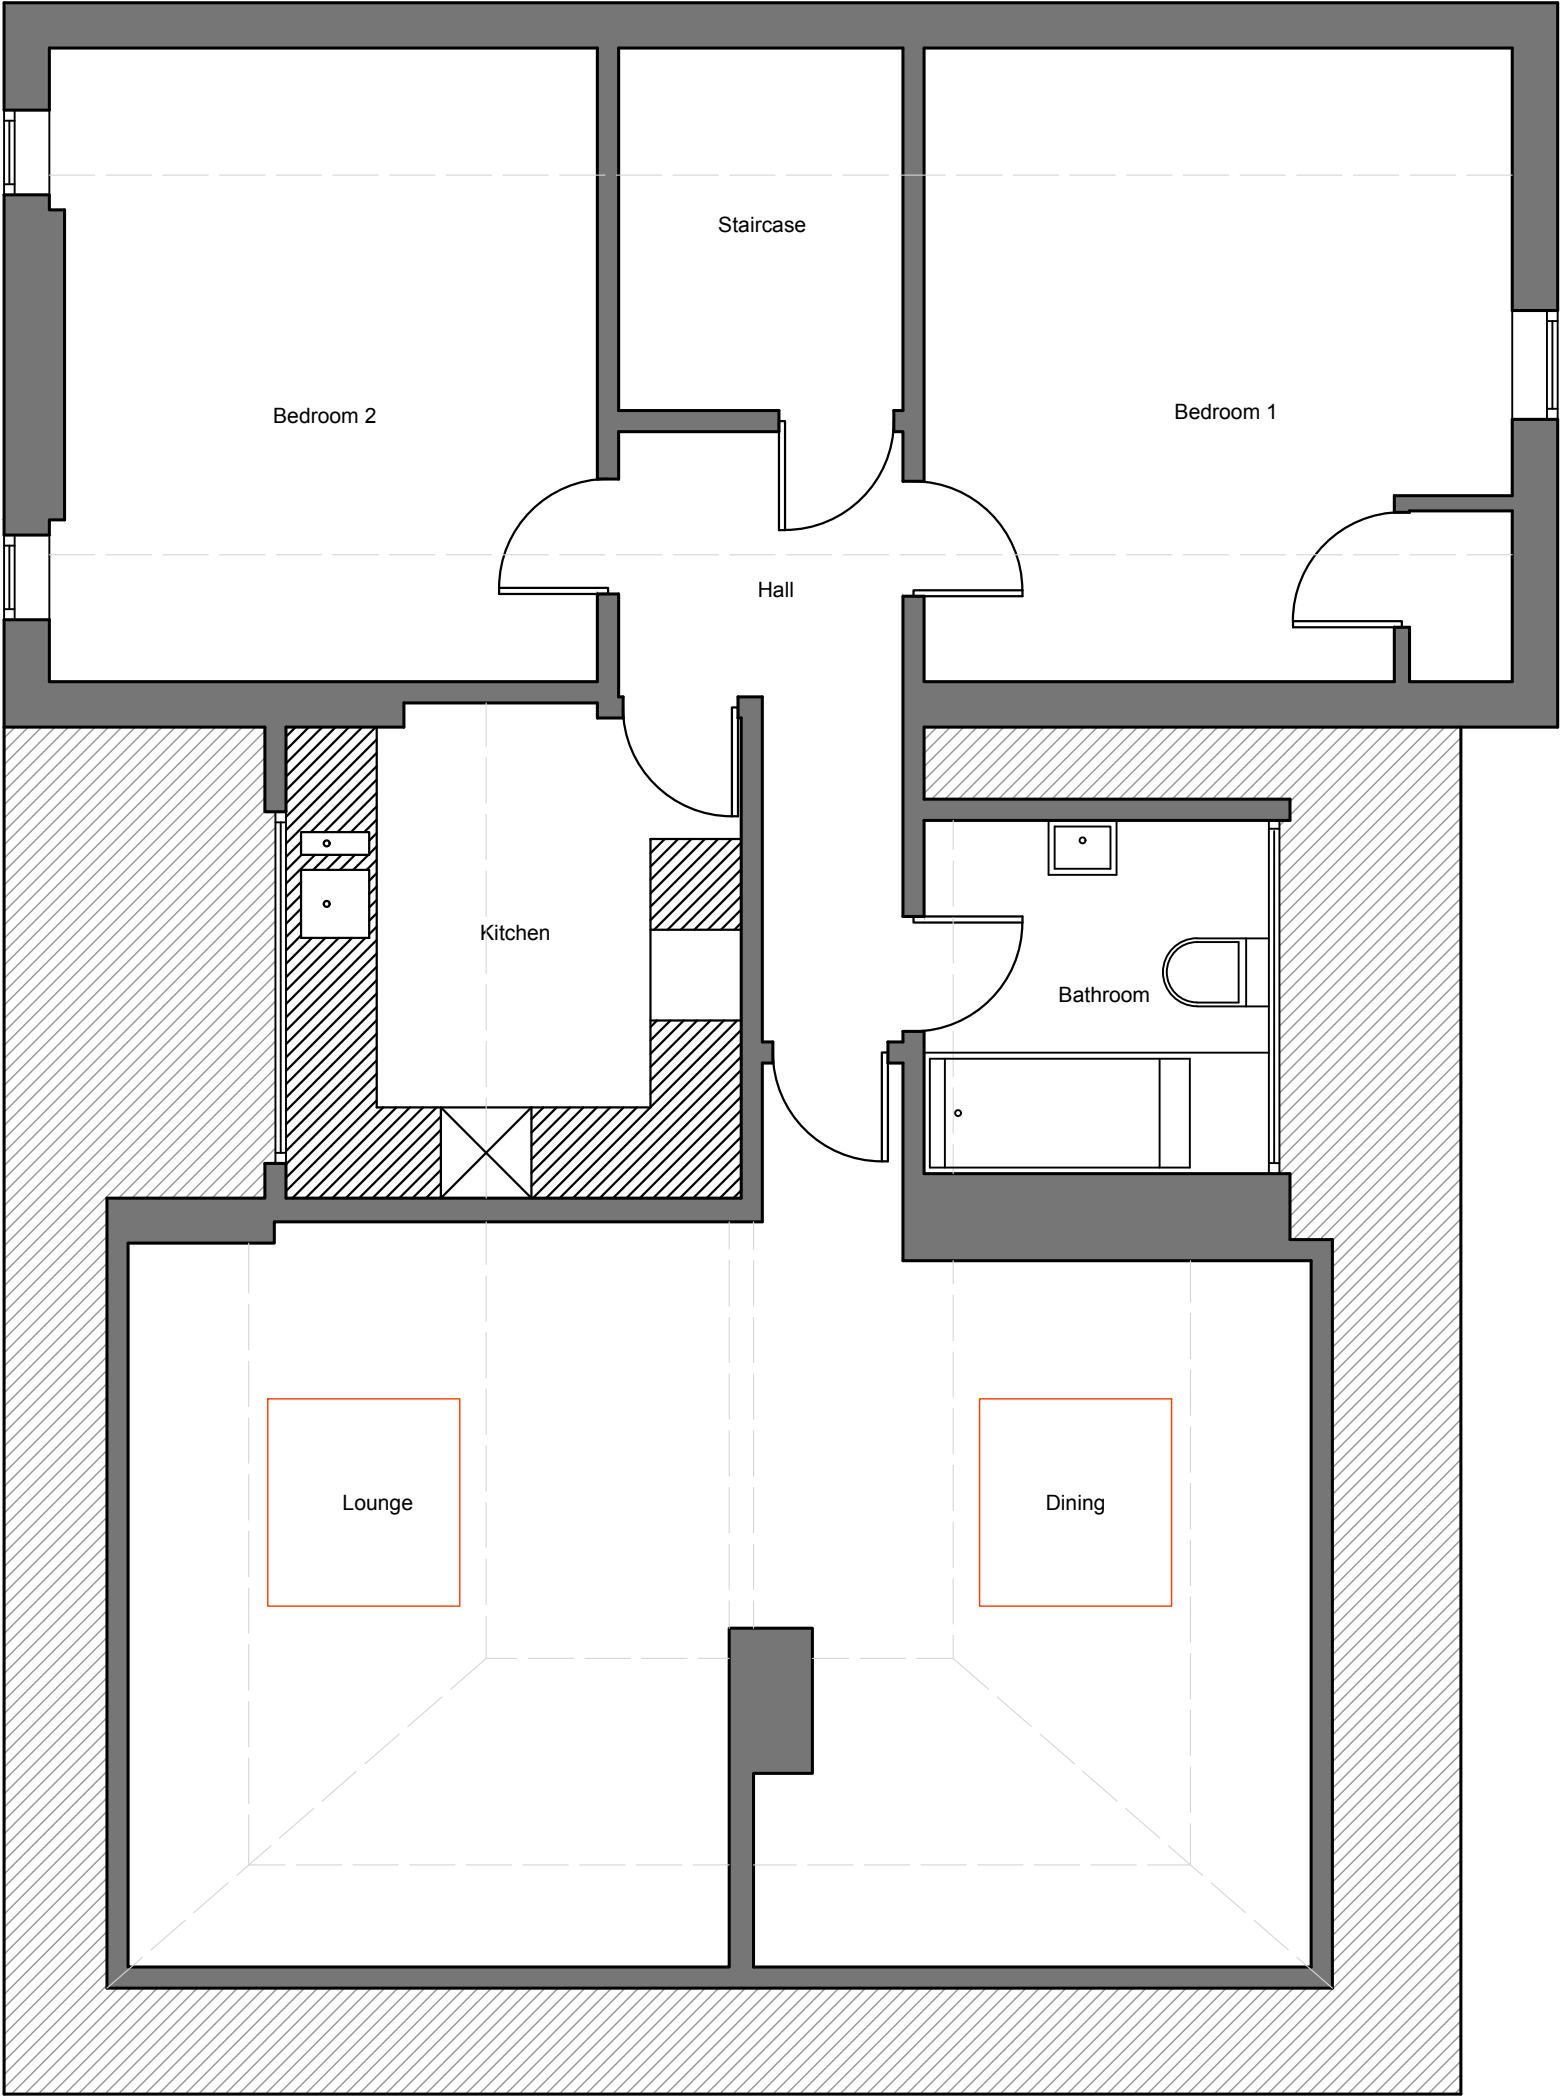

LHG PROJECTS LTD
Architectural Design & Surveying
M: 07941 889 509
E: lhgprojects@gmail.com

PROJECT
2nd Floor Flat, 157 Palatine Road, Didsbury

CLIENT
Peter Sherlock

DRAWING TITLE
Existing Floor Plan

DATE
21/01/20

SCALE
1:50 @ A1

DRAWING NUMBER
767.001

REVISION NO.