


**APPENDIX I**  
**DRAWINGS**

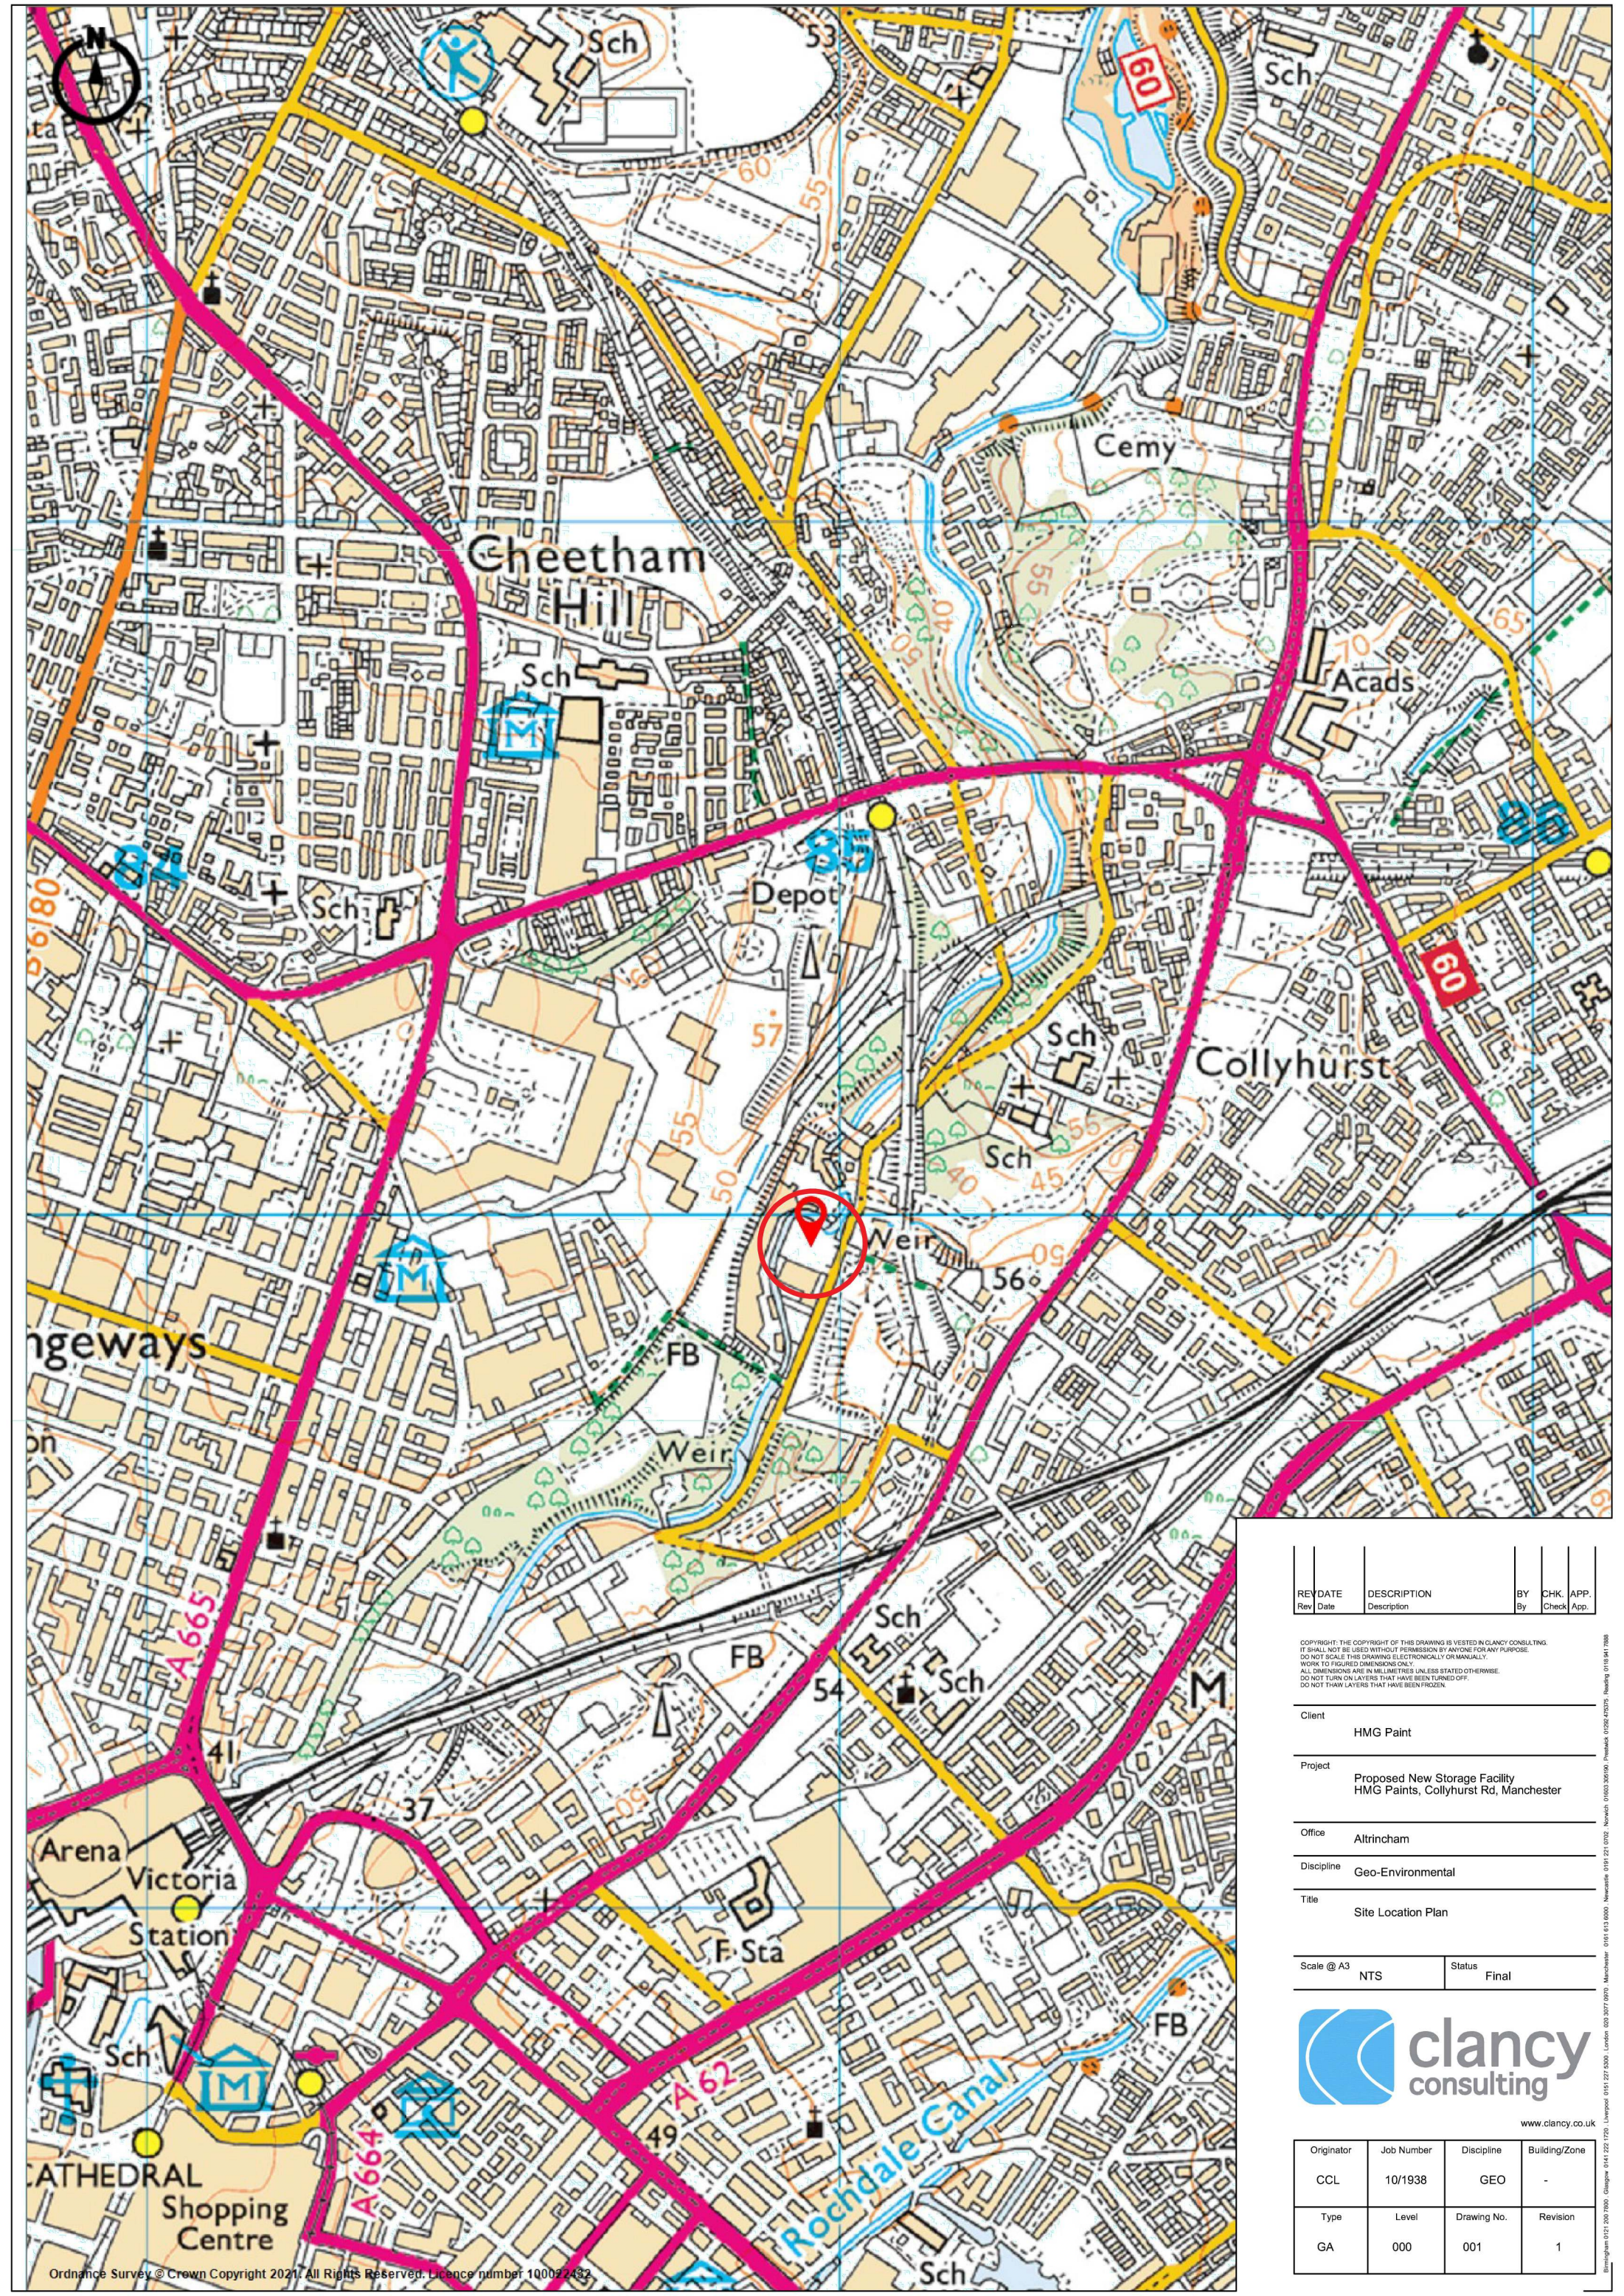

| REV | DATE | DESCRIPTION | BY | CHK.  | APP. |
|-----|------|-------------|----|-------|------|
| Rev | Date | Description | By | Check | App. |

COPYRIGHT: THE COPYRIGHT OF THIS DRAWING IS VESTED IN CLANCY CONSULTING. IT SHALL NOT BE USED WITHOUT PERMISSION BY ANYONE FOR ANY PURPOSE. DO NOT SCALE THIS DRAWING ELECTRONICALLY OR MANUALLY. WORK TO FIGURED DIMENSIONS ONLY. ALL DIMENSIONS ARE IN MILLIMETRES UNLESS STATED OTHERWISE. DO NOT TURN ON LAYERS THAT HAVE BEEN TURNED OFF. DO NOT THAW LAYERS THAT HAVE BEEN FROZEN.

Client  
HMG Paint

Project  
Proposed New Storage Facility  
HMG Paints, Collyhurst Rd, Manchester

Office  
Altrincham

Discipline  
Geo-Environmental

Title  
Site Location Plan


Scale @ A3  
NTS

Status  
Final



www.clancy.co.uk

| Originator | Job Number | Discipline  | Building/Zone |
|------------|------------|-------------|---------------|
| CCL        | 10/1938    | GEO         | -             |
| Type       | Level      | Drawing No. | Revision      |
| GA         | 000        | 001         | 1             |

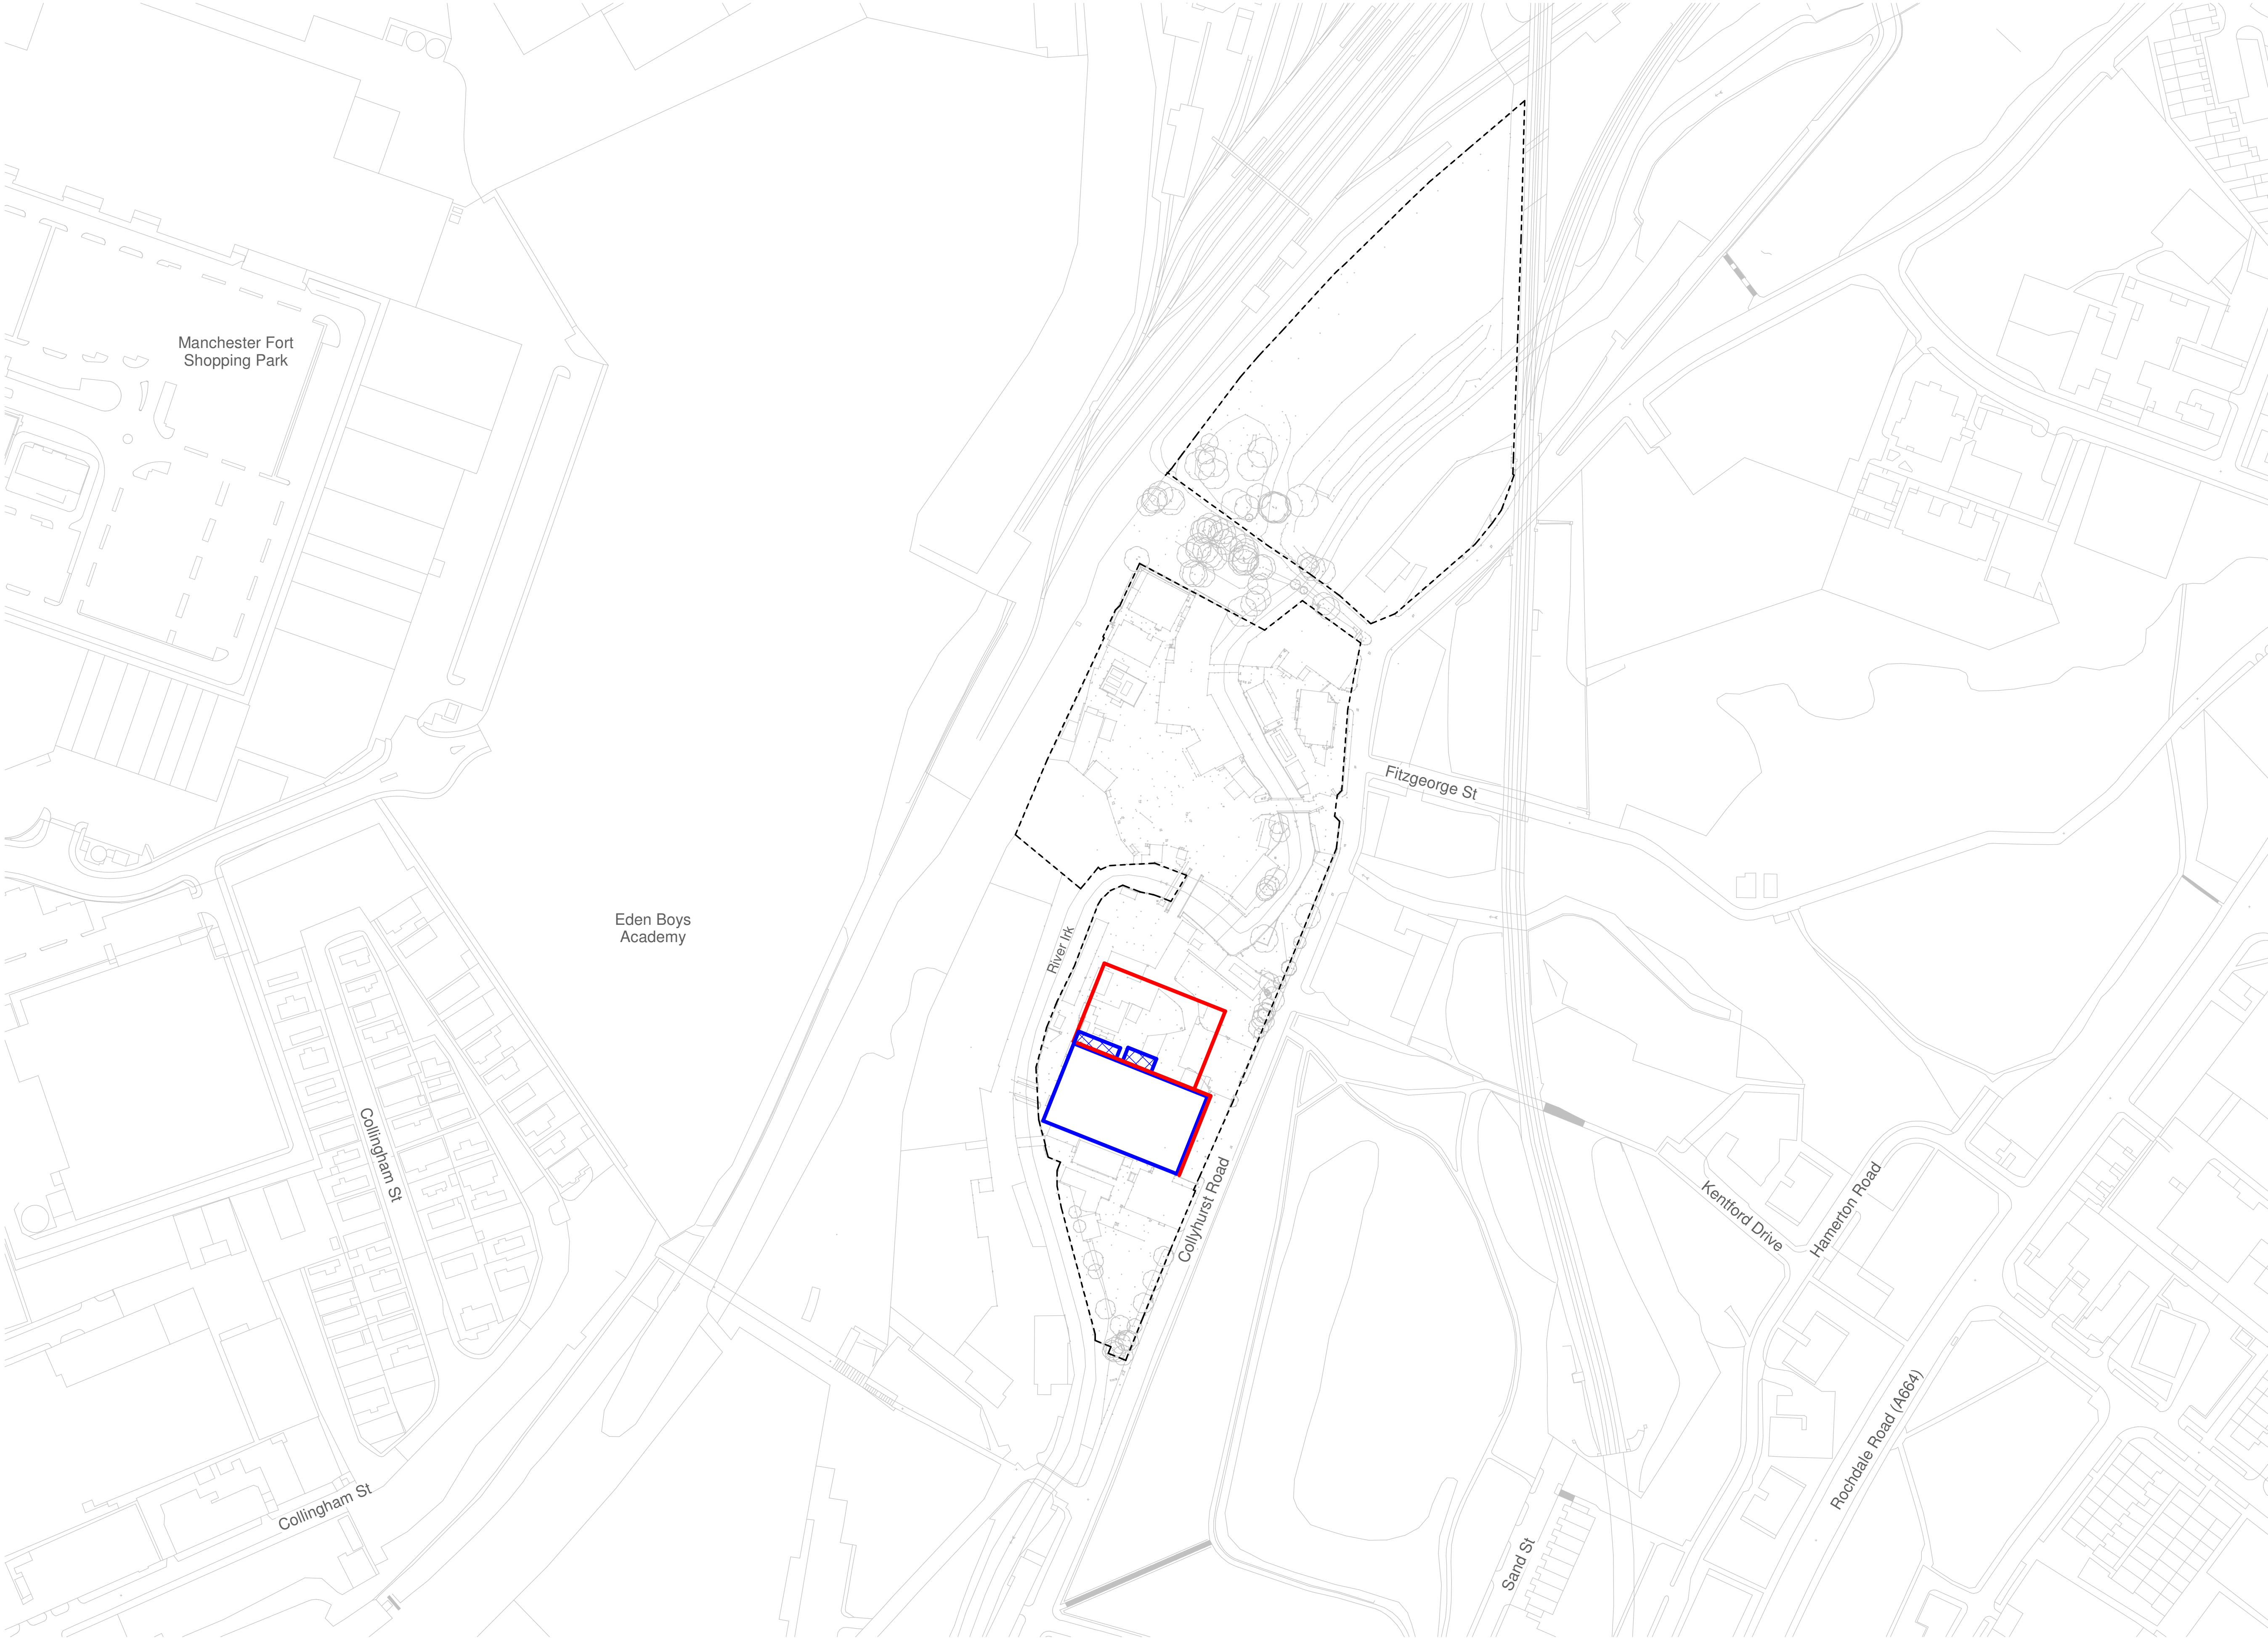

**1 11-100 - Site Location Plan**  
1 : 1250

**Notes**


The Contractor is to check all dimensions and conditions on site before commencing. Do not scale from this drawing.

This drawing remains the copyright of FAIRHURSTS DESIGN GROUP.

Scale Bars TO BE USED ONLY AS GUIDANCE

|        |    |   |      |      |      |      |      |
|--------|----|---|------|------|------|------|------|
| 1:100  | mm | 0 | 1000 | 2000 | 3000 | 4000 | 5000 |
| 1:200  | mm | 0 | 500  | 1000 | 1500 | 2000 | 2500 |
| 1:500  | M  | 0 | 5    | 10   | 15   | 20   | 25   |
| 1:1250 | M  | 0 | 10   | 20   | 30   | 40   | 50   |


KEYPLAN

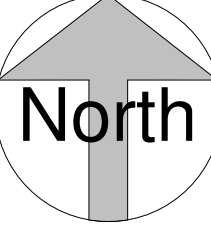


North

**Key**

- Proposed Site Development Area
- Existing Building
- approx area for minor building removal. See existing drawings and 3D views for further information.
- HMG Site Boundary
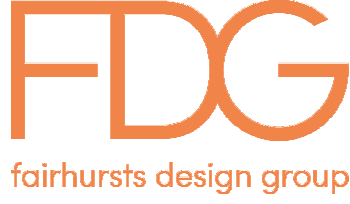
| Rev   | Description   | By                                                                                    | Date         |
|---|---------------|---------------------------------------------------------------------------------------|--------------|
| <b>Project Status</b>   |               | <b>Drawing Status</b>                                                                 |              |
| This information, whether drawn or as a data file, is copyright and issued strictly for use on the project for which it is provided |               |                                                                                       |              |
| Client / Project   |               |                                                                                       |              |
| HMG Paints   |               |                                                                                       |              |
| HMG   |               |                                                                                       |              |
| Drawing   |               |                                                                                       |              |
| Site Location Plan   |               |                                                                                       |              |
| Date   | 05/21/21      | Scale                                                                                 | As indicated |
| Drawn By   | MCA           | AS                                                                                    | Checked      |
| Manchester:<br>55 King Street<br>+44 (0)161 831 7300                                                                                |               | Southampton:<br>Minor Park<br>Minstead<br>Southampton SO43 7FY<br>+44 (0)23 9261 7900 |              |
| Cambridge:<br>CB1 Business Centre<br>20 Station Road<br>Cambridge CB1 2JD<br>+44 (0)1223 963 968<br>www.fairhursts.com              |               |  |              |
| FDG Ref   | E21-015-11100 | Rev                                                                                   |              |

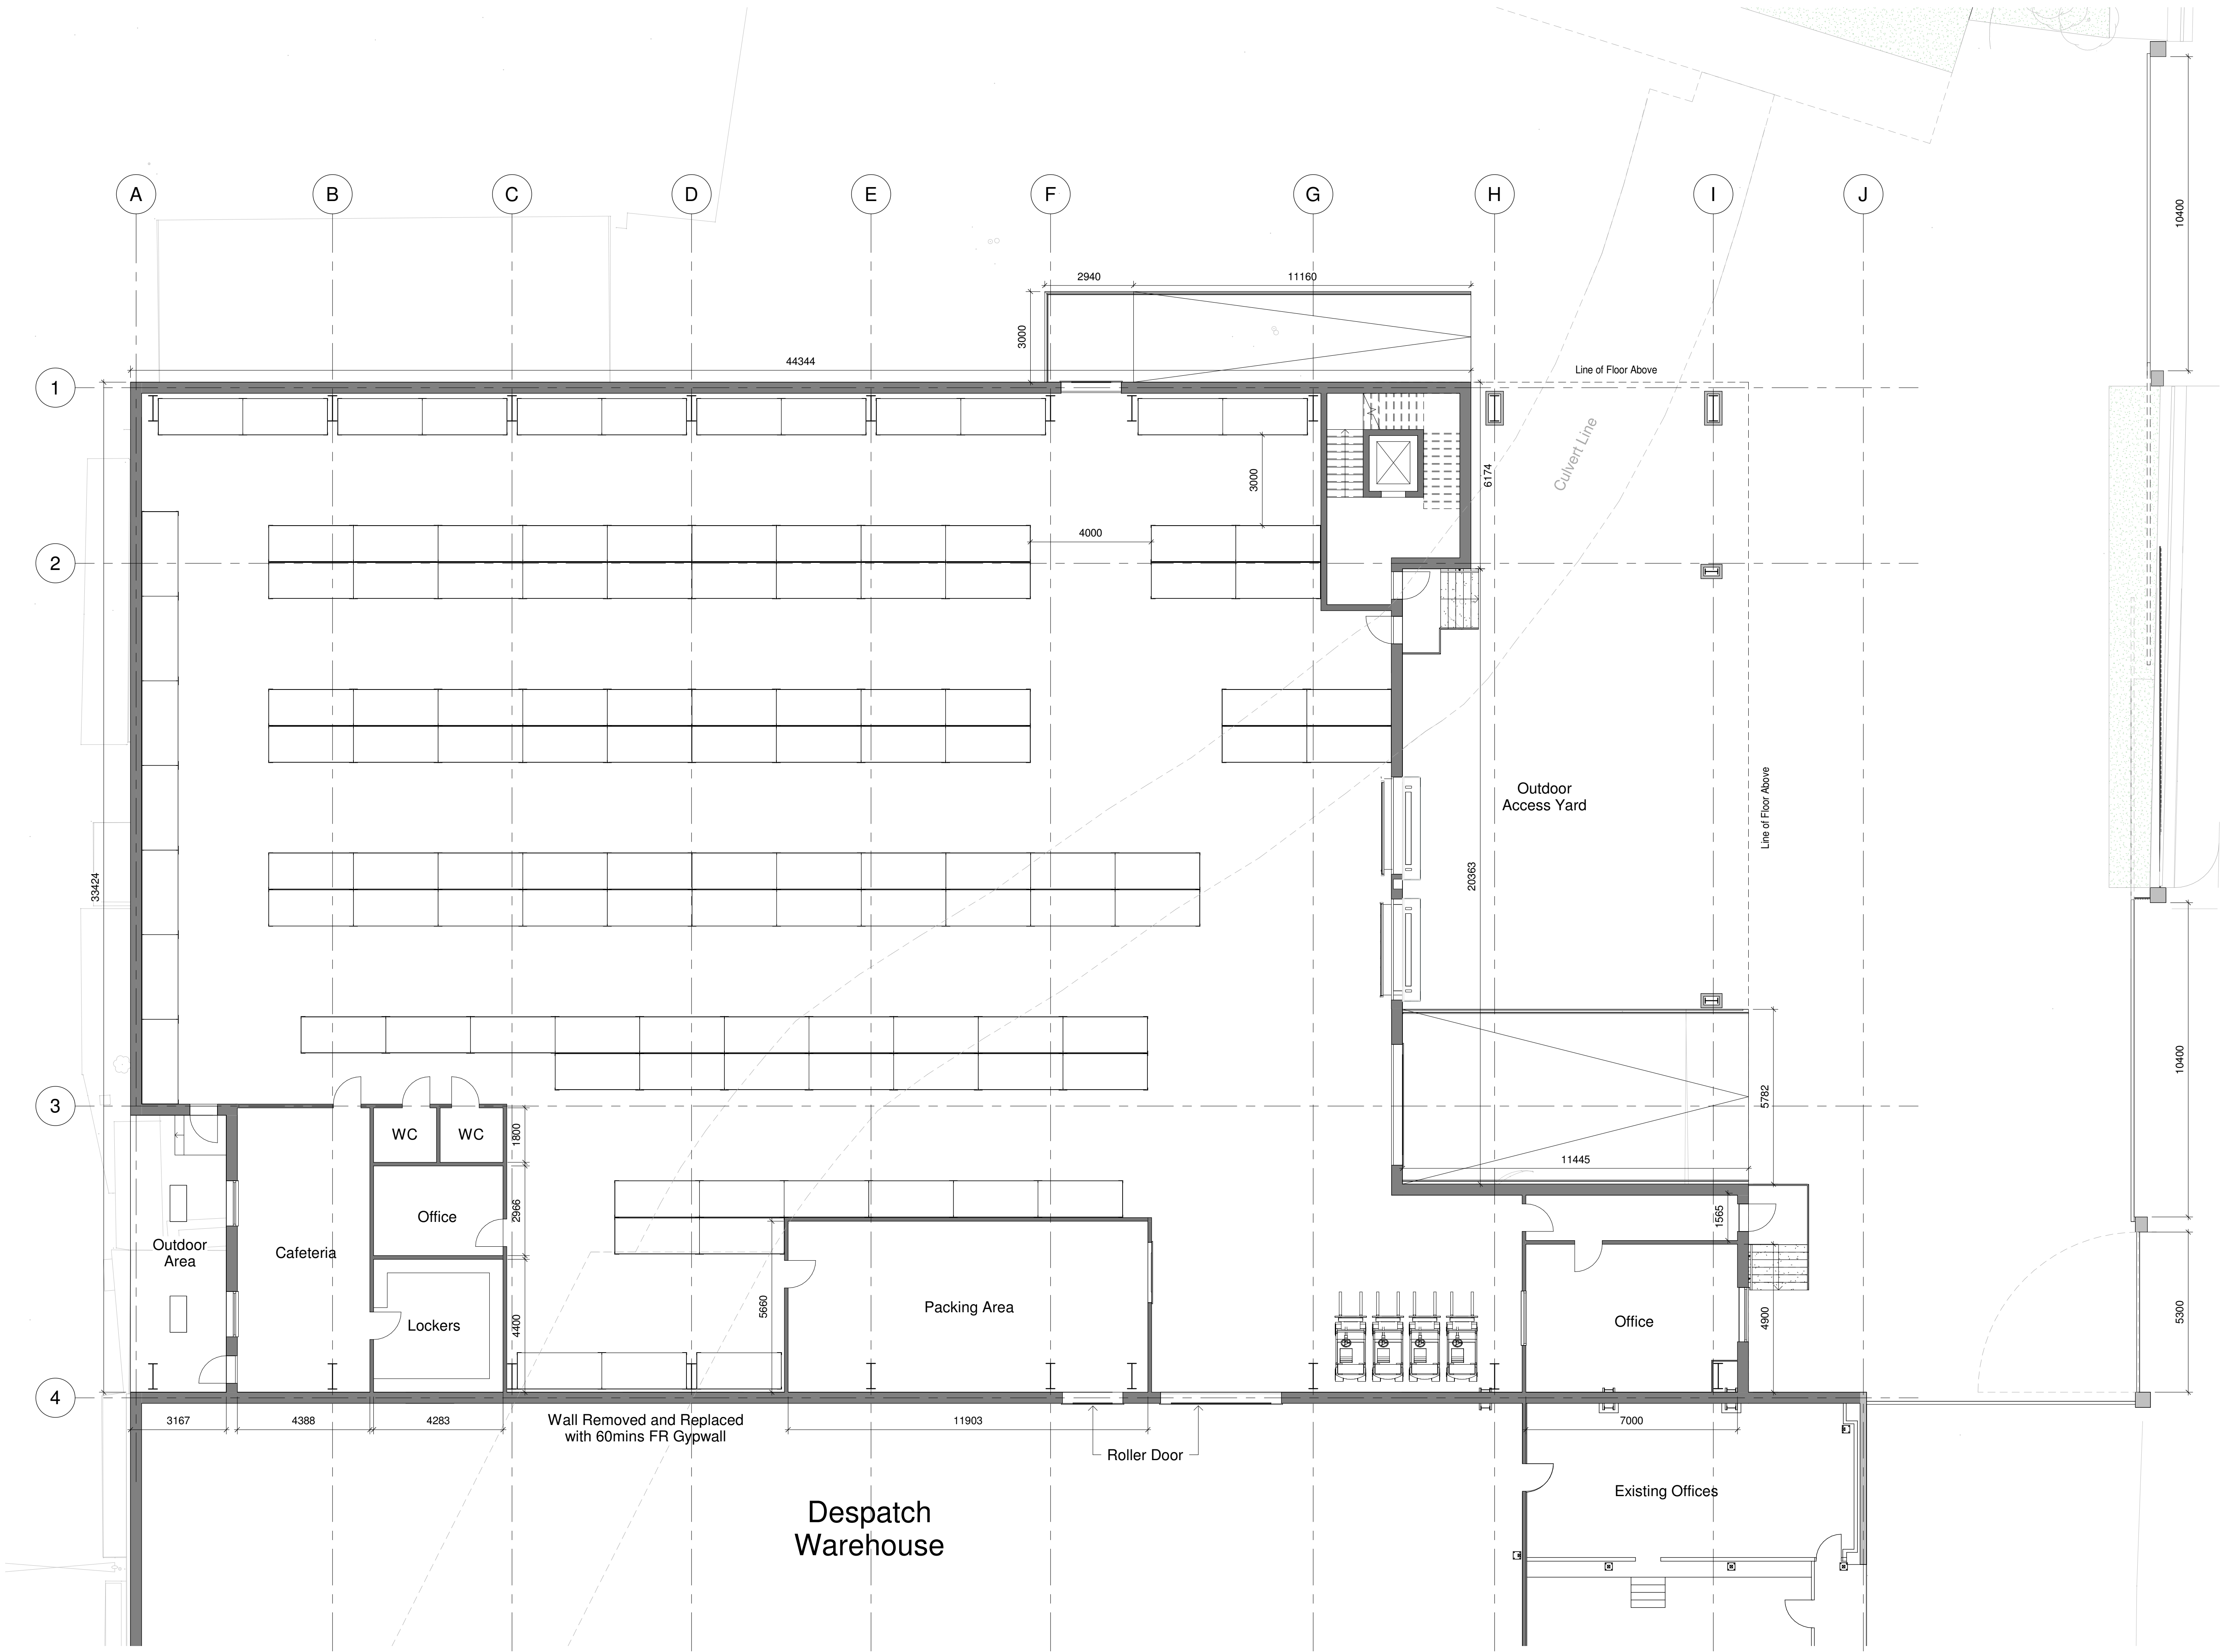

**Notes**

The Contractor is to check all dimensions and conditions on site before commencing. Do not scale from this drawing.

This drawing remains the copyright of FAIRHURSTS DESIGN GROUP.

Scale Bars TO BE USED ONLY AS GUIDANCE

|        |    |   |      |      |      |      |      |
|--------|----|---|------|------|------|------|------|
| 1:100  | mm | 0 | 1000 | 2000 | 3000 | 4000 | 5000 |
| 1:200  | mm | 0 | 1000 | 2000 | 3000 | 4000 | 5000 |
| 1:500  | M  | 0 | 5    | 10   | 15   | 20   | 25   |
| 1:1250 | M  | 0 | 10   | 20   | 30   | 40   | 50   |

KEYPLAN

**Note:**

- Number of Racks - 113
- GF Area : 1424 m<sup>2</sup>  
Excluding External Walls and Existing Building.
- GEA Area : 1789 m<sup>2</sup>

| Rev            | Description    | By | Date |
|----------------|----------------|----|------|
| Project Status | Drawing Status |    |      |

This information, whether drawn or as a data file, is copyright and issued strictly for use on the project for which it is provided

Client / Project

**HMG Paints**

**HMG**

Drawing

**GA Ground Floor Plan**

| Date     | 11/05/2021 | Scale | 1 : 100 | @ A1    |
|----------|------------|-------|---------|---------|
| Drawn By | MCA        | Scale | AS      | Checked |
| Checked  |            |       |         | IRC     |

**Manchester:**  
55 King Street  
Manchester M2 4LQ  
+44 (0)161 851 7300

**Southampton:**  
Minor Park  
Minstead  
Southampton SO43 7FY  
+44 (0)23 8081 7900

**Cambridge:**  
CB1 Business Centre  
20 Station Road  
Cambridge CB1 2JD  
+44 (0)1223 863 868

www.fairhursts.com

**E21-015-SBC-11101**