



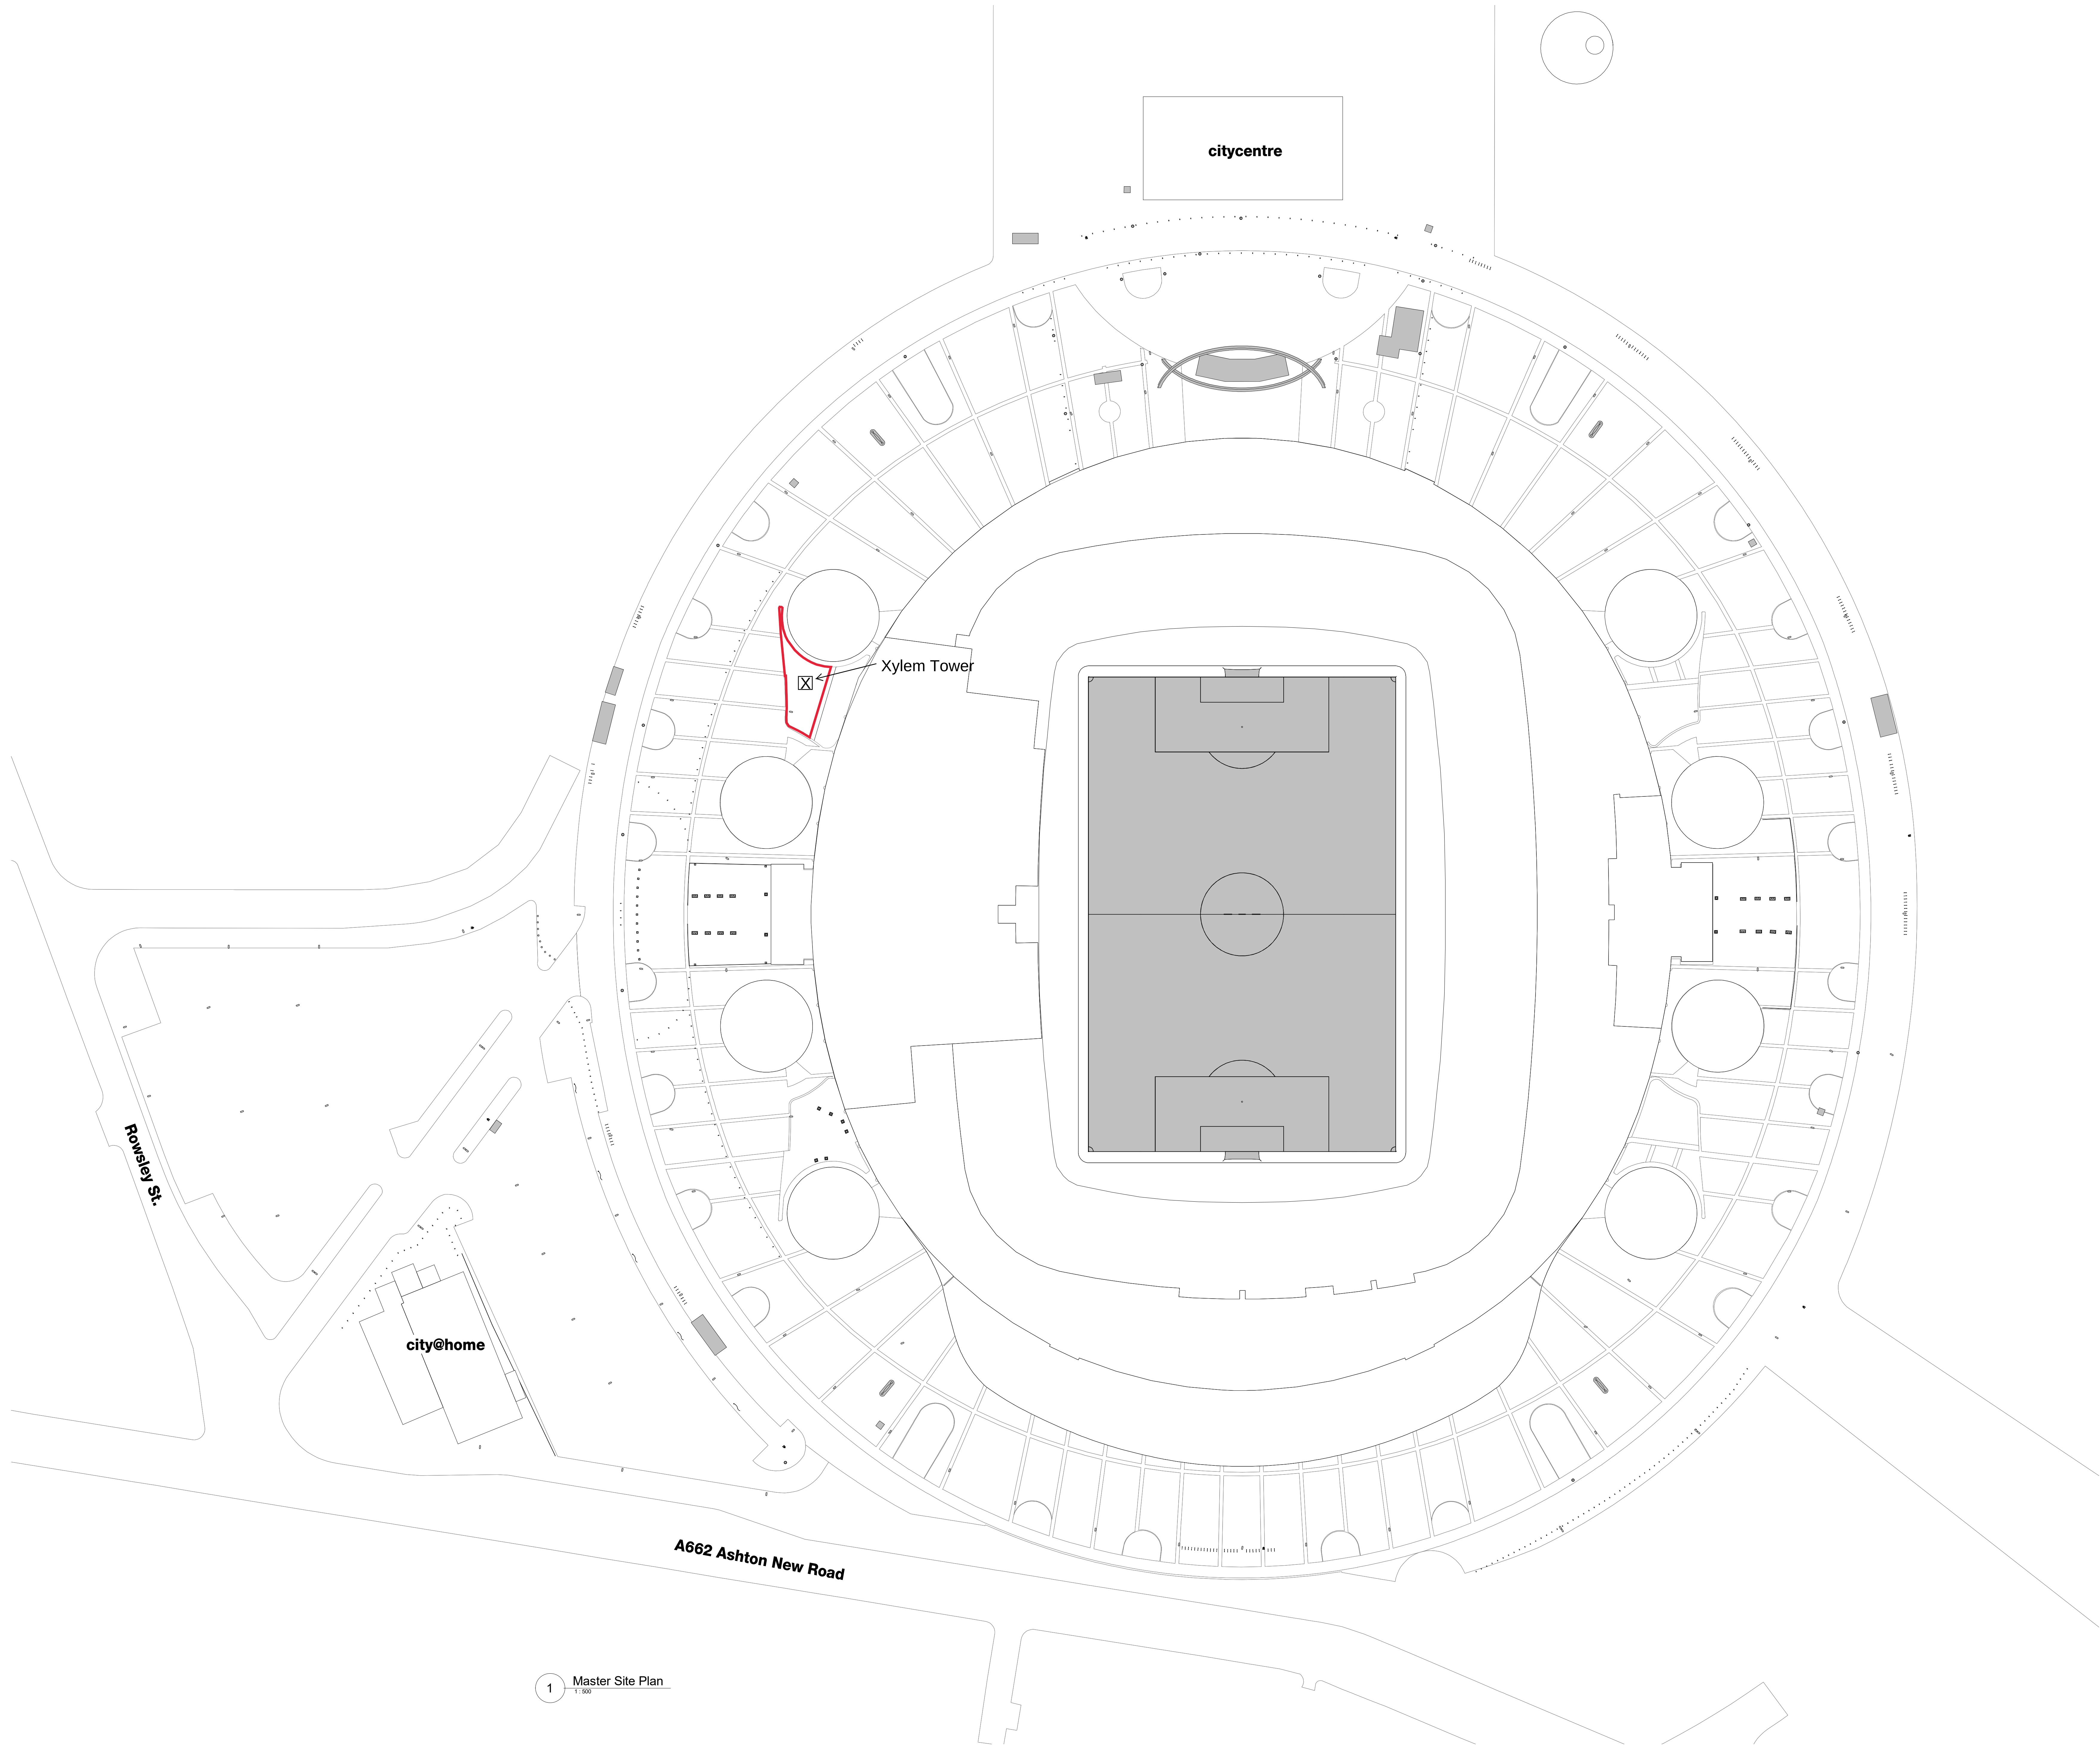


1 Master Site Plan  
1:500

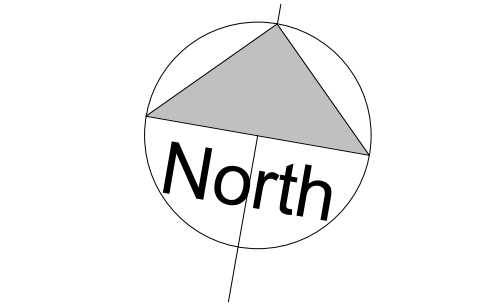

SCALE 1 : 500  
0 10 20 30

|  |  |  |  |
|--|--|--|--|
|  |  |  |  |
|  |  |  |  |
|  |  |  |  |
|  |  |  |  |
|  |  |  |  |

| Rev.        | Date | Description | Appr. |
|-------------|------|-------------|-------|
| Issued For: |      |             |       |

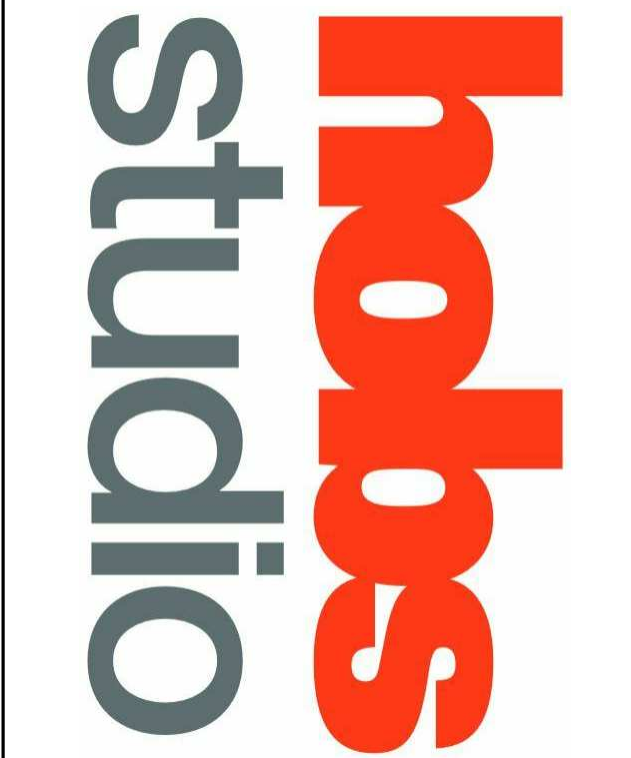

Client  
Manchester City Football Club

Project  
1628  
MCFC\_Etihad\_Stadium

Title  
Site Plan

|              |          |      |
|--------------|----------|------|
|              | Initials | Date |
| Drawn By:    | JH       |      |
| Checked By:  | TC       |      |
| Approved By: | ML       |      |

Scale  
1 : 500 @ A0

Sheet Number  
1628\_Site\_ZZ\_001