


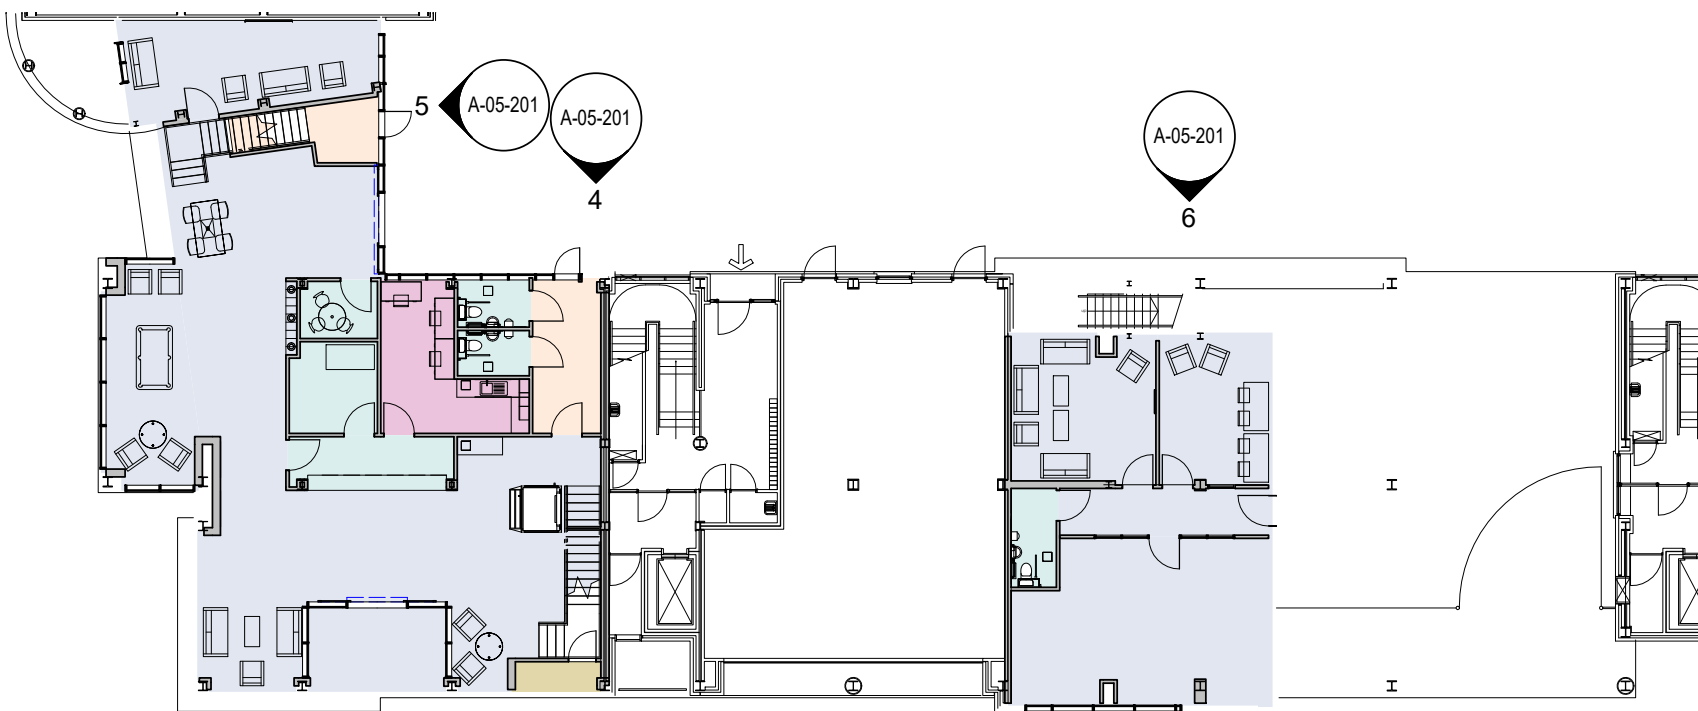


NOTES

DO NOT SCALE FROM THIS DRAWING. VERIFY ALL DIMENSIONS AND SETTING OUT ON SITE. NOTIFY ANY DISCREPANCIES TO THE ARCHITECT. FOR STRUCTURAL INFORMATION, REFER TO STRUCTURAL ENGINEER'S DRAWINGS. FOR M&E INFORMATION, REFER TO M&E ENGINEER'S AND SUB-CONTRACTORS' DRAWINGS. FOR HEALTH & SAFETY INFORMATION, REFER TO HEALTH & SAFETY RISK ASSESSMENTS.

THIS DRAWING AND ANY RELATED SPECIFICATIONS ARE ILLUSTRATIVE OF ARCHITECTURAL DESIGN INTENT ONLY AND SHOULD NOT BE USED FOR CONSTRUCTION PURPOSES. FULLY RESOLVED CONSTRUCTION DETAILS ARE TO BE DEVELOPED BY THE SPECIALIST DESIGN SUB-CONTRACTOR IN ACCORDANCE WITH THE DESIGN INTENT AND TO MEET ANY STATED PERFORMANCE CRITERIA. SPECIALIST SUB-CONTRACTORS' DESIGN DRAWINGS SHALL SUPERSEDE THE ASSOCIATED HADFIELD CAWKWELL DAVIDSON DRAWINGS FOR CONSTRUCTION PURPOSES.

0 m 1 2 3 4 5
1:50

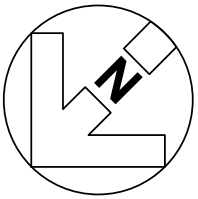

3D Proposed Common Room Entrance Facing Courtyard




A Existing Courtyard Image



4 North West Elevation Facing Common Room WC
1:50

5 North East Elevation Facing Common Room
1:50

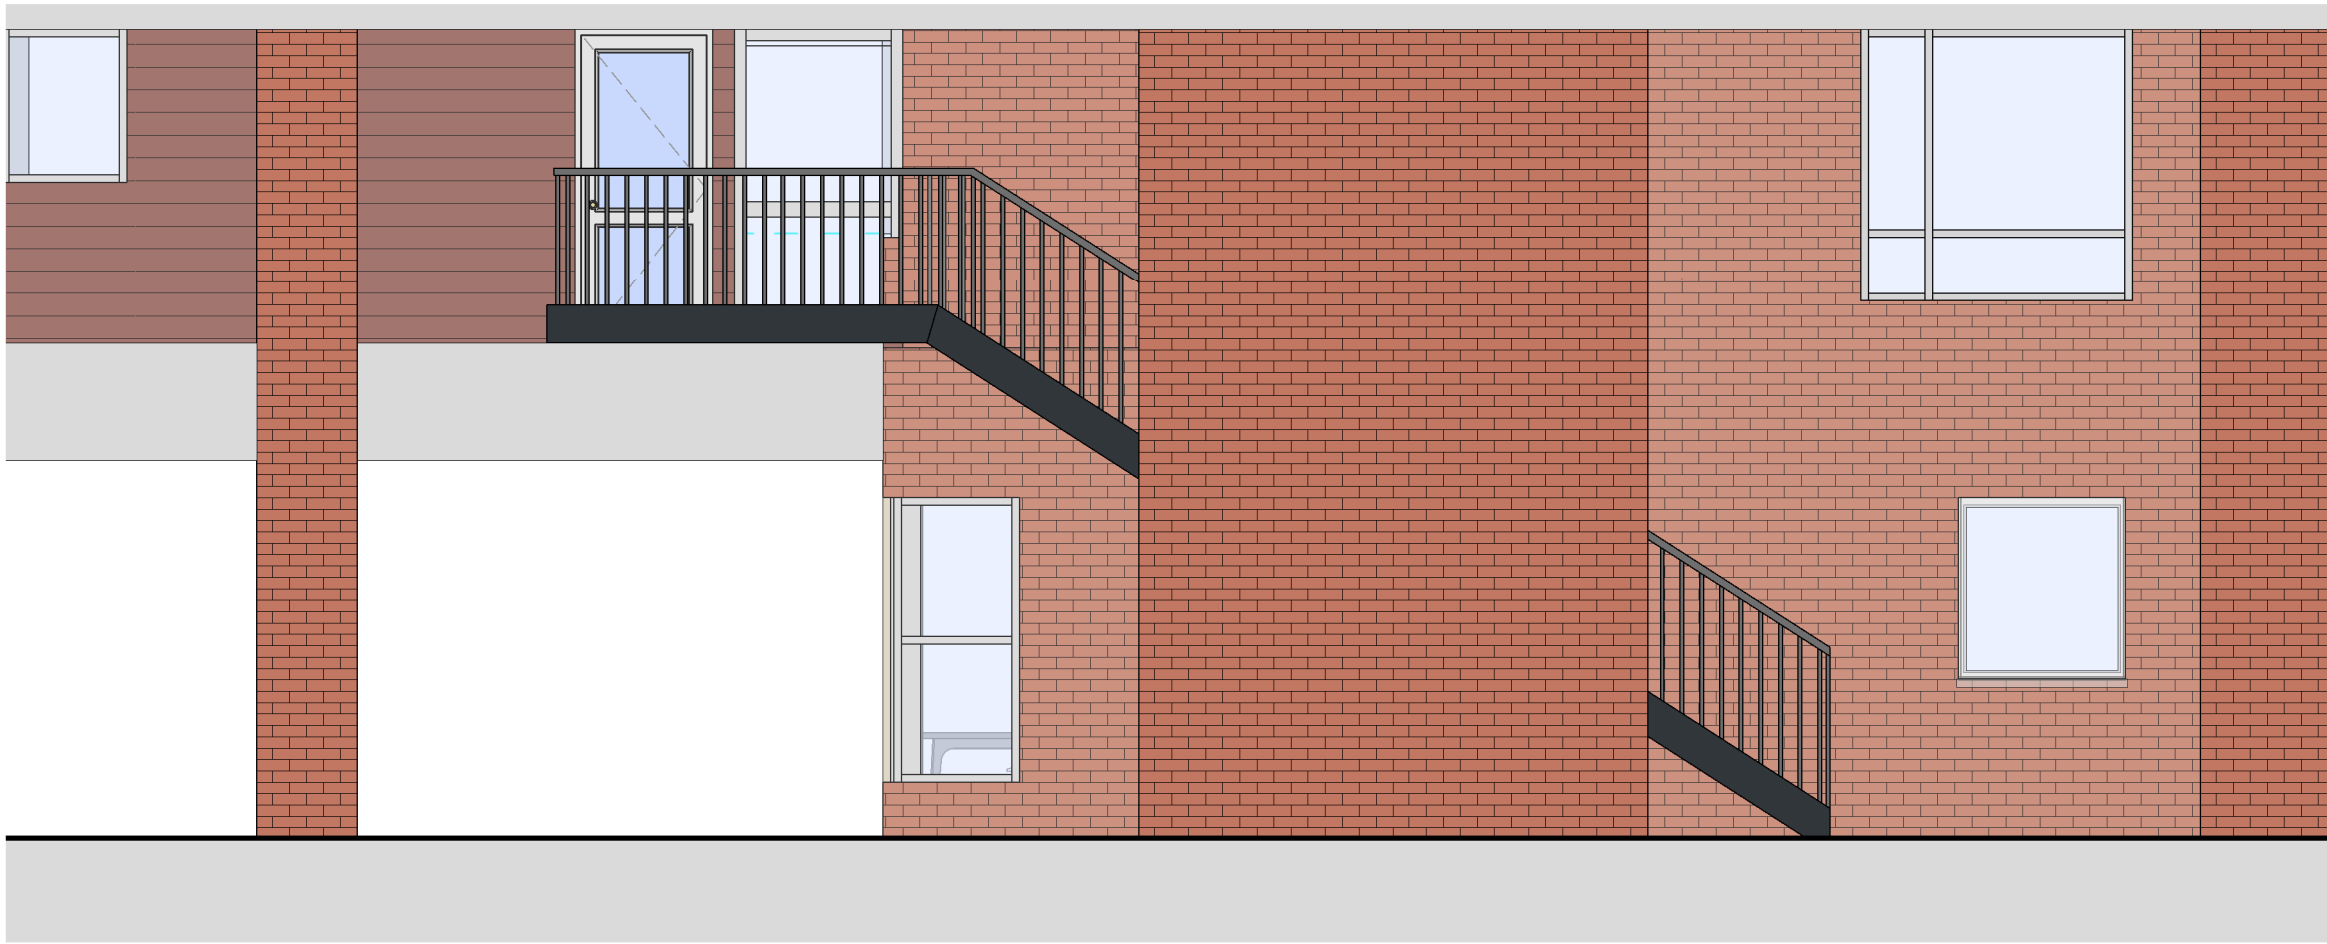

6 North West Elevation Facing Common Room
1:50

REVISION: P03 BY: EA/JEM CHECKED: APS DATE: 30/09/2020
PLANNING ISSUE
REVISION: P02 BY: JEM CHECKED: APS DATE: 10/09/2020
PLANNING ISSUE
REVISION: P01 BY: JEM CHECKED: APS DATE: 24/08/2020
Initial Issue.

STATUS
S4a | FOR PLANNING
CLIENT

UNITE STUDENTS

PROJECT
NEW MEDLOCK HOUSE

TITLE
**GA Elevations
Common Room**

Hadfield Cawkwell Davidson
Broomgrove Lodge, 13 Broomgrove Rd, Sheffield, S10 2LZ T 0114 266 8181 www.hcd.co.uk
HCD PROJECT NO. 2020-253 SCALE: As indicated @ A1 REV. P03
PROJECT NO. 20253 ORIGINATOR: HCD VOLUME: A0 LEVEL: XX TYPE: DR TITLE NUMBER: A-05-201
C:\temp\20253\HCD-A0-ZZ-M0-A-20-001-Refurb_W1519_s4a.amcd.rvt | © HCD