




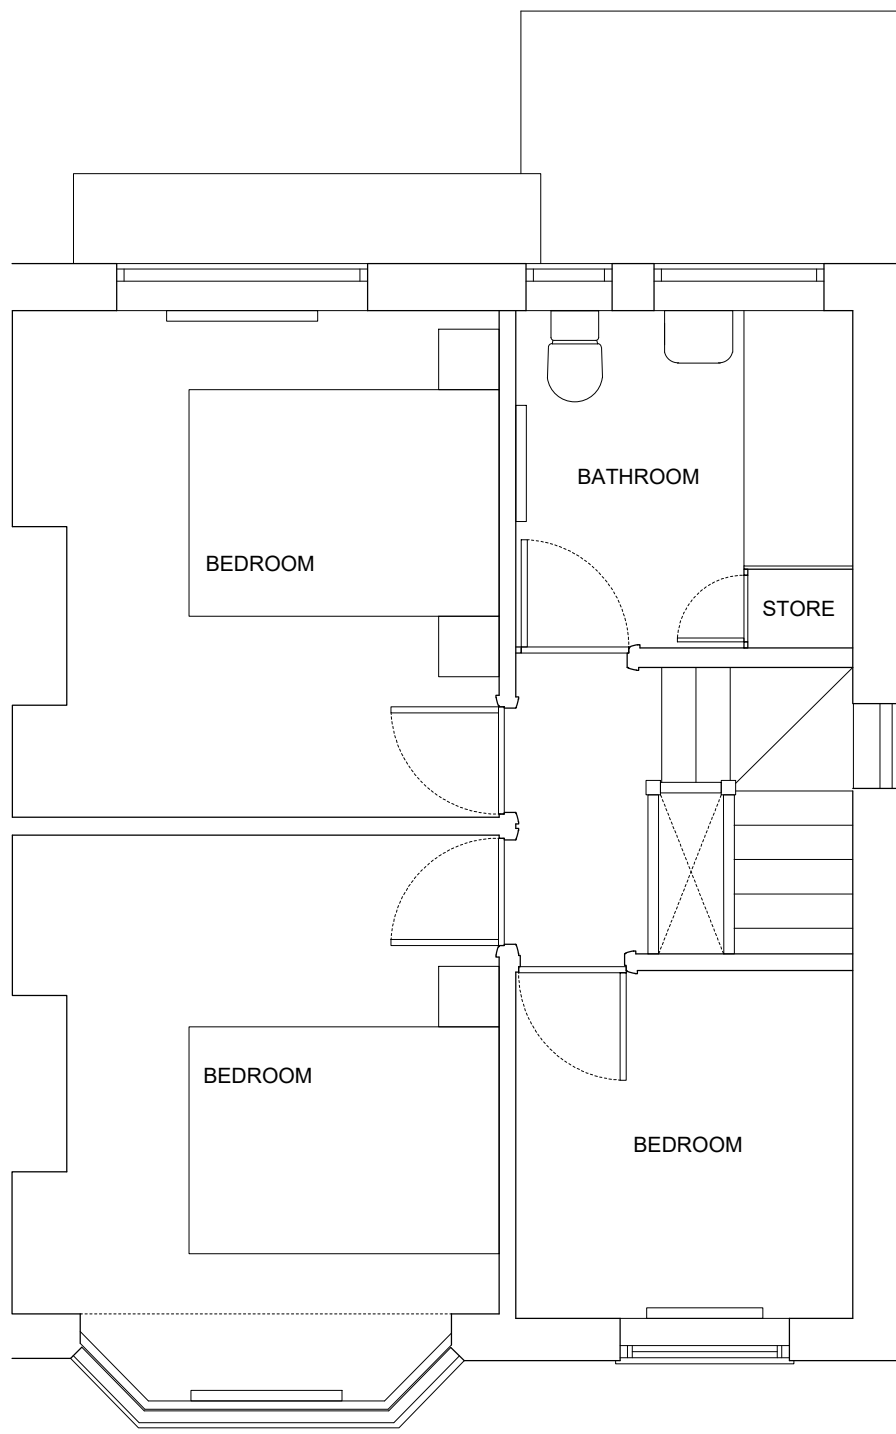

FIRST FLOOR LAYOUT PLAN

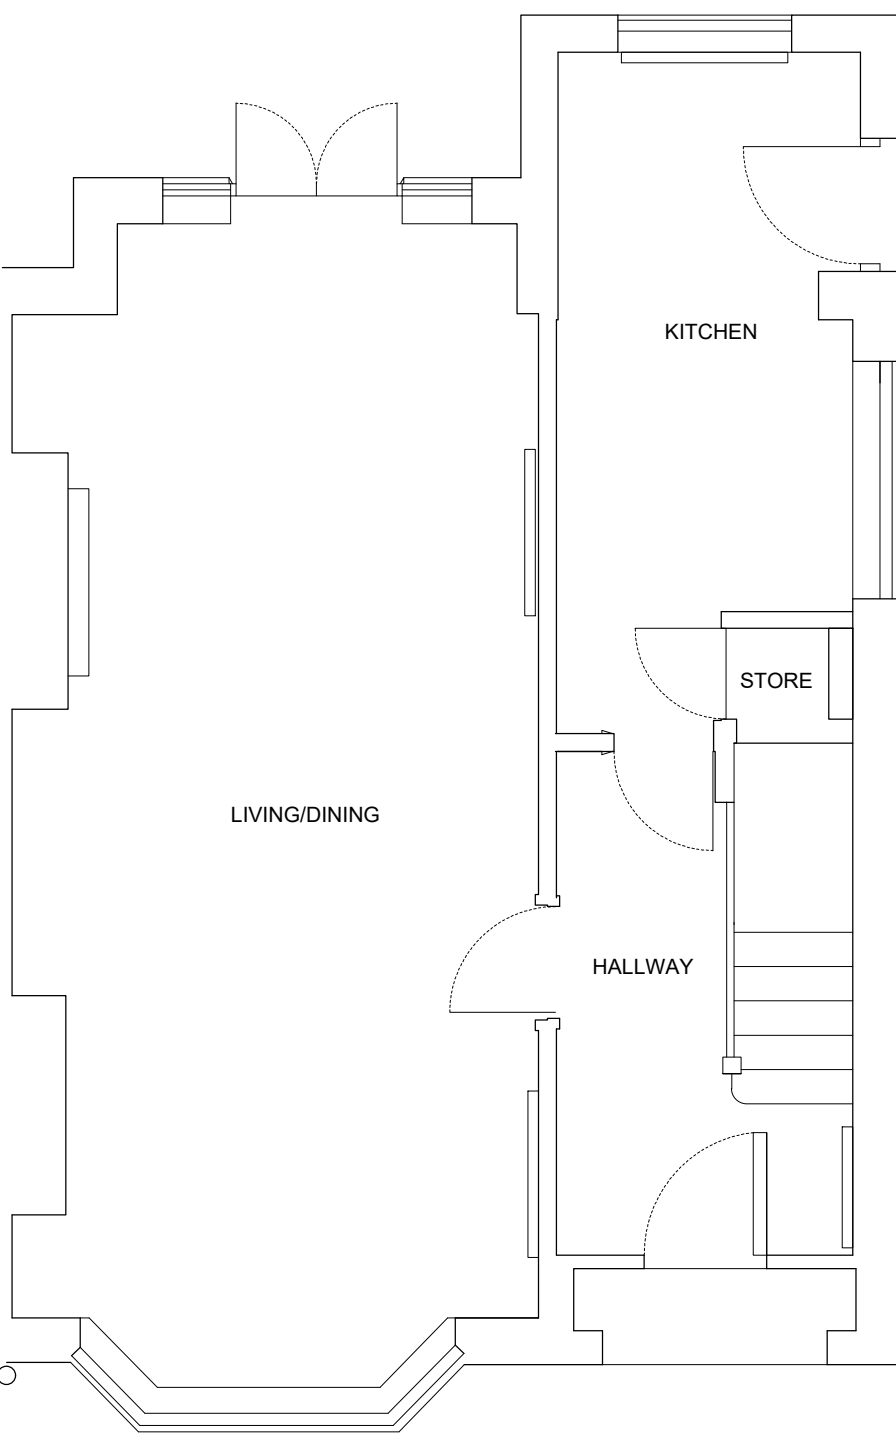


GROUND FLOOR LAYOUT PLAN

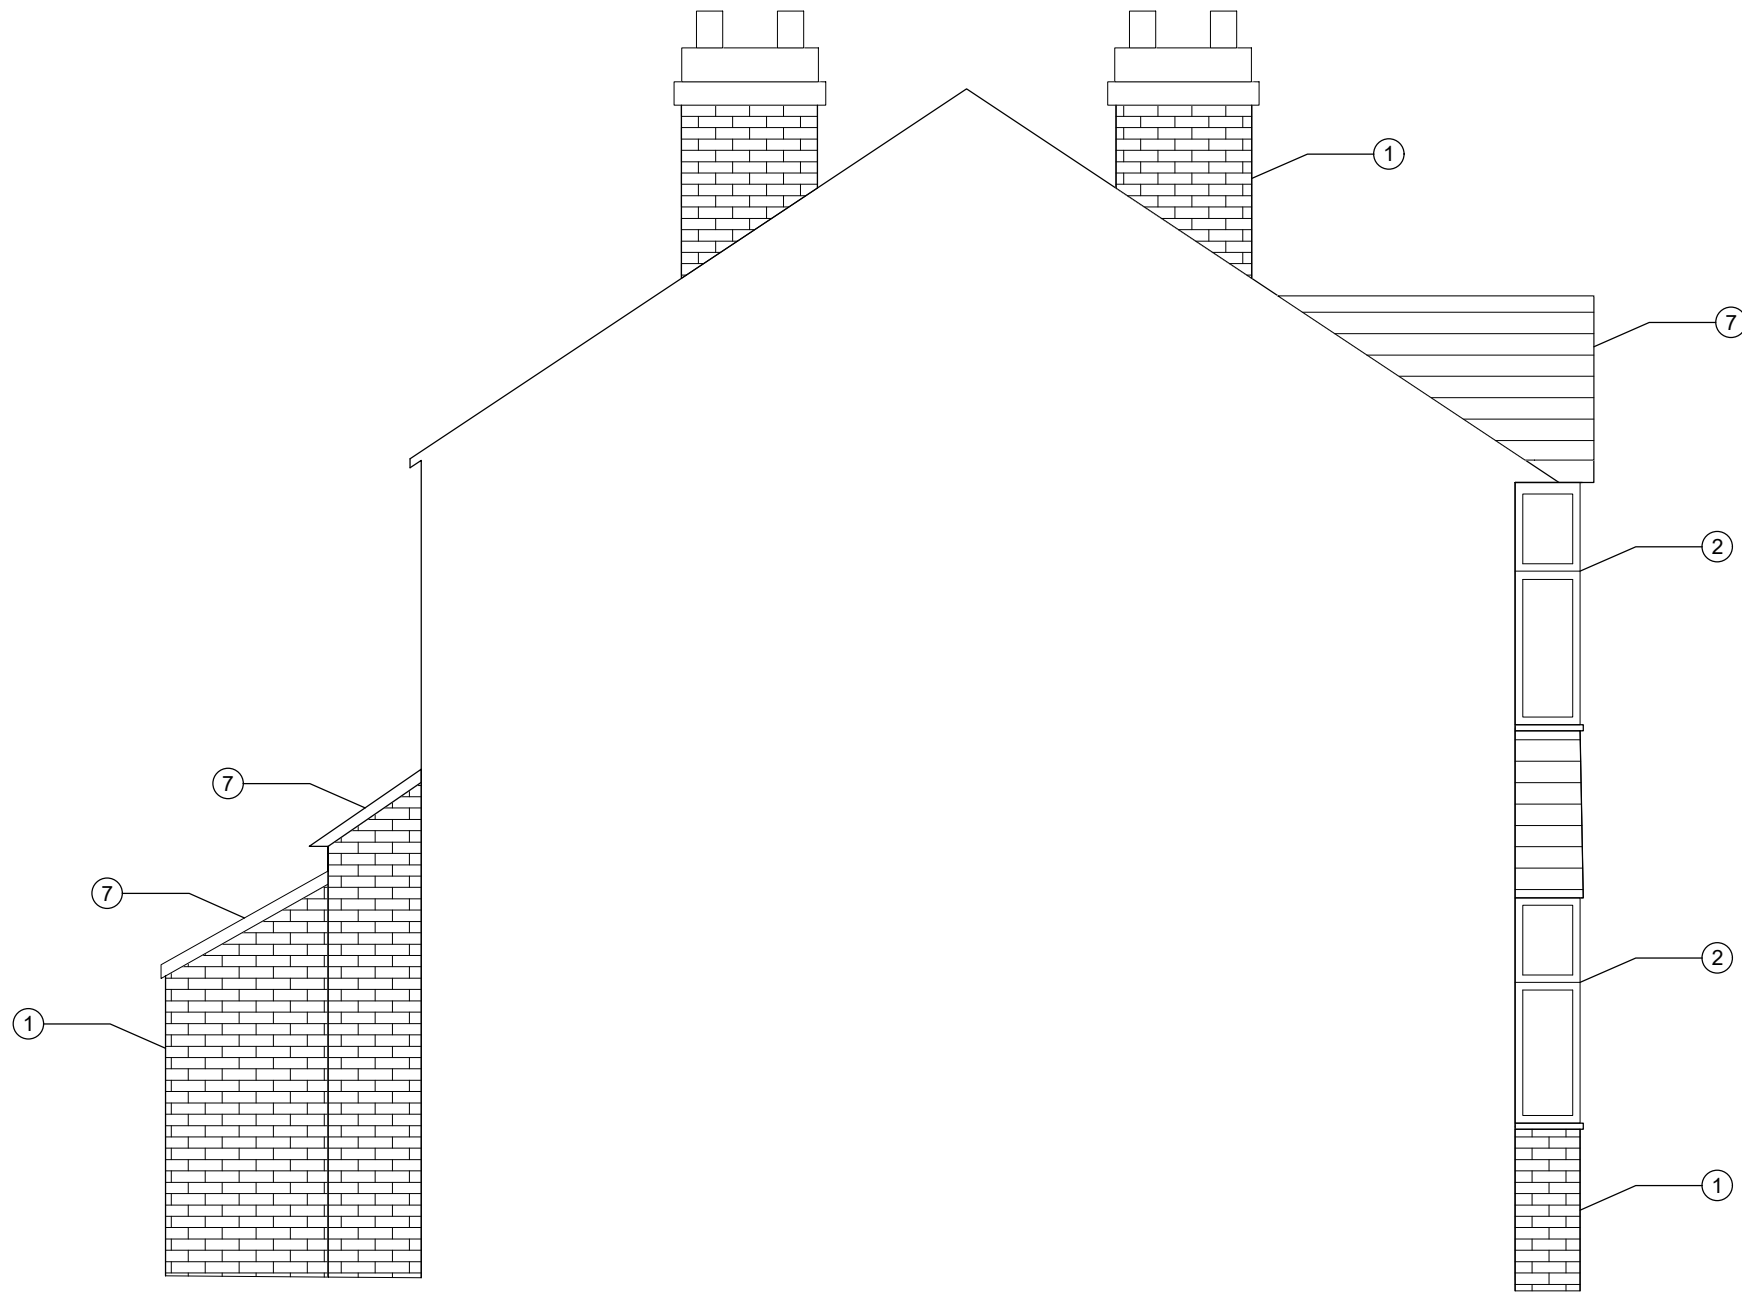

SIDE ELEVATION



FRONT ELEVATION

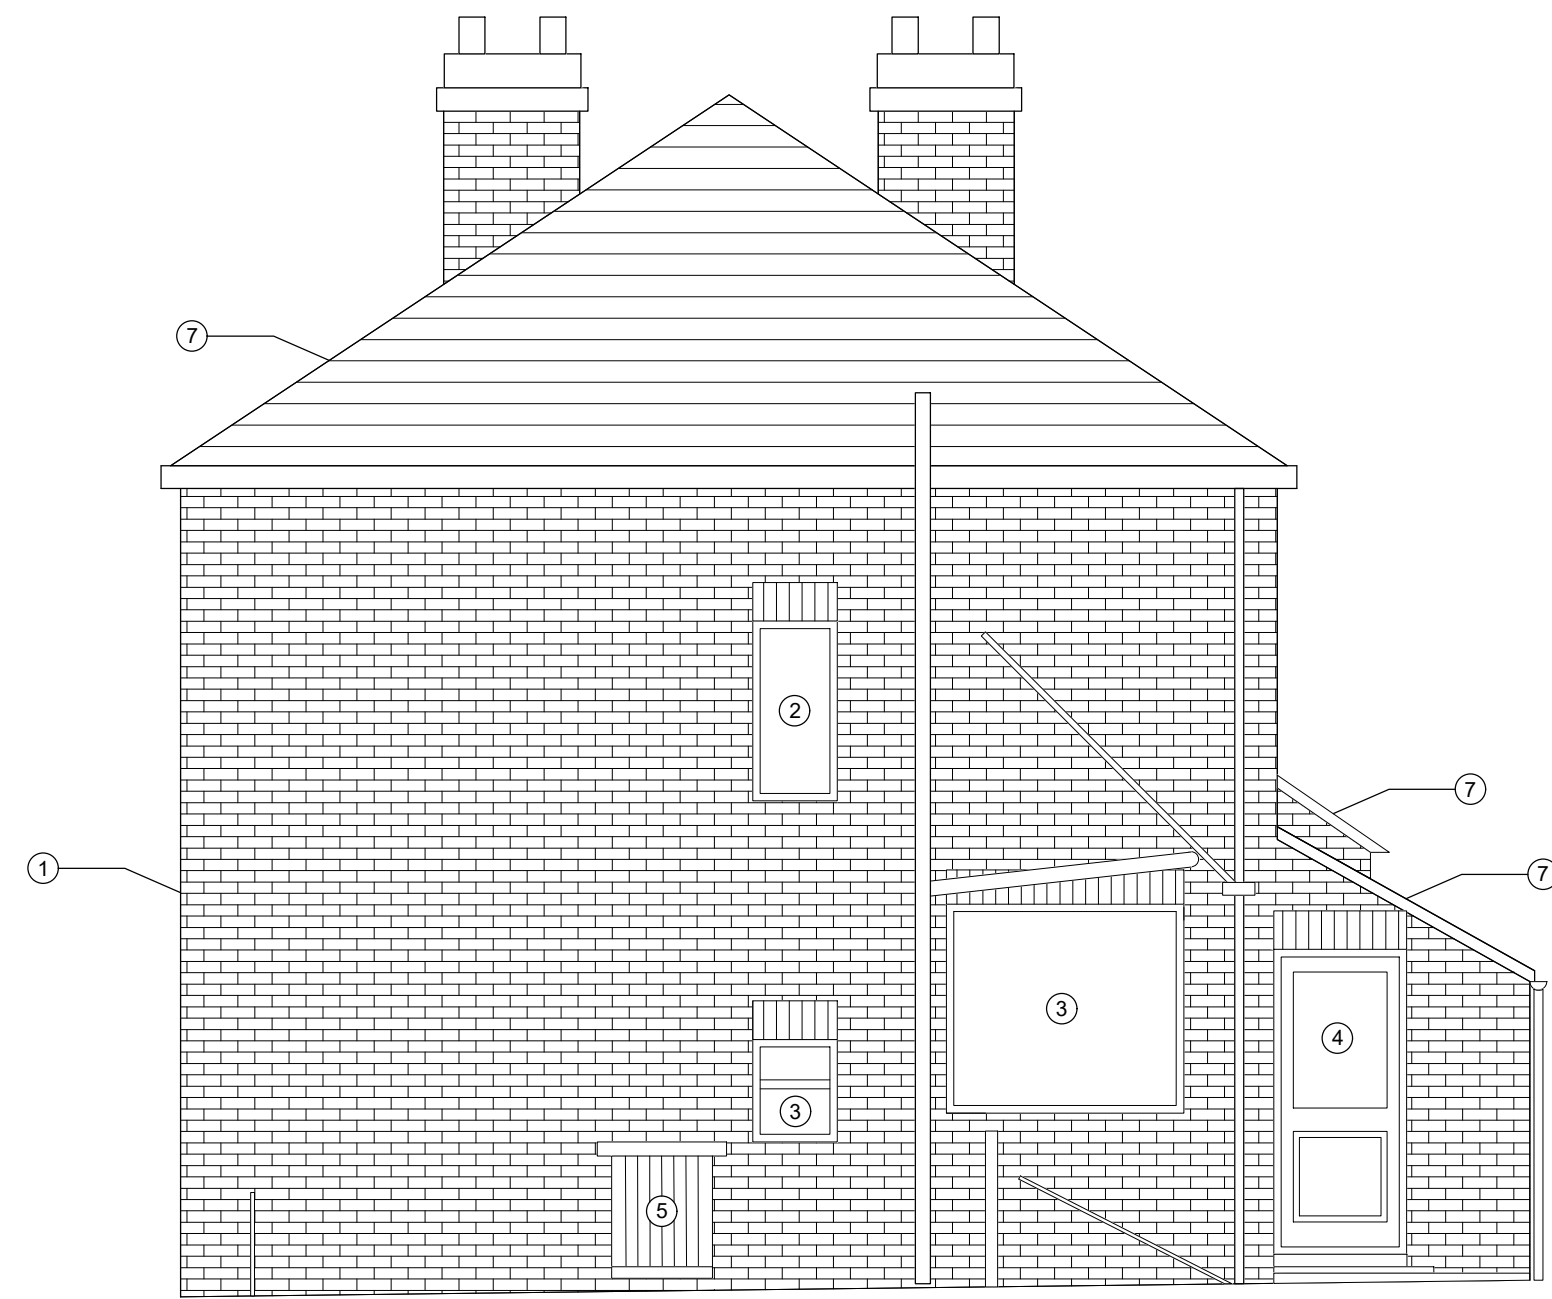

SIDE ELEVATION




REAR ELEVATION

NOTES

- 1: THIS DRAWING SHOULD BE READ IN CONJUNCTION WITH ALL OTHER SUBMITTED PLANNING DOCUMENTS.
- 2: THIS DRAWING REMAINS SUBJECT TO ALL LOCAL AUTHORITY AND STATUTORY APPROVALS.
- 3: DO NOT SCALE FROM DRAWING. WORK FROM FIGURED DIMENSIONS.
- 4: ALL DIMENSIONS TO BE CHECKED ON-SITE PRIOR TO THE COMMENCEMENT OF ANY WORKS.
- 5: IN THE EVENT OF ANY DISCREPANCY REFER ANY QUERY TO THE CONTRACT ADMINISTRATOR.

LEGEND

- ① RED BRICK
- ② uPVC WINDOW (WHITE)
- ③ TIMBER WINDOW (PAINTED WHITE)
- ④ uPVC DOOR (WHITE)
- ⑤ TIMBER DOOR (PAINTED WHITE)
- ⑥ COMPOSITE DOOR (BLACK)
- ⑦ TILED ROOF
- ⑧ BOX HEDGE
- ⑨ TIMBER GATE/FENCE

 

Date	Description	Rev	By
------	-------------	-----	----

Revision Description

Project:
91 Darley Avenue
Two Storey Home Extension

Drawing Title:
Existing Layout Plans and Elevations

Drawing Number:
91-AR-EX001

Revision: -

Date: 09/10/2021

Scale: 1:50

Drawn By: R Beagan

CAD Dwg File: -

Arch. Base Dwg: -

Issue Status:

For Planning