




ASHTON OLD ROAD ELEVATION (NORTH)

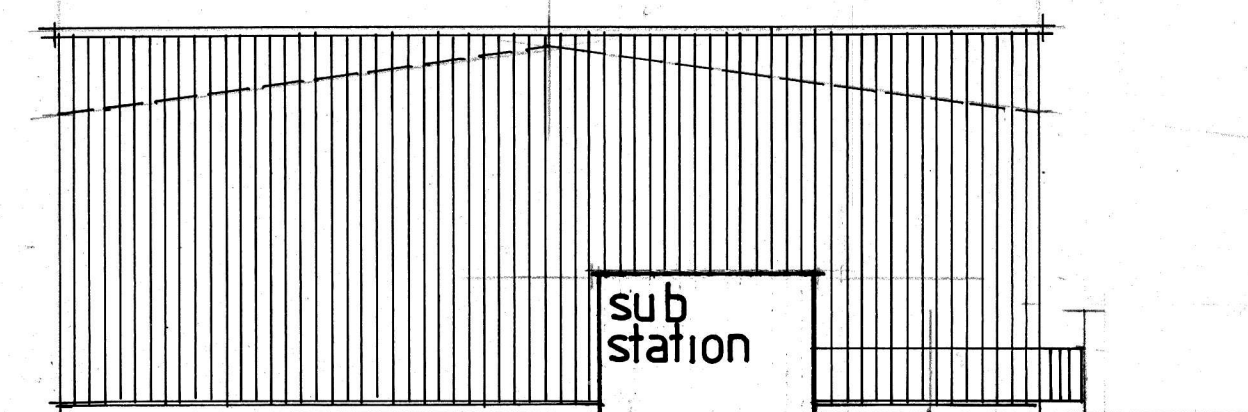

STANIFORTH STREET ELEVATION (EAST)

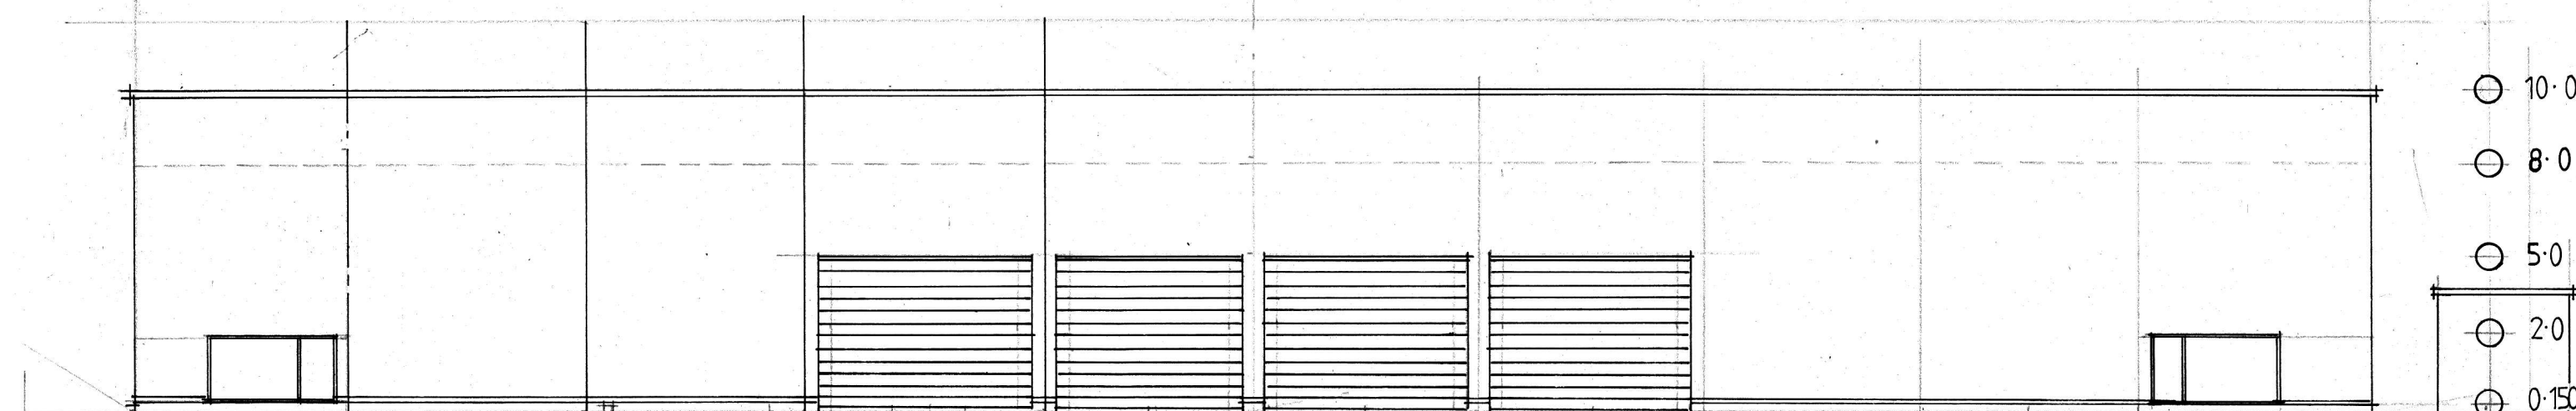


GORTON ROAD ELEVATION (SOUTH)

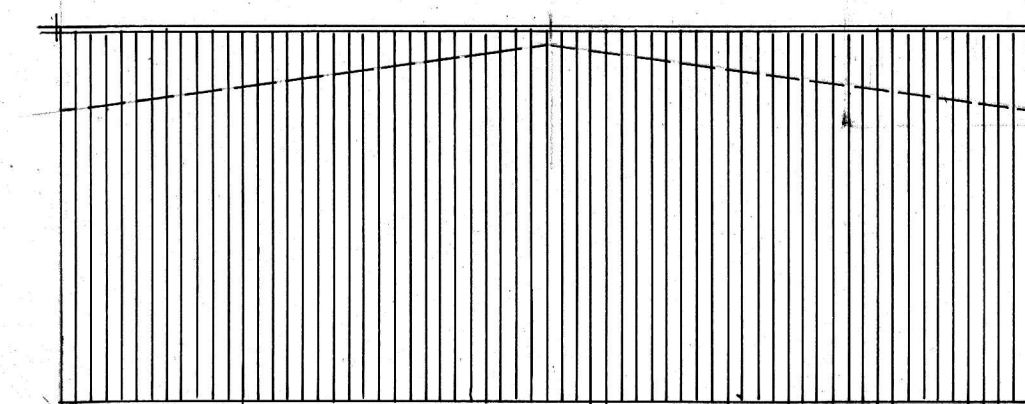


GABLE STREET ELEVATION (WEST)

Cladding FORTH WALL & ROOF CLADDING
PANELS COLOUR ANTHRACITE
ROOF PANELS TO INCORPORATE BUILT UP
ROOFLIGHTS (10% OVERALL)


Fencing EXISTING 3.0m HIGH PALIS
ADE FENCING TO REMAIN
IN PLACE
EXISTING DOUBLE PALISADE GATE TO BE
RETAINED
EXISTING 200mm RHS GATE POSTS TO
BE RETAINED.

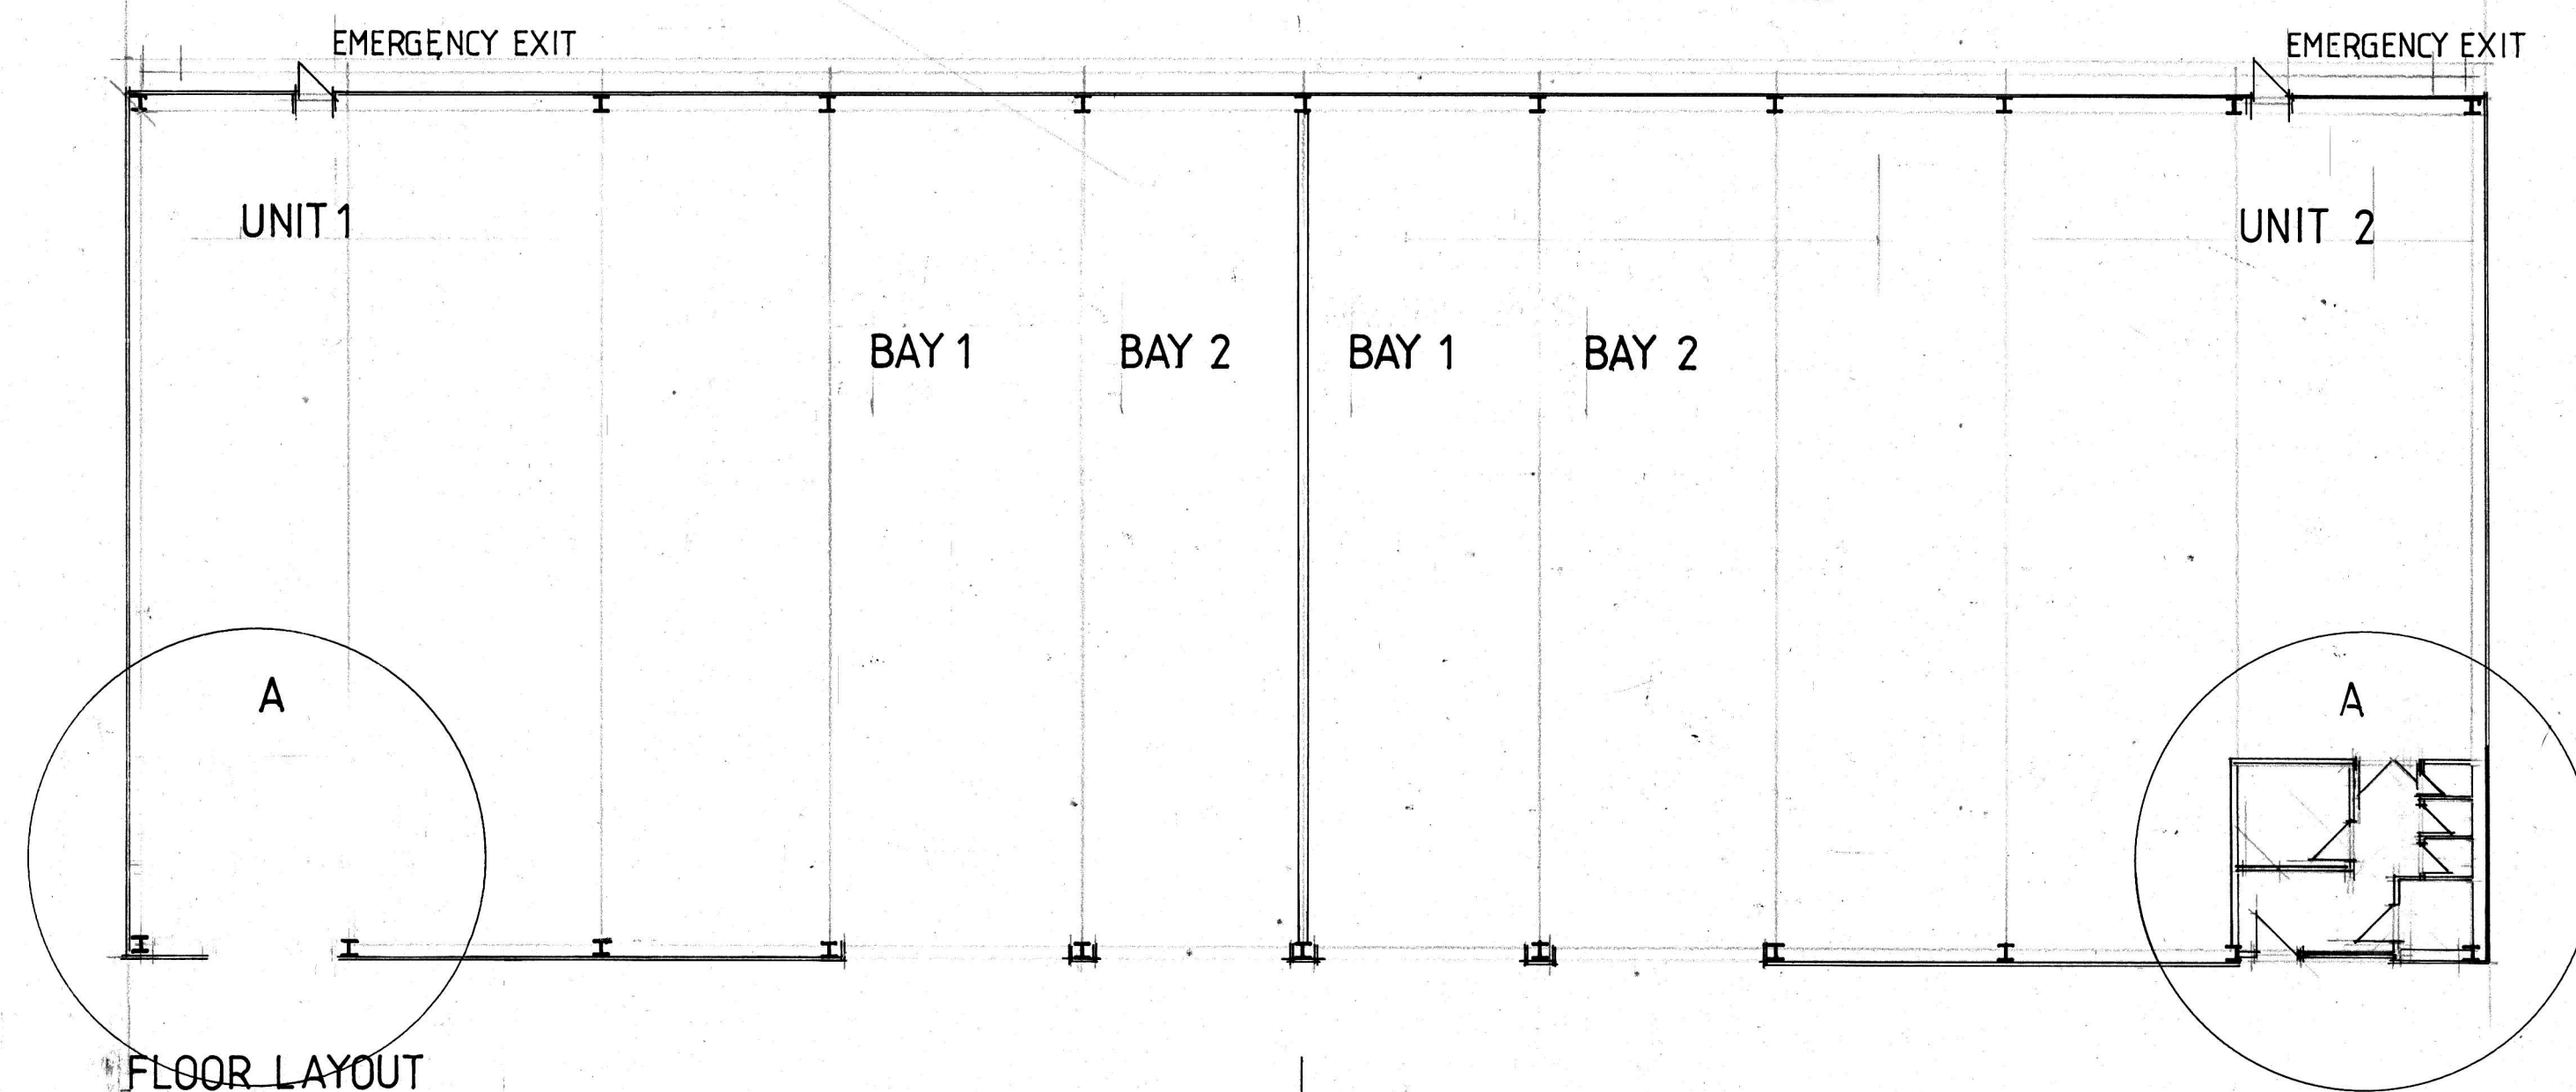

FLOOR LAYOUT

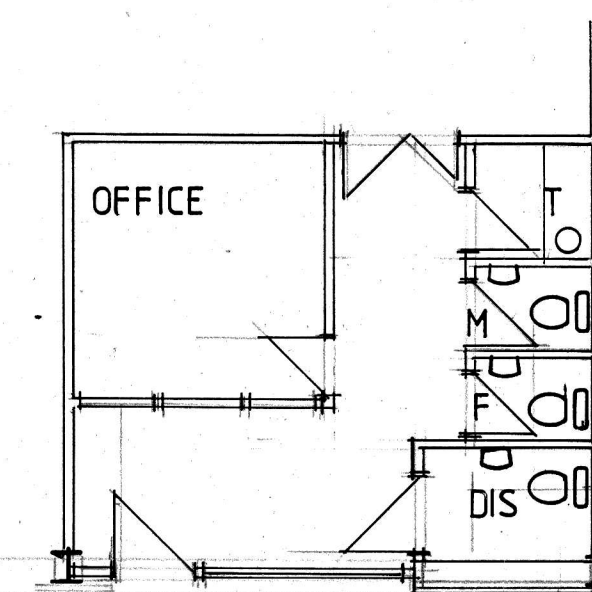

Enlarged A 1:100

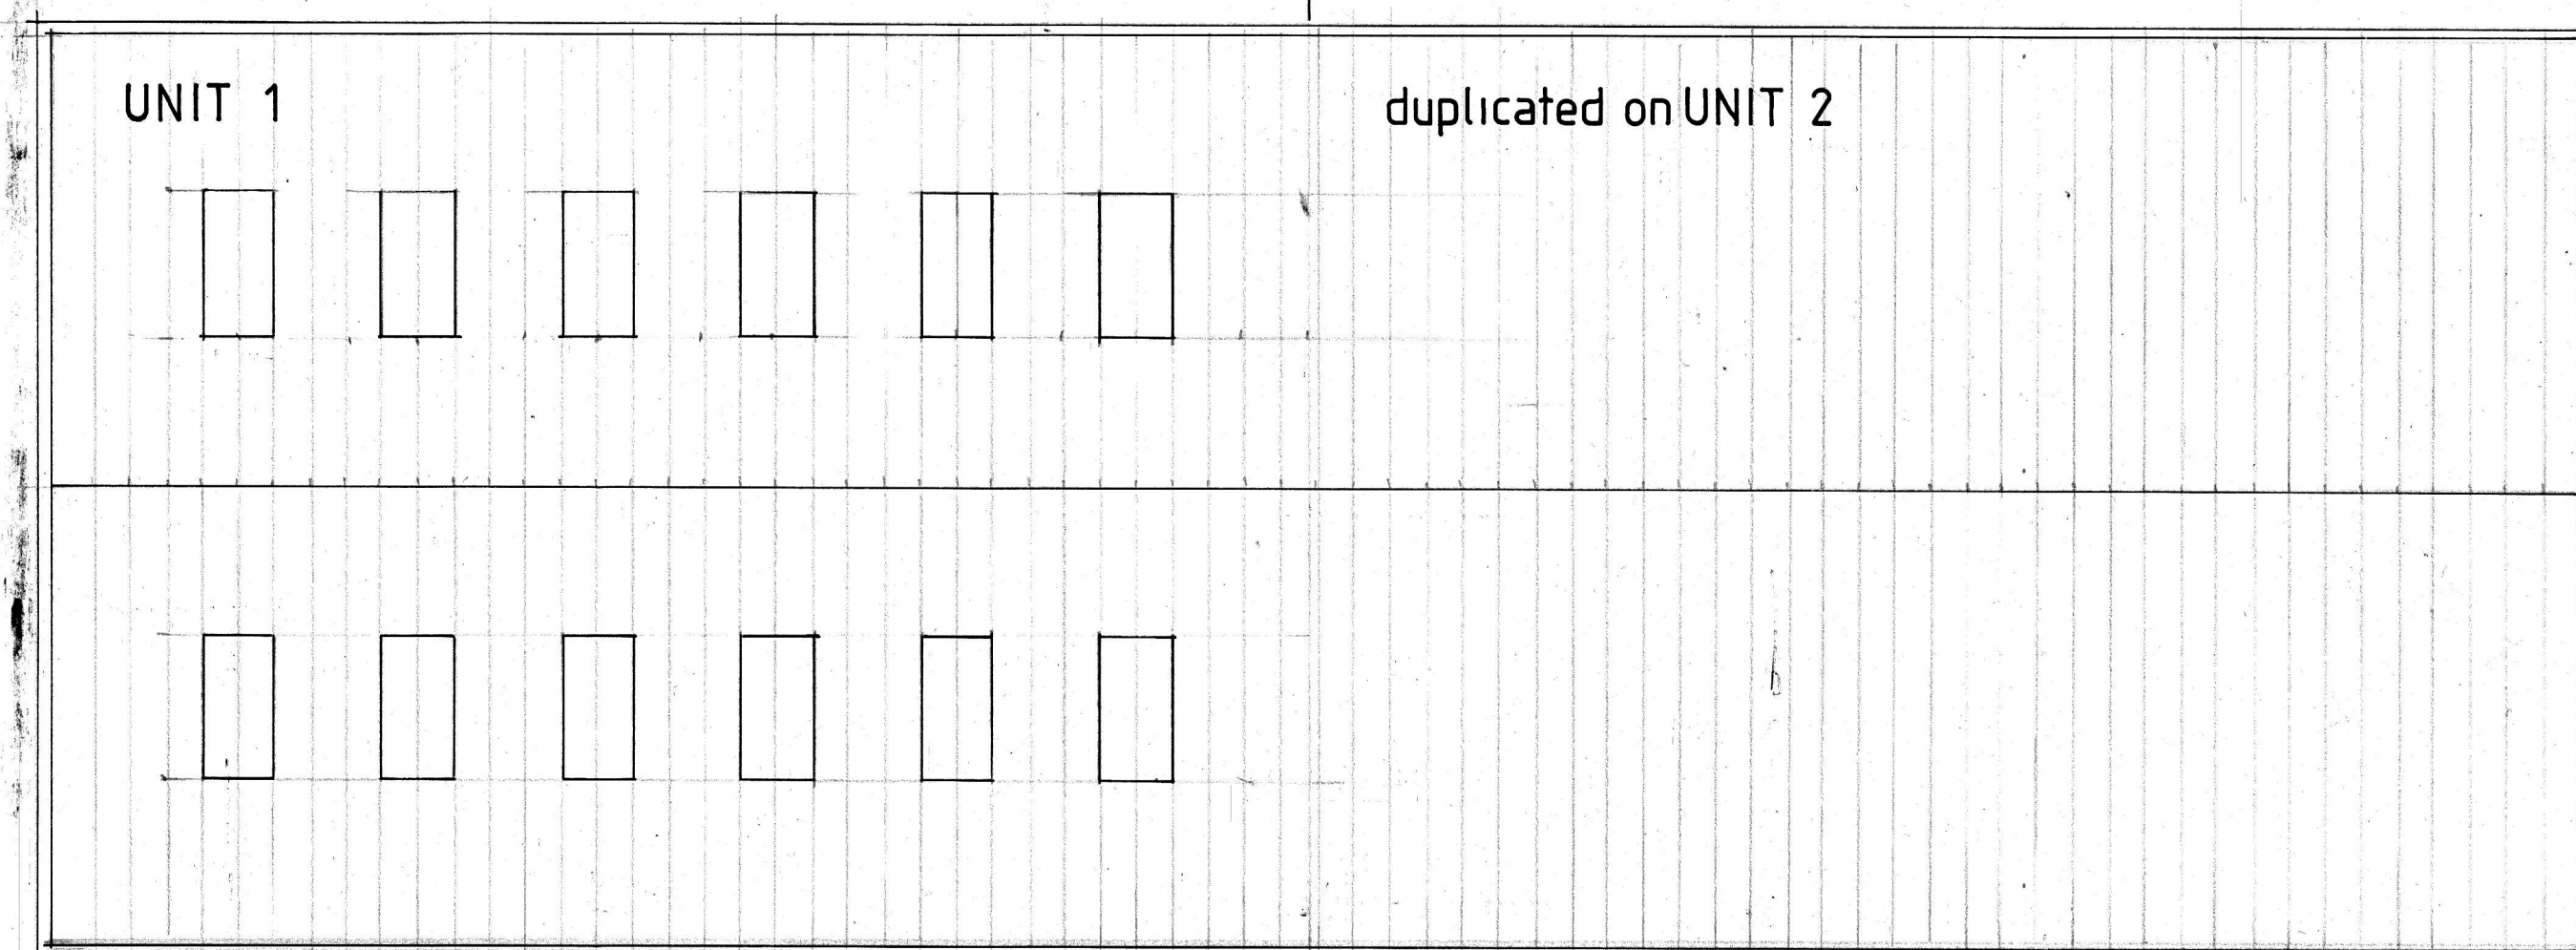

ROOF PLAN

No:	Revision:	Date:	Initial:

ALPHA DESIGN

11 GILDA CRESCENT ROAD ECCLES M30 9AG
TELEPHONE :0161 707 5533

Project: 1-7 Gorton Road Manchester M11 2DZ

Title: Proposed Floor Plan and Elevations

Scale: 200:100 Date: 21/11/21 Initial: CLK

Drg. No: 1