




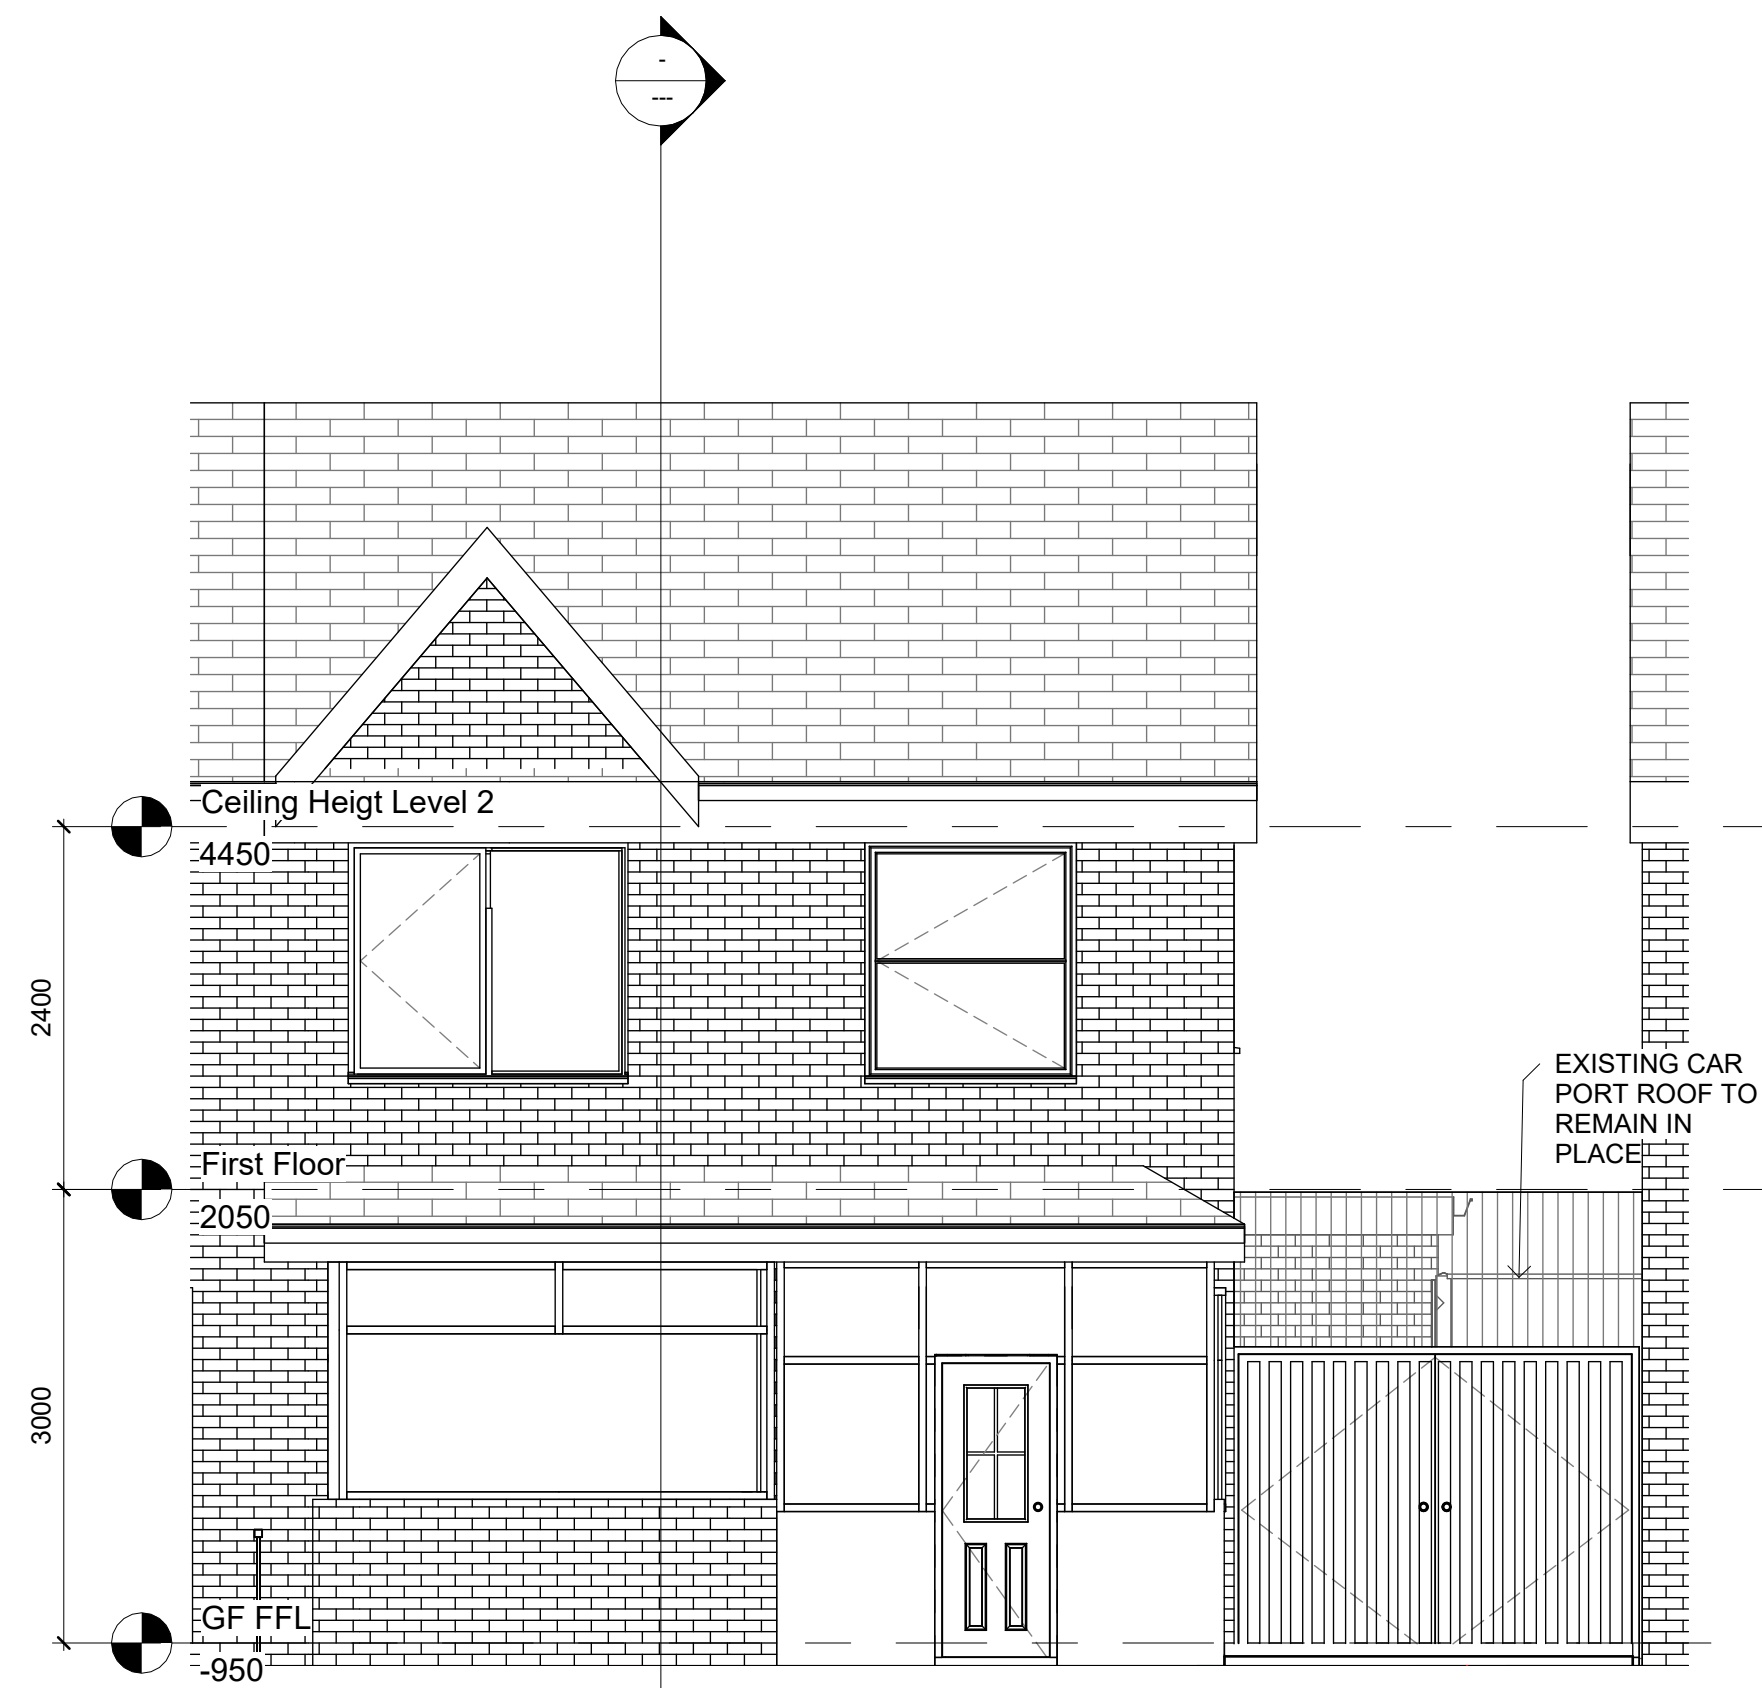


1 PROPOSED NORTH ELEVATION
1 : 50

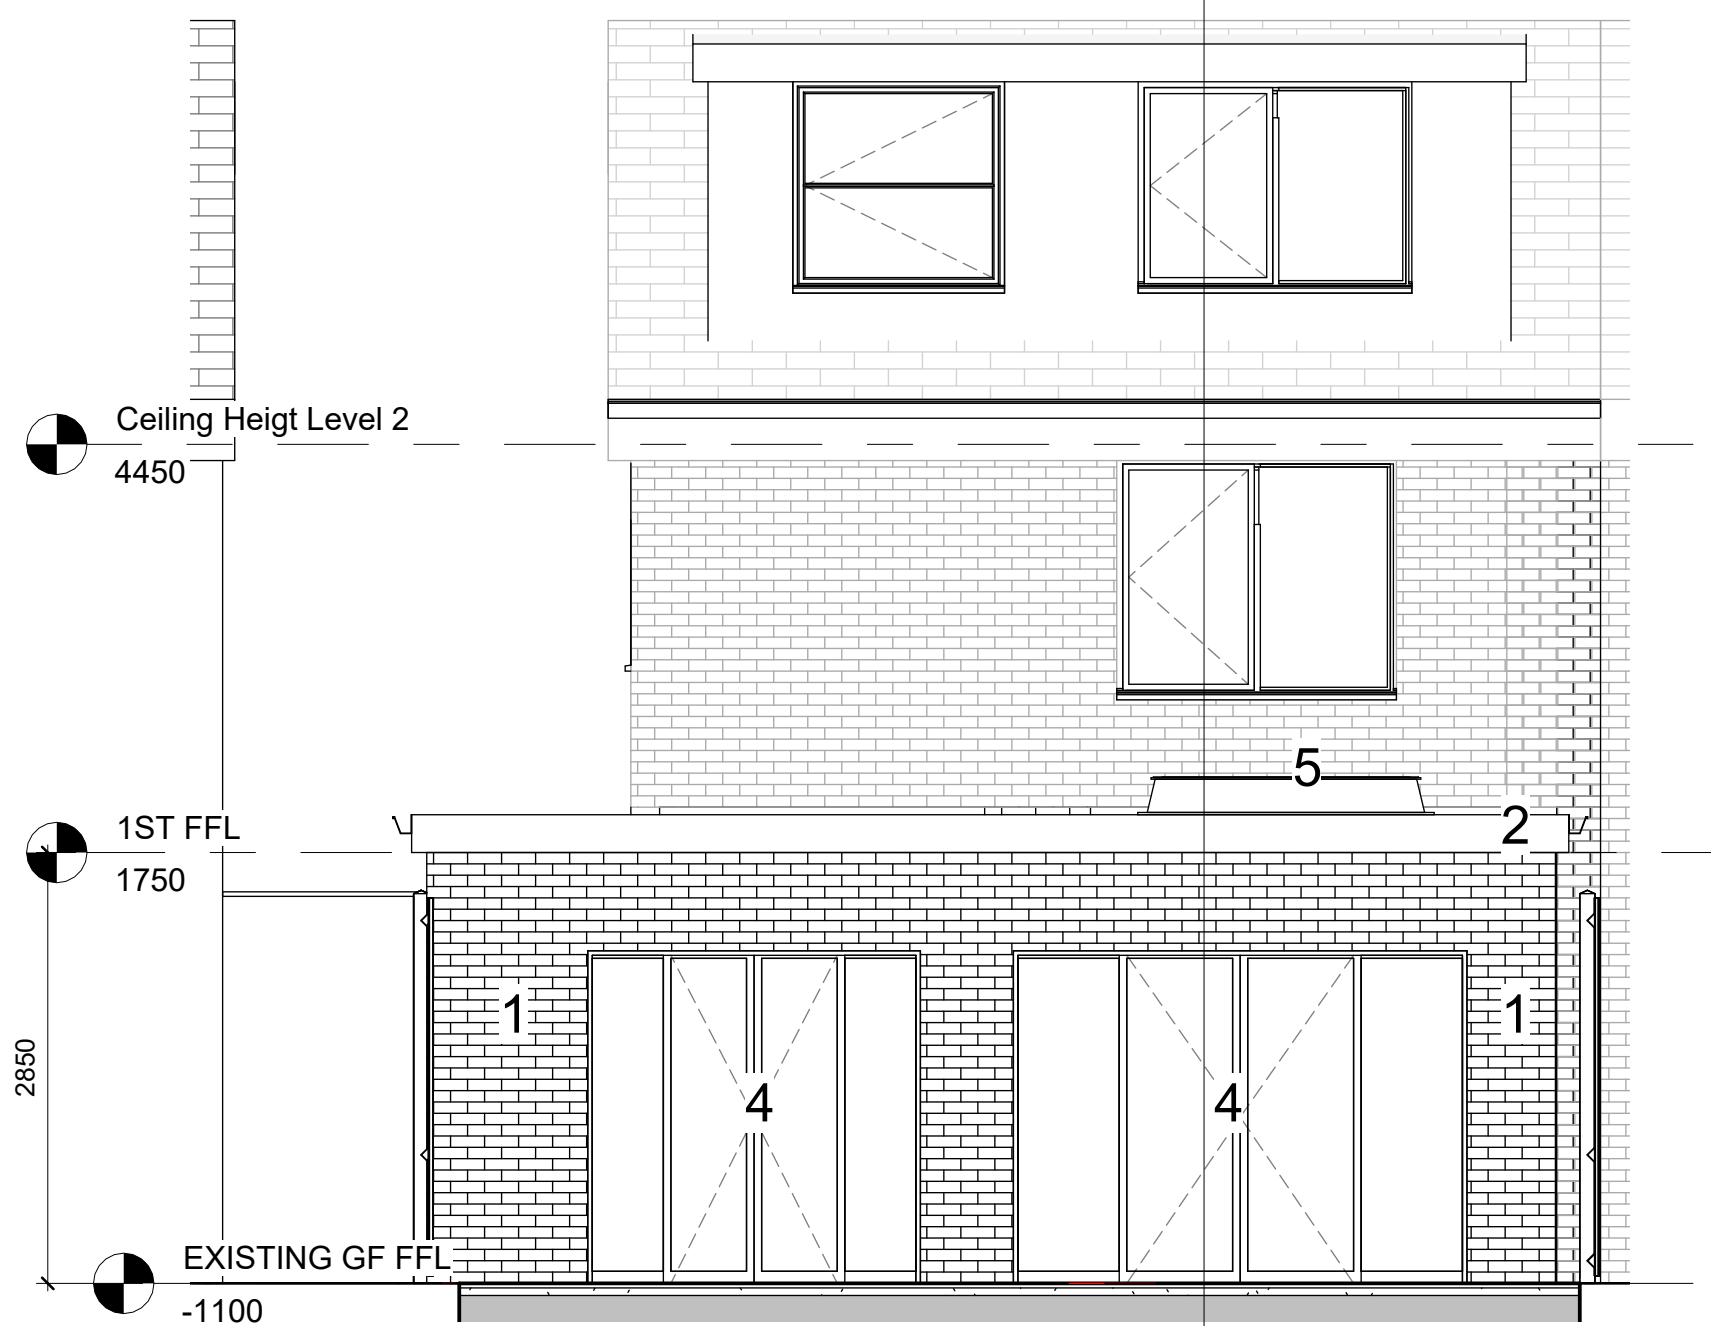

3 PROPOSED SOUTH ELEVATION

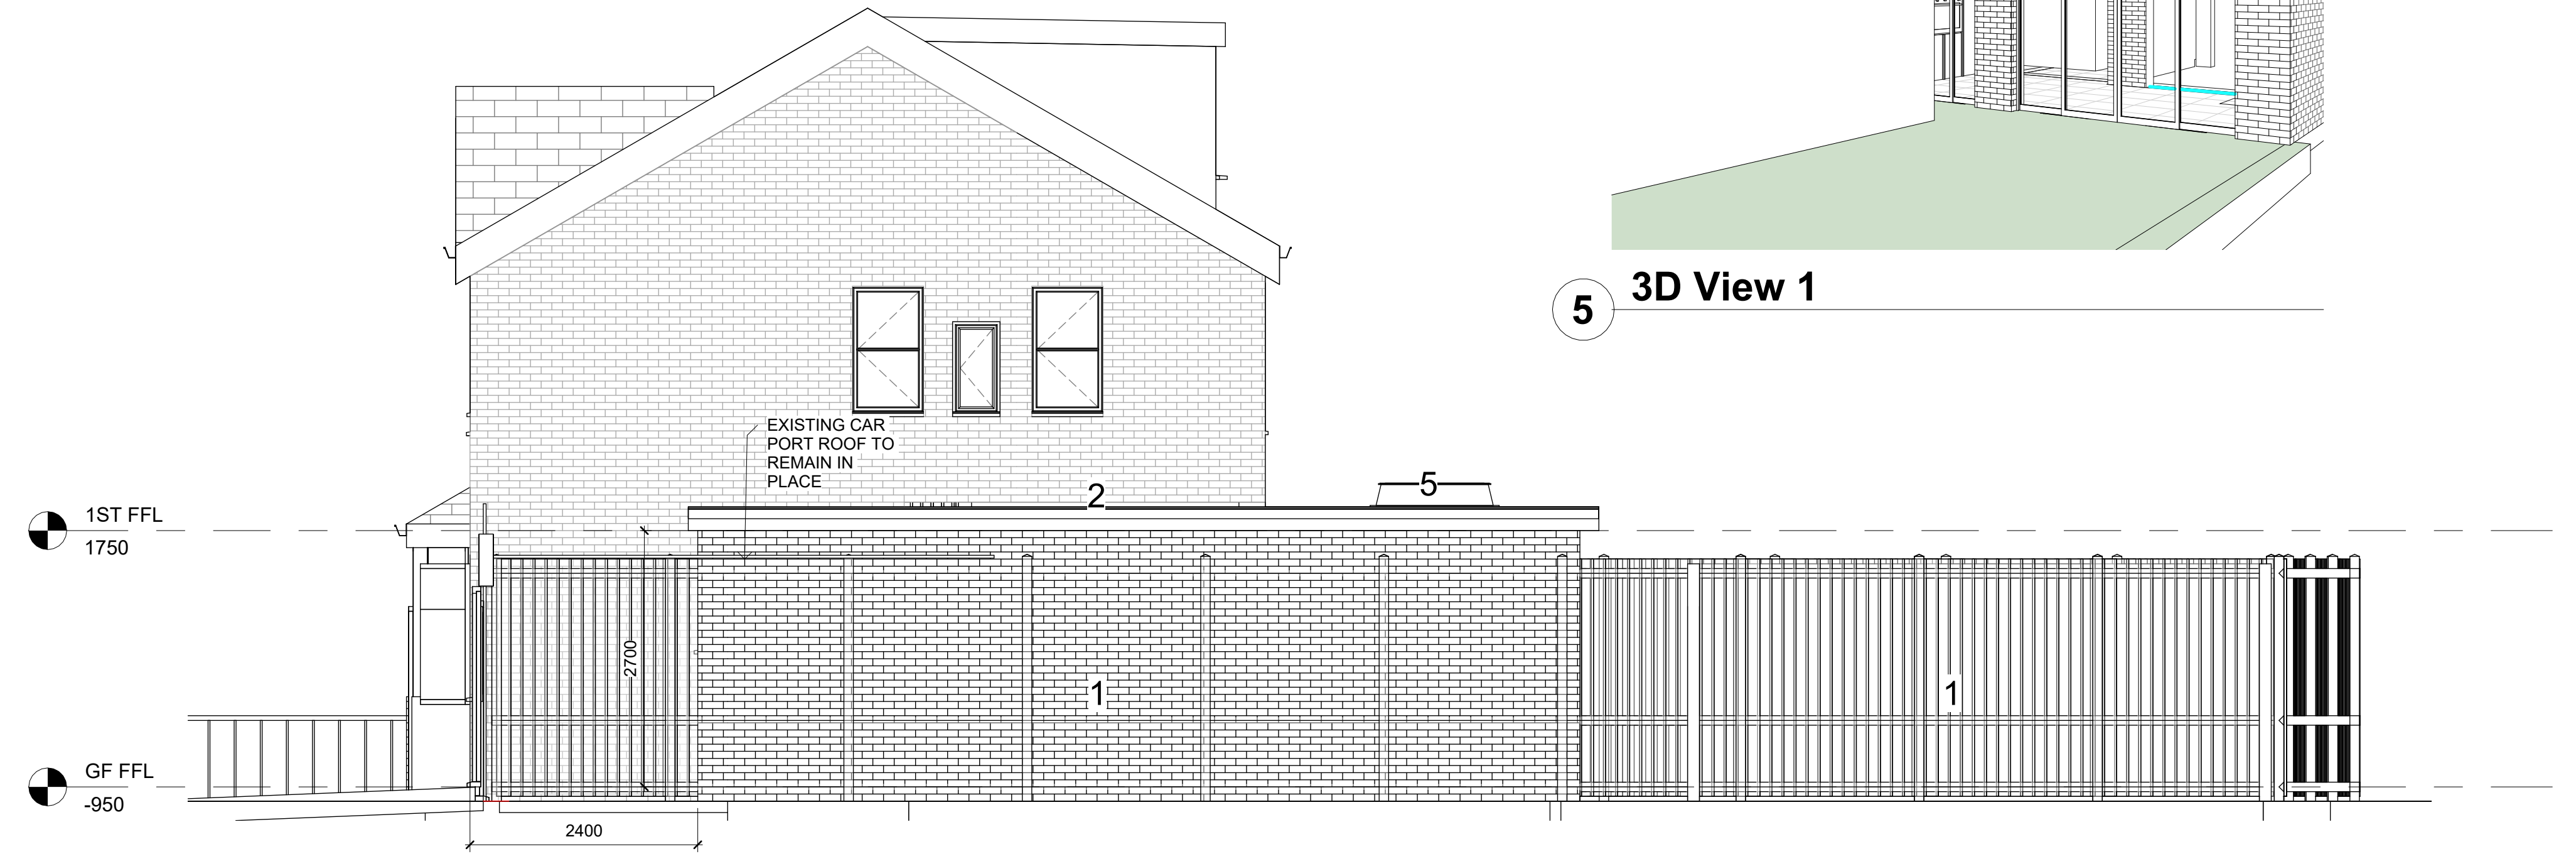

2 PROPOSED WEST ELEVATION

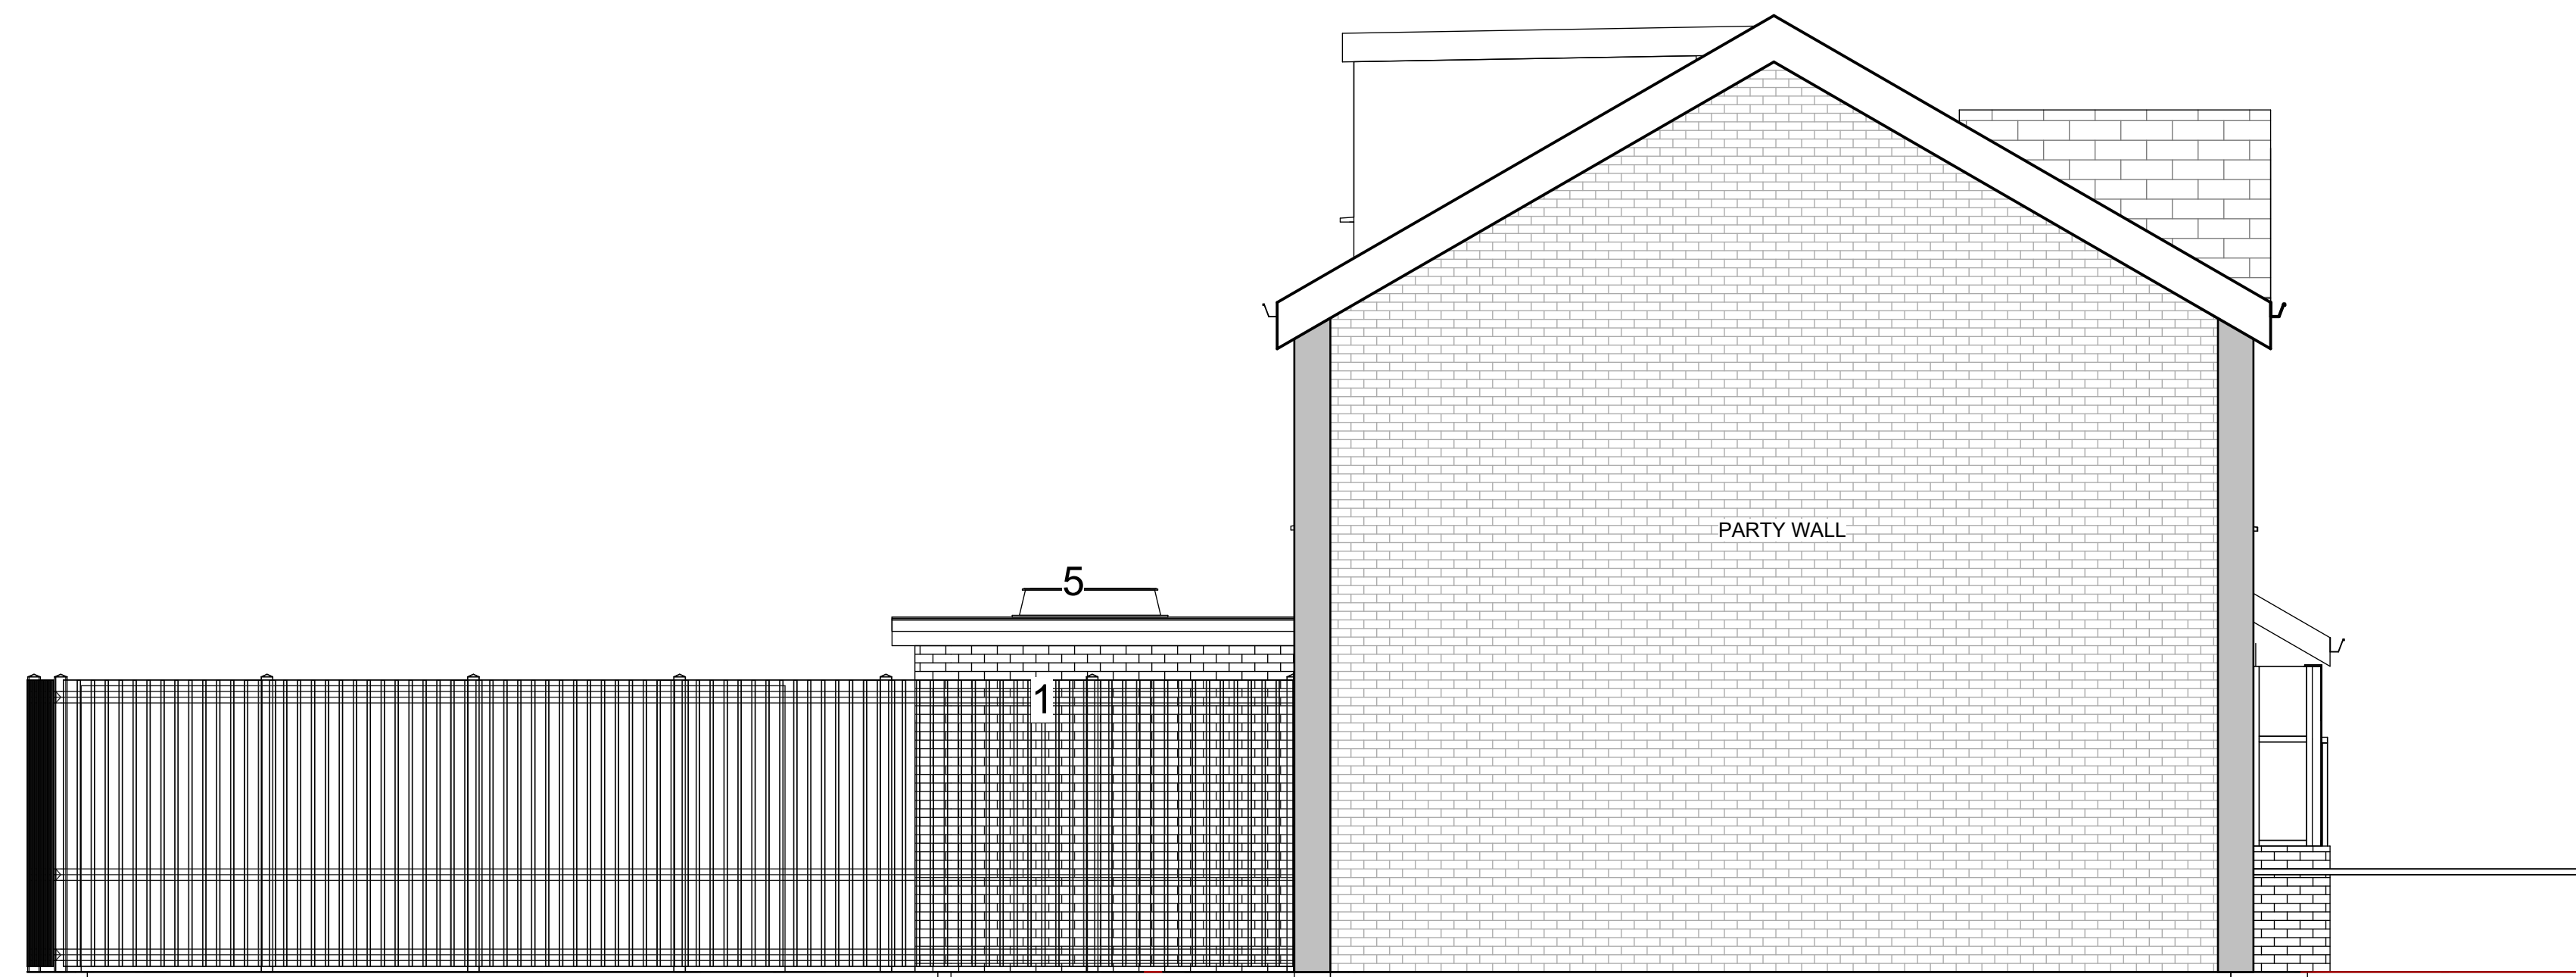

4 PROPOSED EAST ELEVATION




5 3D View 1

Text Key

1. Proposed Facing Brickwork to match existing
2. Proposed GRP Flatroof Anthracite Top Coat Finish
3. Proposed uPVC White Double Obscured Glazed Windows
4. Proposed Black Powder Coated Aluminium Double Glazed Sliding Doors
5. Proposed Velux PVCu Double Glazed Roof Light

Rev	Description	Date	Dr by	App by
original by NK		date created 07/25/21		approved by NK

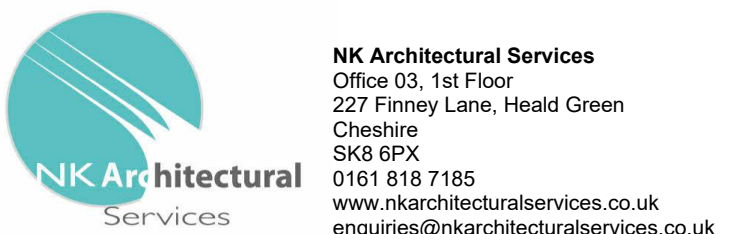

client name

N Chaudhry

project
53 CARDINAL STREET, MANCHESTER, M8 0WN - SINGLE STOREY SIDE AND REAR EXTENSION

PROPOSED ELEVATIONS

computer file C:\Users\NKARK\Documents\NKARCLTNKARC\NK ARC\NKARC\shaf -SINGLE STOREY SIDE EXT FOR PP.rvt		plot date	
project number 2018.10001.6785		scale 1 : 50 @A1	
drawing number A103		rev A	issue status

This drawing is to be read in conjunction with all related drawings. All dimensions must be checked and verified on site before commencing any work or producing shop drawings. The originator should be notified immediately of any discrepancy. This drawing is copyright and remains the property of NK Architectural Services.