




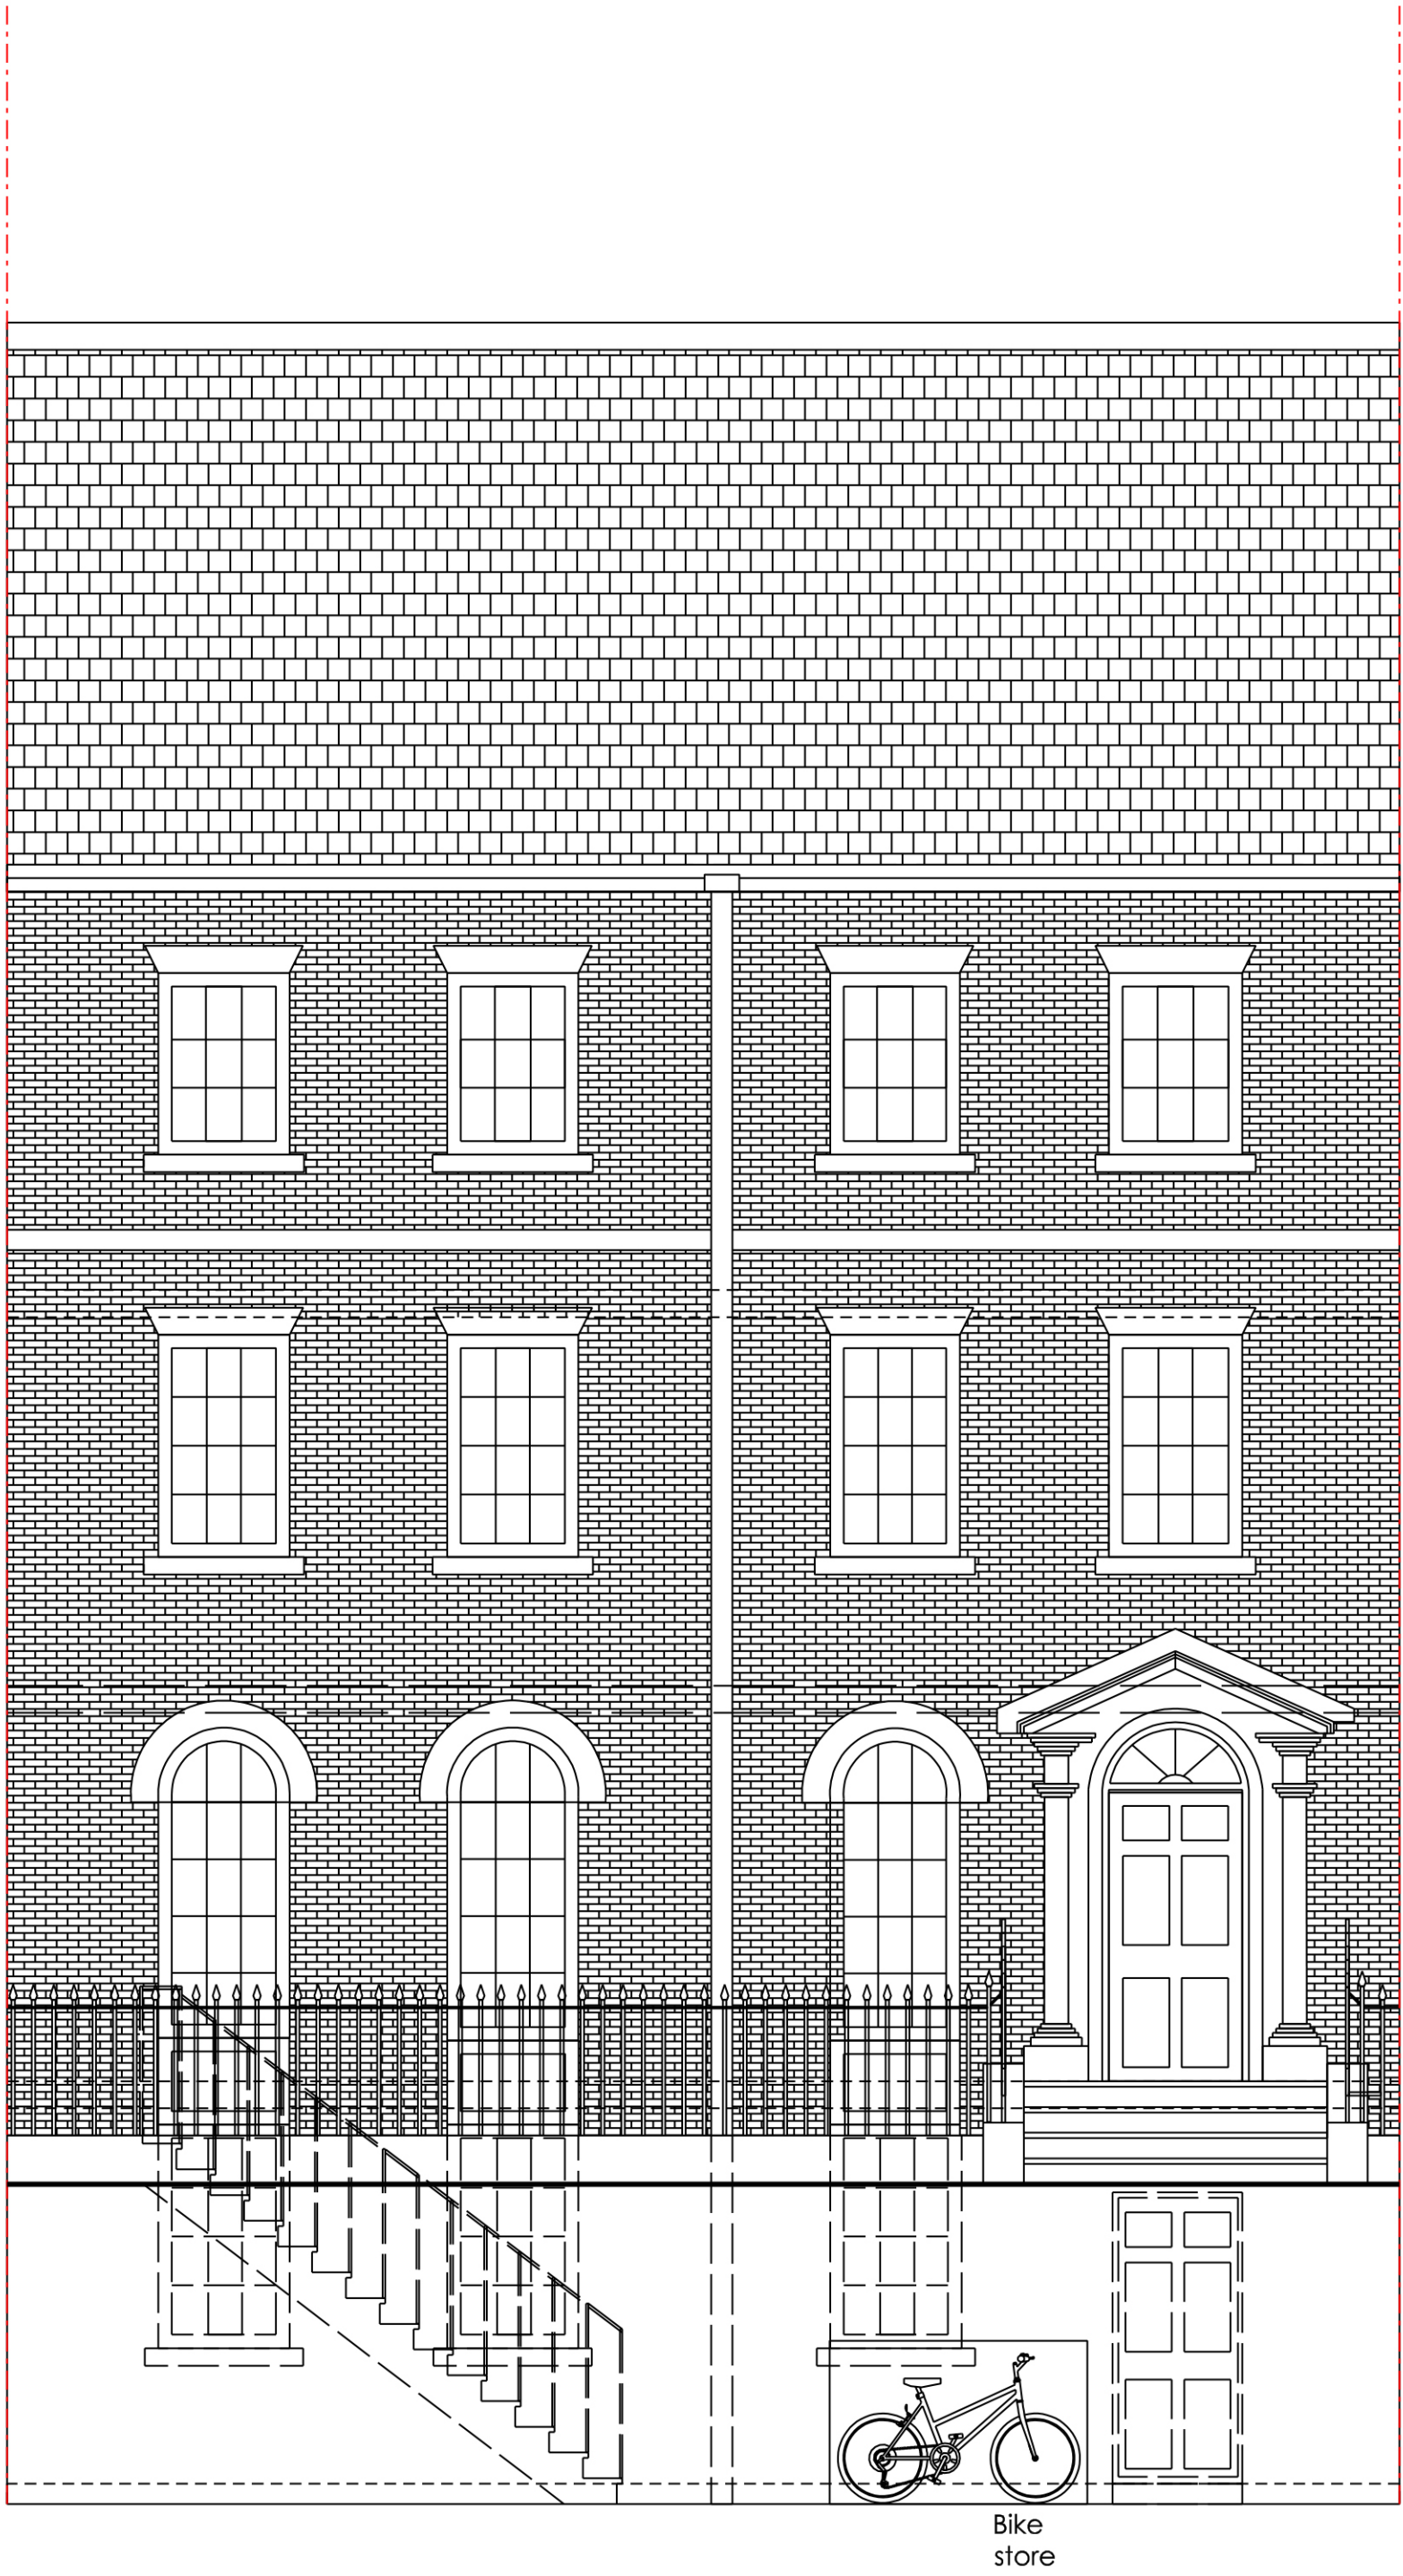

REAR ELEVATION

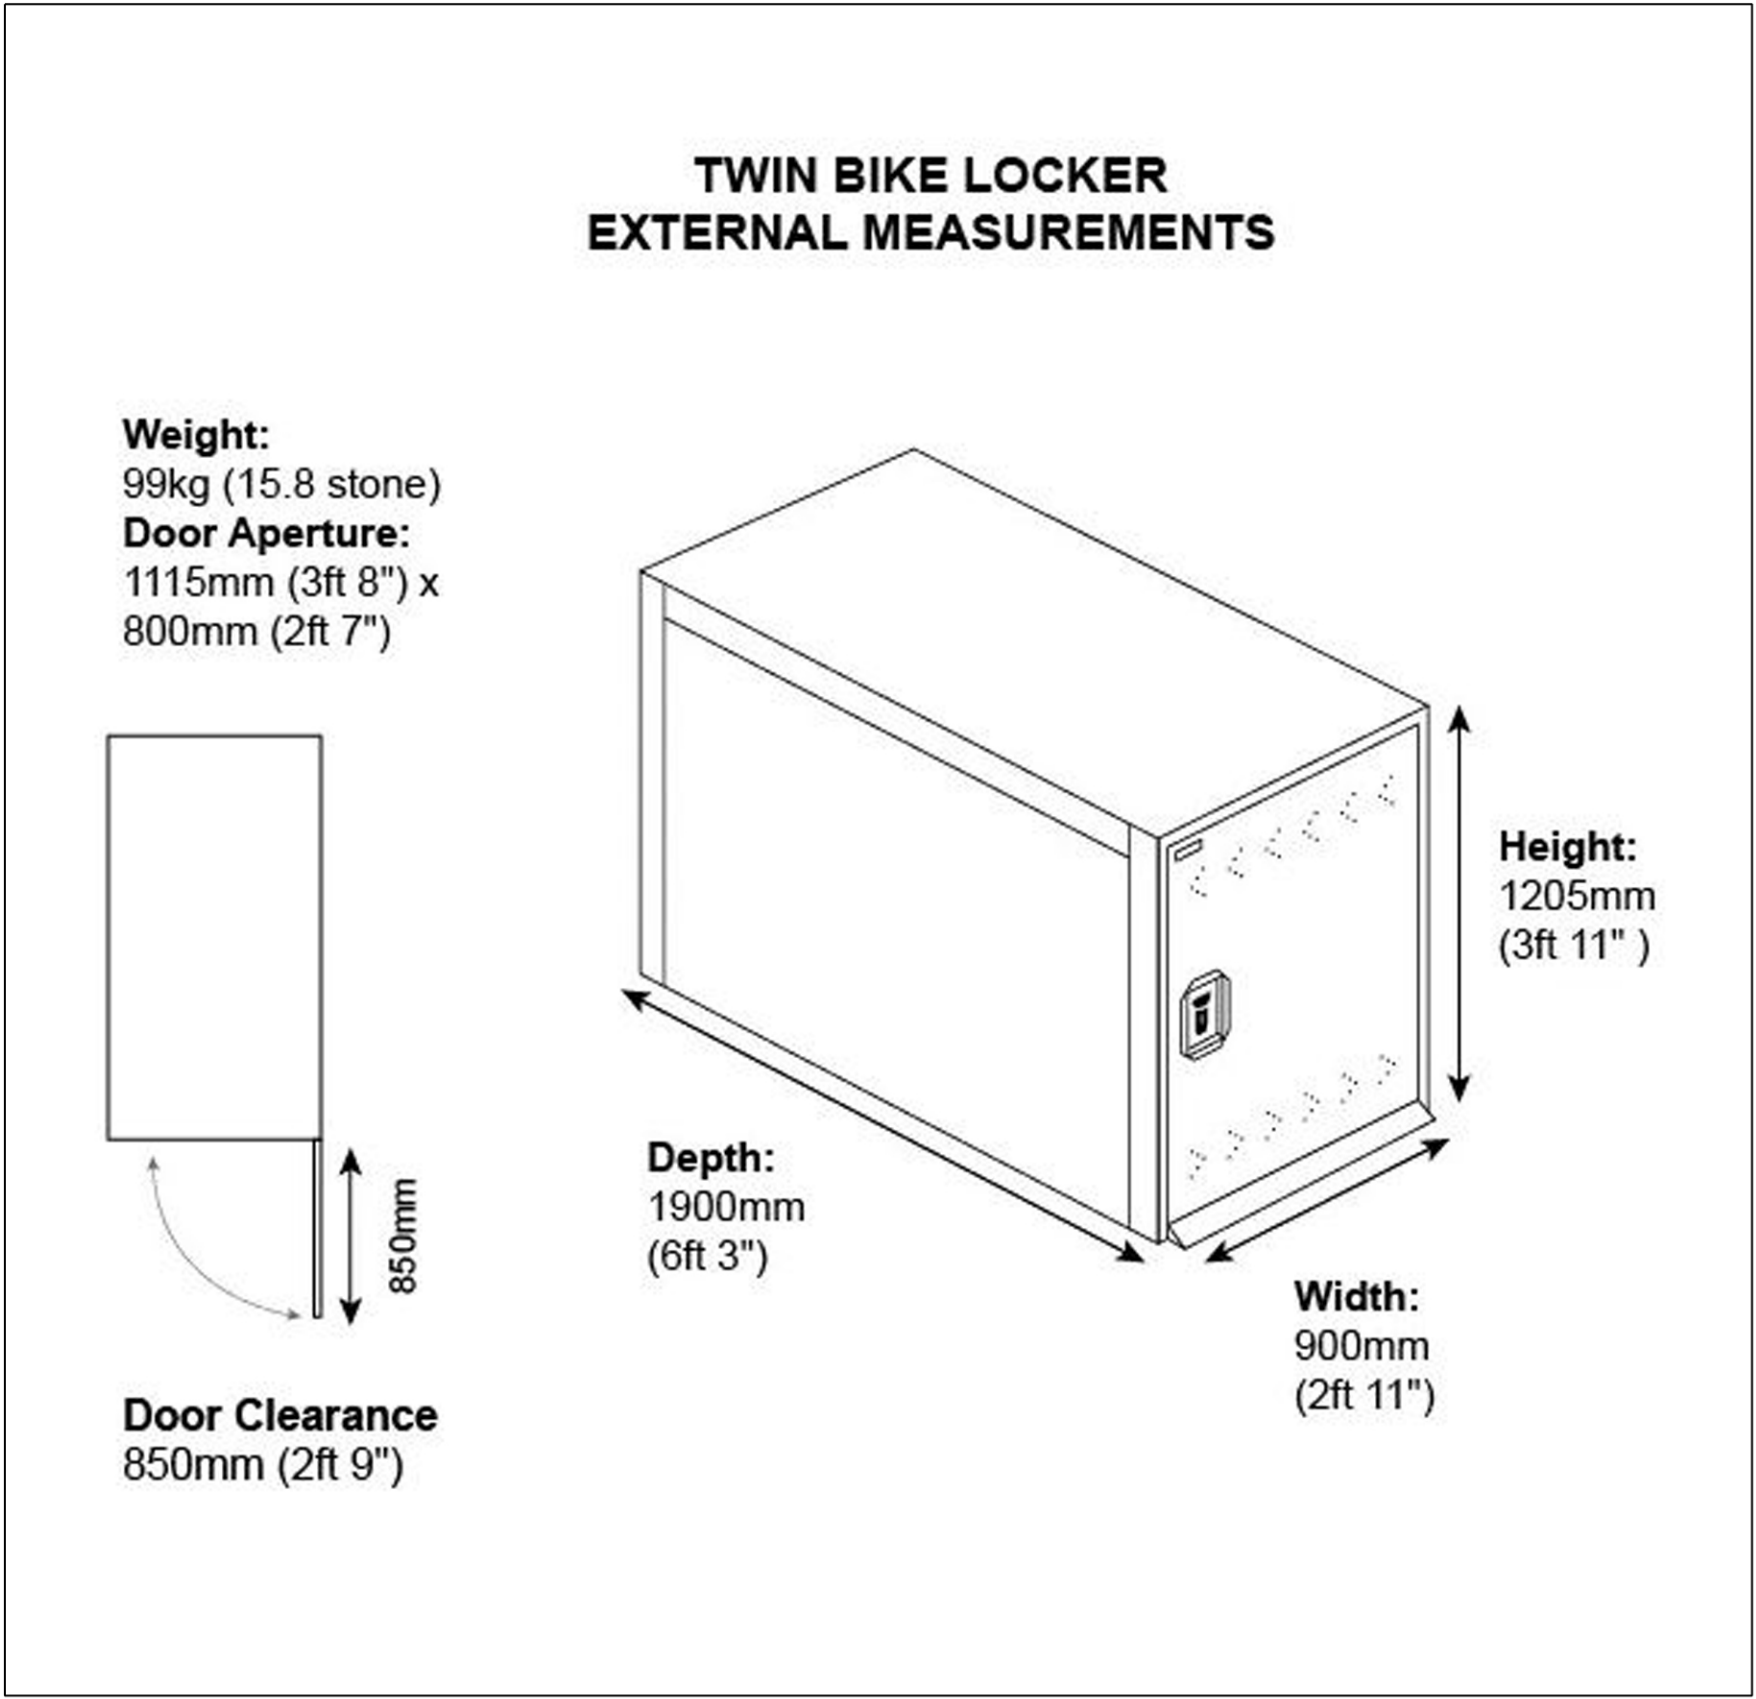

Double Bike Shelter - Dimensions

 

Written dimensions to be taken in preferences to scaled dimensions. The Contractor is responsible for checking all dimensions before work starts.

All work is to be carried out to the requirements, and to the satisfaction of the Local Authority. These drawings are for planning purposes only

Any discrepancies to be brought to the attention of 4D Planning Consultants immediately.

Location Plan

Rev	Date	Description	by	chk

4D PLANNING™

Architecture | Town Planning

T: 0161 408 4680 www.GetMePlanning.com

www.GetMePlanning.com

Client

4D PLANNING

Project

6 Oxford Court, Manchester, M2

Title

Proposed Drawings

Date: July 2021	Rev:
Scale: 1:50 @ A1, 1:100 @ A3	/
Drawing No. 4D03P2	