




Proposed Shopfront Elevation

Scale 1:25@A2

(note: please colour print only)

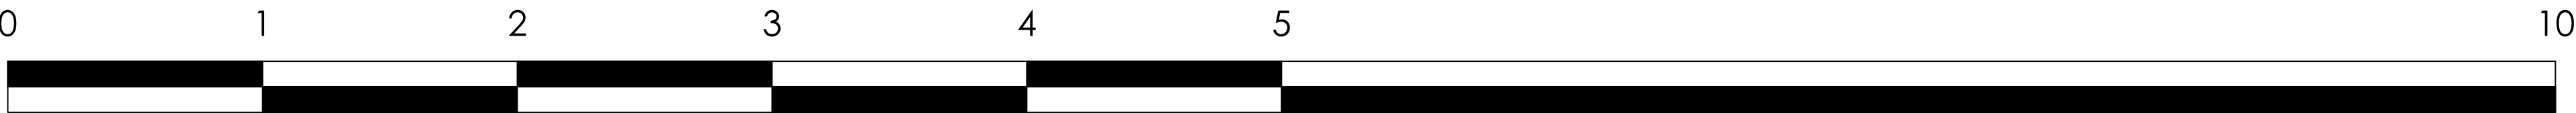

RevA 03.09.21 TG- Dimensions Added to Lettering

DWG NO: **1871-13** REVISION: **A**

CLIENT: **LOL Entertainment Ltd**

PROJECT: **North City Shopping Centre
22 Lee Road
Harpurhey
Manchester M9 4DH**

TITLE: **Shopfront for Planning**

ORIGIN: **TG/ SG** CHECKED: **SG**

SCALE: **As shown** DATE: **31.08.21**

fisch
INTERIORS & ARCHITECTURE

FISCH DESIGN LTD
1 HERITAGE BUSINESS CENTRE
DERBY ROAD, BELPER
DERBYSHIRE, DE56 1SW

+44 (0)1773 828222 / WWW.FISCHDESIGN.CO.UK / MAIL@FISCHDESIGN.CO.UK