

LEGEND

- Site Boundary
- Apartment1-1 Bed
- Apartment2-2B
- Office
- Retail01
- Retail02

F	02/09/21	SA	SH	Amended Bin Store	
E	24/08/21	SA	SH	Amended Bin Store	
D	08/06/21	SA	SH	Amended Proposed	
C	18/05/21	SA	SH	Amended Proposed	
B	12/05/21	SA	SH	Amended Proposed	
A	22/04/21	SA	SH	Amended Proposed	
-	14/04/21	SA	SH	Initial Issue	
No.	Date	Dwn	Chk	App	Revision or reason for issue

Client
Ferguson Accountants

createit studios
Architects & Designers


Create It Studios (NW) Ltd
Universal Square
Devonshire Street North
Manchester M12 6JH
0161 974 6165
www.createitstudios.co.uk
info@createitstudios.co.uk

Project Title
**296-298 Barlow Moor Road,
651 Mauldeth Road West**


Scale / North Point
1 : 100

Drawing Title
Proposed Ground & First Floor Plans

Drawing Number A1341(02)002	Revision F
Drawing Status Preliminary	

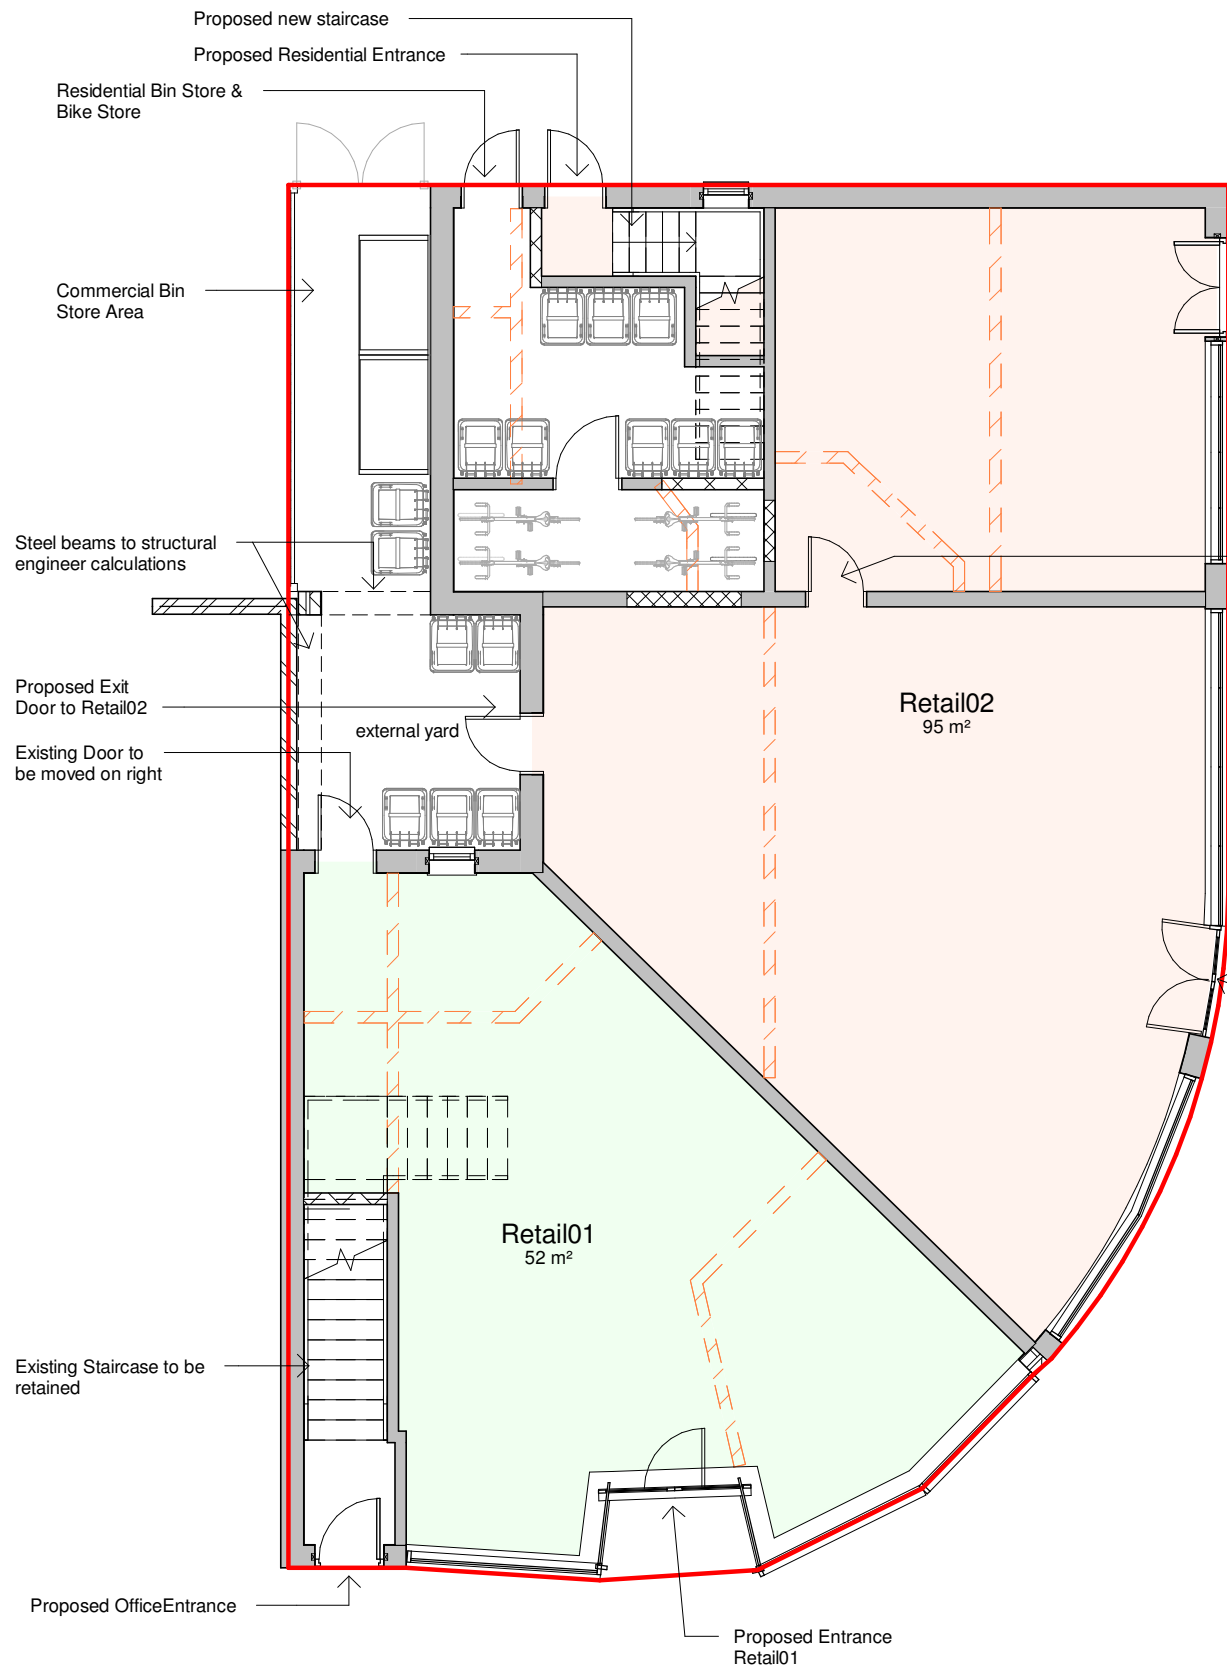

1 Proposed Ground Floor Plan
1 : 100

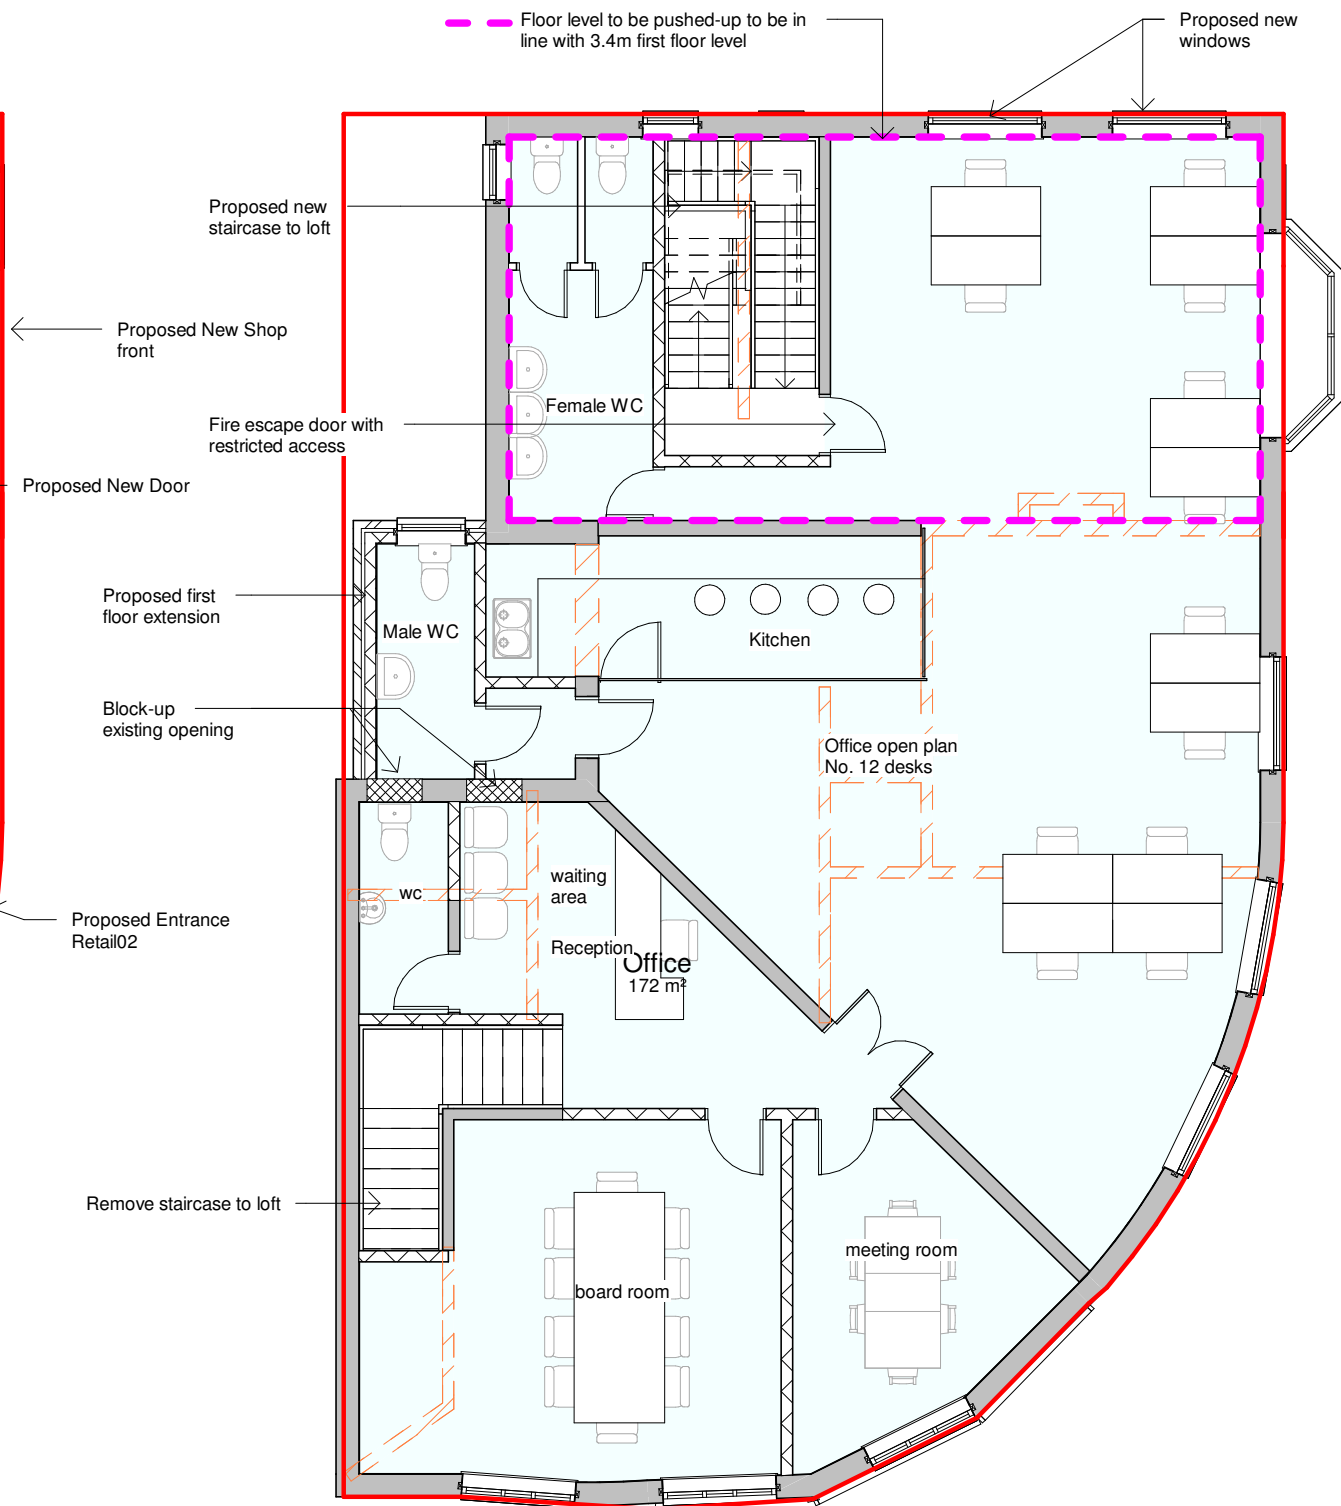

2 Proposed First Floor Plan
1 : 100

0 1 2 3 4m
1:100