



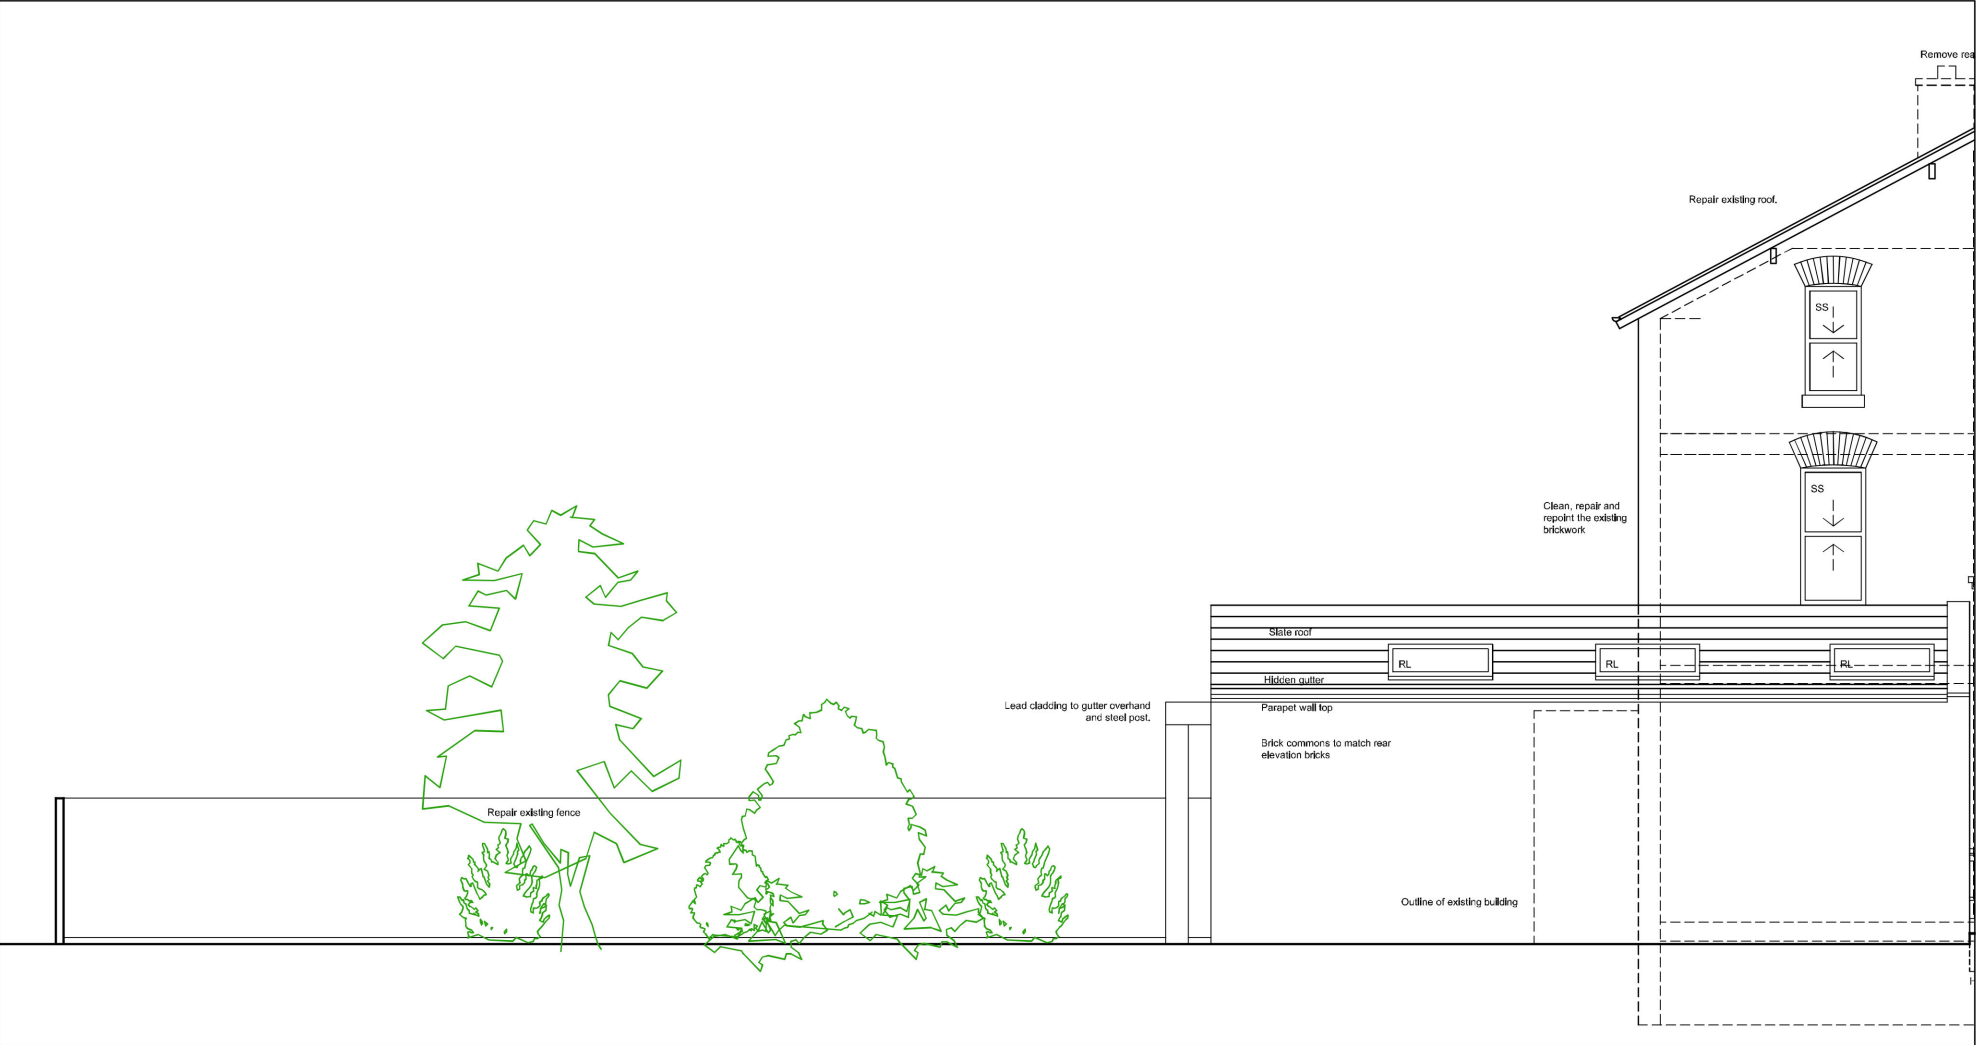

North elevation - Rear Garden and rear of building.

North elevation - Front Garden and front of building.

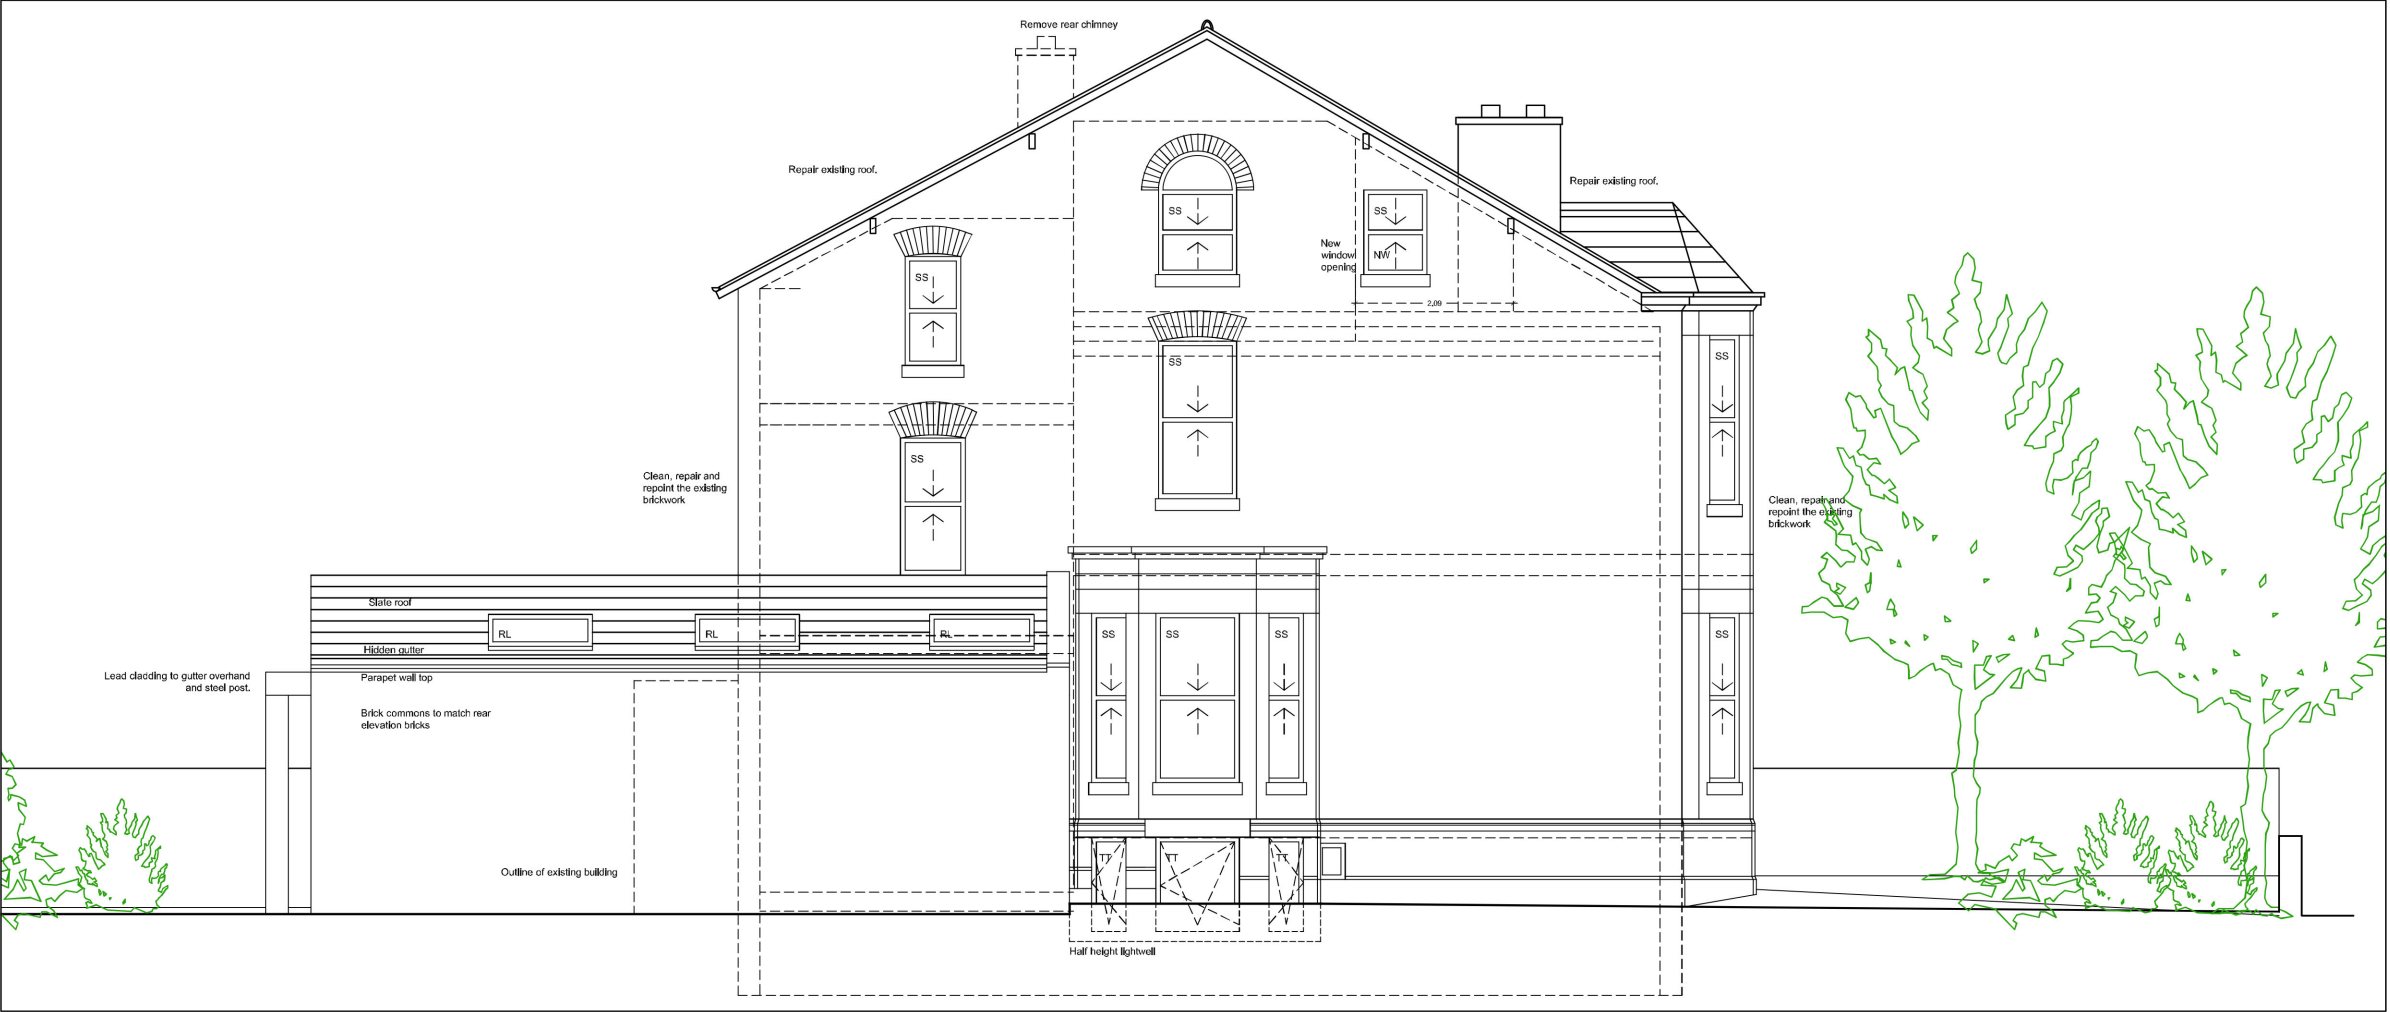

- RL Rooflight
- SS New White UPVC thin section sliding sash windows.
- TT Replace existing white UPVC windows with White UPVC thin section Tilt and Turn windows.
- UH New White UPVC Top or side hung window.
- PD Traditional grey painted Timber door to match original front doors to nearby building of the same era
- AD White Aluminium door, window or fixed frame.
- NW New window opening.

PROJECT			
1 Clyde rd, Didsbury, Manchester.			
SCALE		CLIENT	
1 : 100 @ A3		Stuart Wall	
DWG No.		DRAWING TITLE	
133-PL- EL2		Proposed North Elevation.	
CONTRACT NO.	STAGE CODE	REV.	sj simon james arq ltd/architects UK: 120 Grosvenor st. All Saints, Manchester, M1 7HL Spain: Enrique Larreta 1, 4b, Chamartín, Madrid, 28036
133	planning	A	
ISSUED	13/05/21	-	
	04/10/21	A	