




Location Plan Scale 1:1250

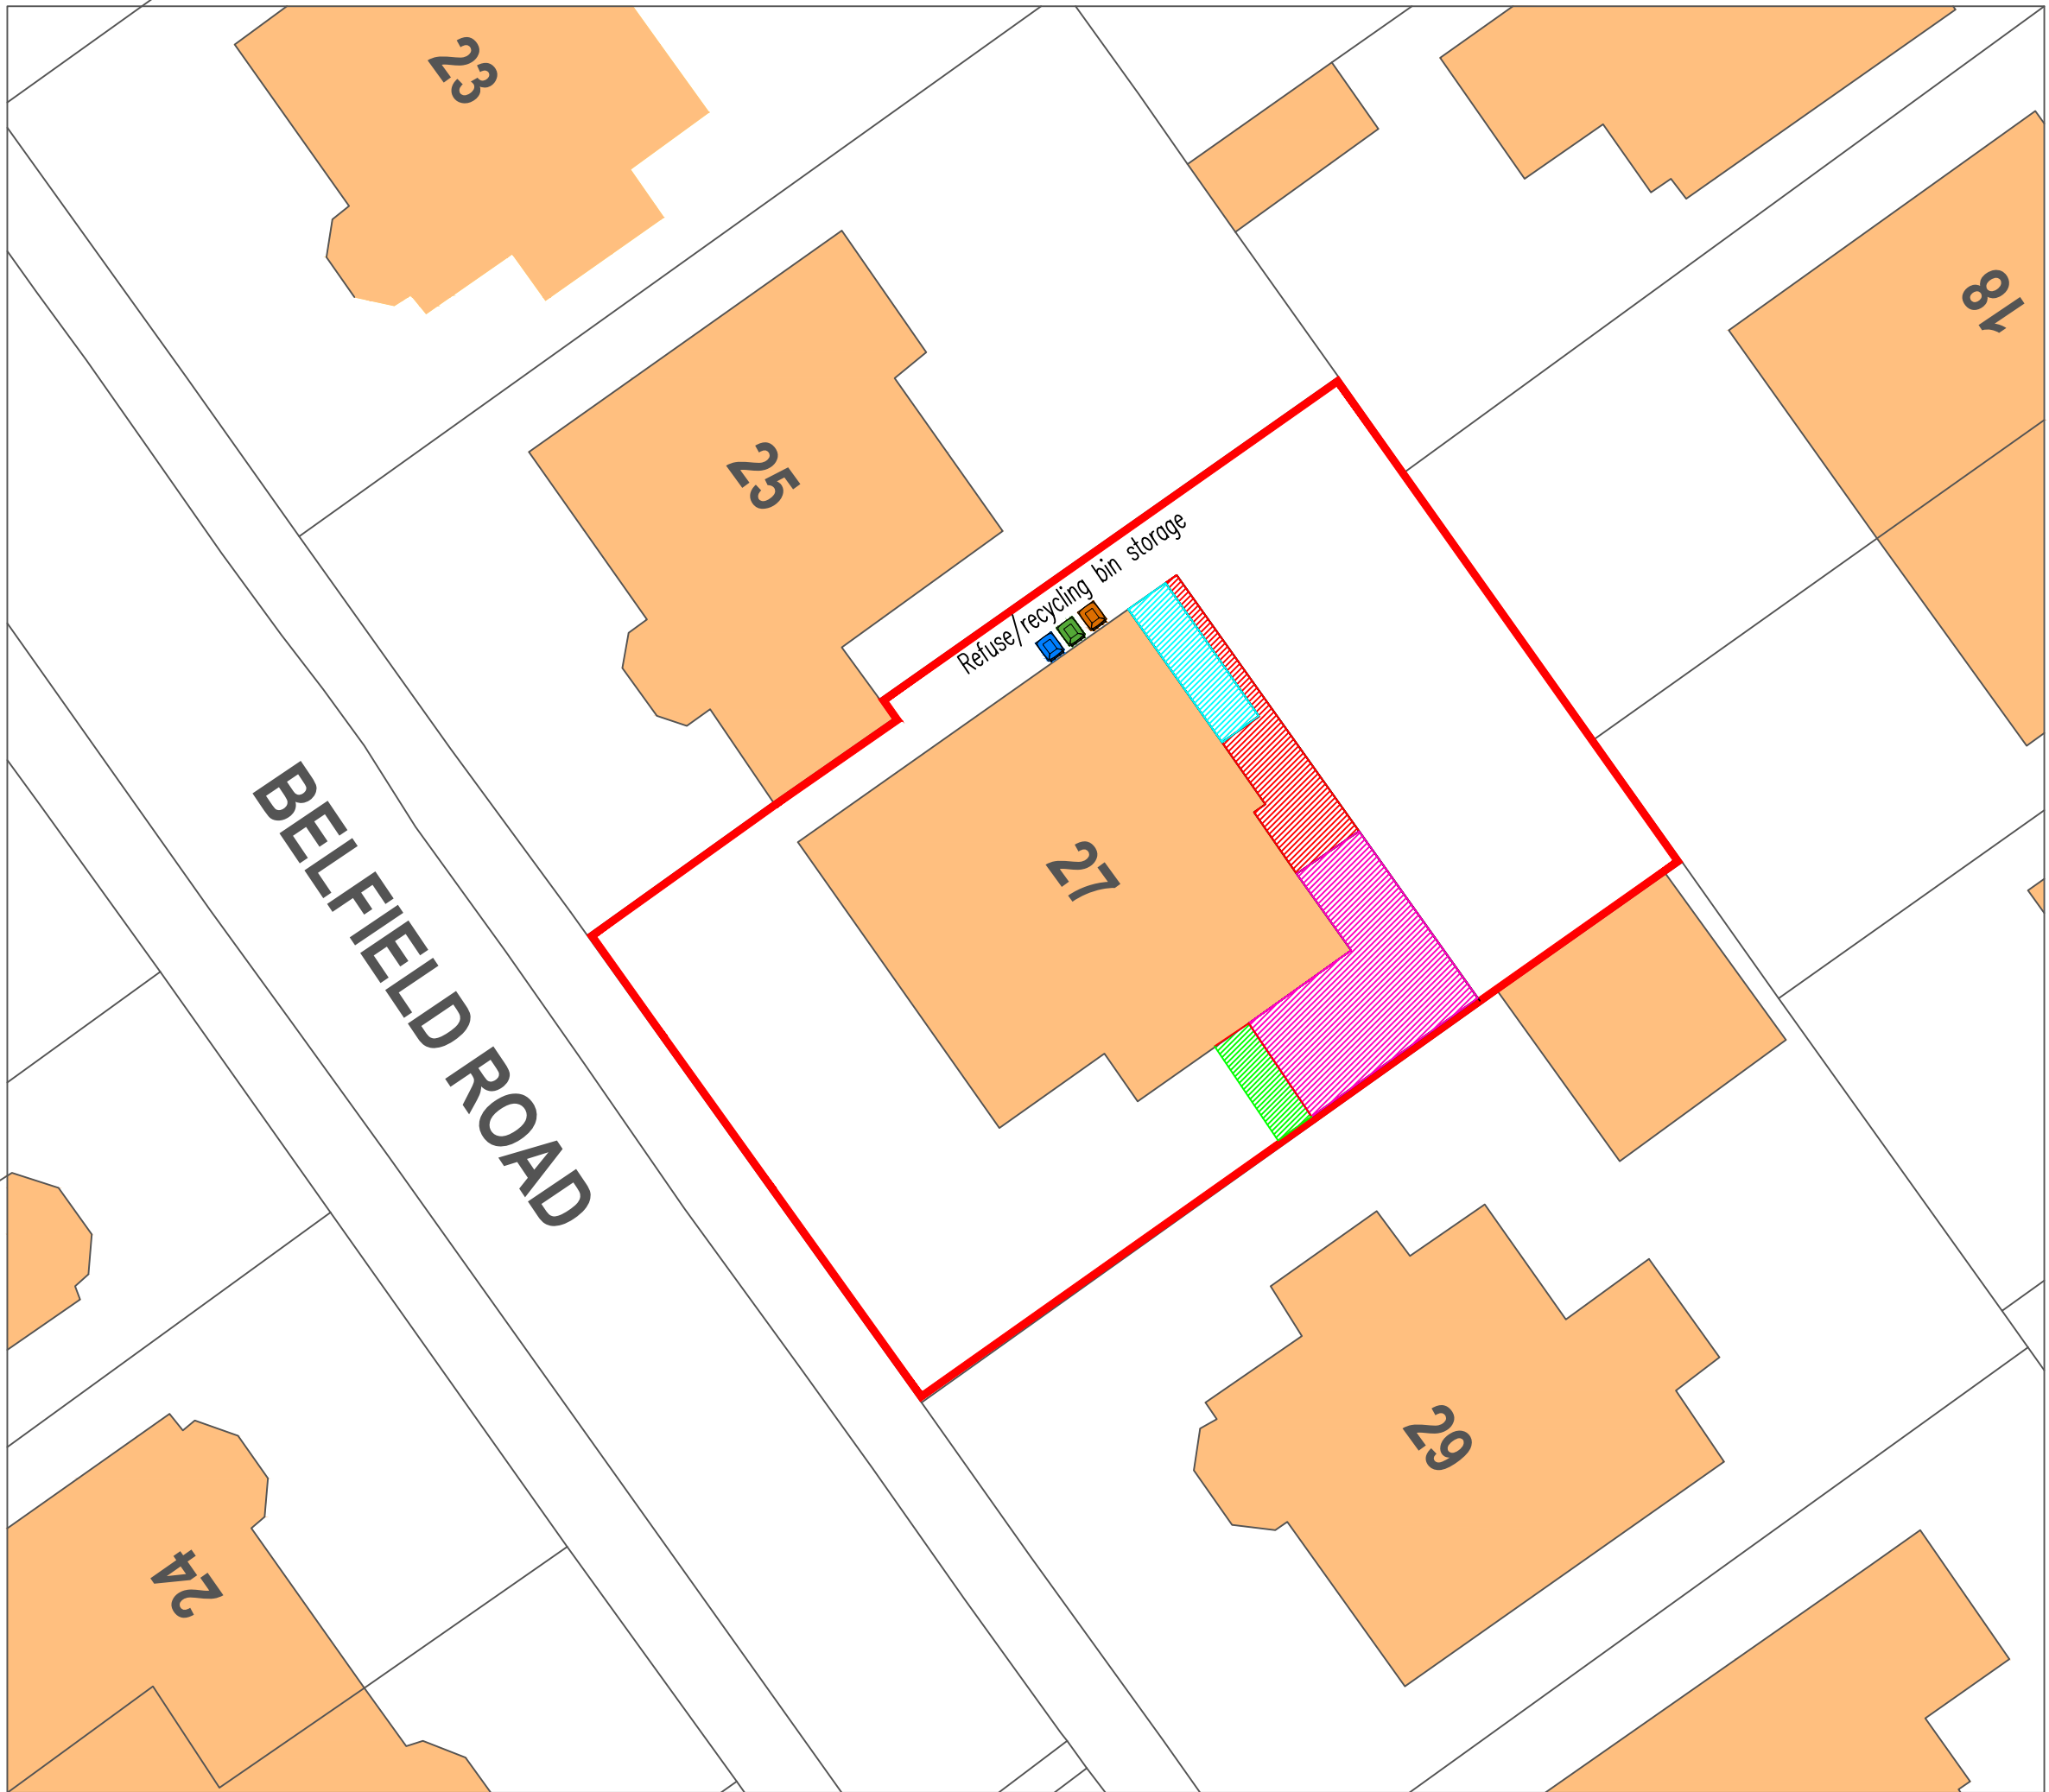

Site Plan Scale 1:200

Legend

- Existing Garage to be demolished and rebuilt as part of Studio / Store
- Original Utility room demolished and rebuilt as part of Kitchen / Family room
- Proposed extension to form part of Kitchen / Family room
- Proposed extension to form Cloak Room

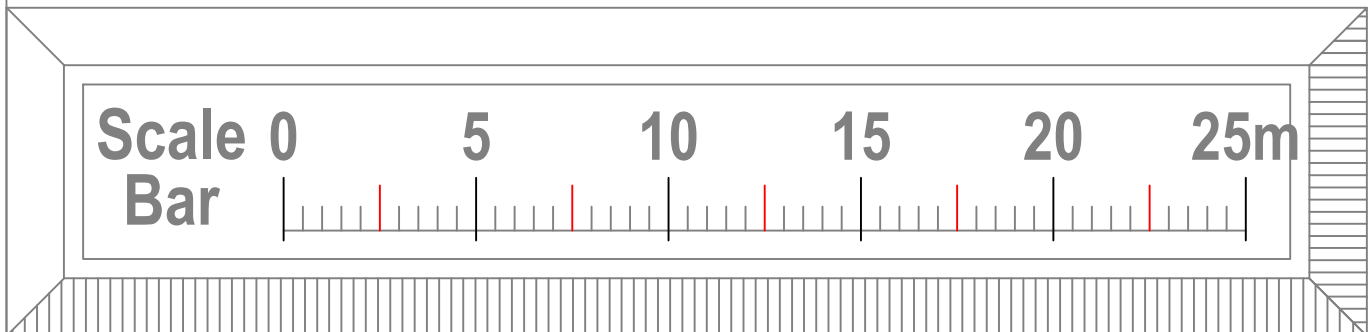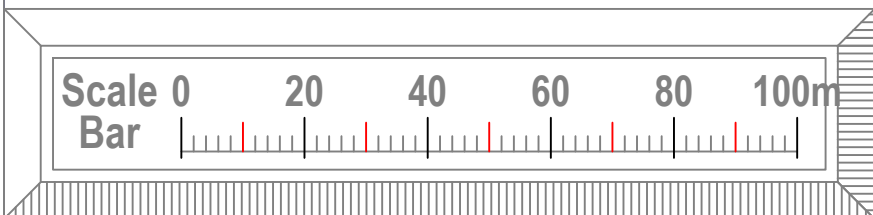

Client Liz Riding and Ritchie Irvine		Location 27 Belfield Road Didsbury M20 6BJ		A	Issued for comment		Aug 21	DAP		
		Drawing Title Location Plan and Site Plan		Job Title Proposed extension and internal alterations		Rev.	Mod. Notes		Date	By
						Scale 1:1250, 1:200		Sheet A1		
				Date Aug 21		Drawn by DAP				
				Dwg. No. 42/21-03						Rev. A