


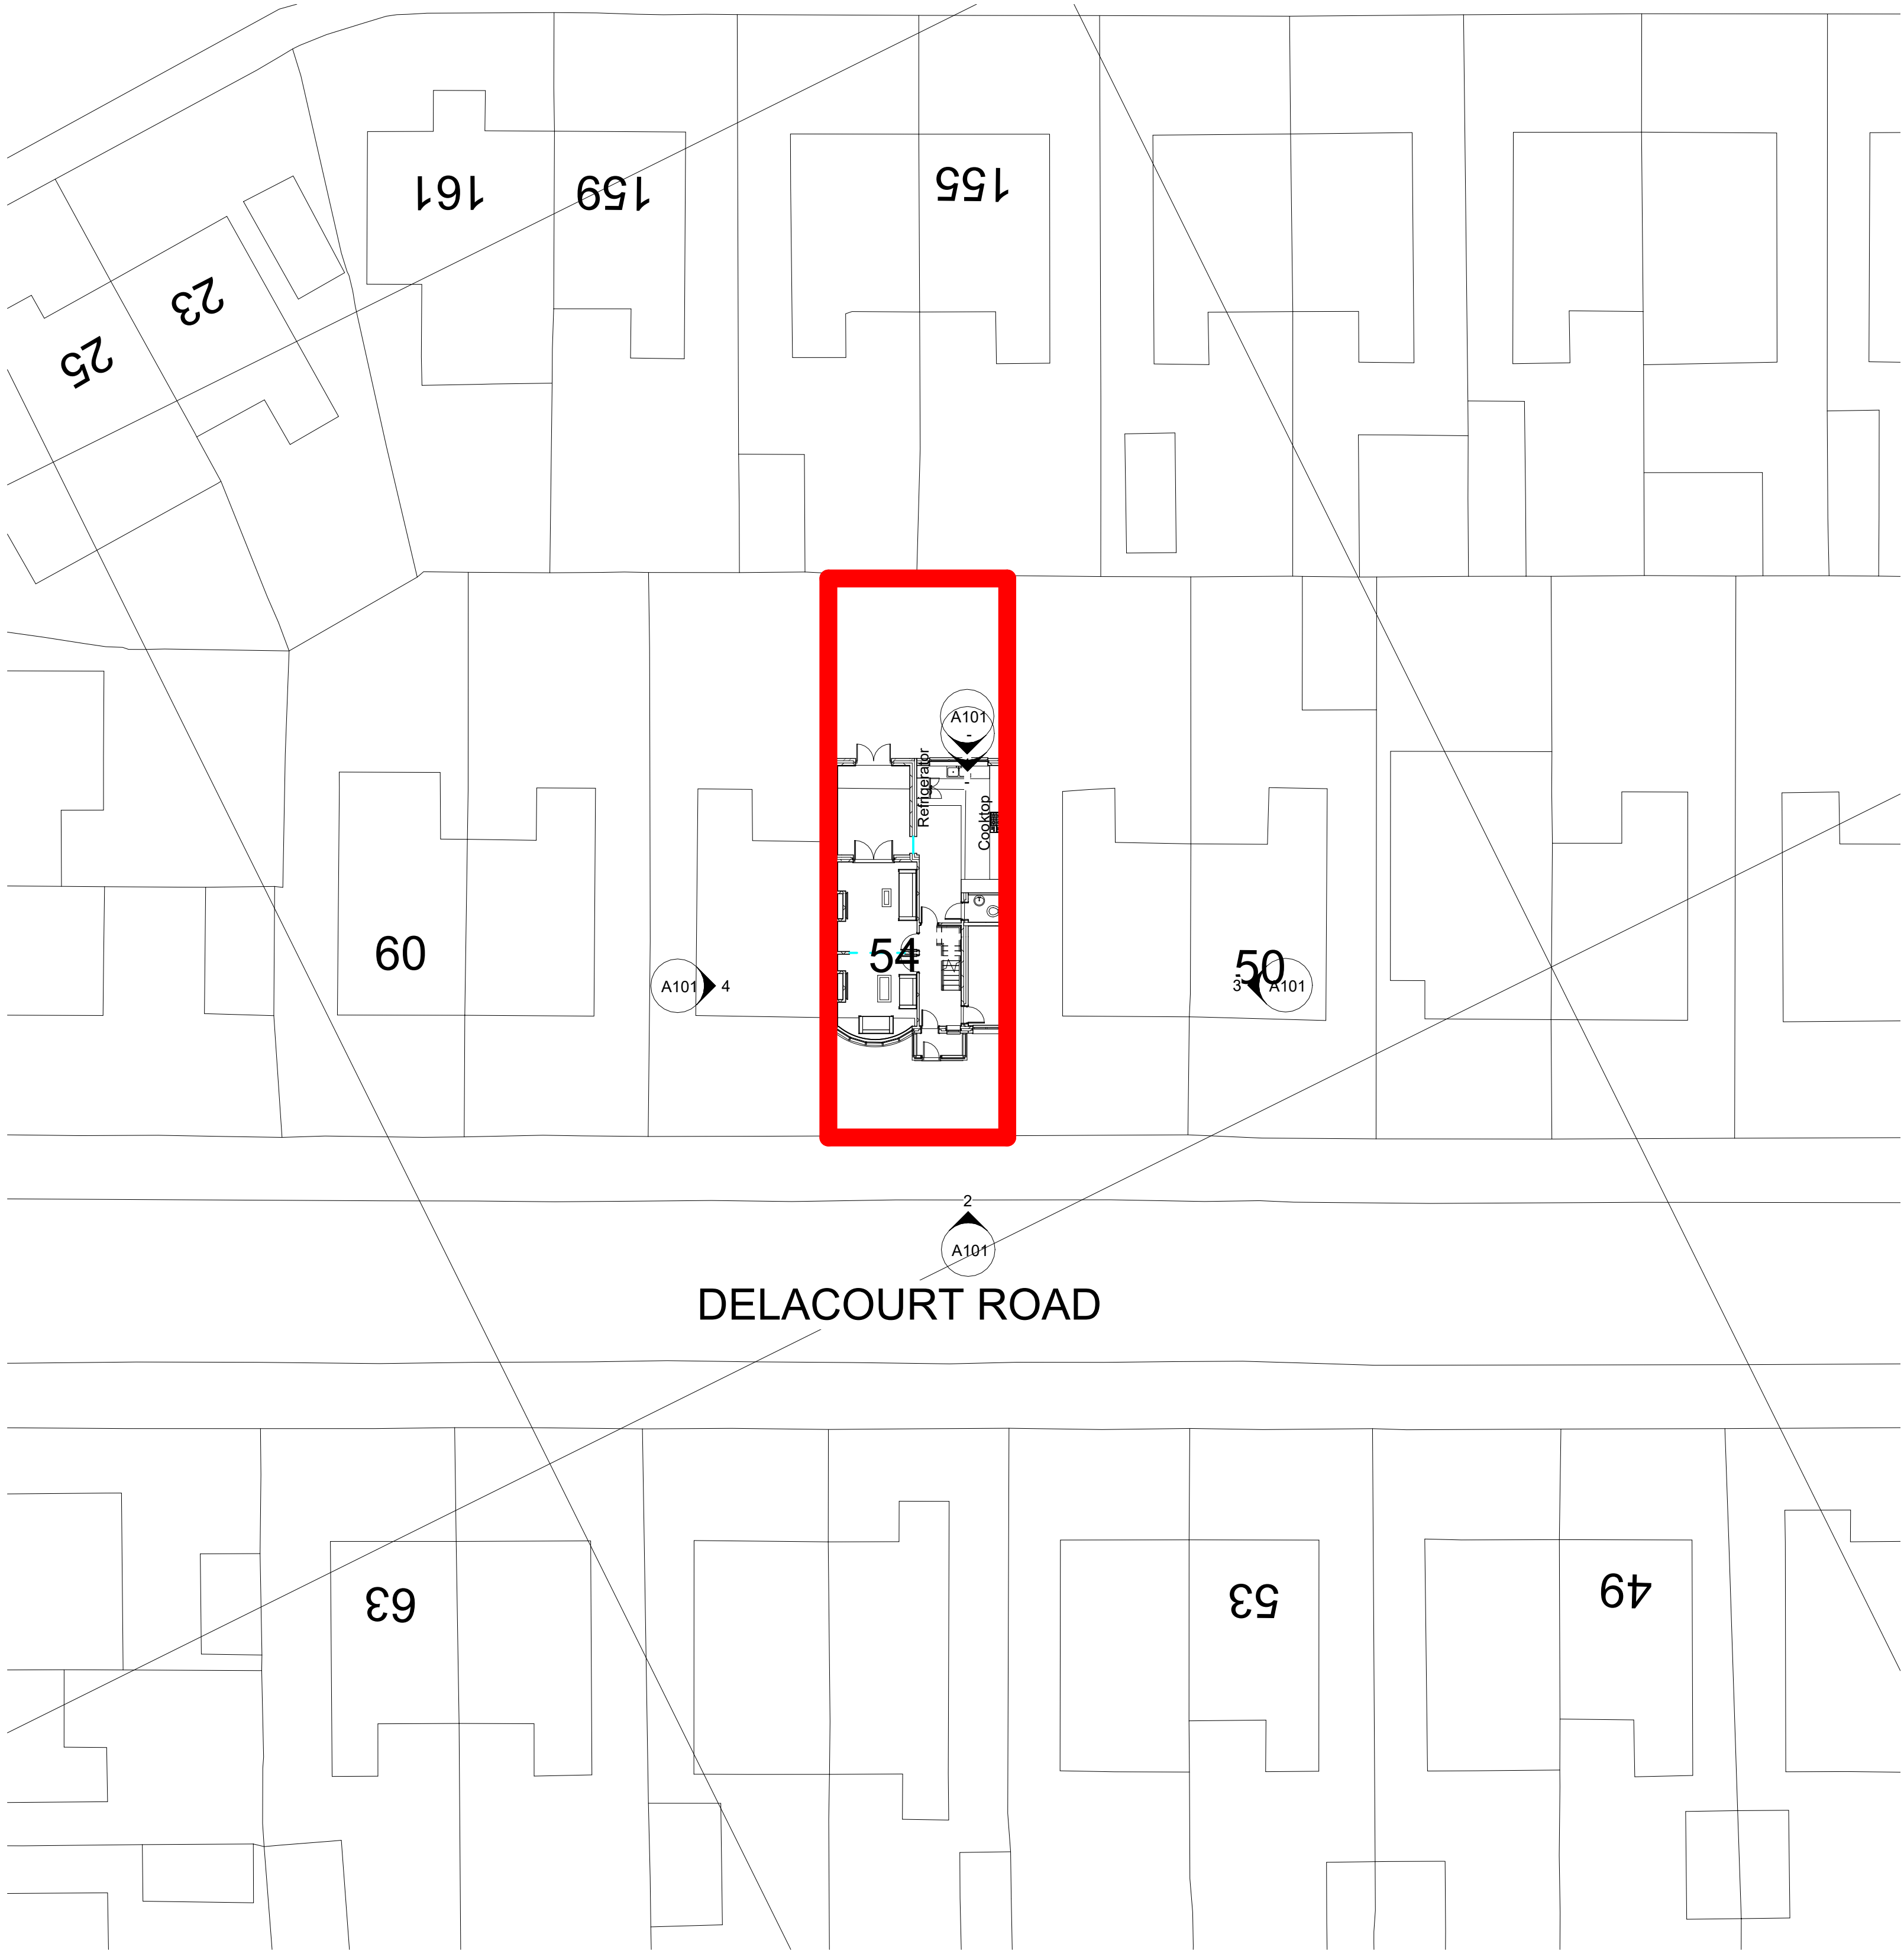

2 SITE PLAN
1 : 200



1 LOCATION PLAN
1 : 1250

RED LINE INDICATING SITE BOUNDARY
54 DELACOURT ROAD FOLLOWFIELD
M14 6BX

Rev	Description	Date	Dr	App
original by	date created	07/06/21	by	by
NK			NK	



NK Architectural Services
Office 03, 1st Floor
227 Finney Lane, Heald Green
Cheshire
SK9 6PX
0161 818 7185 - 07758824647
www.nkarchitecturalservices.co.uk
enquiries@nkarchitecturalservices.co.uk

client name	OWNER		
project	54 DELACOURT ROAD FOLLOWFIELD M14 6BX - TWO STOREY SIDE EXTENSION		
drawing	SITE AND LOCATION PLAN		
computer file	plot date		
C:\Users\NKAR\Documents\NKAR\54 DELACOURT ROAD\54 DELACOURT 2 STOREY EXT.rvt			
project number	scale		
2021.00713.8821	As indicated	@A1	
drawing number	rev	issue status	
A103			

This drawing is to be read in conjunction with all related drawings. All dimensions must be checked and verified on site before commencing any work or producing shop drawings. The originator should be notified immediately of any discrepancy. This drawing is copyright and remains the property of NK Architectural Services.