



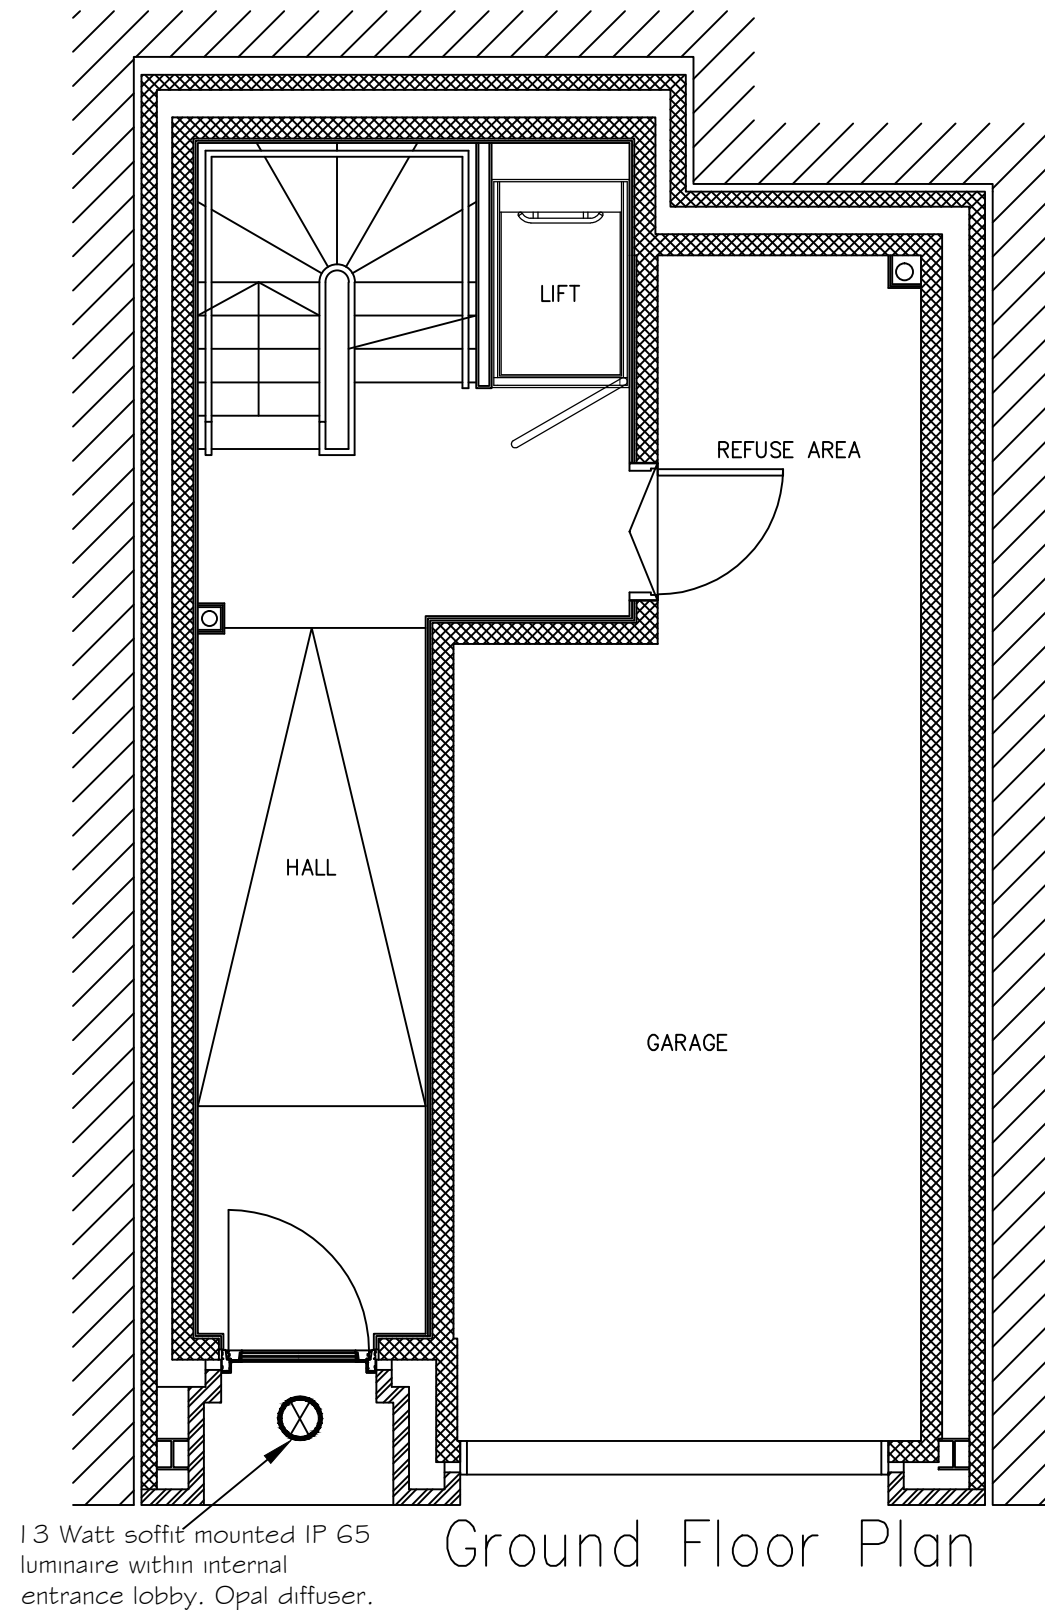

Ground Floor Plan

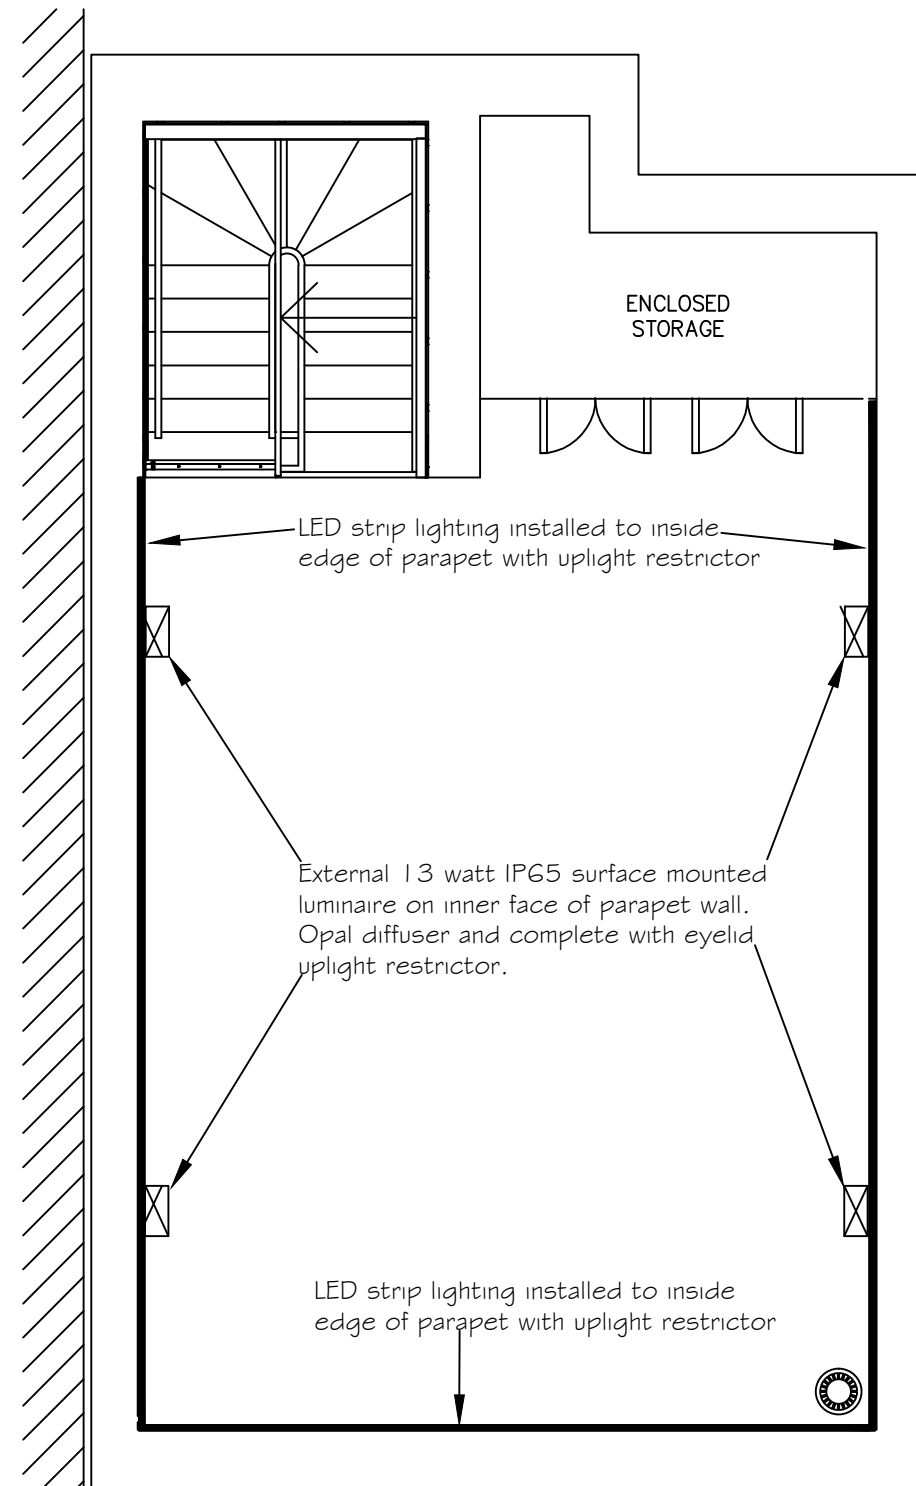

Roof Terrace Plan

LOOM STREET-ENTRANCE LOBBY AND ROOF TERRACE LIGHTING

03/09/20	Issued For Information		dm	dm	
rev.	date	amendment	dm	dm	clad
DM DESIGN CONSULTANTS LIMITED 33 Broadway Atherton Manchester M46 9HW Tel: 078 6767 7109 Email: design@dmditd.co.uk					
PROJECT RESIDENTIAL DEVELOPMENT LOOM STREET MANCHESTER					
CLIENT FORSHAW LAND AND PROPERTY GROUP					
TITLE ENTRANCE LOBBY AND ROOF TERRACE LIGHTINGS					
SCALE 1:100@A3					
DRAWN D.M.			CAD D.M.		
APPROVED D.M.			DATE Sept 21		
DRAWING No 20/LS/SK-02					REV
CAD REF: C:\Cad_work\Loom Street					