



PHOTOGRAPH OF CLUB AREA 1/008 SHOWING RETROFIT PLASTERBOARD CEILING AND BOXING OUT OF TIMBER BEAMS. ALL PAINTED BLACK FOR NIGHTCLUB USE. LIGHTS, ALARMS, INDICATORS PREDOMINANTLY SURFACE MOUNTED.

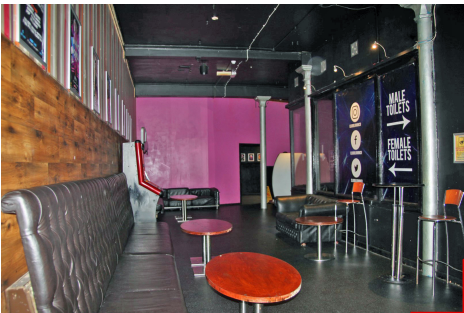

PHOTOGRAPH OF CLUB AREA 1/008 SHOWING RETROFIT PLASTERBOARD CEILING AND BOXING OUT OF TIMBER BEAMS. ALL PAINTED BLACK FOR NIGHTCLUB USE. LIGHTS, ALARMS, INDICATORS PREDOMINANTLY SURFACE MOUNTED.

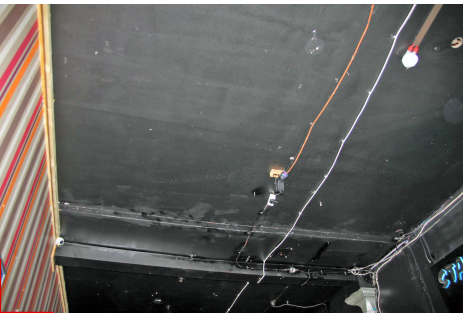

PHOTOGRAPH OF FEMALE WCs 1/011 SHOWING RETROFIT PLASTERBOARD CEILING AND BOXING OUT OF TIMBER BEAMS. ALL PAINTED BLACK FOR NIGHTCLUB USE. LIGHTS, ALARMS, INDICATORS PREDOMINANTLY SURFACE MOUNTED.



© BOWKER SADLER PARTNERSHIP LIMITED

THIS DRAWING IS THE SUBJECT OF COPYRIGHT WHICH VESTS IN BOWKER SADLER PARTNERSHIP LIMITED. IT IS AN INFRINGEMENT OF COPYRIGHT TO REPRODUCE THIS DRAWING, BY WHATEVER MEANS, INCLUDING ELECTRONIC, WITHOUT THE EXPRESS WRITTEN CONSENT OF BOWKER SADLER PARTNERSHIP LIMITED WHICH RESERVES ALL ITS RIGHTS

BOWKER SADLER PARTNERSHIP LIMITED ASSERTS ITS RIGHTS TO BE IDENTIFIED AS THE AUTHOR OF THIS DESIGN


DRAWING NOT TO BE SCALED.

REPORT ERRORS & OMISSIONS TO ARCHITECT.

CHECK ALL DIMENSIONS ON SITE

DRAWING TO BE READ IN CONJUNCTION WITH THE HEALTH AND SAFETY PLAN AND ALL RELEVANT RISK ASSESSMENTS

NOTE:
EXISTING CEILING FABRIC TO THIS FLOOR WHICH WILL BE REMOVED AS PART OF THE PROPOSAL IS PART OF THE MODERN CLUB FIT-OUT AND AS SUCH NON-ORIGINAL

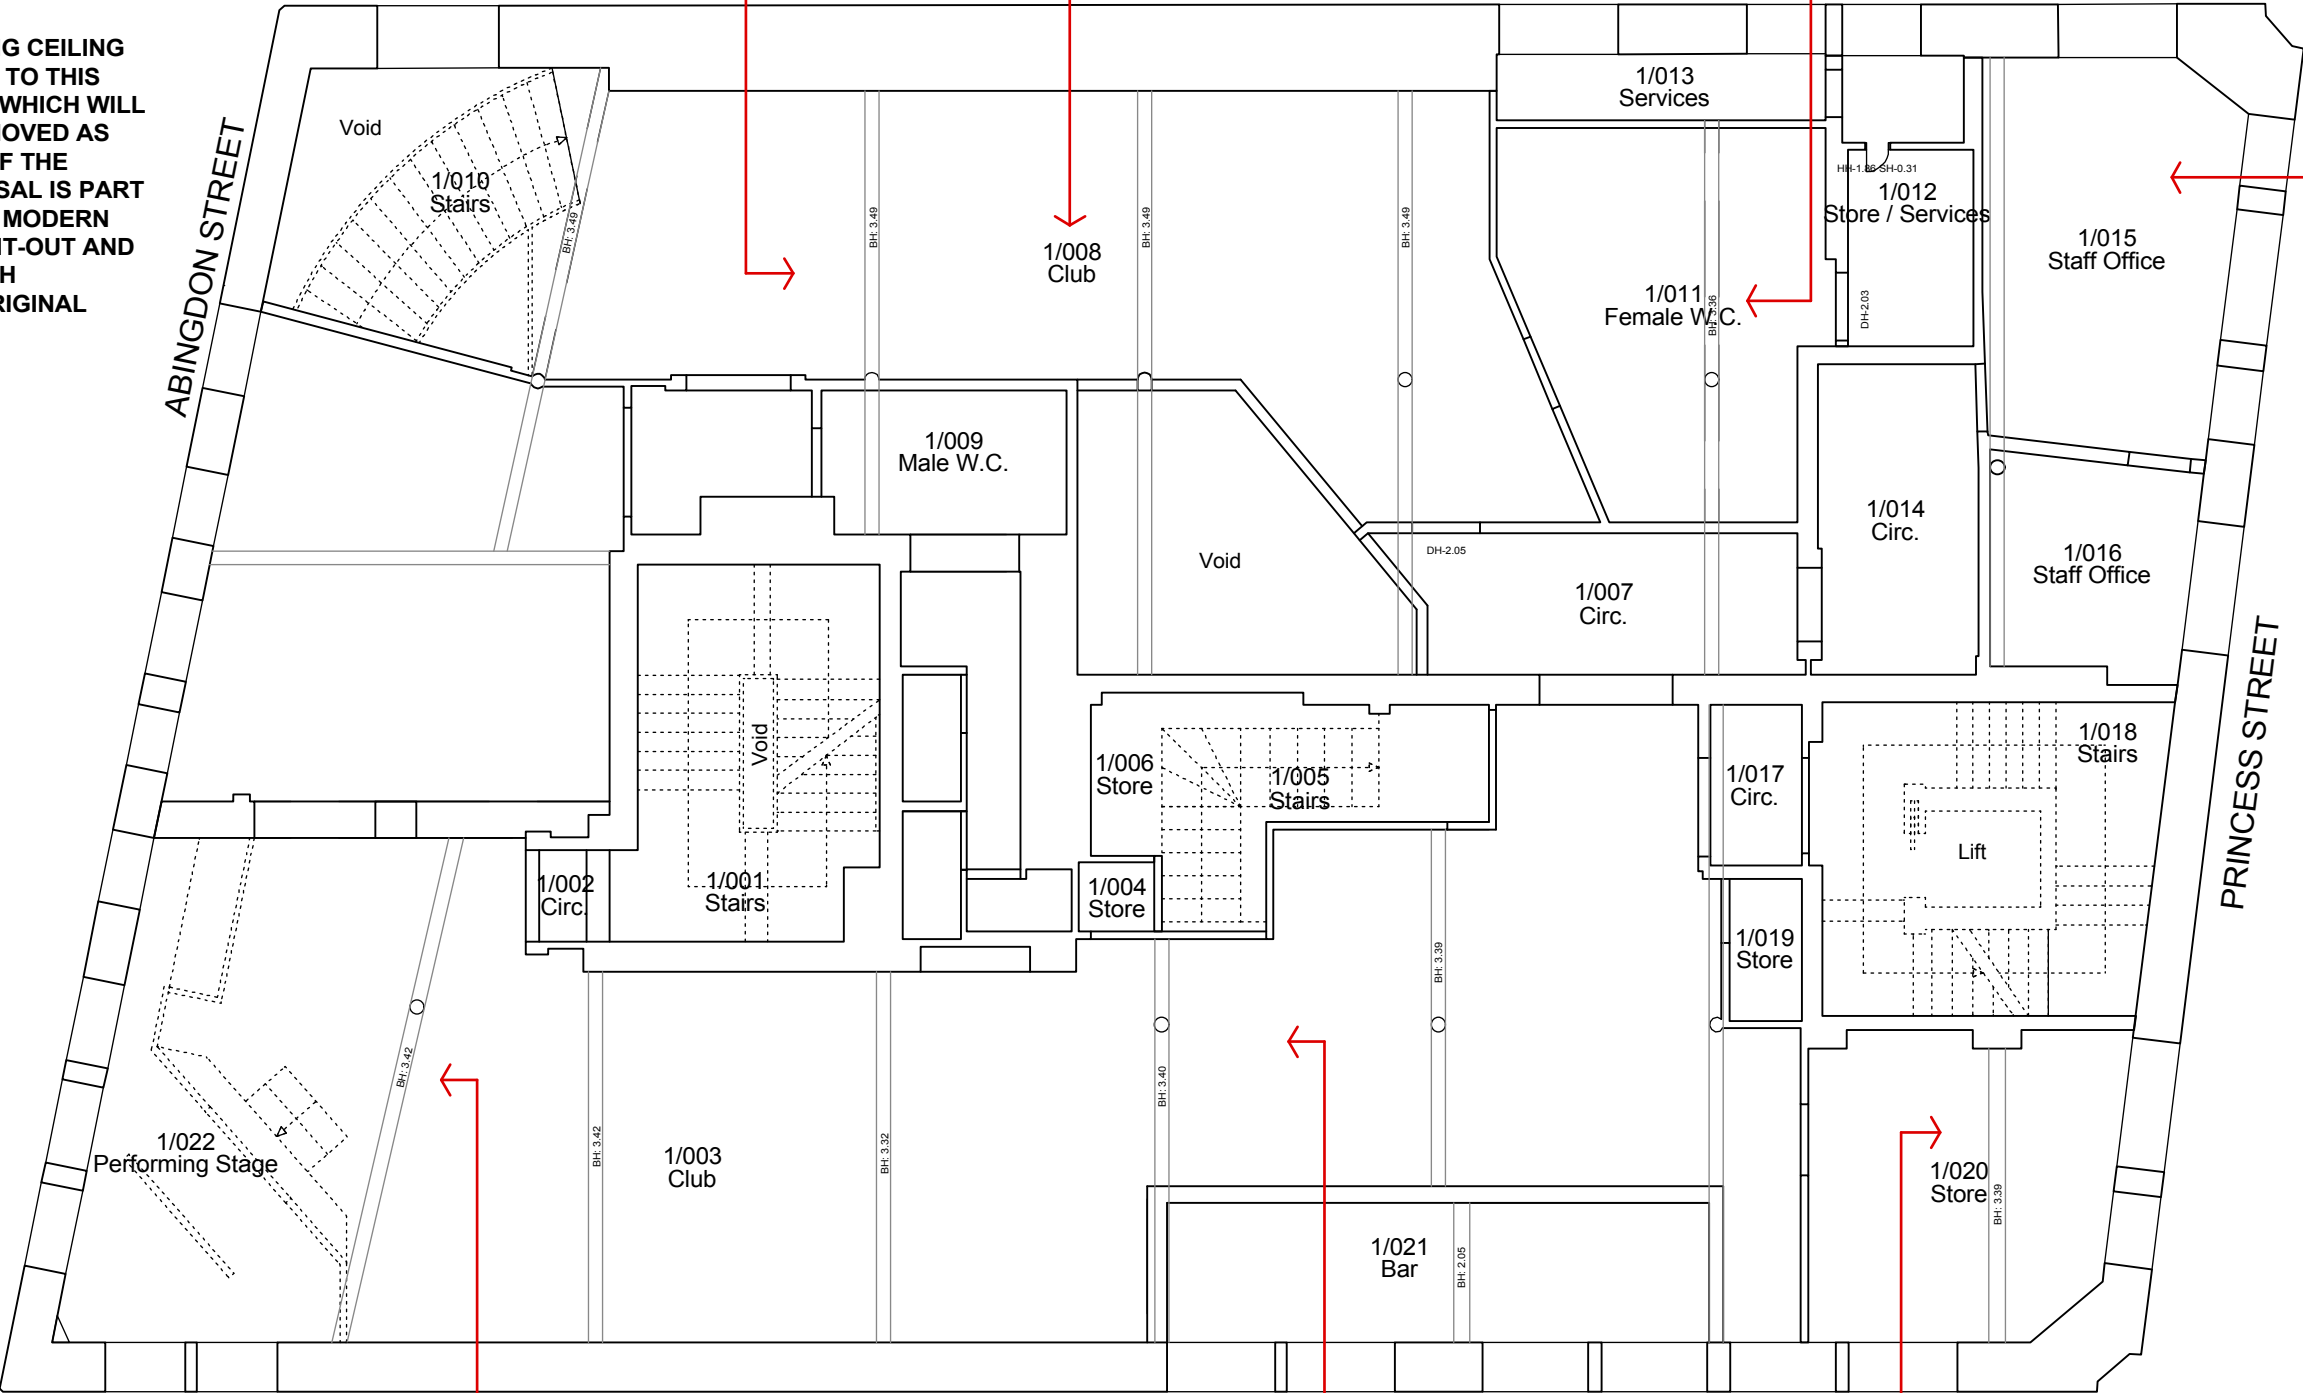

BASED UPON OCCUPEYE LTD MEASURED SURVEY RECEIVED 25.03.2019 VIA LAMBERT SMITH HAMPTON



PHOTOGRAPH OF RETROFIT PLASTERBOARD CEILING TO NIGHTCLUB OFFICE AREA. MAJORITY OF FITTINGS ARE SURFACE MOUNTED. ORIGINAL TIMBER BEAMS ARE BOXED IN WITH PLASTERBOARD AND SKIM.

REV	DATE	DRN	CHKD		
PROJECT					
PRINCESS HOUSE 105-107 PRINCESS STREET MANCHESTER					
CLIENT					
					
DRAWING					
EXISTING FIRST FLOOR REFLECTED CEILING PLAN					
SCALE	SHEET SIZE	DRAWN	CHECKED	DATE	
1:100	@ A3	DAL	CL	JUL 19	



PHOTOGRAPH OF CLUB AREA ADJACENT TO PERFORMING STAGE 1/022 SHOWING FABRIC PINNED TO EXISTING CEILING/SOFFT.



PHOTOGRAPH OF CLUB AREA ADJACENT TO 1/021 BAR SHOWING RETROFIT PLASTERBOARD CEILING AND BOXING OUT OF TIMBER BEAMS. ALL PAINTED BLACK FOR NIGHTCLUB USE. LIGHTS, ALARMS, INDICATORS PREDOMINANTLY SURFACE MOUNTED.



PHOTOGRAPH OF STORAGE AREA 1/020 SHOWING GENERAL CLUTTER AND DIFFICULTY IN OBTAINING ACCESS TO ALL AREAS FOR SURVEY.

BOWKER SADLER ARCHITECTURE

A: Hatherlow House, Hatherlow, Romiley, Stockport SK6 3DY

T: 0161 406 7333

E: bsp@bowker-sadler.co.uk

W: www.bowker-sadler.co.uk

JOB No	DRAWING No	REVISION
18-094	1072	
STATUS		
PLANNING		