



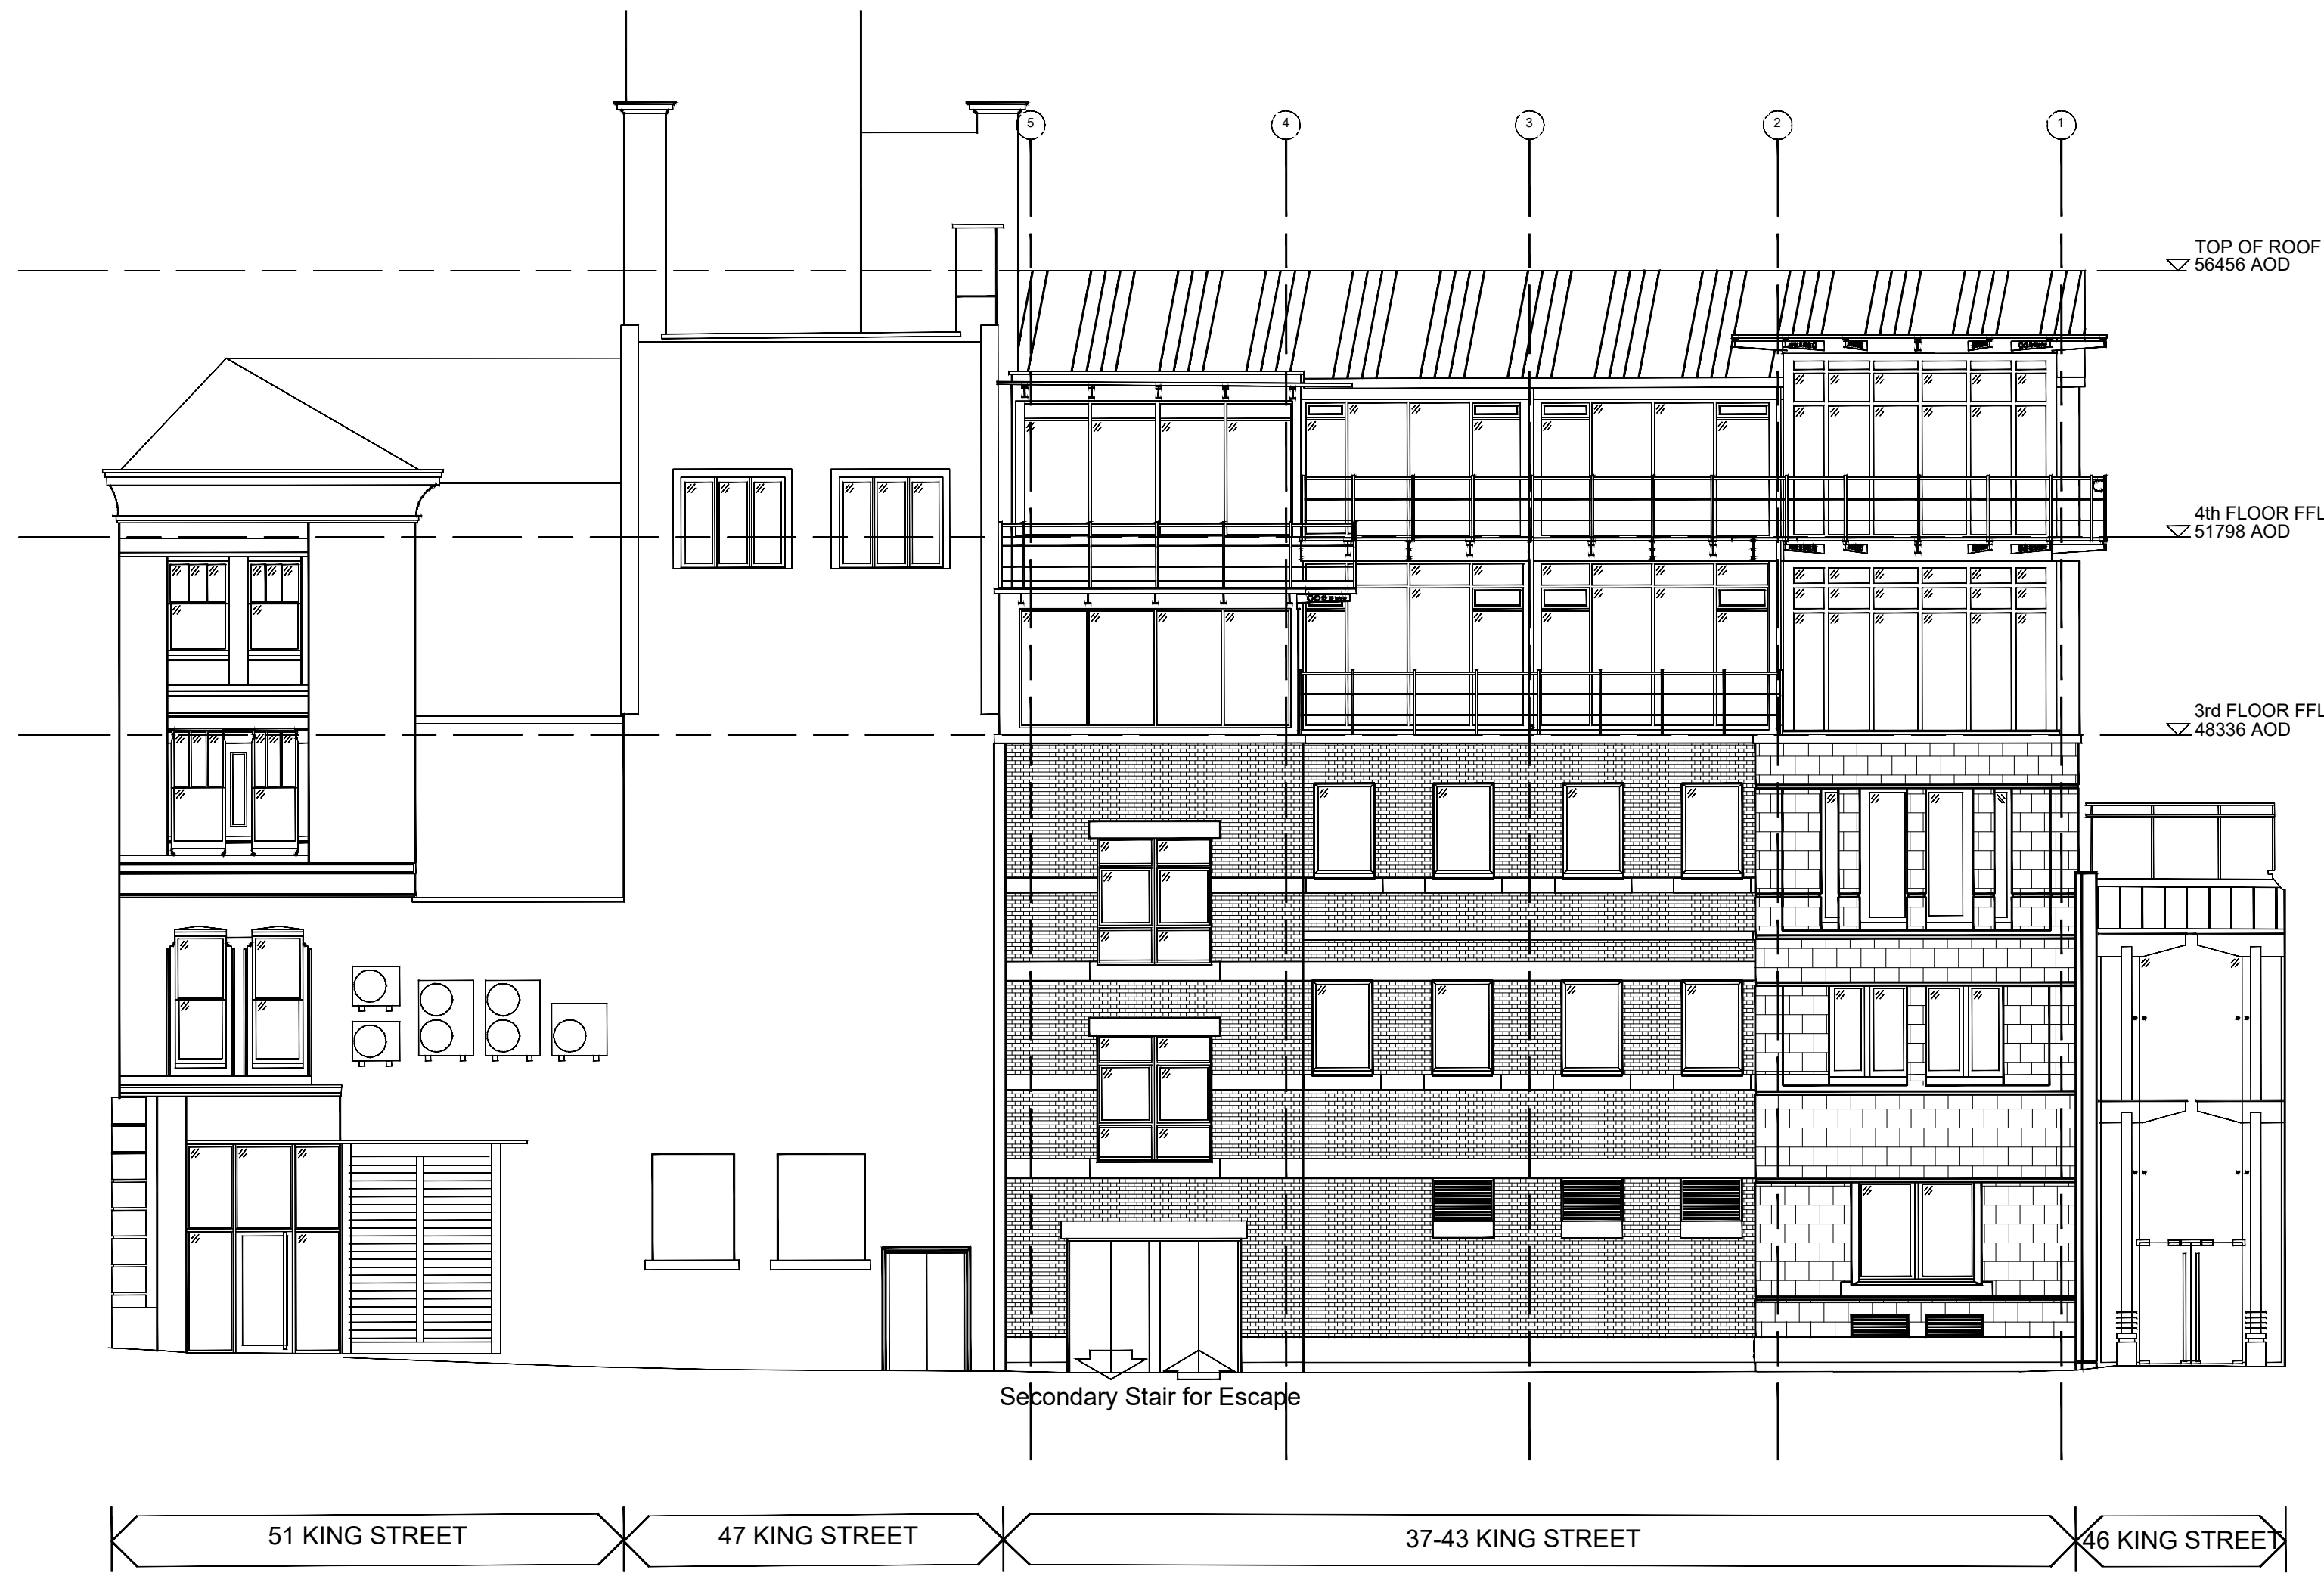


NORTH ELEVATION
Scale 1:100

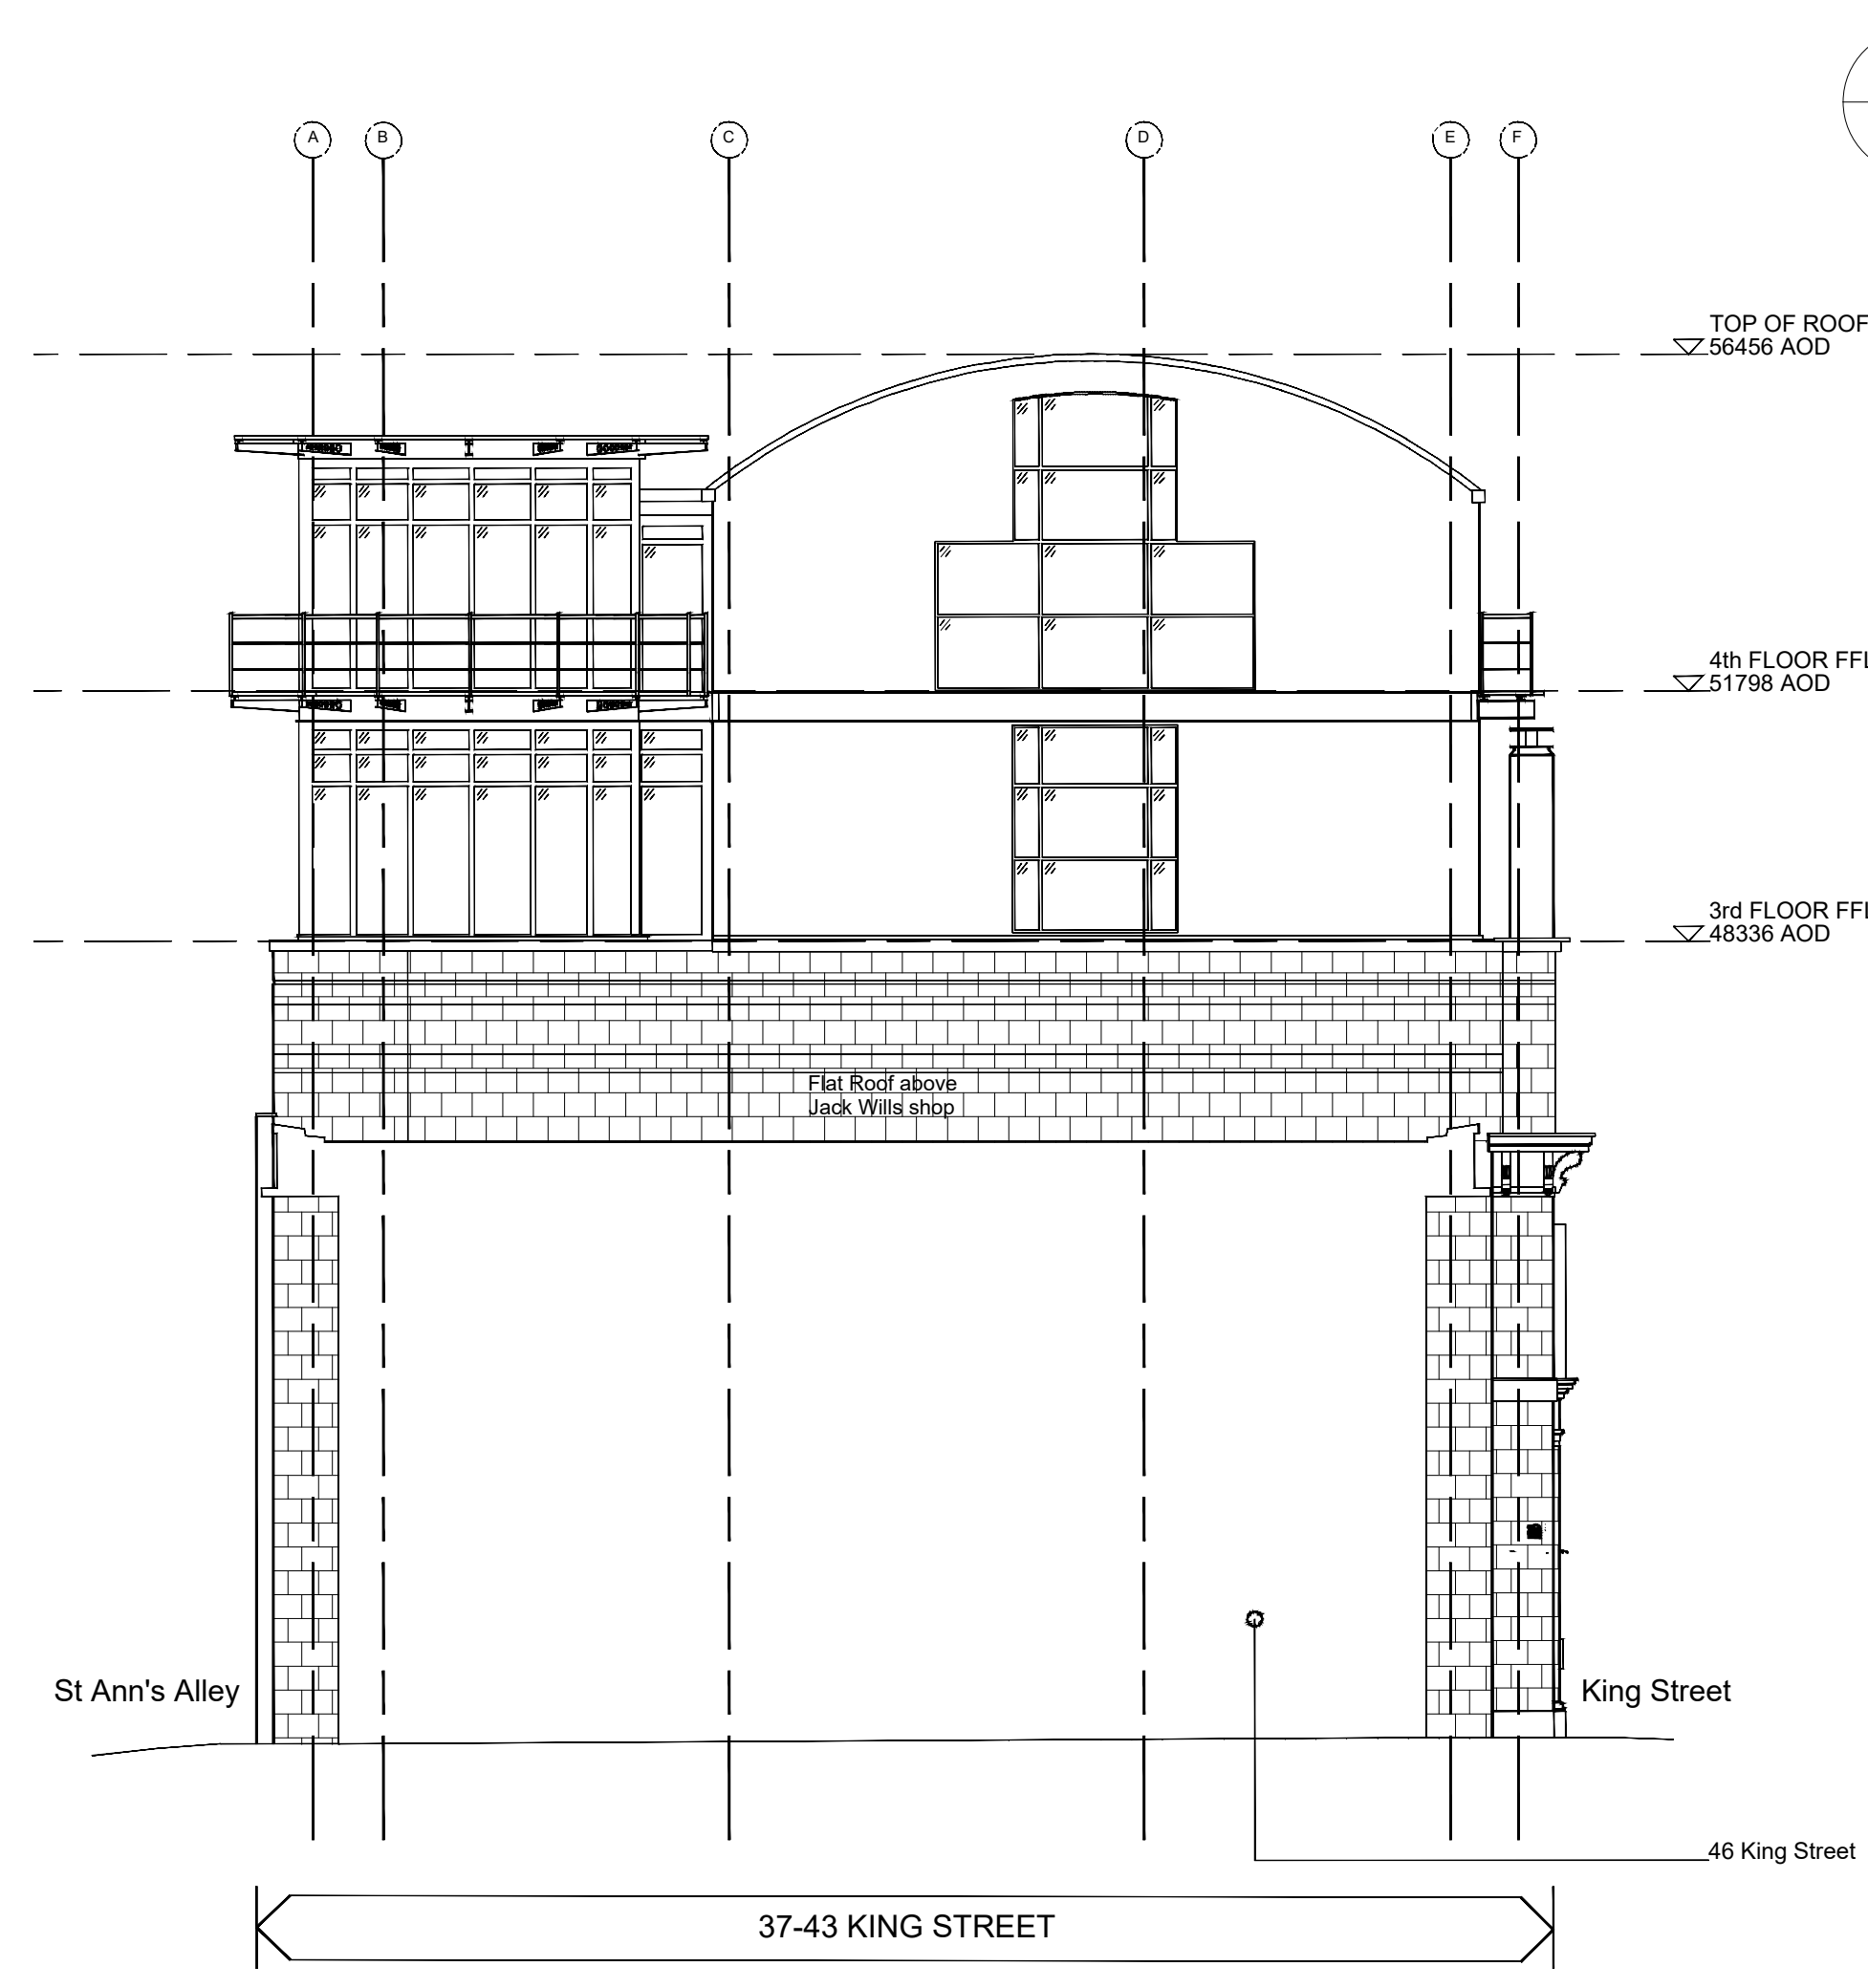

WEST ELEVATION
Scale 1:100



SOUTH ELEVATION
Scale 1:100

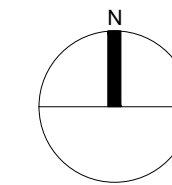

Do not scale from this drawing.
The contractor is to check all dimensions on site and report any discrepancies to MHA.
© 2018 Michael Hyde and Associates. All rights reserved. This drawing has been produced for Sixteen Real Estate for 37-43 King Street and is not intended for use by any other person or any other purpose.
MHA Architects is a trading name of Michael Hyde and Associates, a limited company registered in England and Wales under company number 1178091 whose registered office is at Suite 1B Origin, 70 Spring Gardens, Manchester, M2 2BQ.

P1	2021-08-17	Initial Issue	KR	PC
REV	DATE	DESCRIPTION	DRN	CHK

CLIENT
Sixteen Real Estate

PROJECT TITLE
37-43 King Street
Manchester

TITLE
Existing Basement Elevations

SUITABILITY
For Information

DRAWN / CHECKED	INITIAL ISSUE DATE	SCALE
KR / PC	08 2021	1:100 @ A1

DRAWING ID	Project	Originator	Volume	Level	Type	Role	Number	Status	Revision
1ST02	- MHA -	XX -	ZZ -	DR -	A -	03000	- S2 -	P1	

mha ARCHITECTS	Suite 1B Origin	1 +44 (0)161 834 1018
	70 Spring Gardens	f +44 (0)161 834 4798
	Manchester	e contact@mhaarchitects.com
	M2 2BQ	w www.mhaarchitects.com