



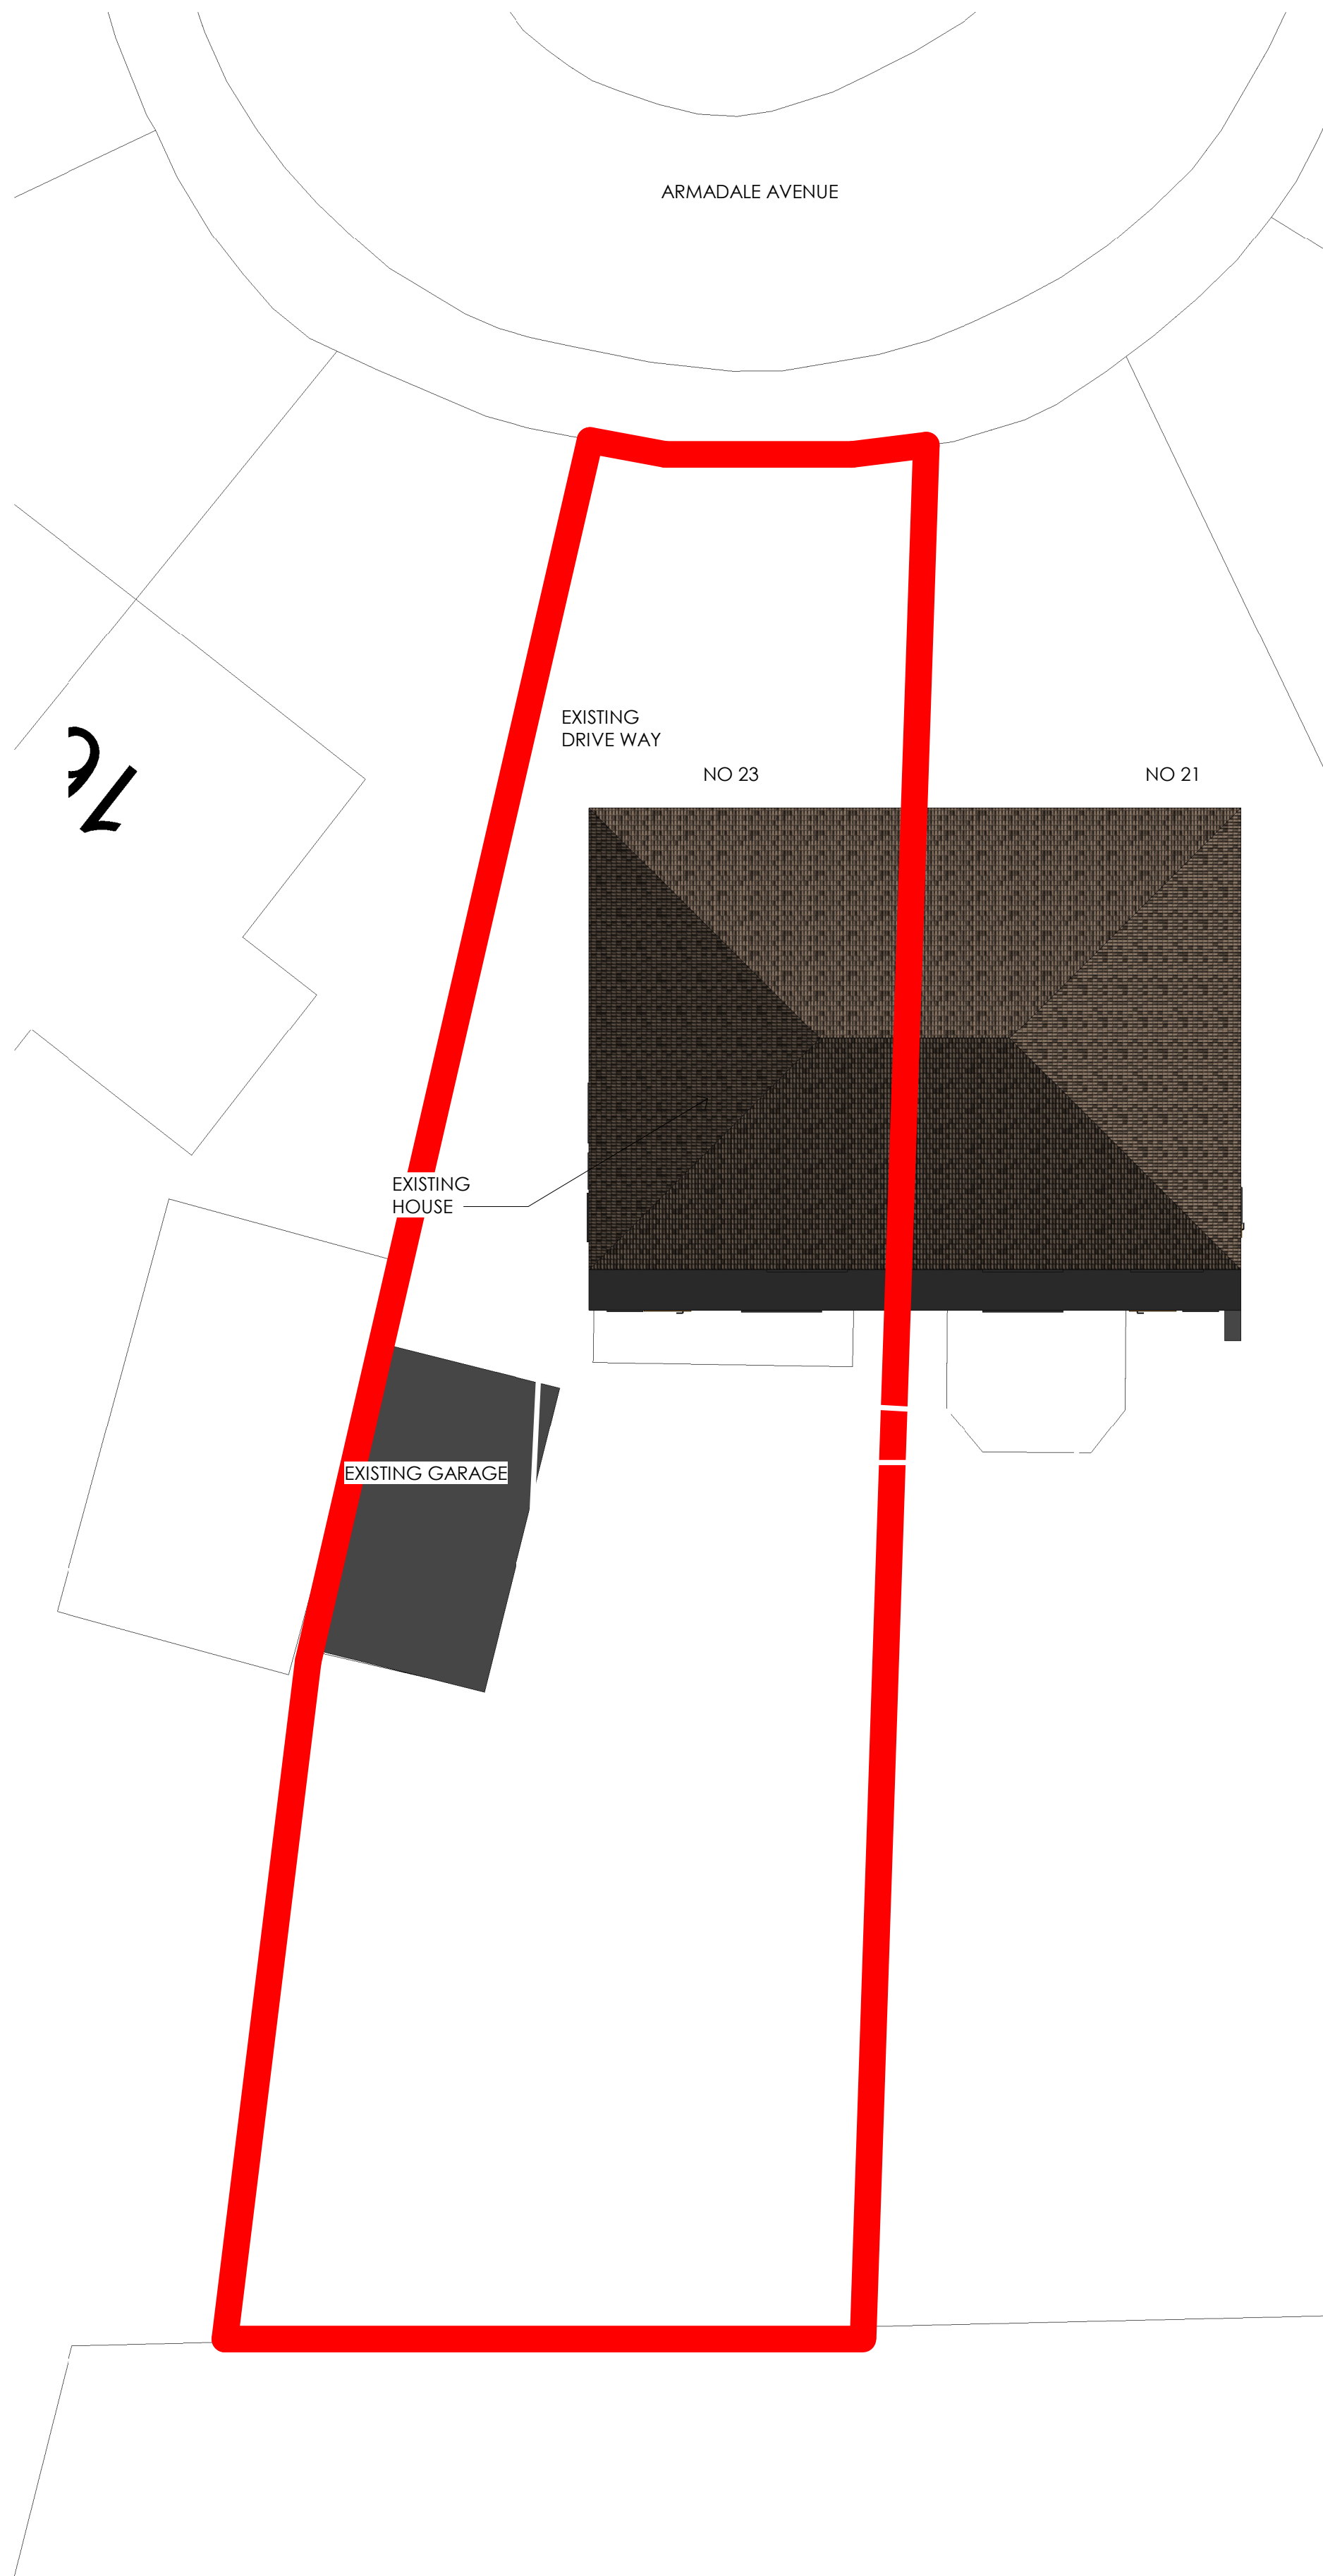

1 EXISTING SITE PLAN 01
SCALE 1:100



2 PROPOSED SITE PLAN 01
SCALE 1:100

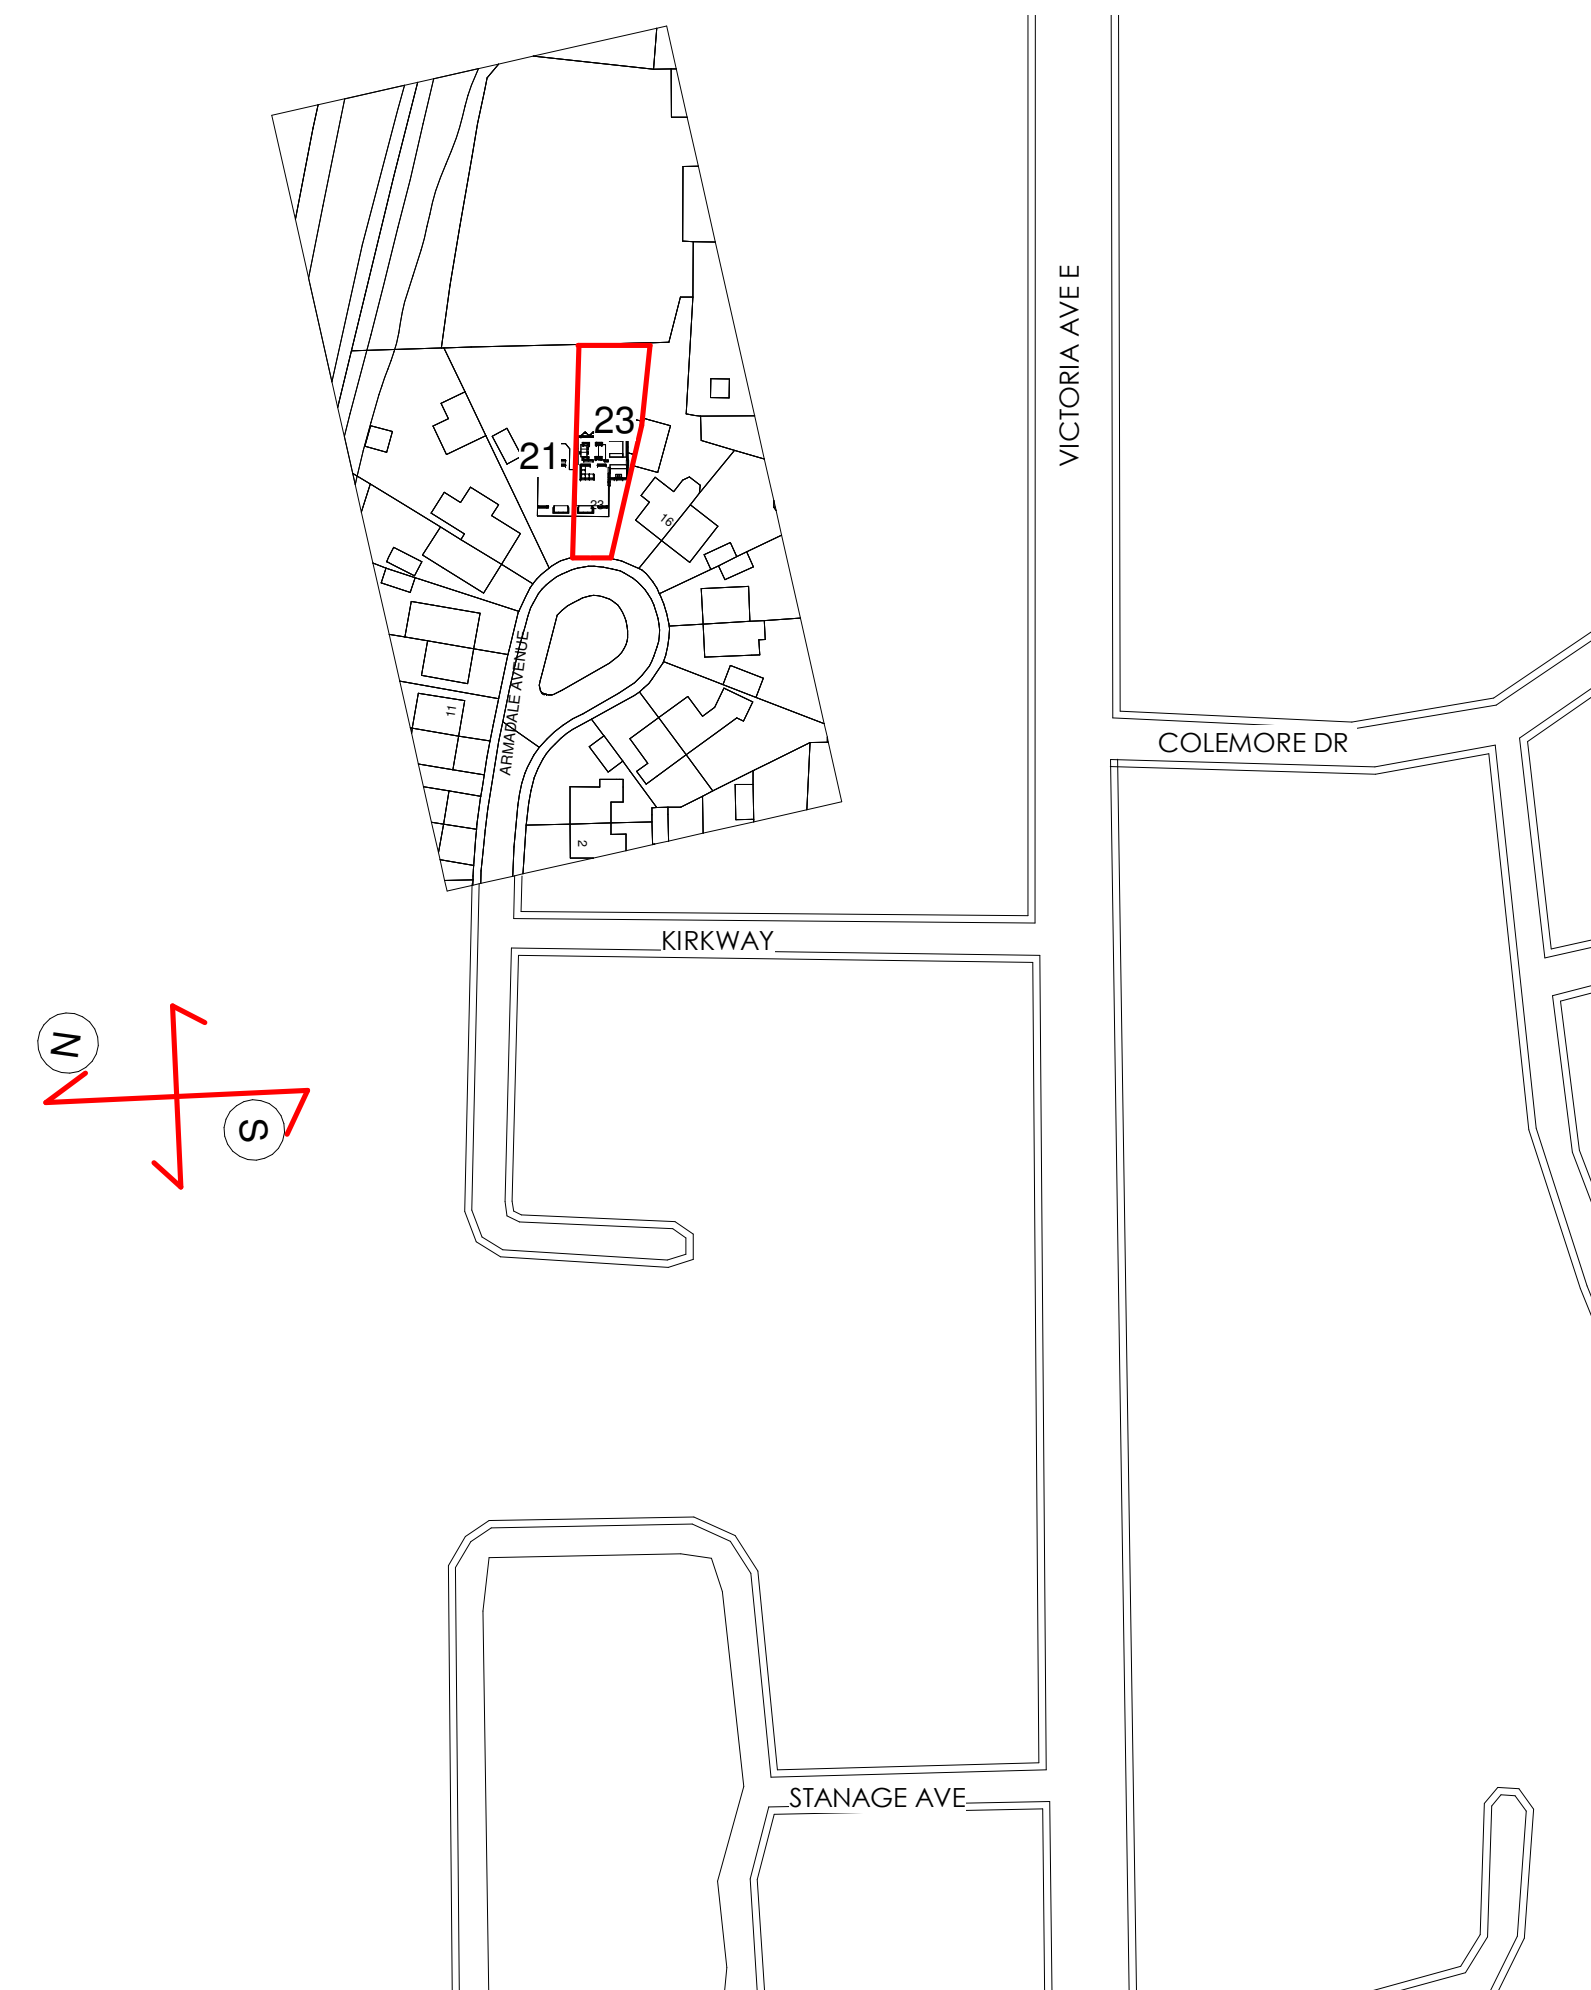

3 SITE LOCATION PLAN
1 : 1250

WD		
Rev	Description	Date
1	PLANNING SUBMISSION	03/09/21
CODE I	SUITABILITY DESCRIPTION PLANNING SUBMISSION	
STATUS S2	PURPOSE OF ISSUE PLANNING SUBMISSION	
PROJECT 23 ARMADALE AVENUE		
TITLE LOCATION PLAN, EXISTING AND NEW SITE PLAN		
CLIENT LIZ & TOMMY		
DRAWN BY M. WALSH	CHECKED BY M. WALSH	DATE 30.06.21
SCALE (@ A1) 1 : 1250		PROJECT NUMBER MCS2185
DRAWING NUMBER A100		REV 1