



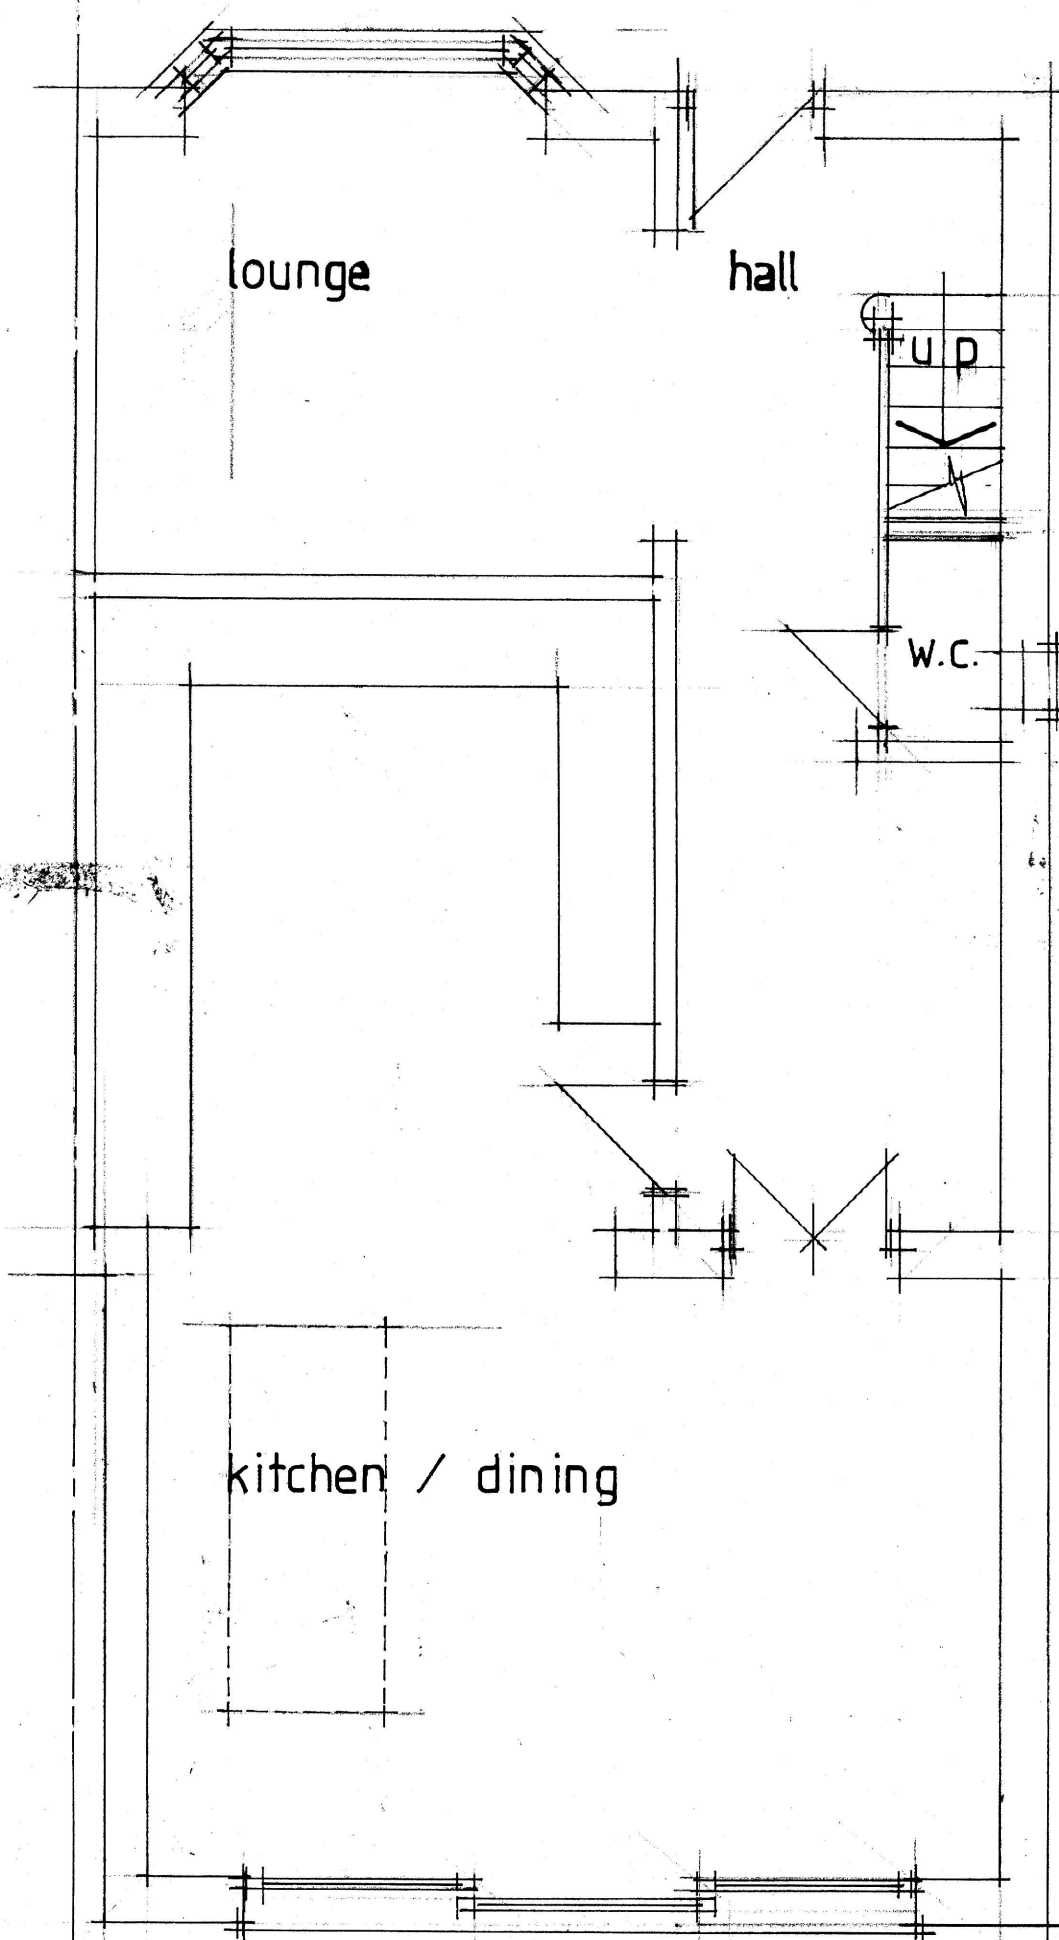


Proposed
Ground Floor


Elevations

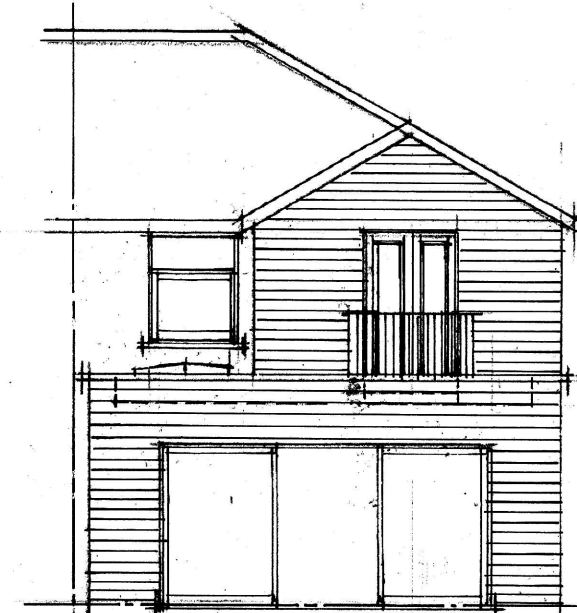

Rear

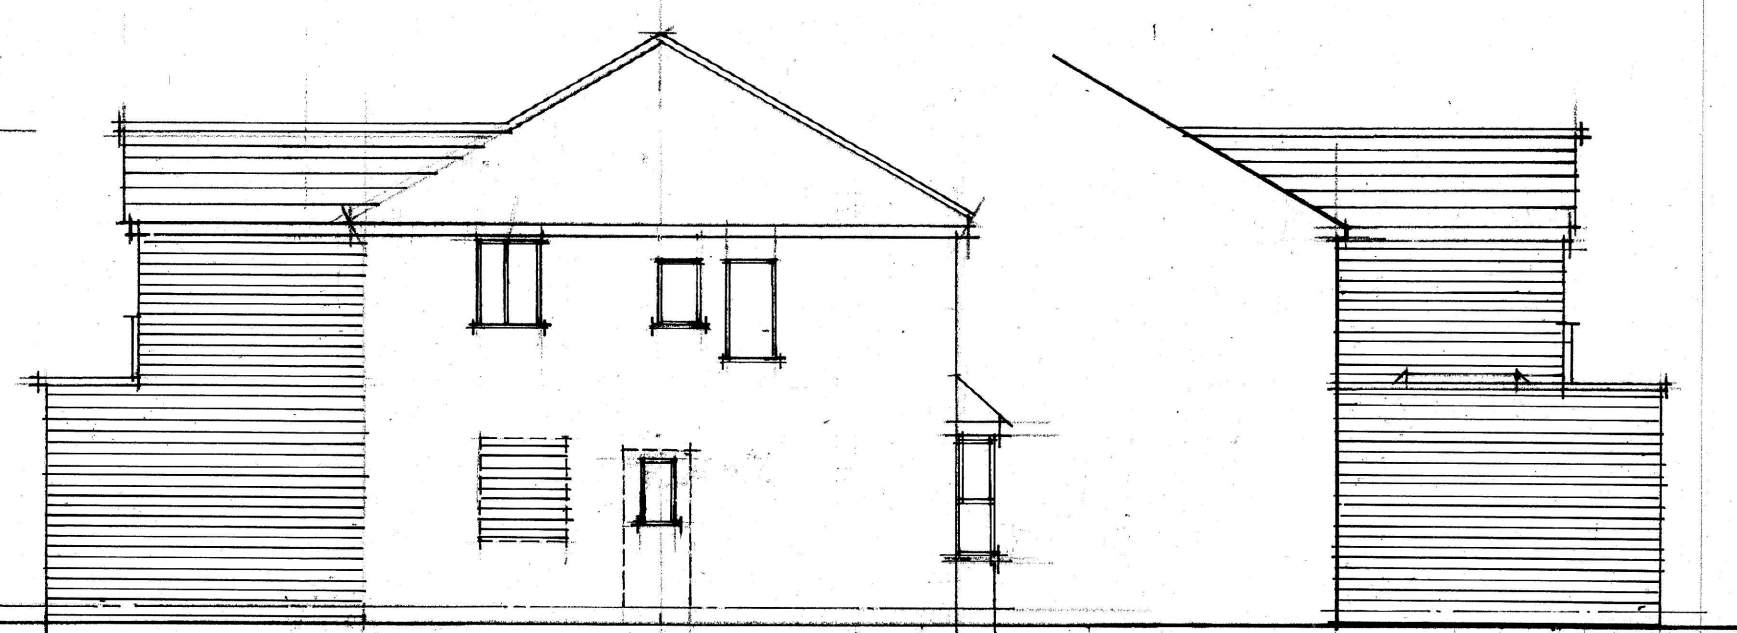

Side

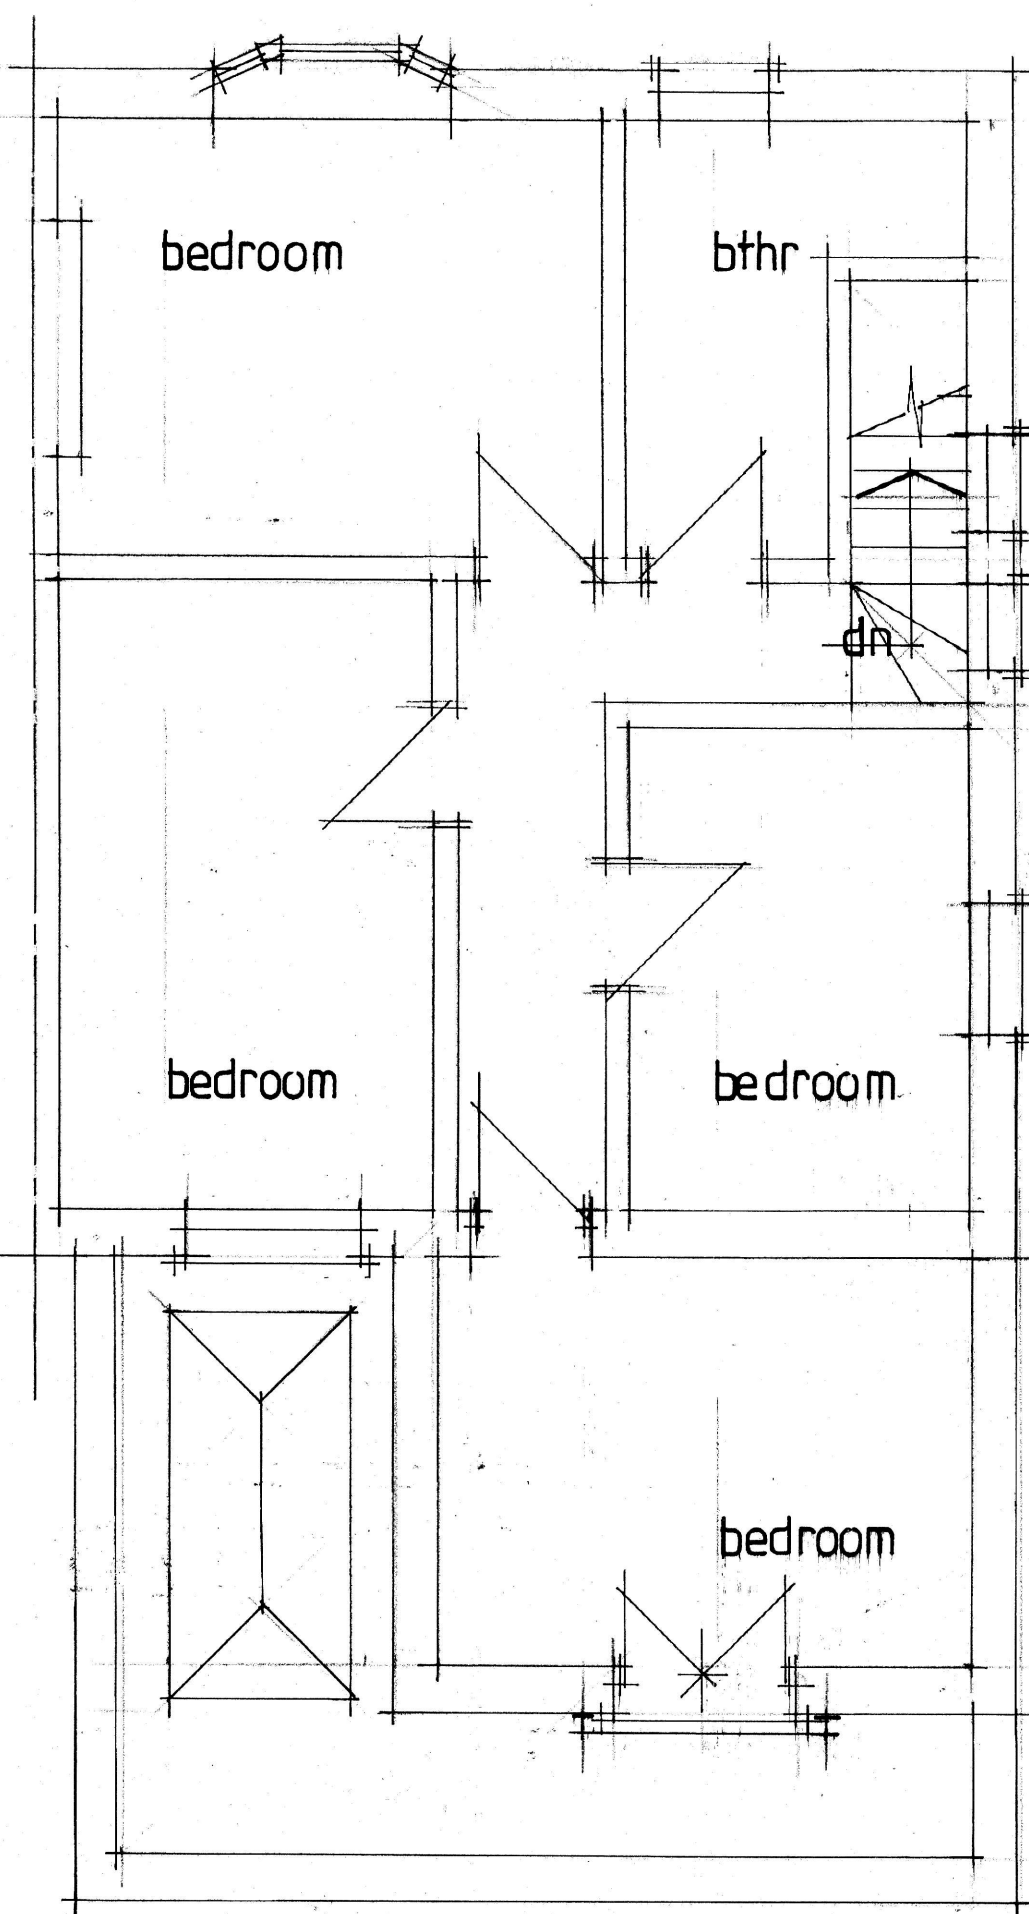

First Floor

No:	Revision:	Date:	Initial:
-----	-----------	-------	----------

ALPHA DESIGN

11 GILDA CRESCENT ROAD ECCLES M30 9AG
TELEPHONE :0161 707 5533

Project: 21 Pytha Fold Rd Fallowfield Mcr

Title: Proposed floor plans and elevations

Scale: 50/100 Date: Jan 21 Initial: CJW

Drg. No: 2

Side