






Site Plan Proposed
1:1250

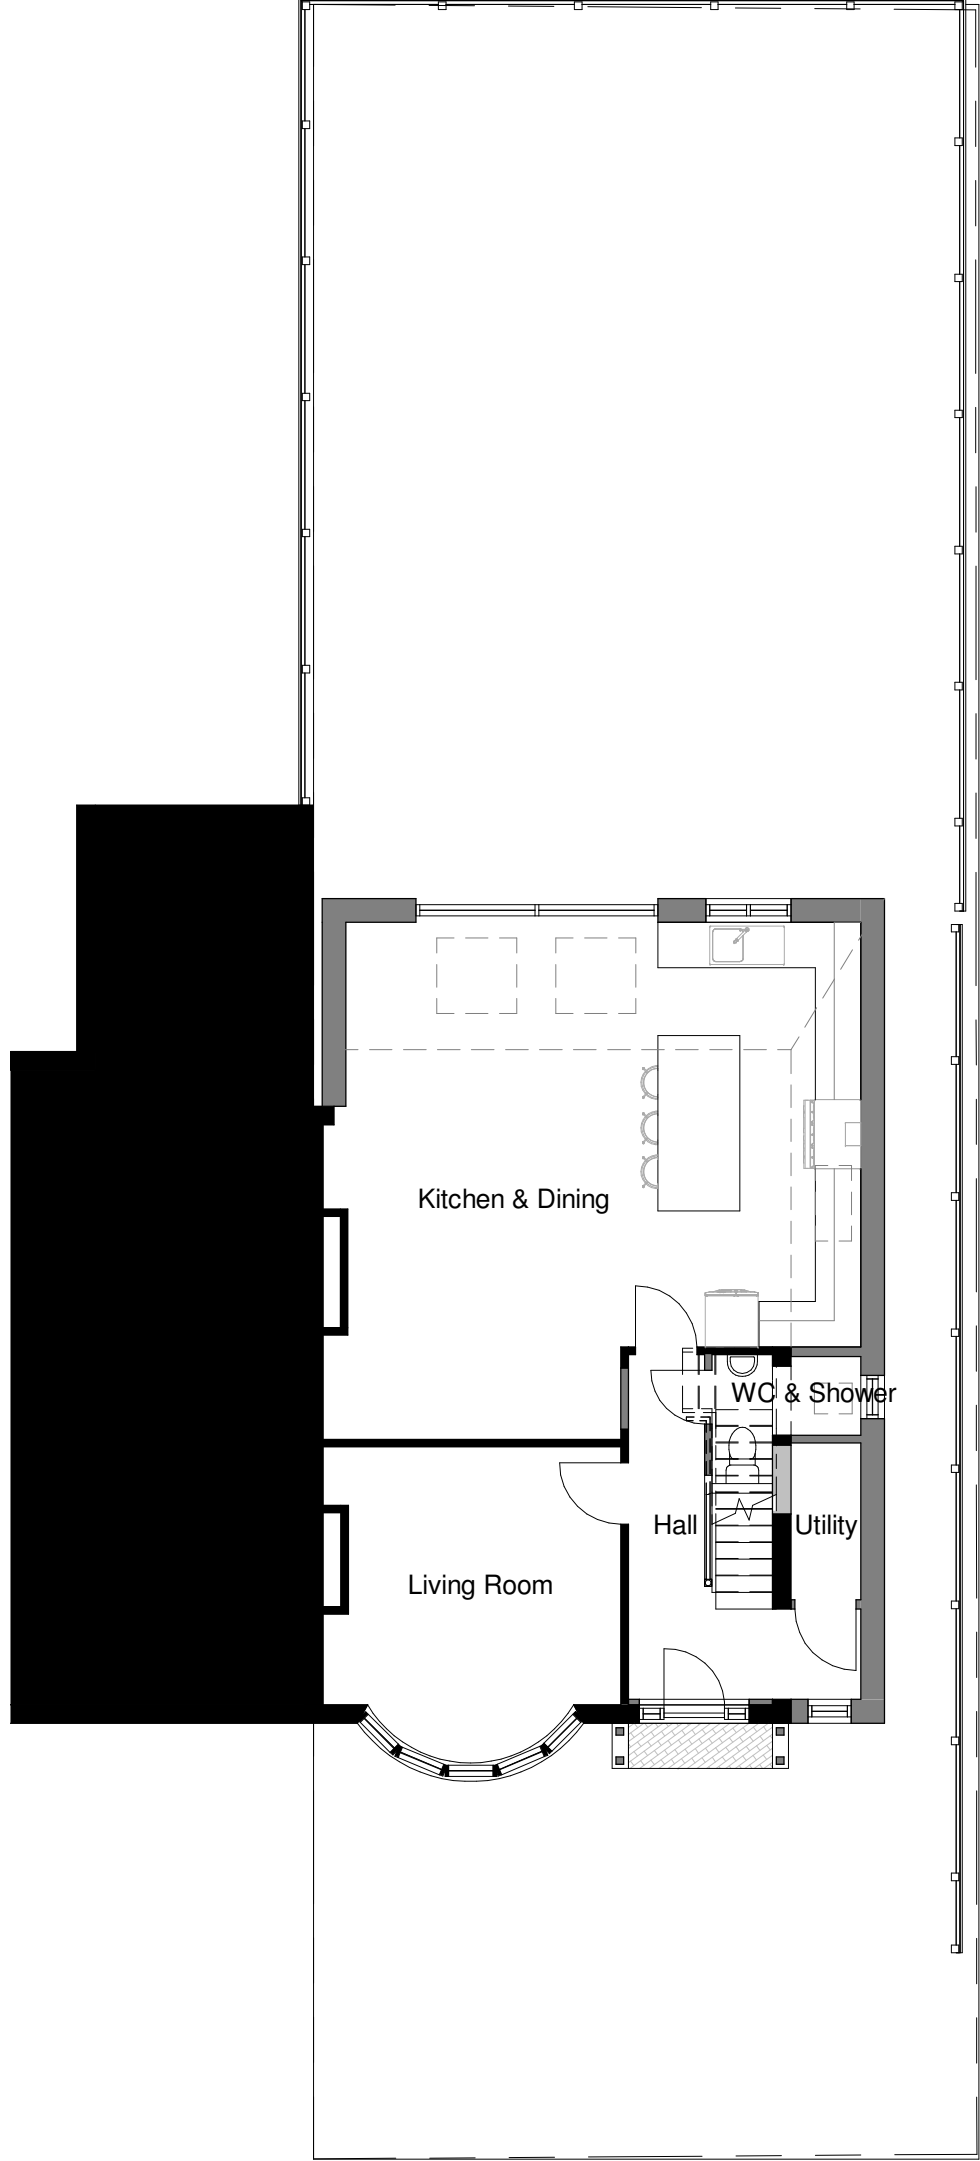


Level 0 Plan Proposed
1:100

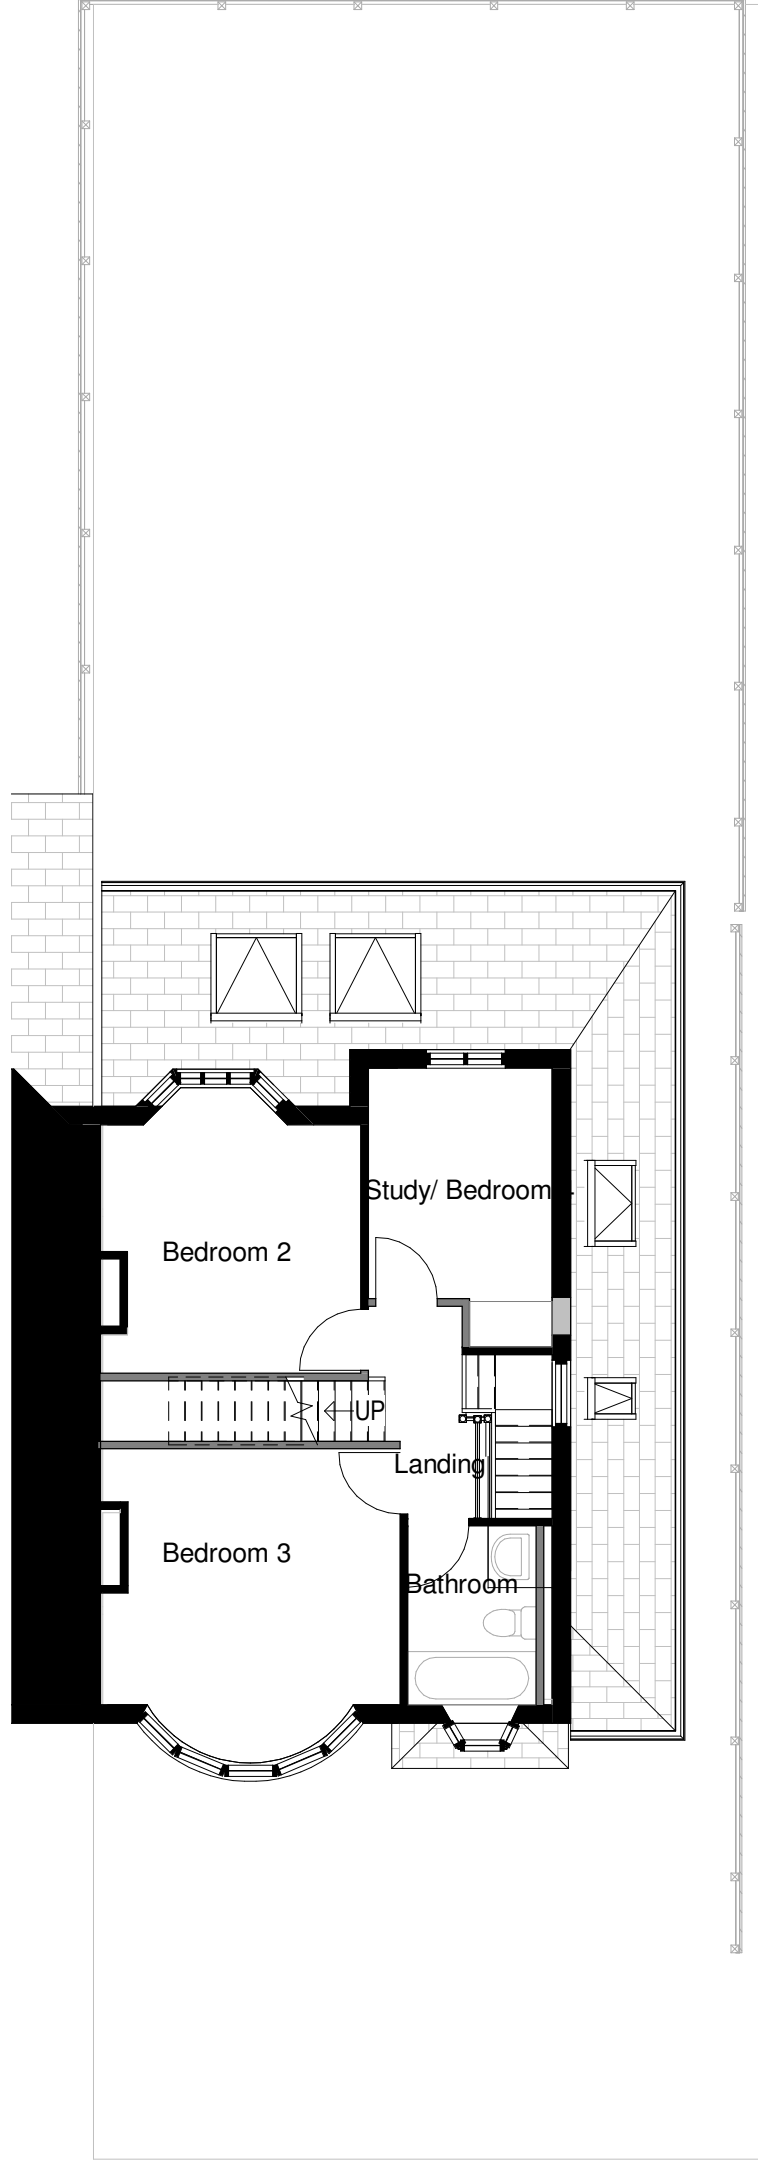

Level 1 Plan Proposed
1:100

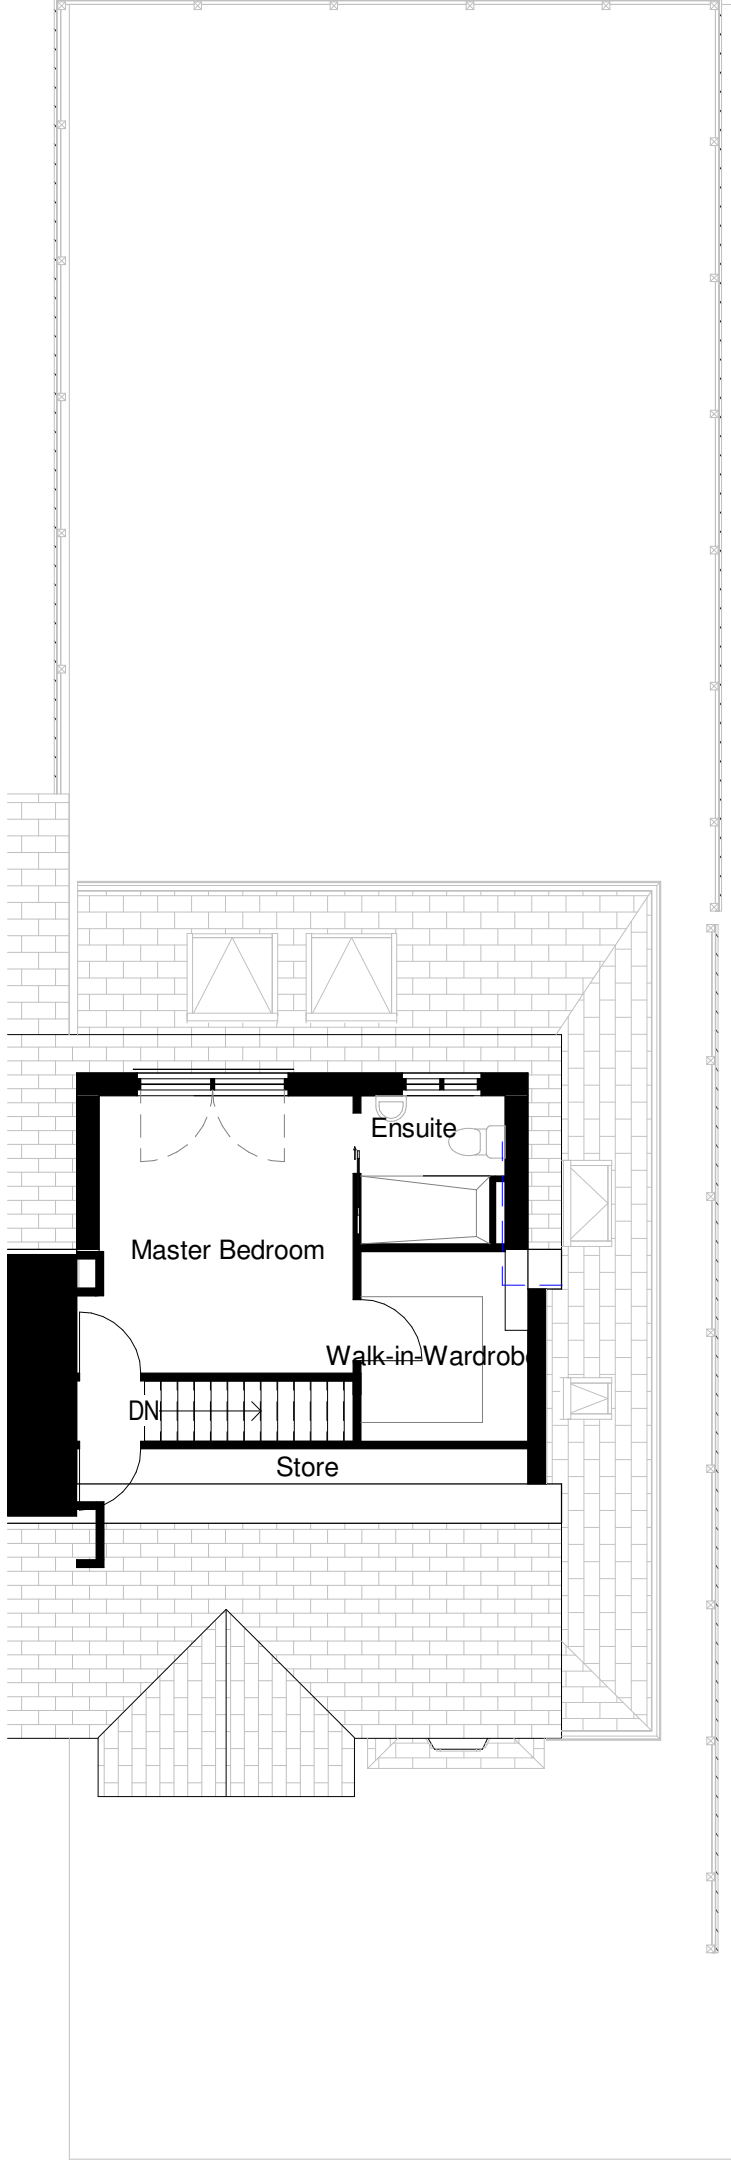


Level 2 Plan Proposed
1:100

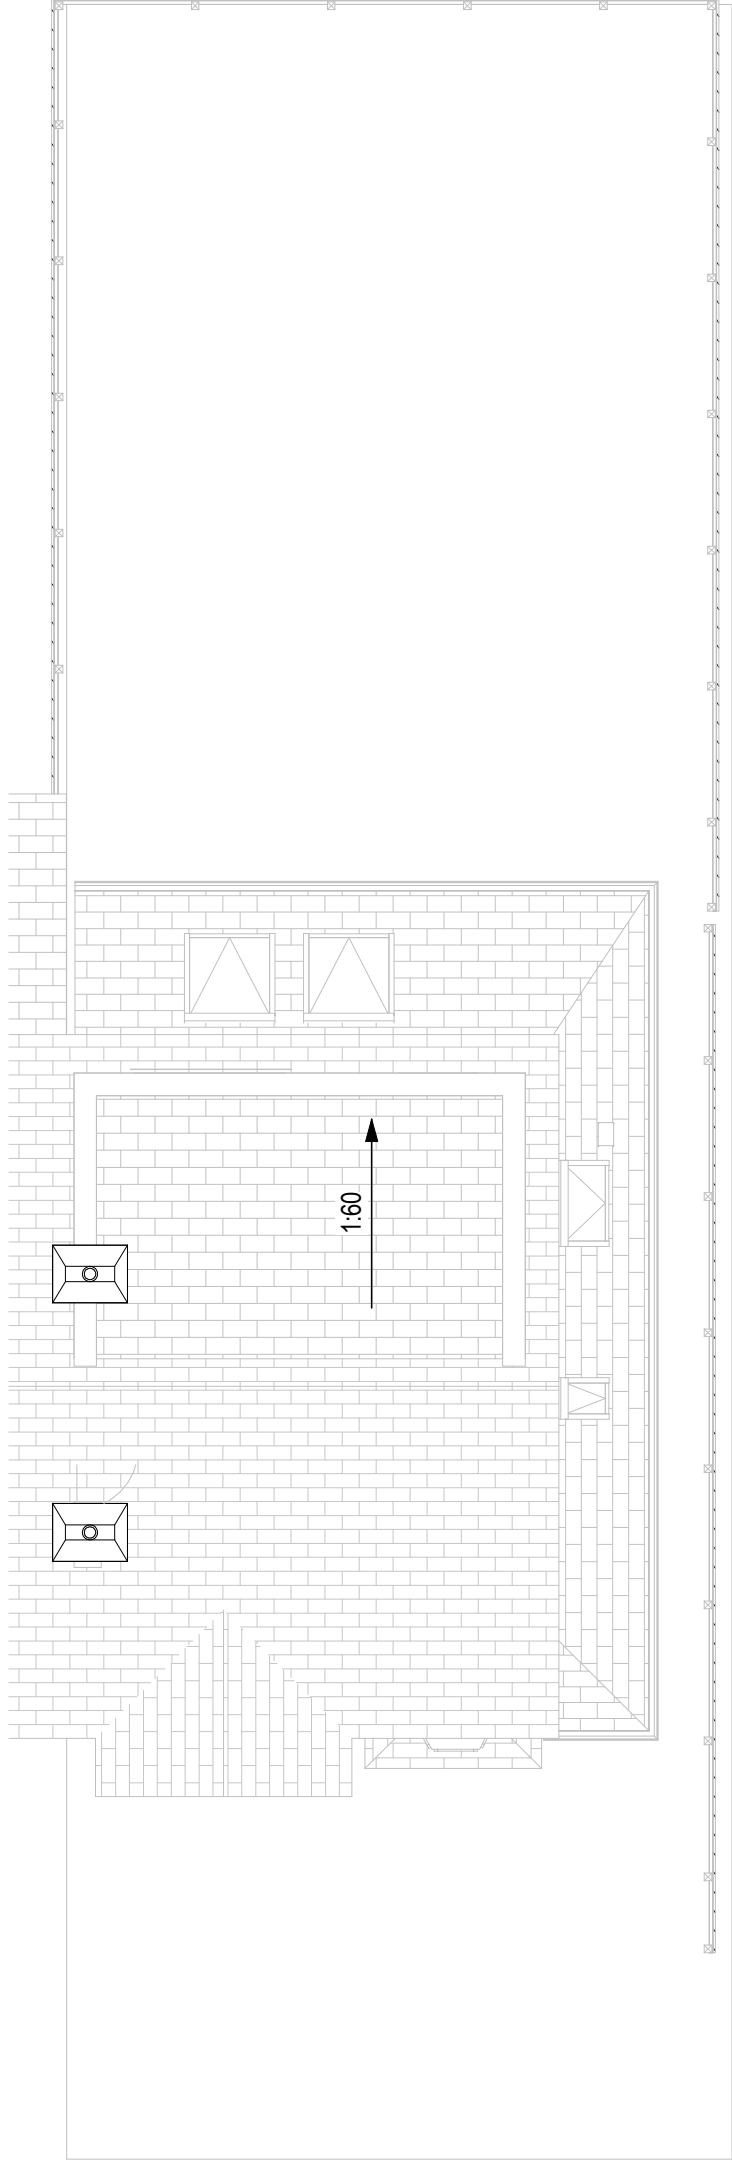

Roof Plan Proposed
1:100




Proposed North Elevation
1:100

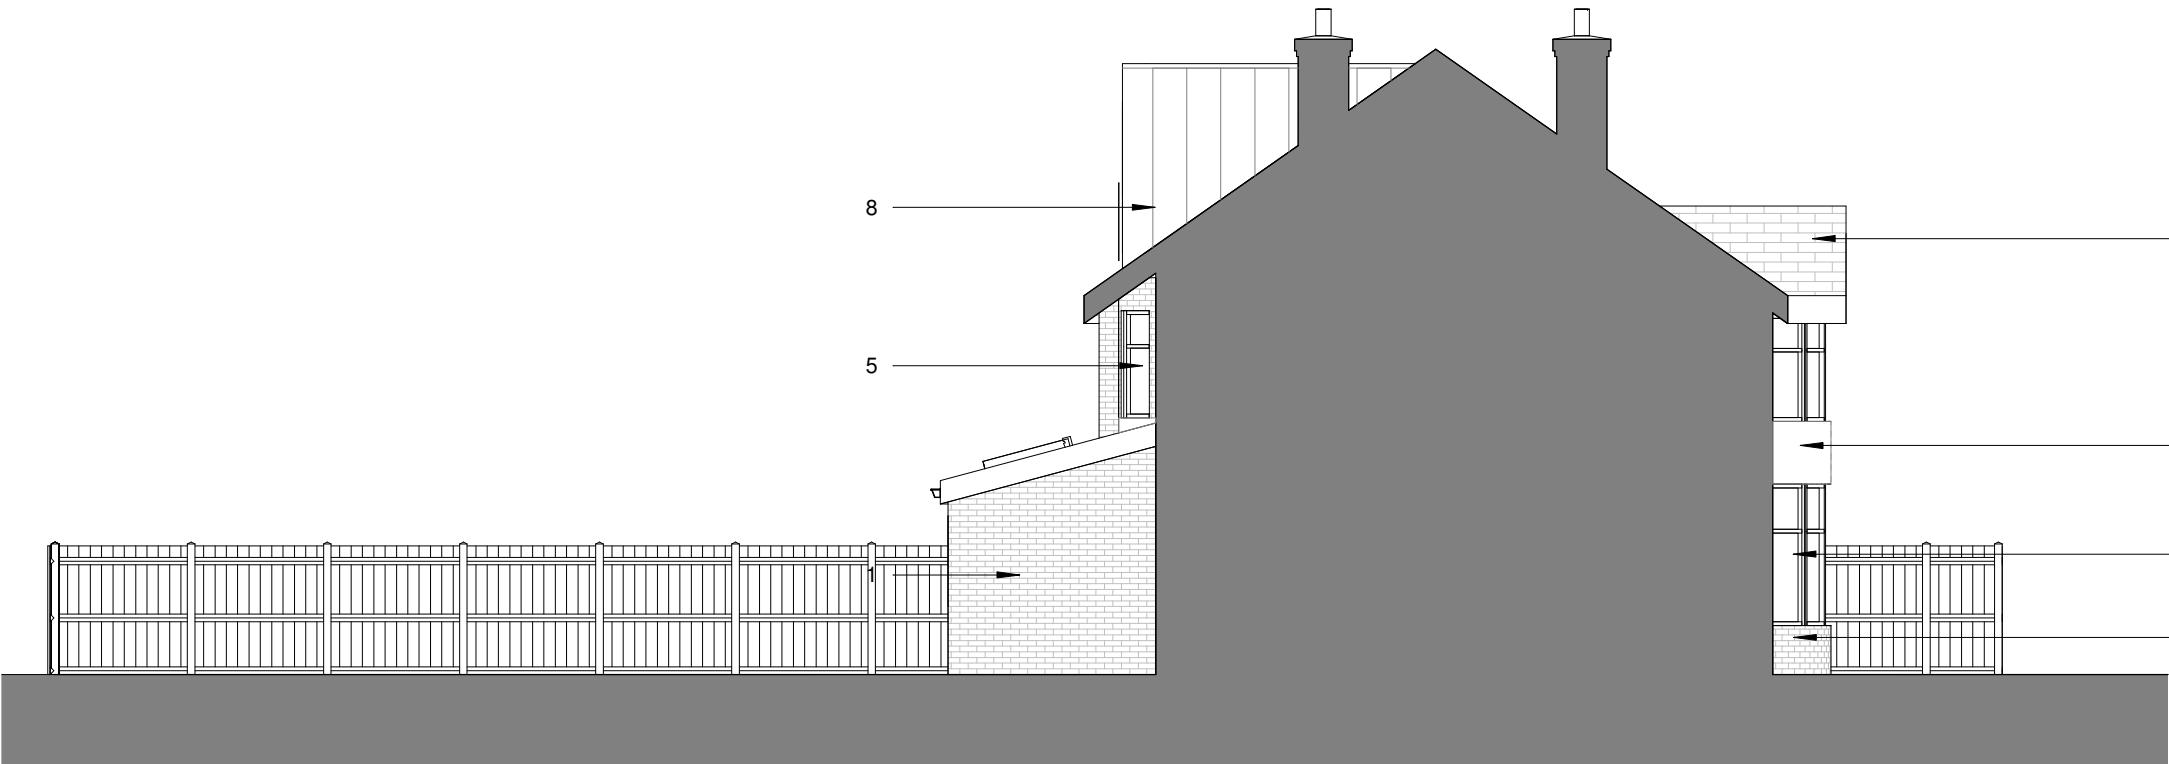

Proposed East Elevation
1:100



Proposed South Elevation
1:100

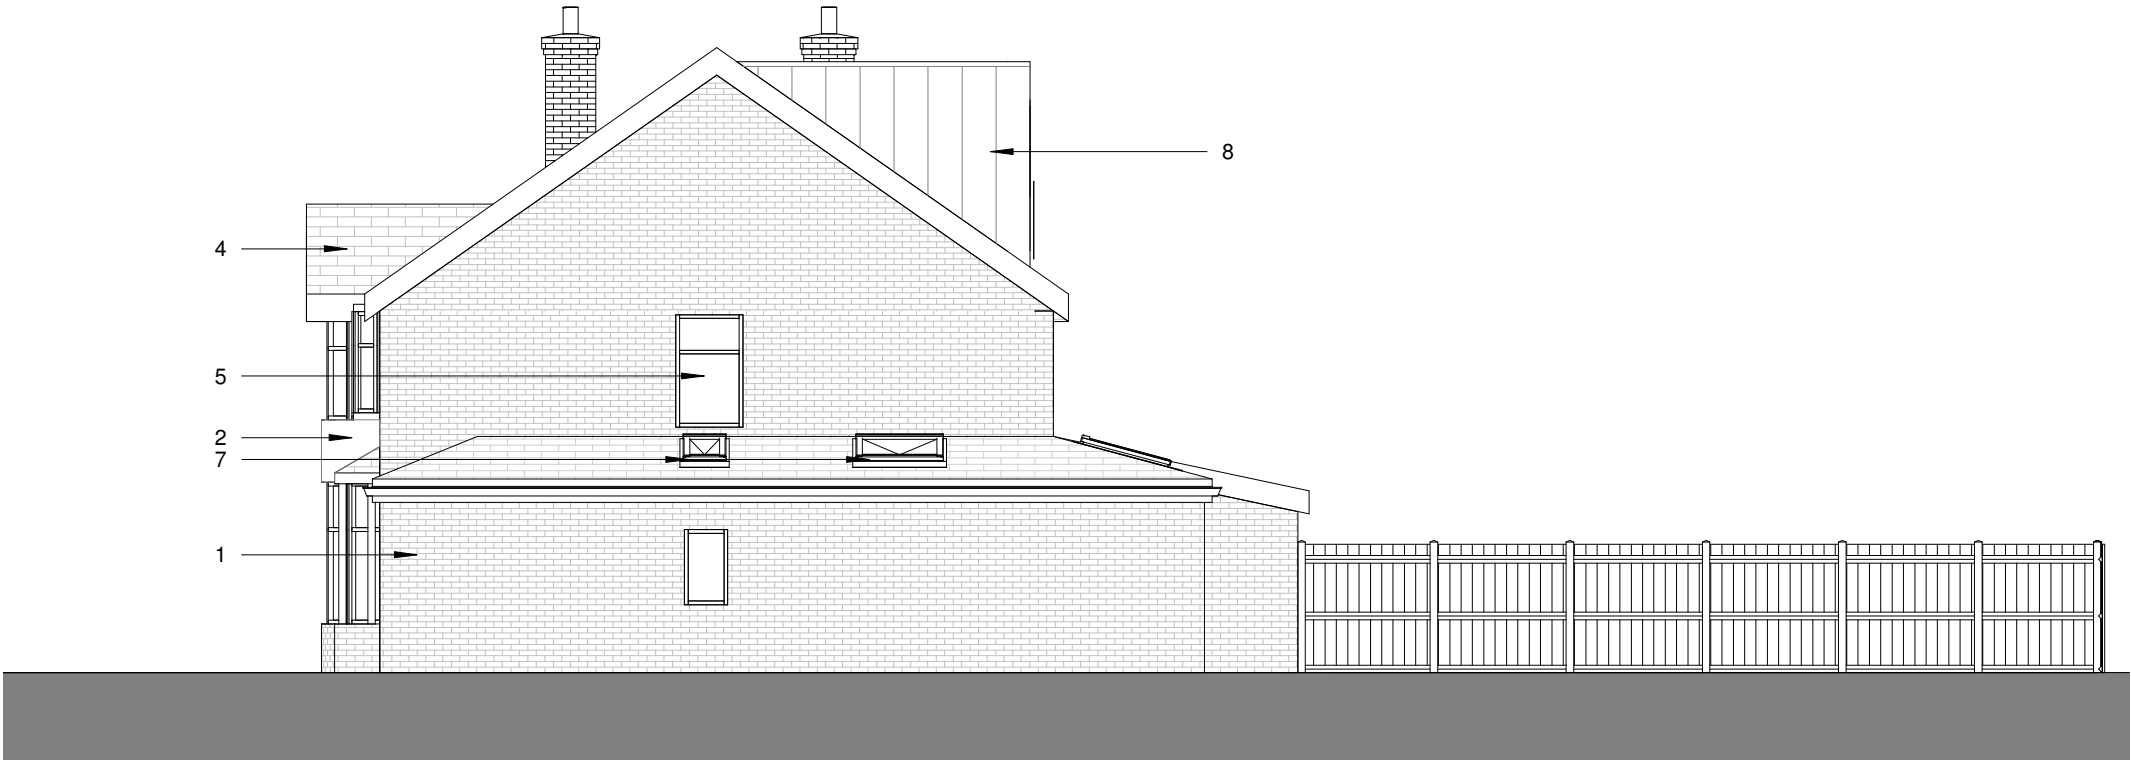

Proposed West Elevation
1:100

- 1 Red brick
2 White render
3 White timber windows and doors
4 Roof tiles
5 UPVC windows and doors
6 PPC sliding doors
7 Roof lights
8 Metal cladding panels
9 Glass balustrade

Notes
The Contractor is to check all dimensions and conditions on site before commencing. Do not scale from this drawing.

This drawing remains the copyright of
BUILDING EVOLUTION ARCHITECTS LTD.

Scale Bars		TO BE USED ONLY AS GUIDANCE			
1:100	mm	0	1000	2000	3000
1:200	mm	0	1000	2000	3000
1:500	M	0	5	15	25
1:1250	M	0	10	30	50

KEYPLAN

Rev	Description	By	Date
-----	-------------	----	------

Project Status	Drawing Status
----------------	----------------

Feasibility

This information, whether drawn or as a data file, is copyright and issued strictly for use on the project for which it is provided

Clients / Project

32 Fog Lane

Drawing
Proposed Drawings

Date	13.09.21	Scale	As indicated	By	@ A1
Drawn By	RPN	Checked			

be architects
Manchester:
12-14 Shaws Road
Altrincham
Cheshire
WA14 1QU
+44 (0)7772 059 759
www.be.architects.co.uk

Ref	2139-BE-XX-11-102	Rev	
-----	-------------------	-----	--