




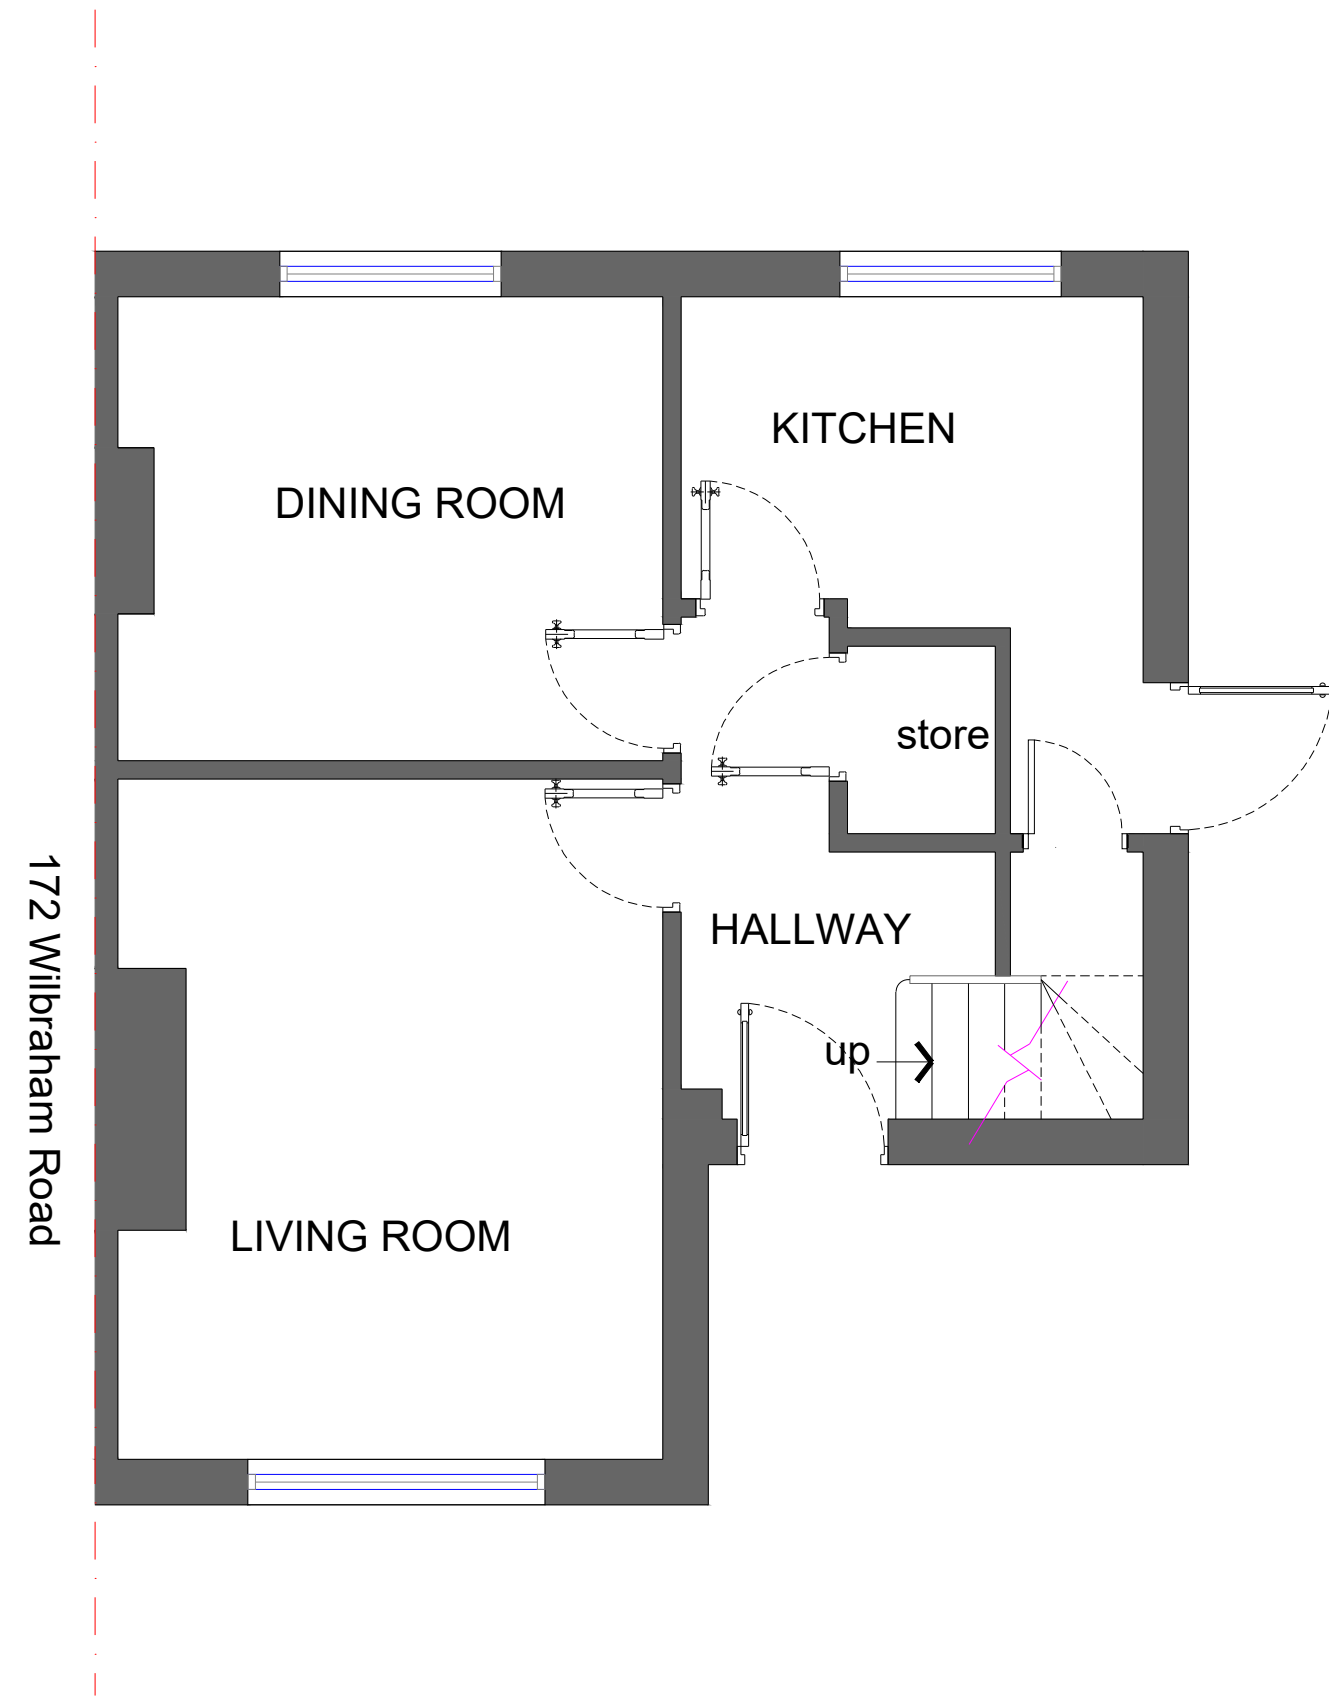


Existing Ground Floor Plan
Scale 1:50

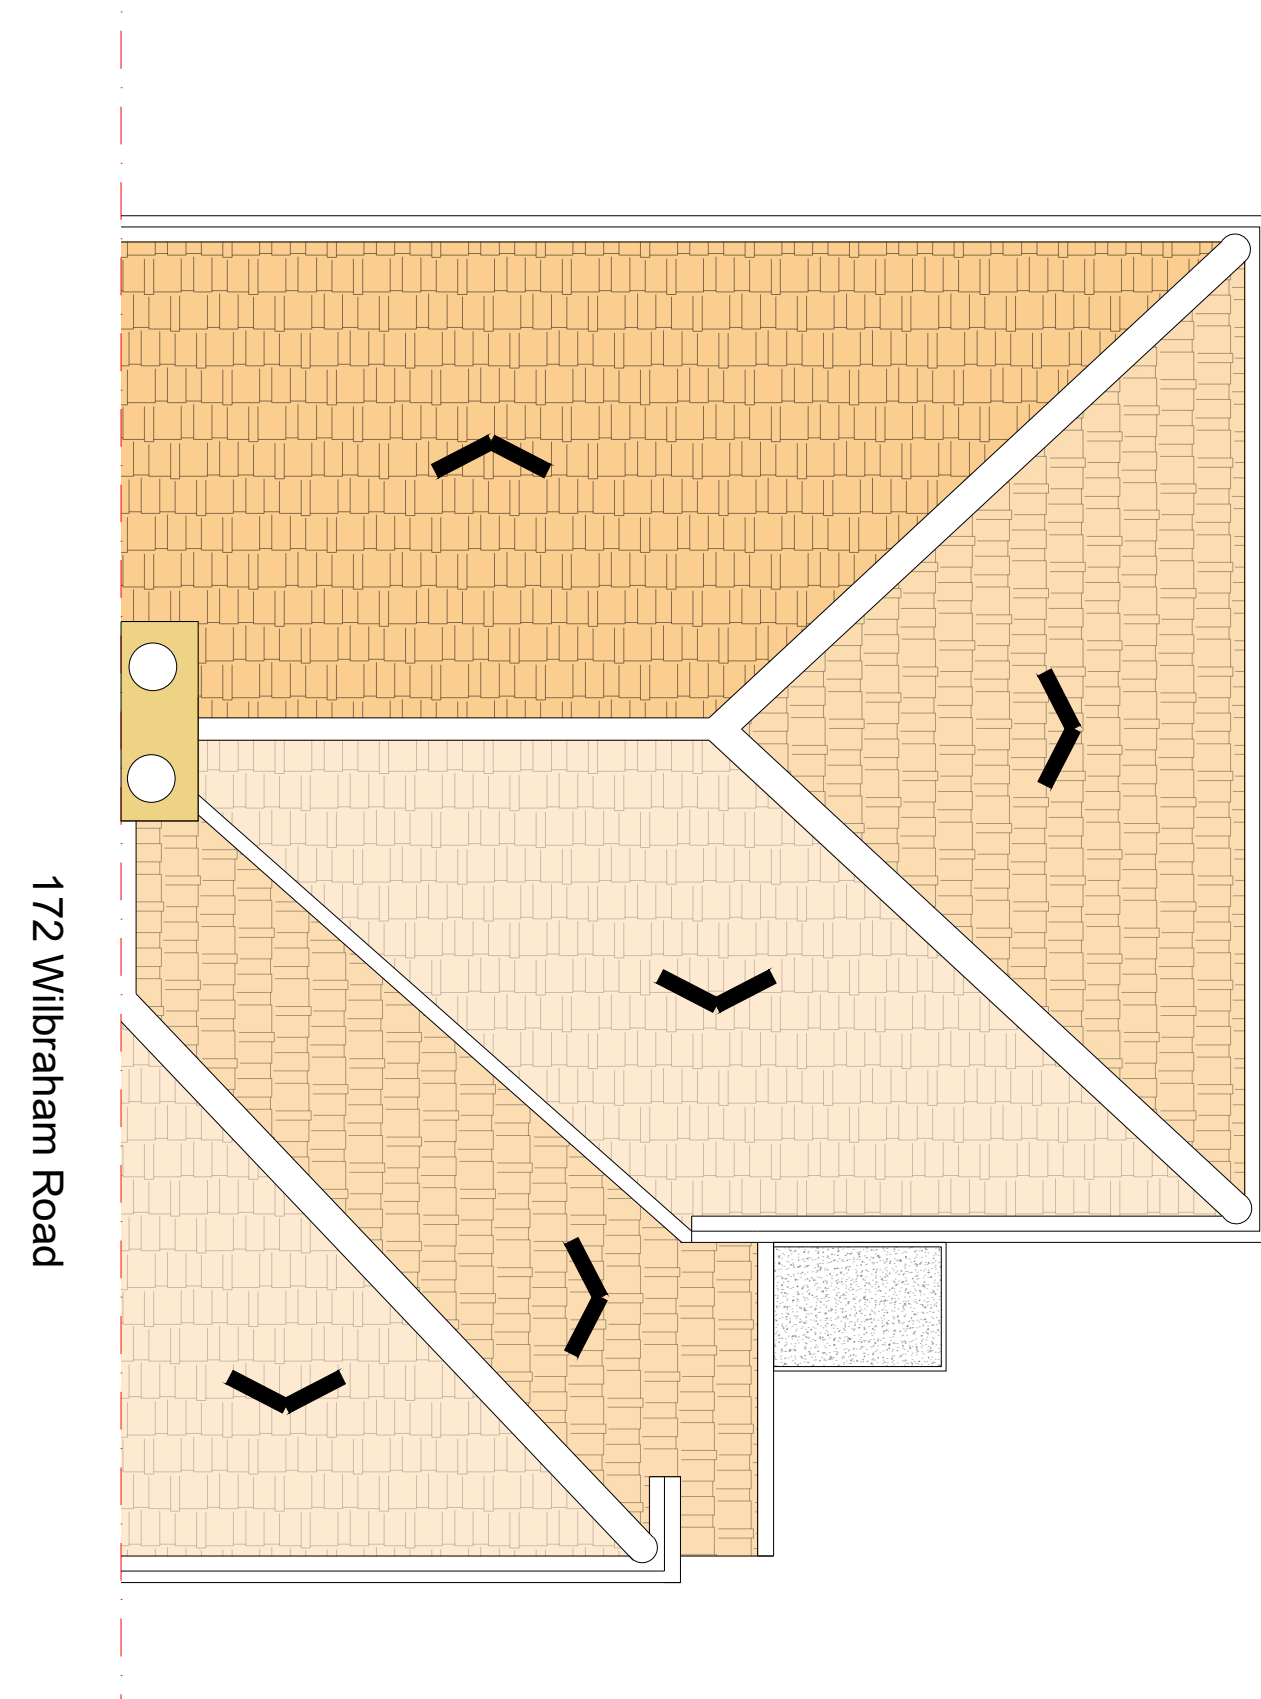


Existing Roof Plan
Scale 1:50

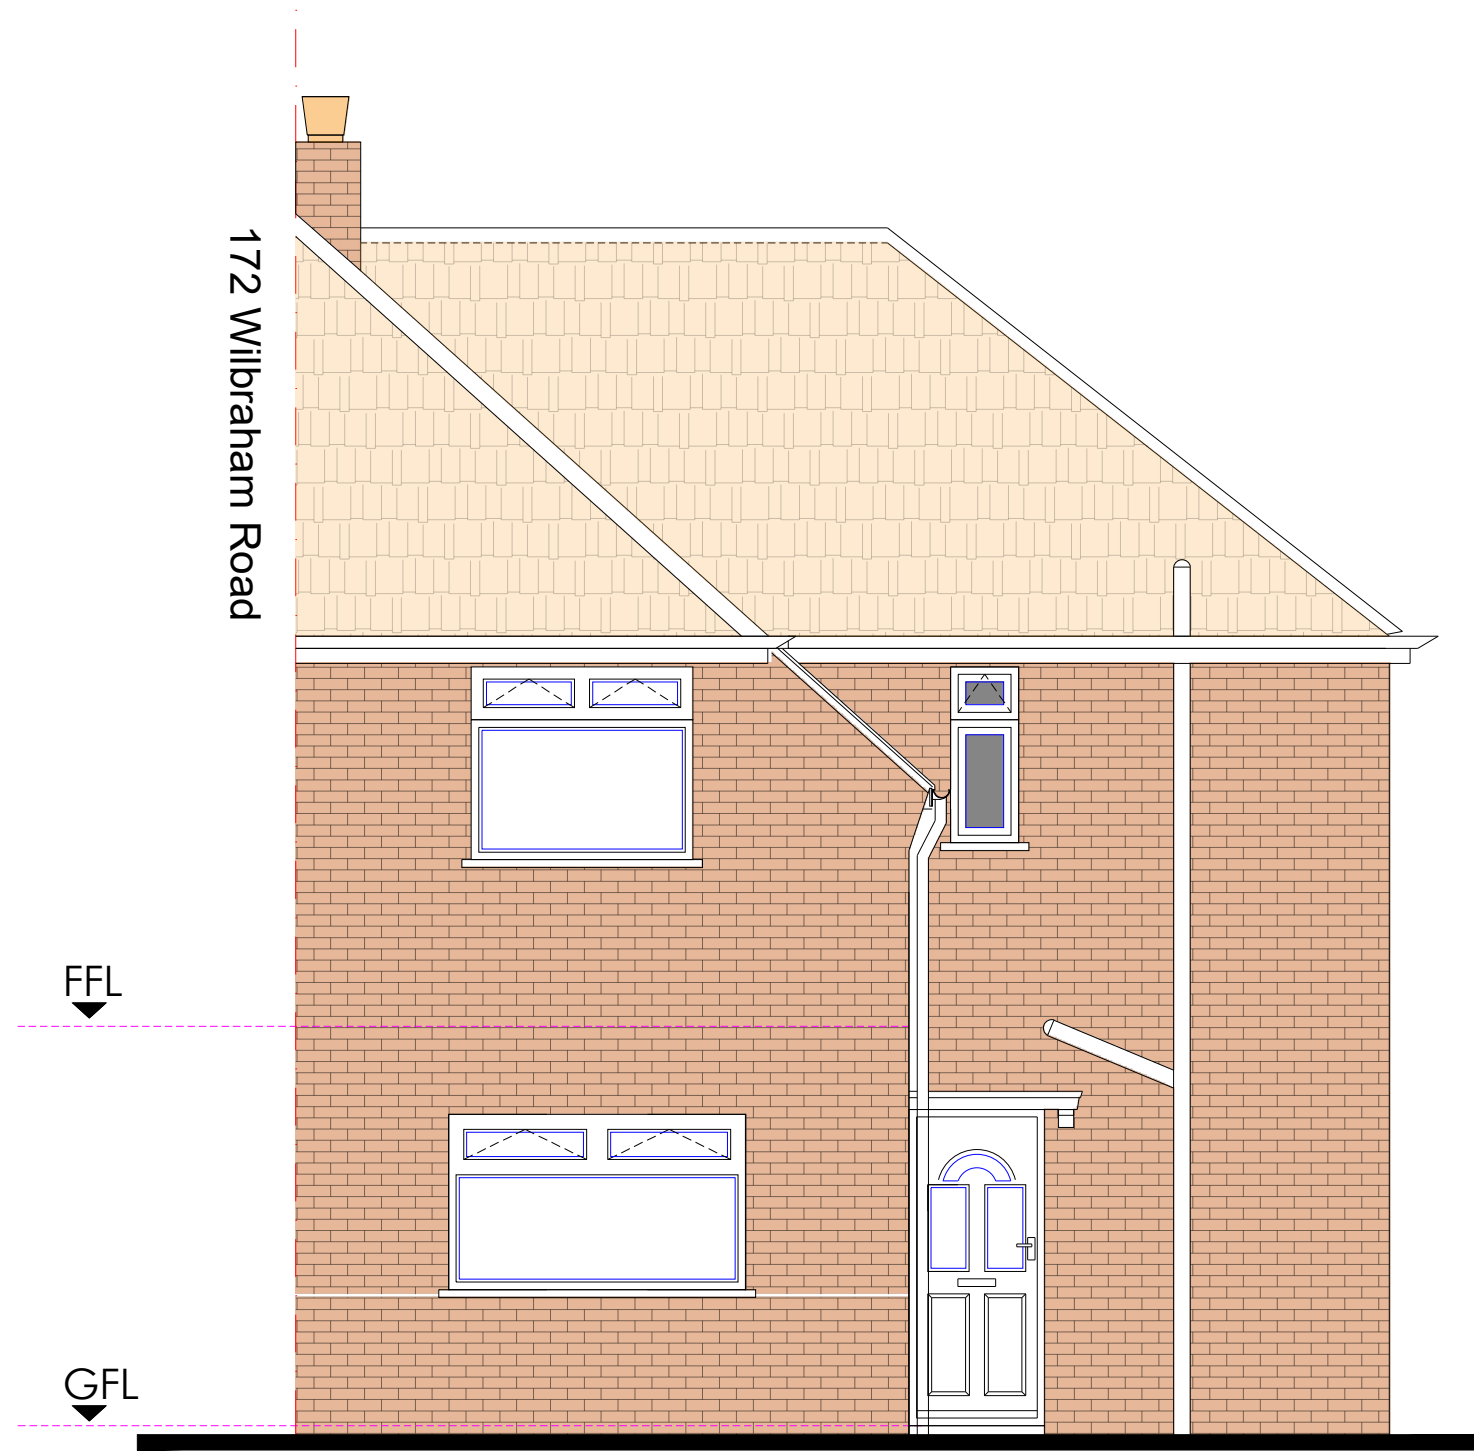

Existing Front Elevation
Scale 1:50

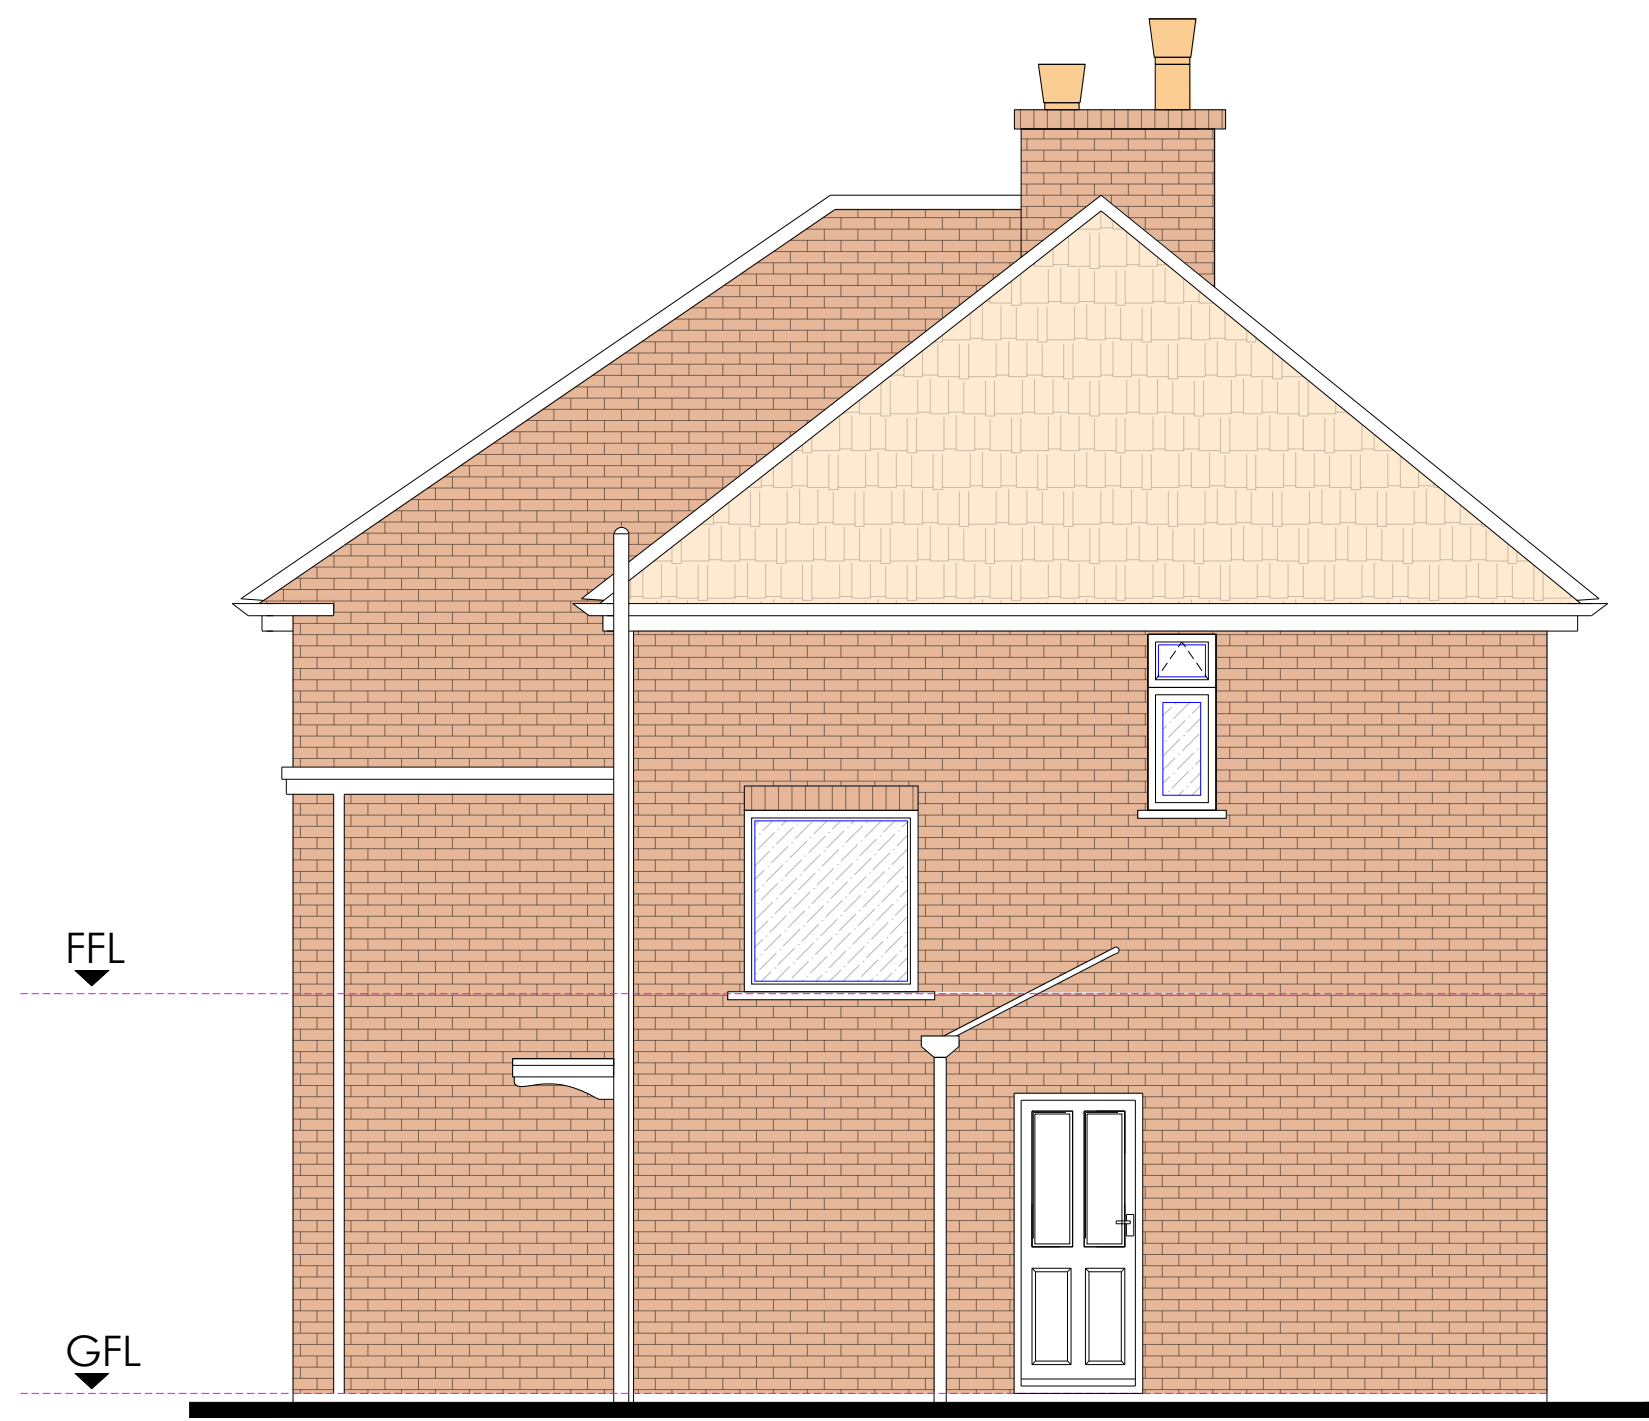

Existing Side Elevation
Scale 1:50

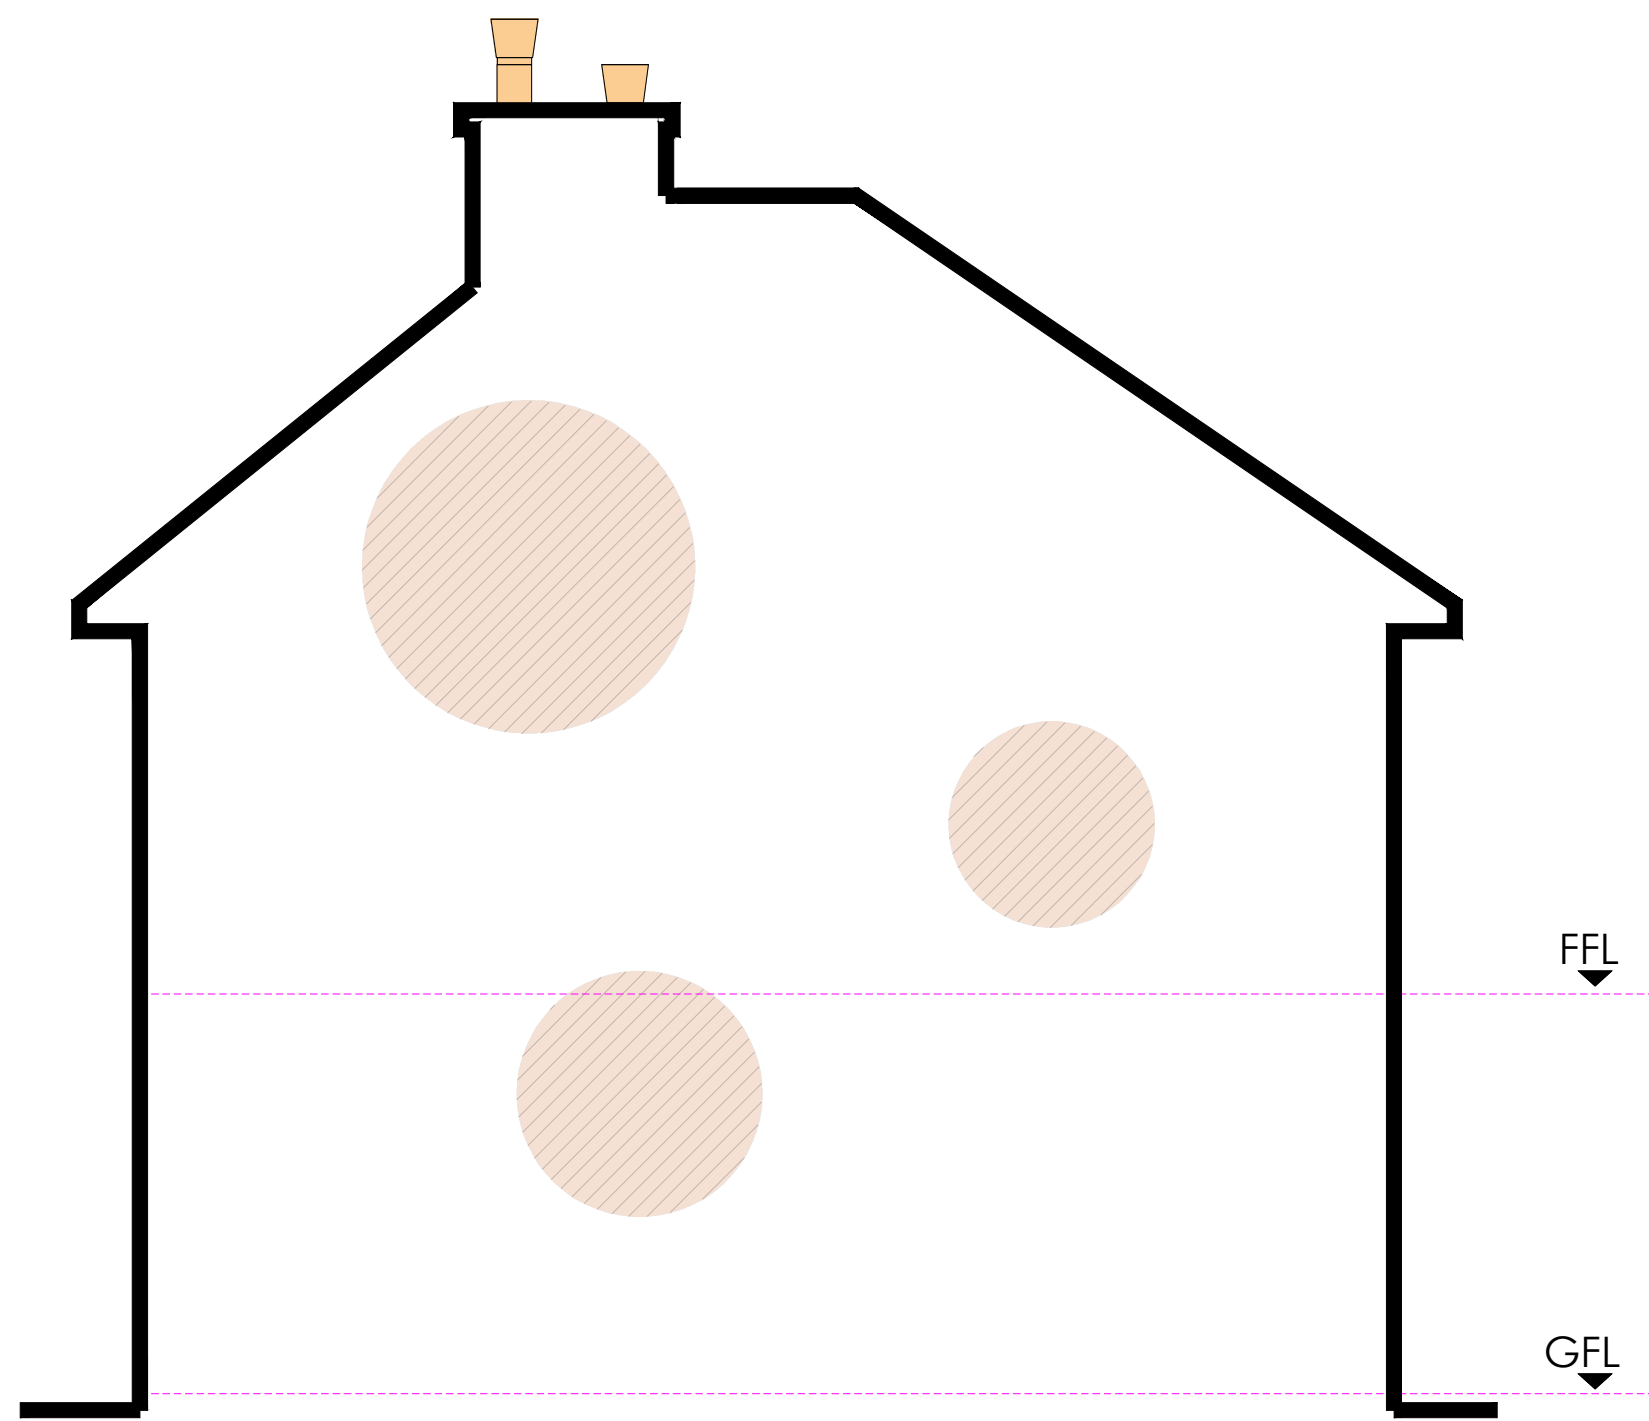

Existing Party Wall Elevation
Scale 1:50

GENERAL NOTES

1. The contractor must check the site and the approved drawings before commencing the works and must take any working measurements as necessary and any discrepancy must be reported to the client.
2. Work shall comply with any current relevant BS/codes of practices and confirm to the Building Regulations including the latest amendment. The contractor is responsible for setting out the works.

PROJECT ADDRESS

170 Wilbraham Road
Fallowfield
M14 7EN

PROJECT

Porch installation incorporating WC

KEY

RWP	Rain water pipe
SVP	Soil Vent Pipe
I.C	Inspection Chamber
BIG	back inlet gully
-----	Boundary

Drawing No
PP119(2)21

Scale
1:50 @ A1

Date
04.10.21

Drawn by
at

AT A. Design

Address:
12 Hastings Gardens
Stockport
SK5 8BF

T. 07830039347

E. a.ta_design@hotmail.com