





1 Existing Side Elevation
Scale: 1:100



2 Proposed Side Elevation
Scale: 1:100

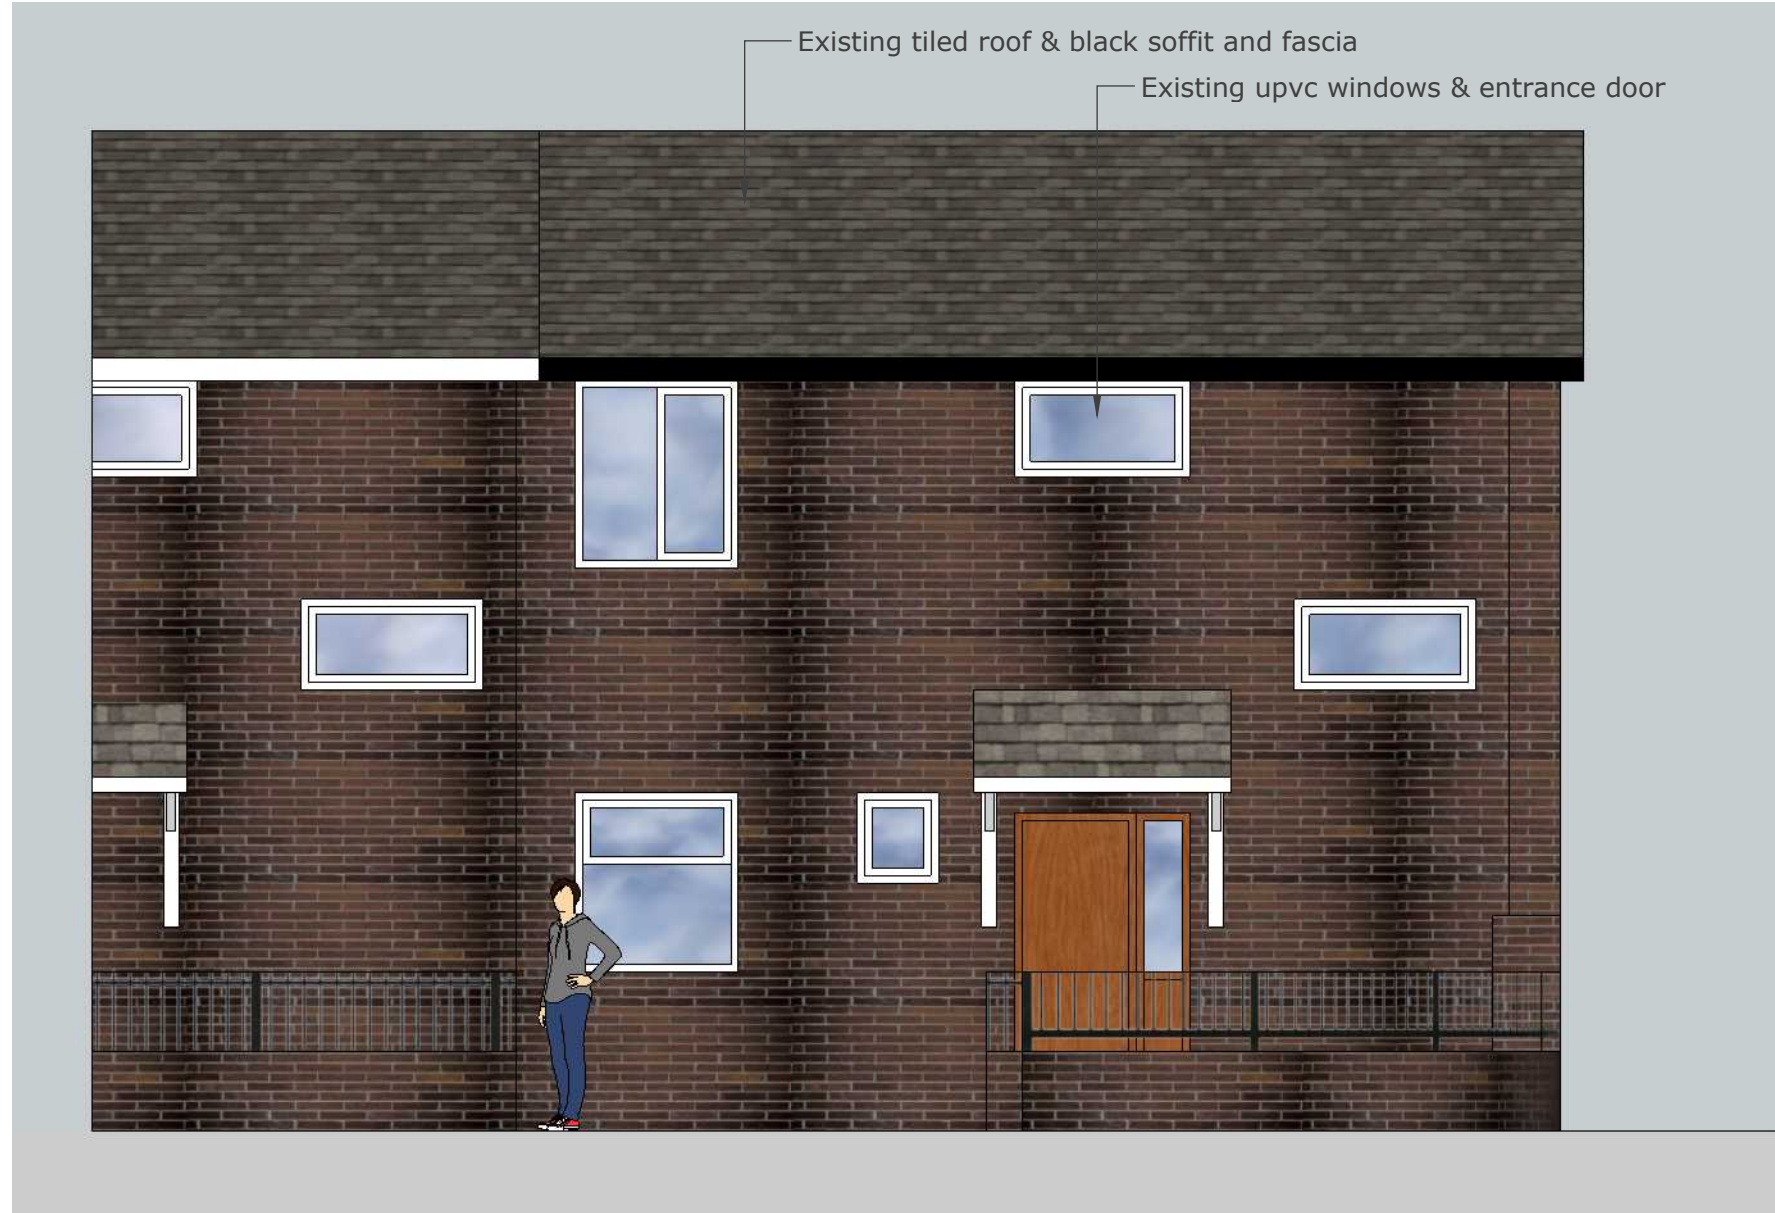

3 Existing Front Elevation
Scale: 1:100

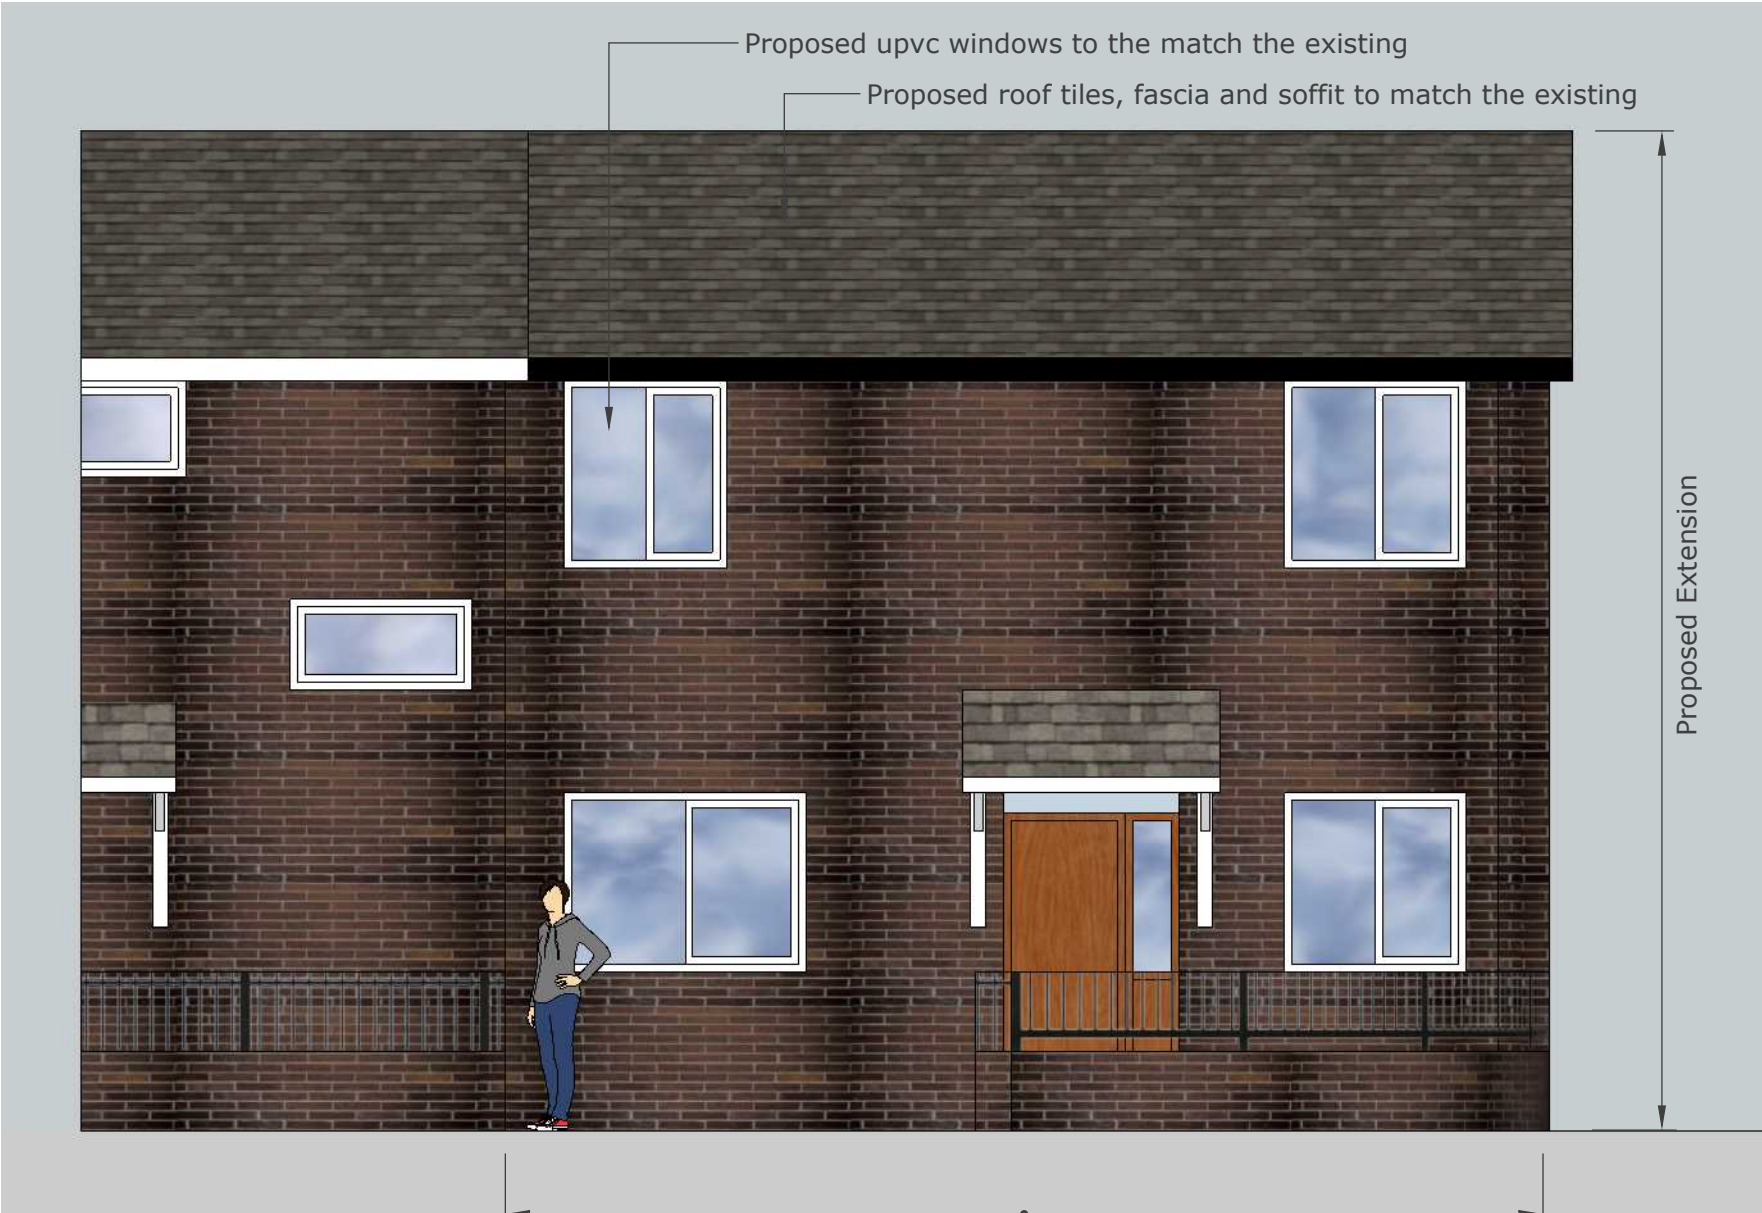

4 Proposed Front Elevation
Scale: 1:100



5 Proposed Front Perspective
Scale: NTS



6 Existing Rear Elevation
Scale: 1:100



7 Proposed Rear Elevation
Scale: 1:100



8 Existing Front Perspective
Scale: NTS

revision
drawing status **PLANNING**

client
9 Portstone Close
Manchester
M16 7LY

cda
concept design architects ltd
5 Sandby Close, Britannia, Bacup, Lancashire, OL13 9TP
T: +44(0)1706 419144 M: 07739035135
E: mail@conceptdesignarchitects.co.uk

project
Proposed Two Storey Extension

drawing title
Existing and Proposed Elevations

210119/A3/2.001
drawing number

date SEPT 2021
scale 1:100
drawn MH
checked