




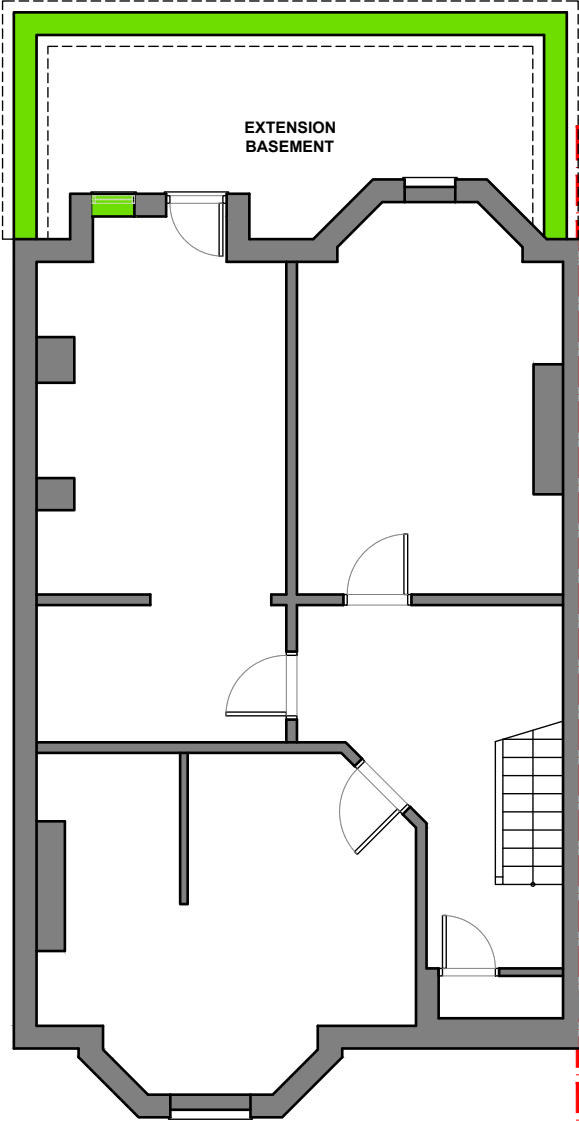


PROPOSED BASEMENT FLOOR PLAN (1:100)

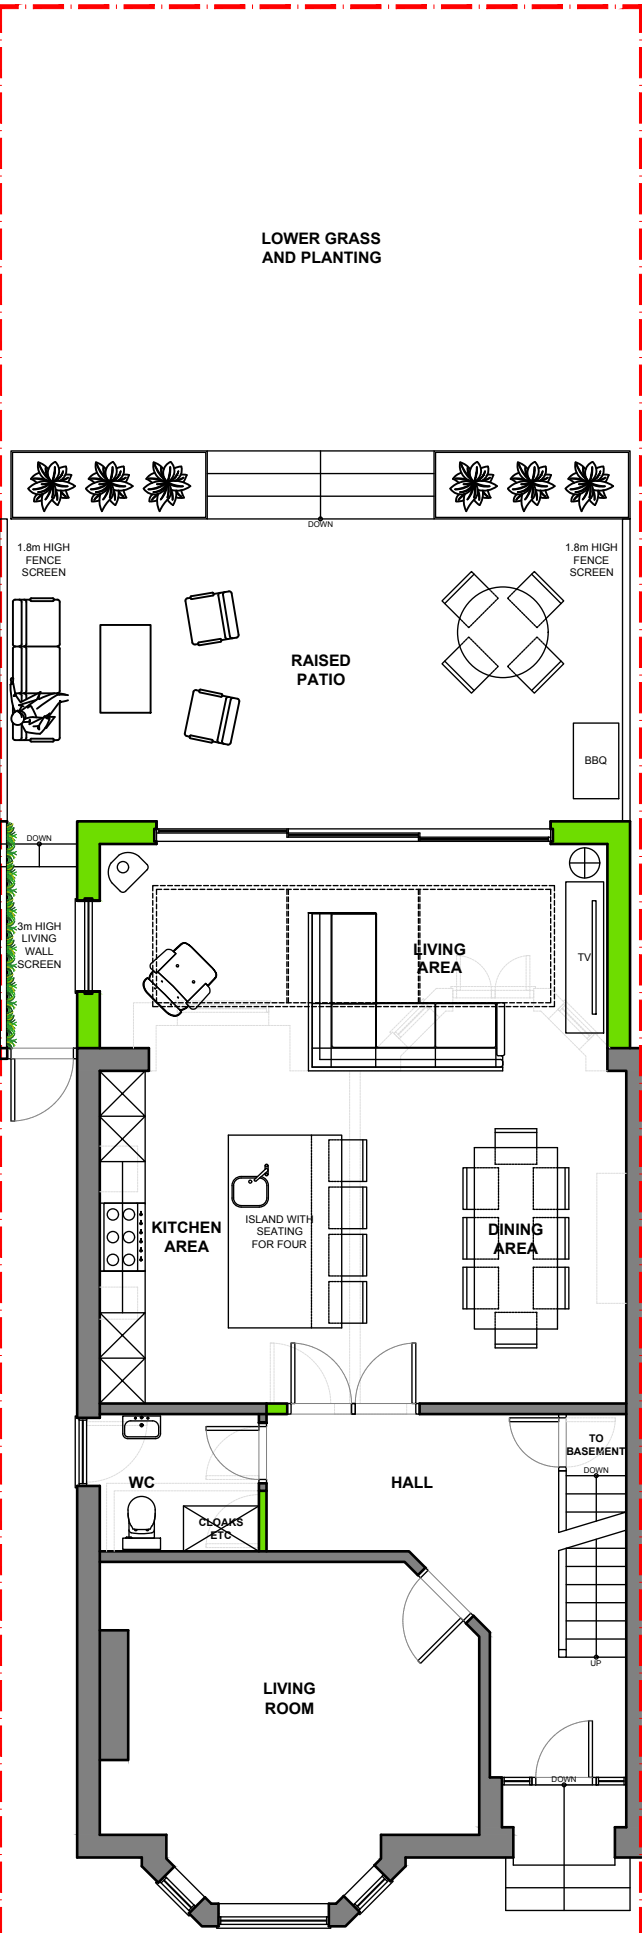

PROPOSED GROUND FLOOR PLAN (1:100)

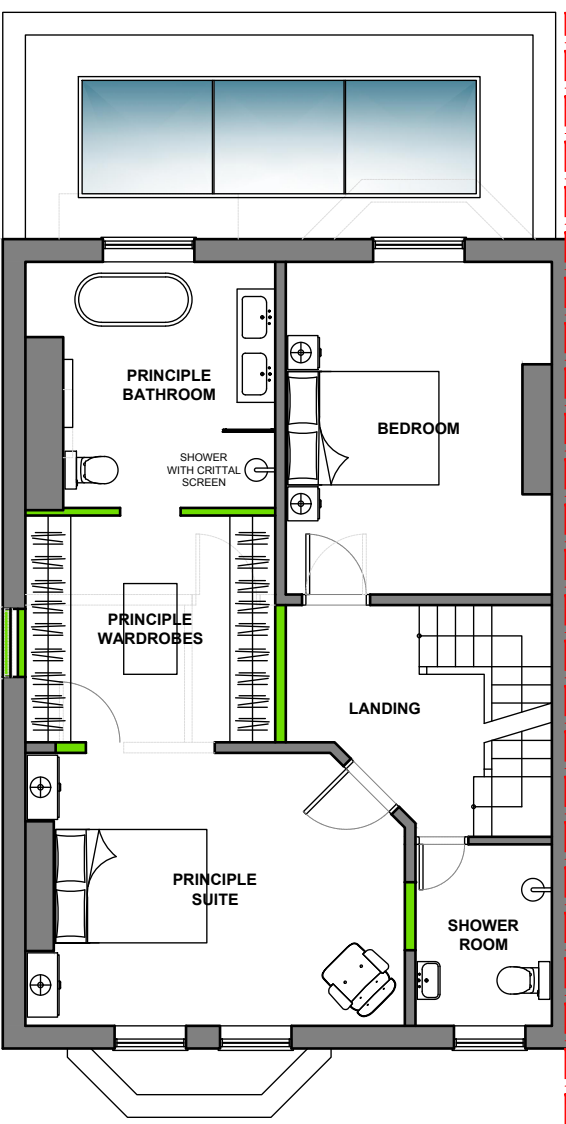

PROPOSED FIRST FLOOR PLAN (1:100)

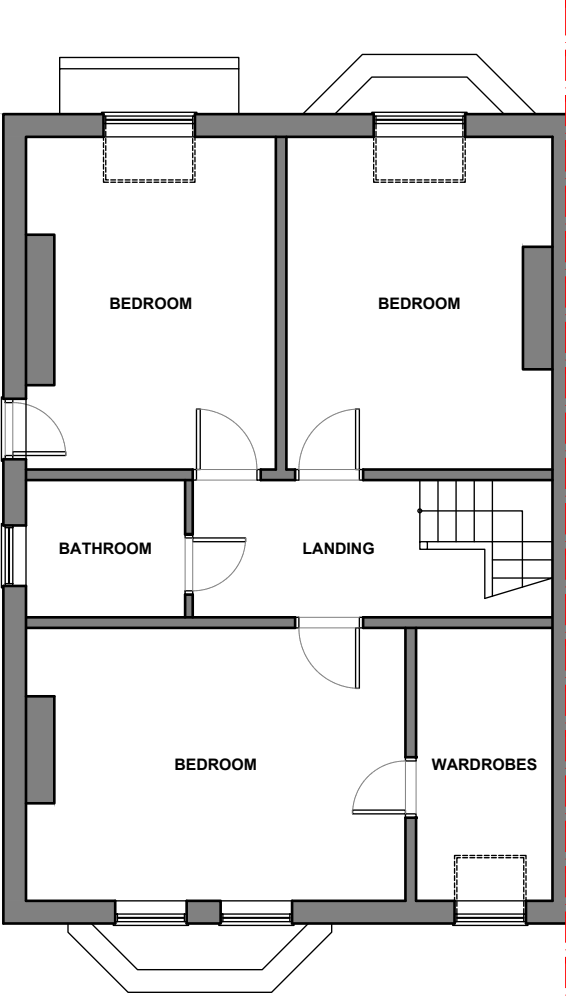

PROPOSED SECOND FLOOR PLAN (1:100)

A	05/10/21	1.8m High fence screen either side of raised patio. 3m high living wall to ensure privacy to side window.	PDP	PDP
Rev	Date	Description	Rev By	Chk'd By
Project Title		EXTENSION & REMODEL TO DWELLING		
		28 CATTERICK ROAD DIDSBURY MANCHESTER M20 6HJ		
Client		MR & MRS BERRY		
Status		PLANNING		
Scale		1:100	Drawing Size	A3
Drawn By		PDP	Checked By	PDP
			Date	08/21
Drawing Title		EXISTING PLANS		
Job-Dwg No		452MAN-102A		
ABODE MANCHESTER 0161 711 0858 No.1 Spinningfields, WeWork (Abode) Quay Street, Manchester, M3 3JE LONDON 020 3053 8255 1 Knightsbridge Green, 7th Floor, Office 7.02 London, SW1X 7NE info@abode-architecture.co.uk www.abode-architecture.co.uk				