


┌

└

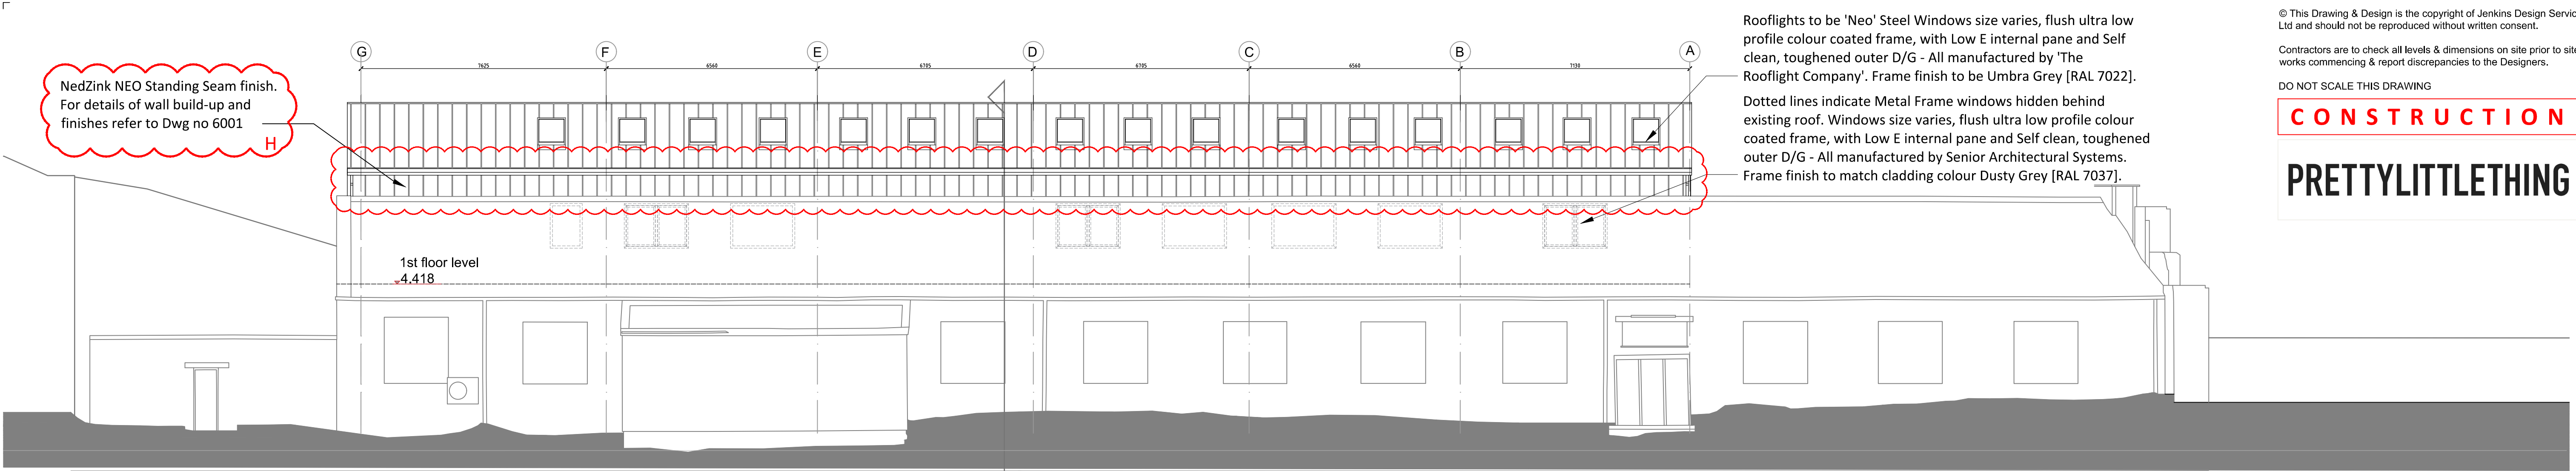

© This Drawing & Design is the copyright of Jenkins Design Services Ltd and should not be reproduced without written consent.

Contractors are to check all levels & dimensions on site prior to site works commencing & report discrepancies to the Designers.


DO NOT SCALE THIS DRAWING

CONSTRUCTION


PRETTYLITTLETHING

Proposed North West Elevation - Ashton Canal

Scale 1:100

 


Scale Bar 1:100 @ A1

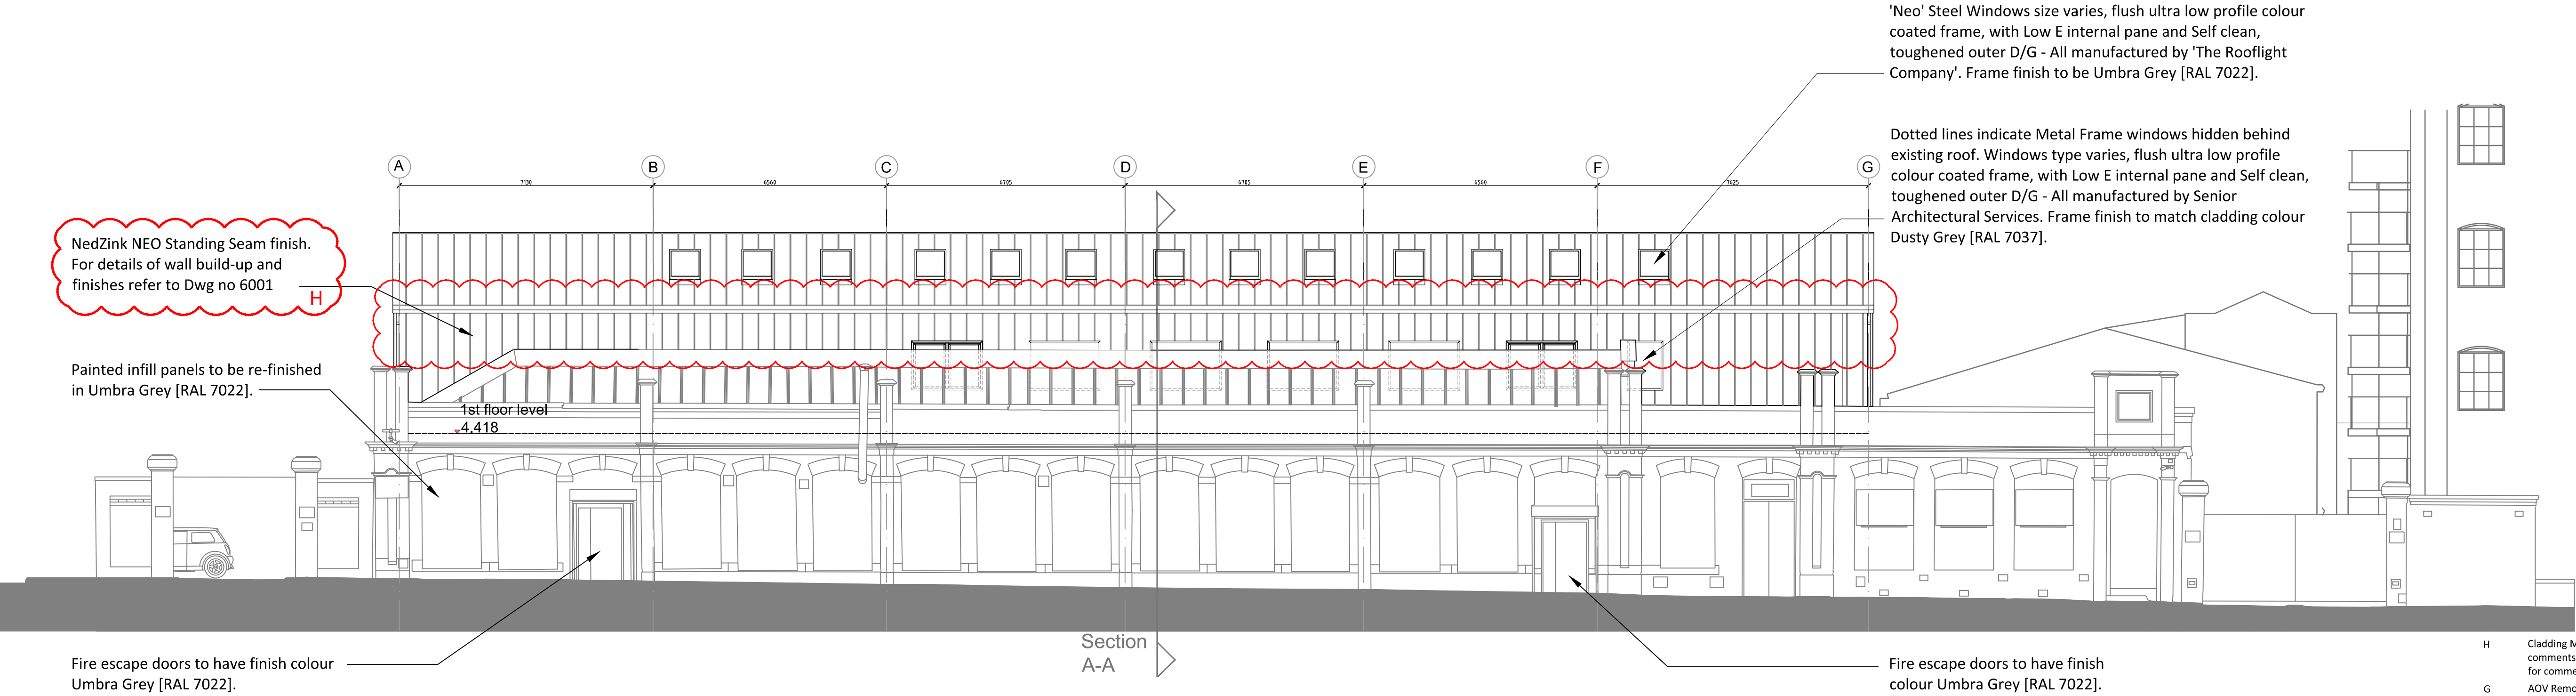

Proposed South East Elevation - Pollard Street East


Scale 1:100

 

Scale Bar 1:100 @ A1

H	Cladding Material changed to reflect Planners comments and external box gutter introduced for comment.	CM	TR	29.09.21
G	AOV Removed.	CM	TR	16.09.21
F	Ash & Lacy Standing Seam cladding introduced.	CM	TR	26.08.21
E	Finish RAL updated. Windows updated to reflect changes to window schedule.	CM	TR	17.08.21
Rev	Description	by	Chk	Date

Project:	PLT Wellington Mill Pollard Street East, Ancoats, Manchester, M40 7FS		
Title:	Proposed South East & North West Elevations		
Client:	Pretty Little Thing		
Drawn By:	CM	Checked By:	TR on 18/05/2020
Original Size:	A1	Project Number:	22009
Drawing Number:	B1-ZZ-DR-A-4000		REV H

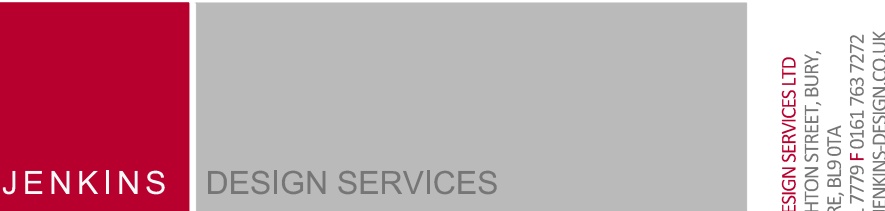

ARCHITECTURE INTERIOR DESIGN PROJECT MANAGEMENT CDM CO-ORDINATOR BUILDING CONSULTANCY

JENKINS DESIGN SERVICES LTD
24 HOUGHTON STREET, BURY,
LANCASHIRE, BL9 0TA
TEL: 0161 772 1772
E: TEAM@JENKINSDESIGN.CO.UK

└