


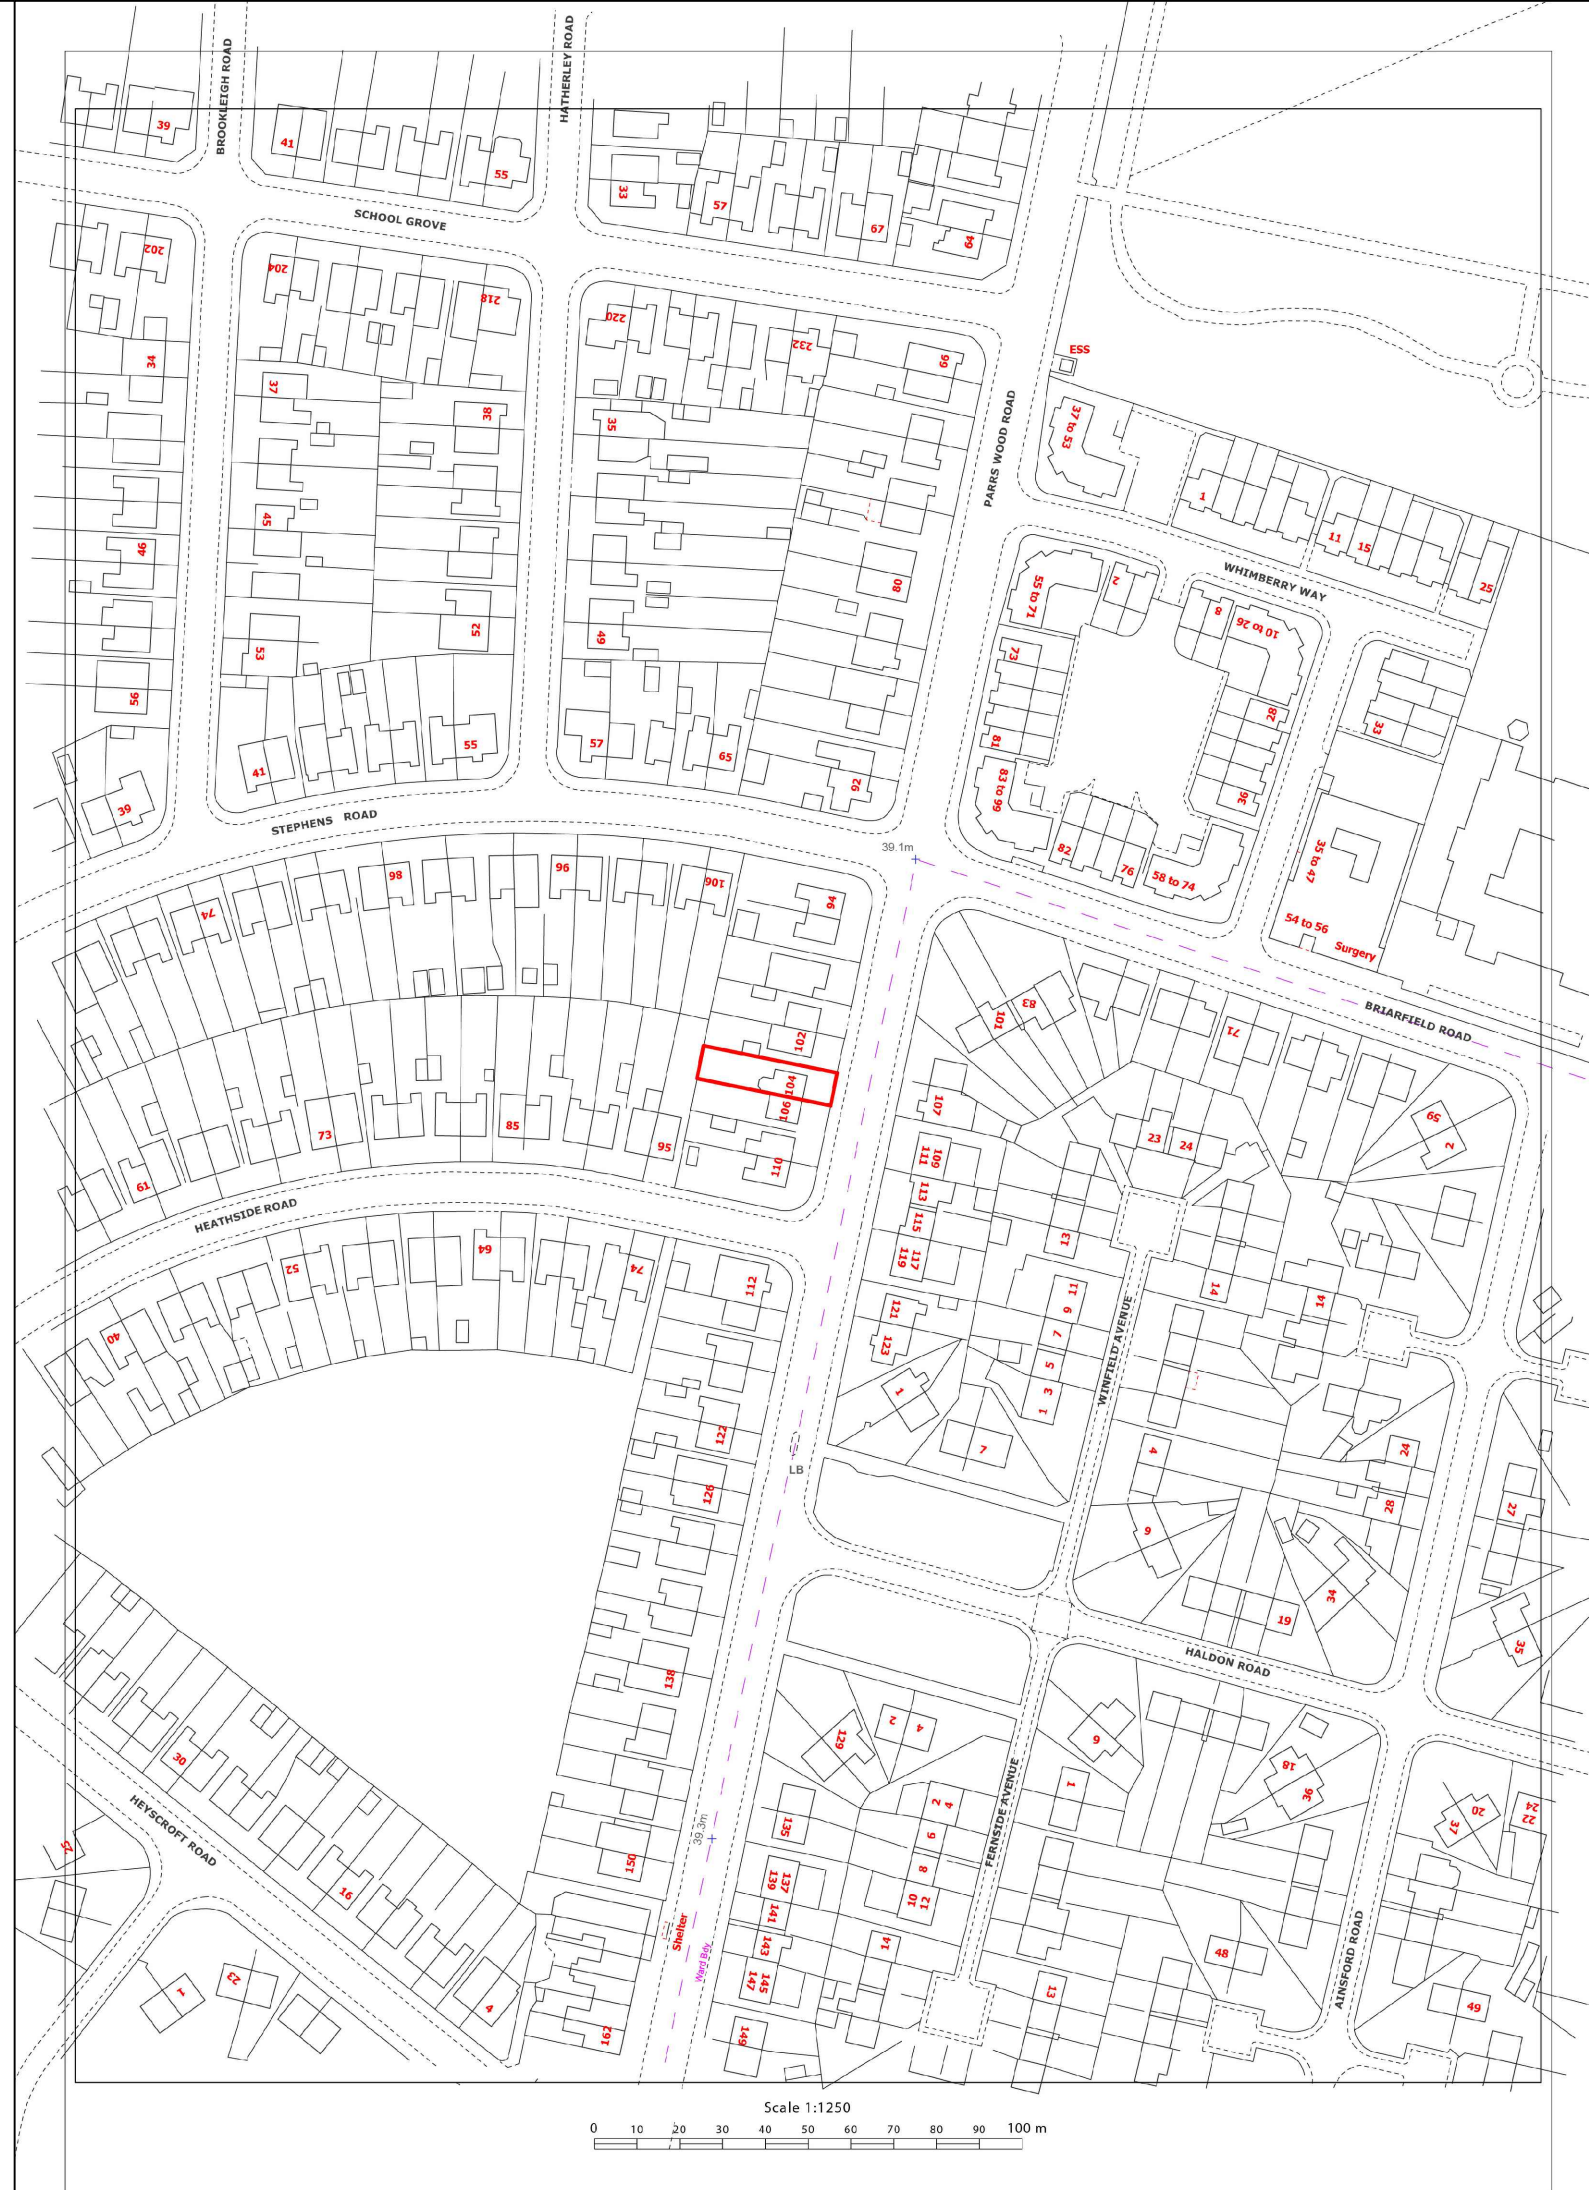

Project:

Single story rear and side extension at:
104 Parrswood Rd - M20 4RP

Client: Mr Nabeel Rehman

DRG Title:
Site Plan

Date: 23/06/2021


Scale: 1:1250 on A2

Job No


Dwg. No
01



Email: Info@spire-db.co.uk
Web: www.spire-db.co.uk Tel: 079 67306819

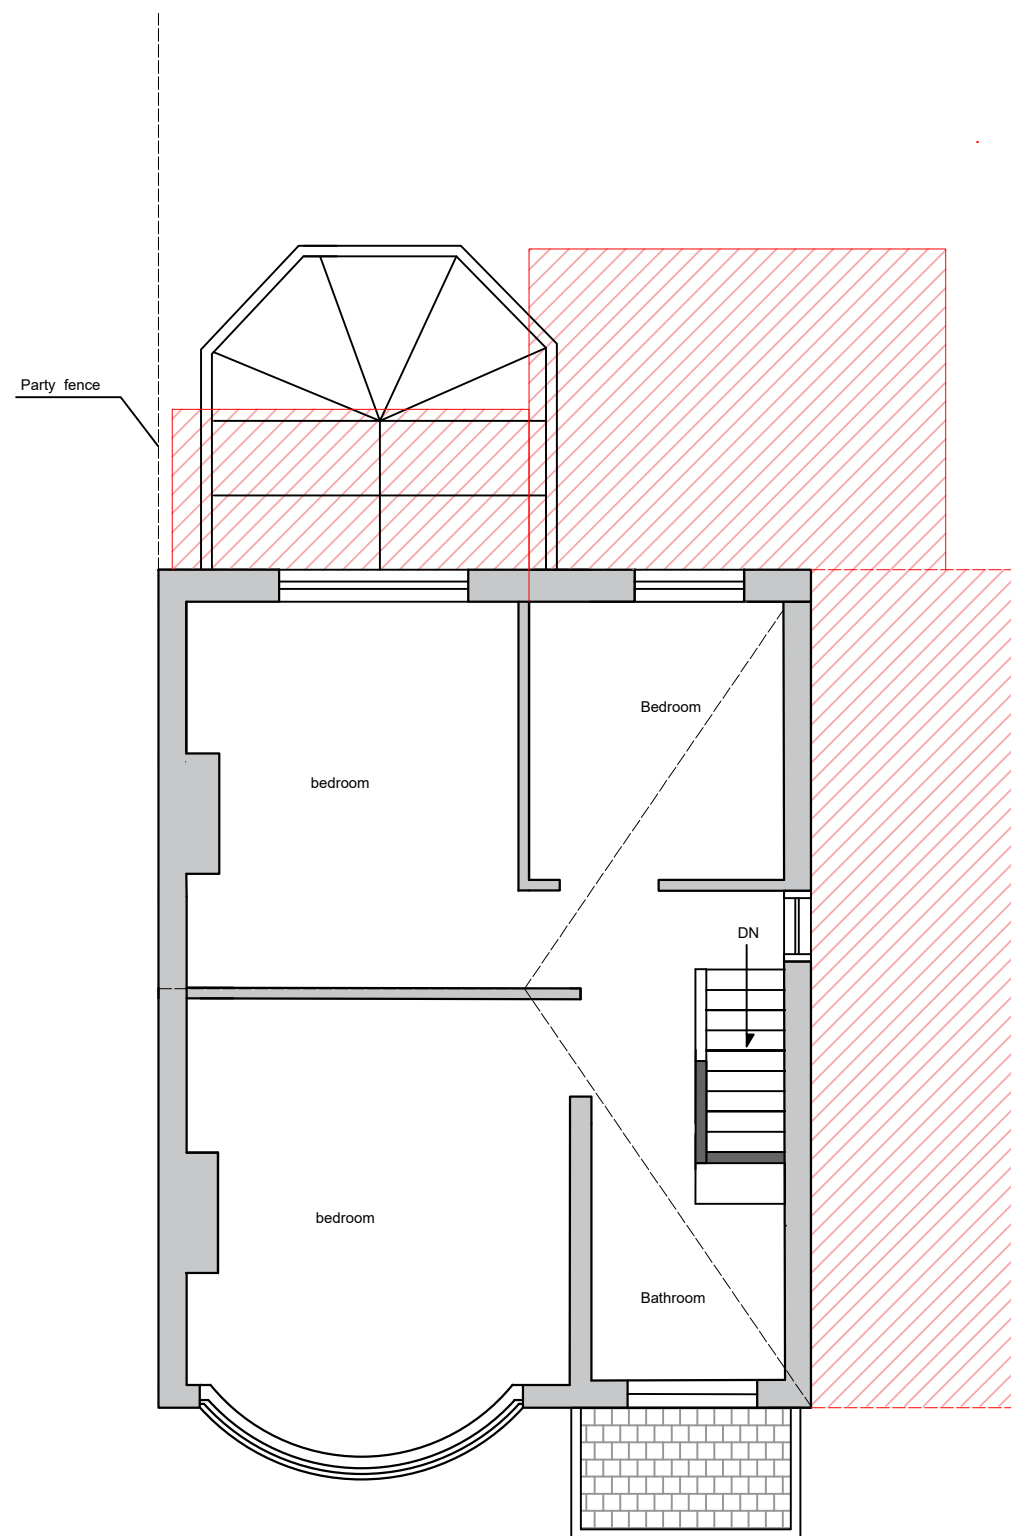


Existing first floor plan

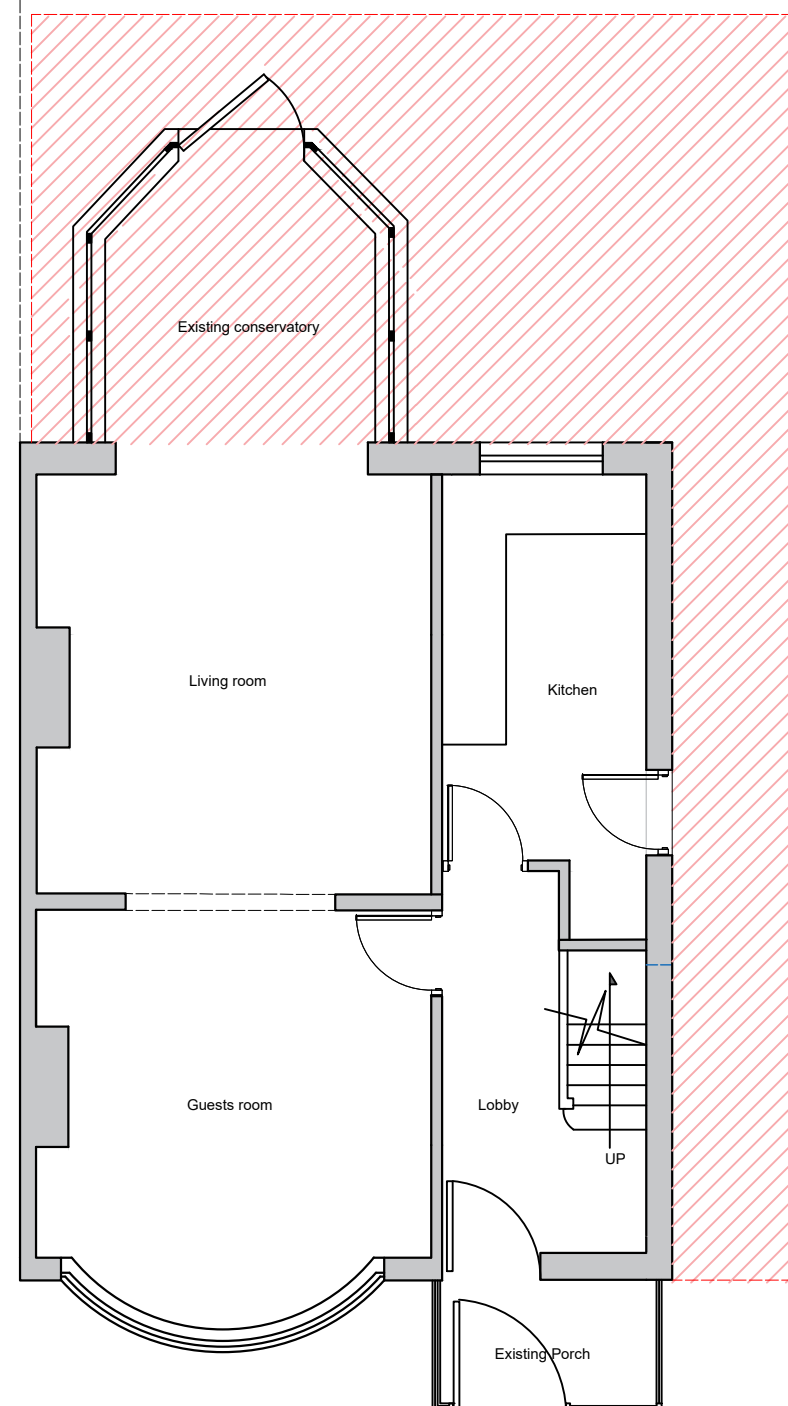

Existing ground floor

Proposed extension area

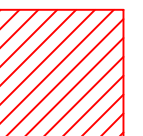

Project:

Single story rear and side extension at:
104 Parrswood Rd - M20 4RP

Client: Mr Nabeel Rehman

DRG Title:

Existing floors

Date: 23/06/2021	Job No	Dwg. No
Scale: 1:50 on A2		

02




Email: Info@spire-db.co.uk


Web: www.spire-db.co.uk Tel: 079 67306819

Subject to planning permission and party wall agreement

All beams and structure work must be signed off by a qualified structure engineer

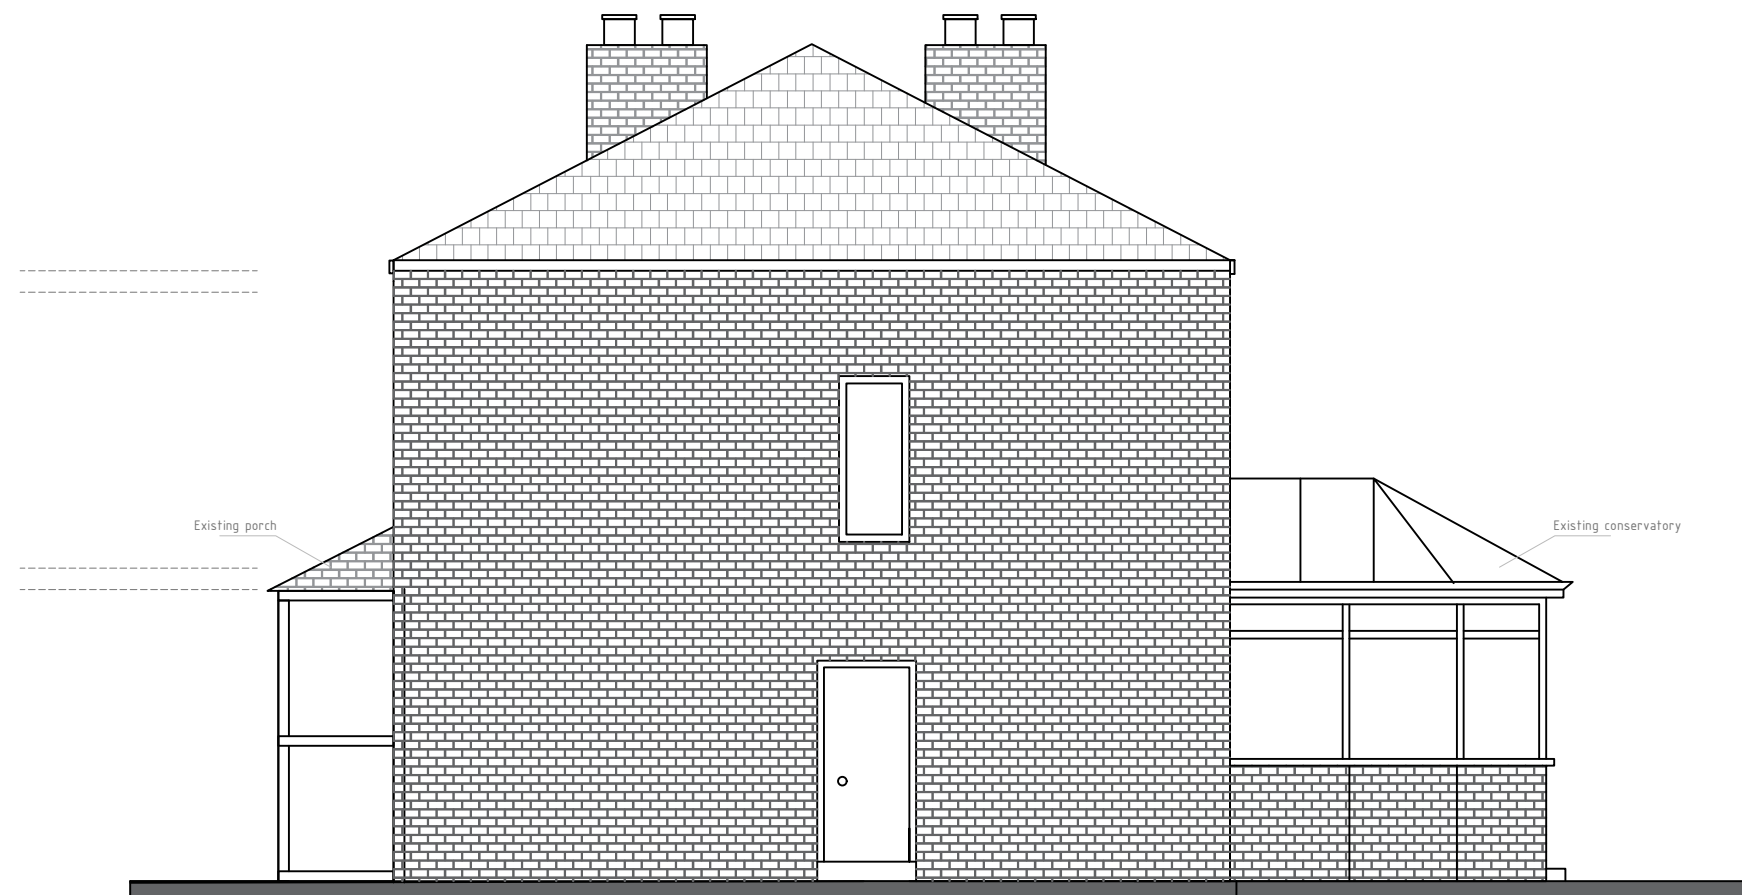

Existing side elevation

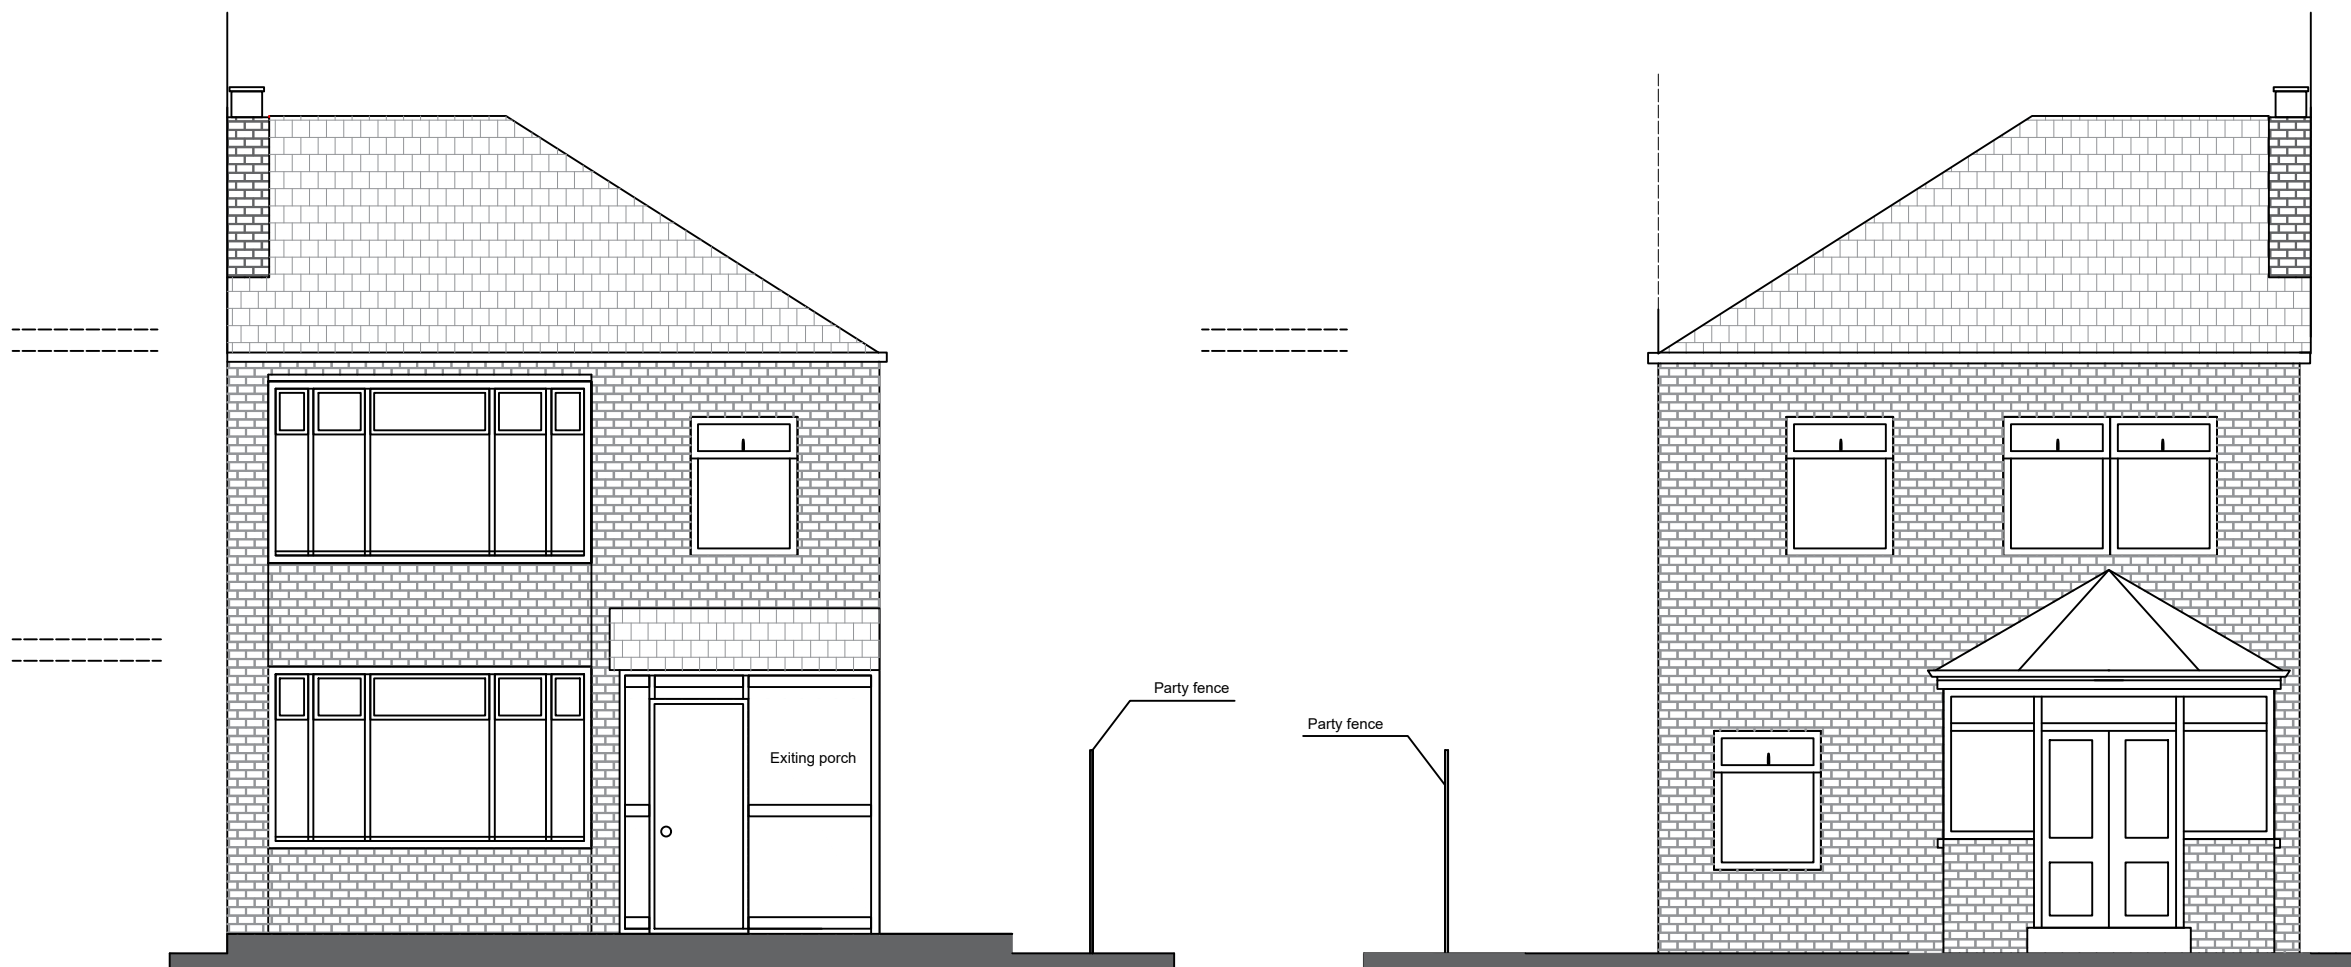

Existing main elevation

Existing rear elevation

Project:

Single story rear and side extension at:
104 Parrswood Rd

Client: Mr Nabeel Rehman

DRG Title:

Existing elevations

Date: 23/06/2021	Job No	Dwg. No
Scale: 1:50 on A2		

03



Email: Info@spire-db.co.uk

Web: www.spire-db.co.uk Tel: 079 67306819

First floor: 3m rear extension - with 1.5m rear extension - 1.94m side extension
total extra building area 30 m2

Ground floor: 4m rear extension with 1.24m side extension
total extra building area 38 m2

Subject to planning permission and party wall agreement

Existing wall

Proposed ground floor extension

New wall

Project:

Single story rear and side extension at:
104 Parrswood Rd - M20 4RP

Client: Mr Nabeel Rehman

Proposed floors - Revised

DRG Title:

Ground and first floor extension proposal

Date: 08/09/2021

Scale: 1:50 on A2

Job No

Dwg. No

04



Email: Info@spire-db.co.uk


Web: www.spire-db.co.uk Tel: 079 67306819

Proposed first floor plan


Proposed ground floor plan

Subject to planning permission and party wall agreement

All beams and structure work must be signed off by a qualified structure engineer

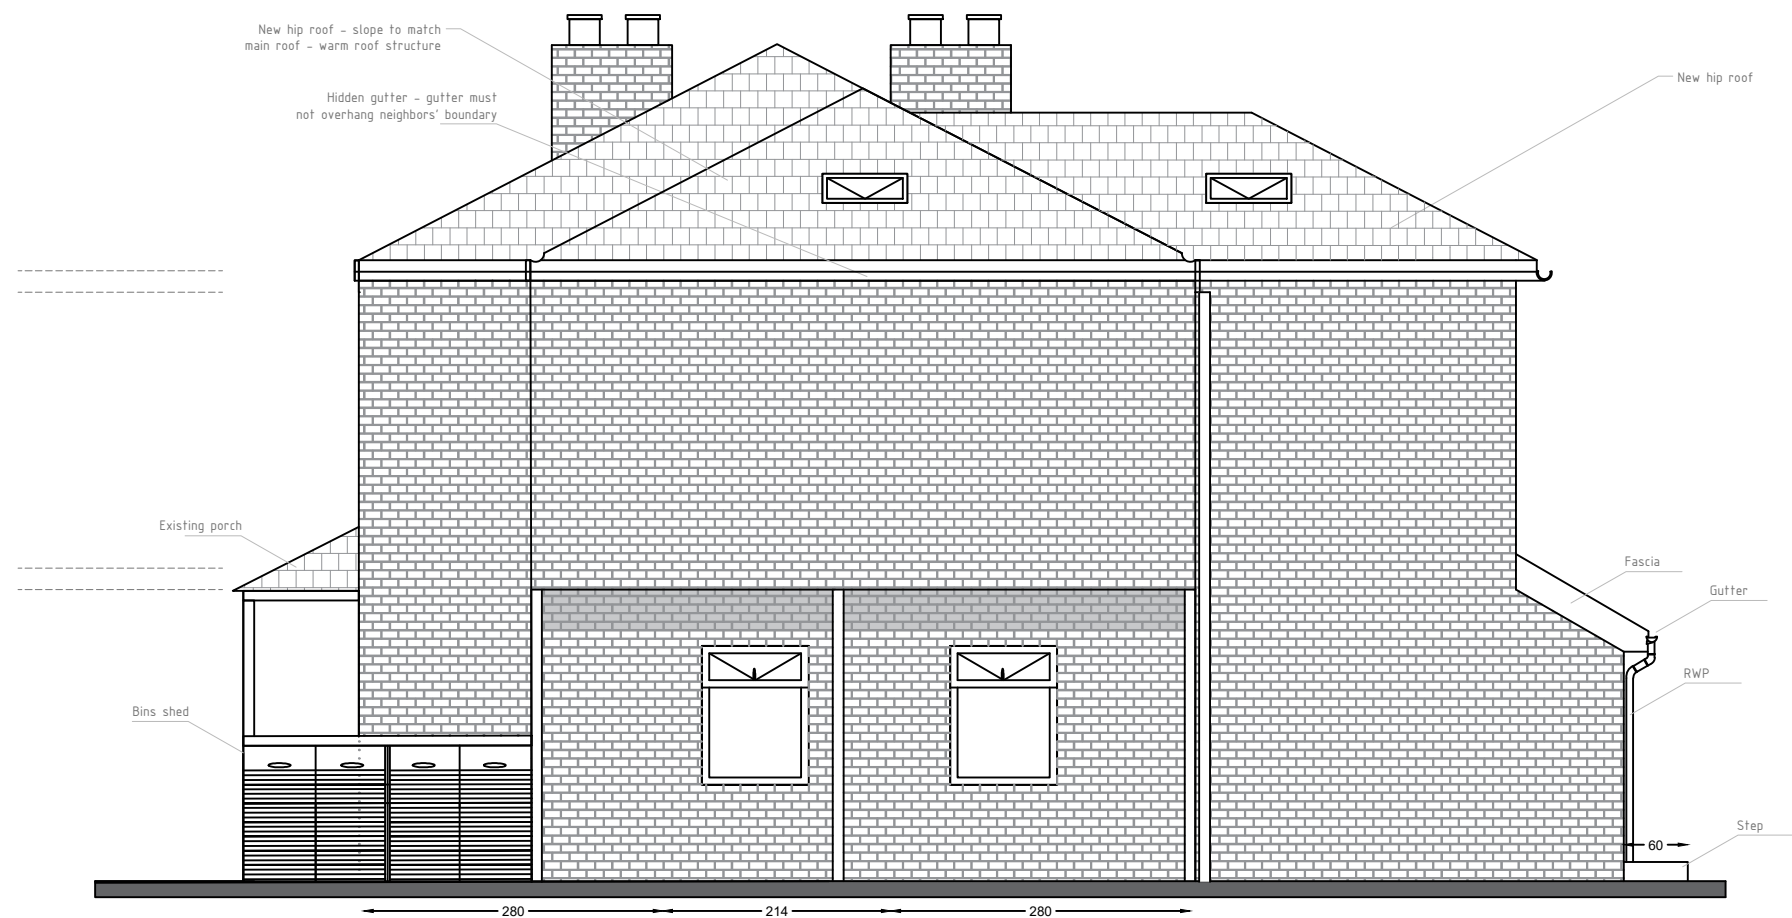

Proposed side elevation

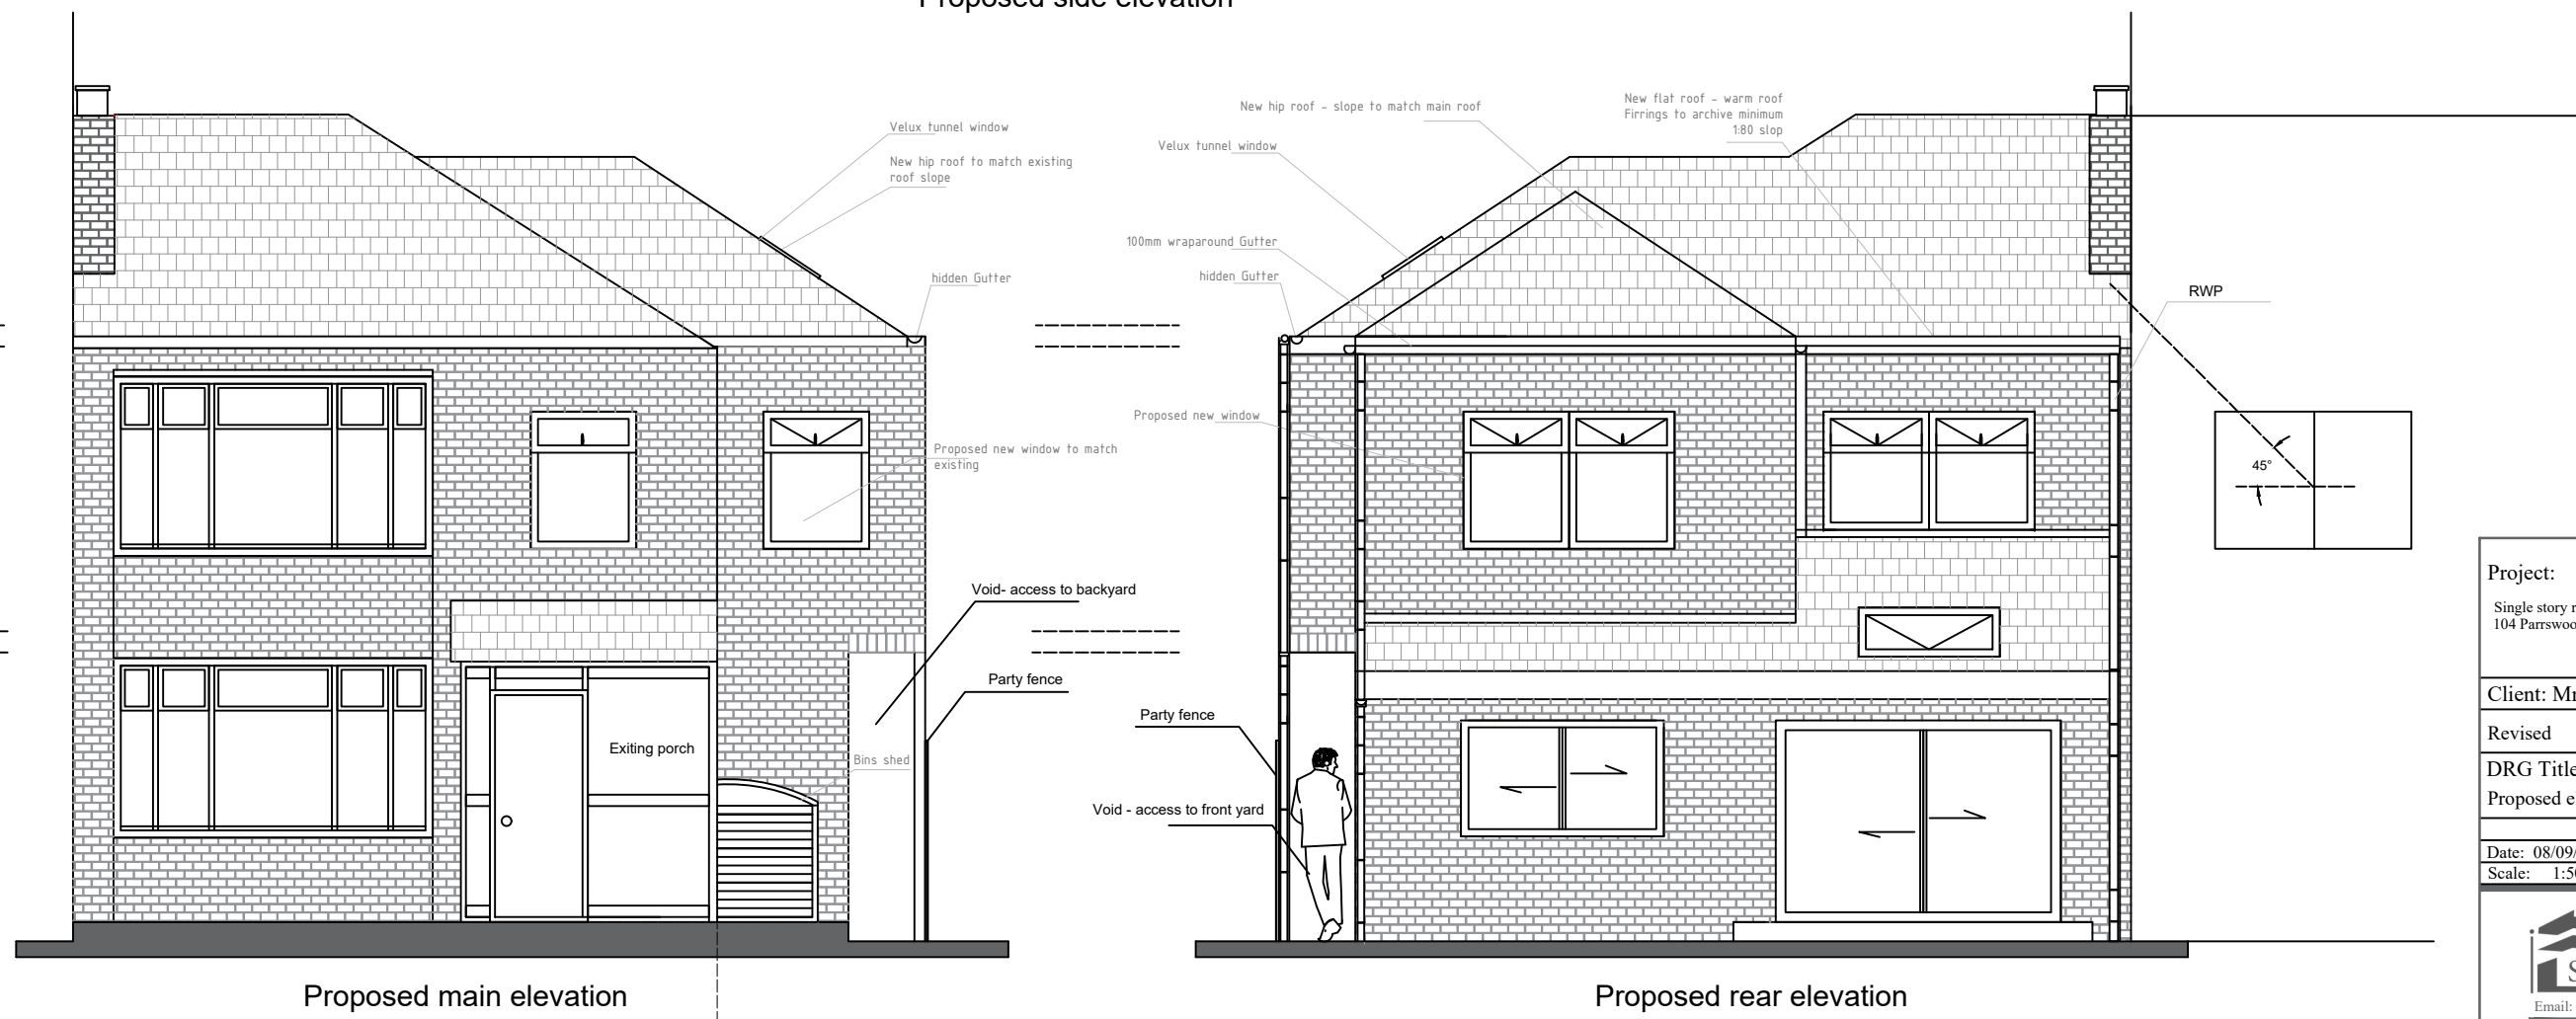

Proposed main elevation

Proposed rear elevation

Project:

Single story rear and side extension at:
104 Parrswood Rd

Client: Mr Nabeel Rehman


Revised

DRG Title:
Proposed elevations


Date: 08/09/2021	Job No	Dwg. No
Scale: 1:50 on A2		05



Email: info@spire-db.co.uk
Web: www.spire-db.co.uk Tel: 079 67306819

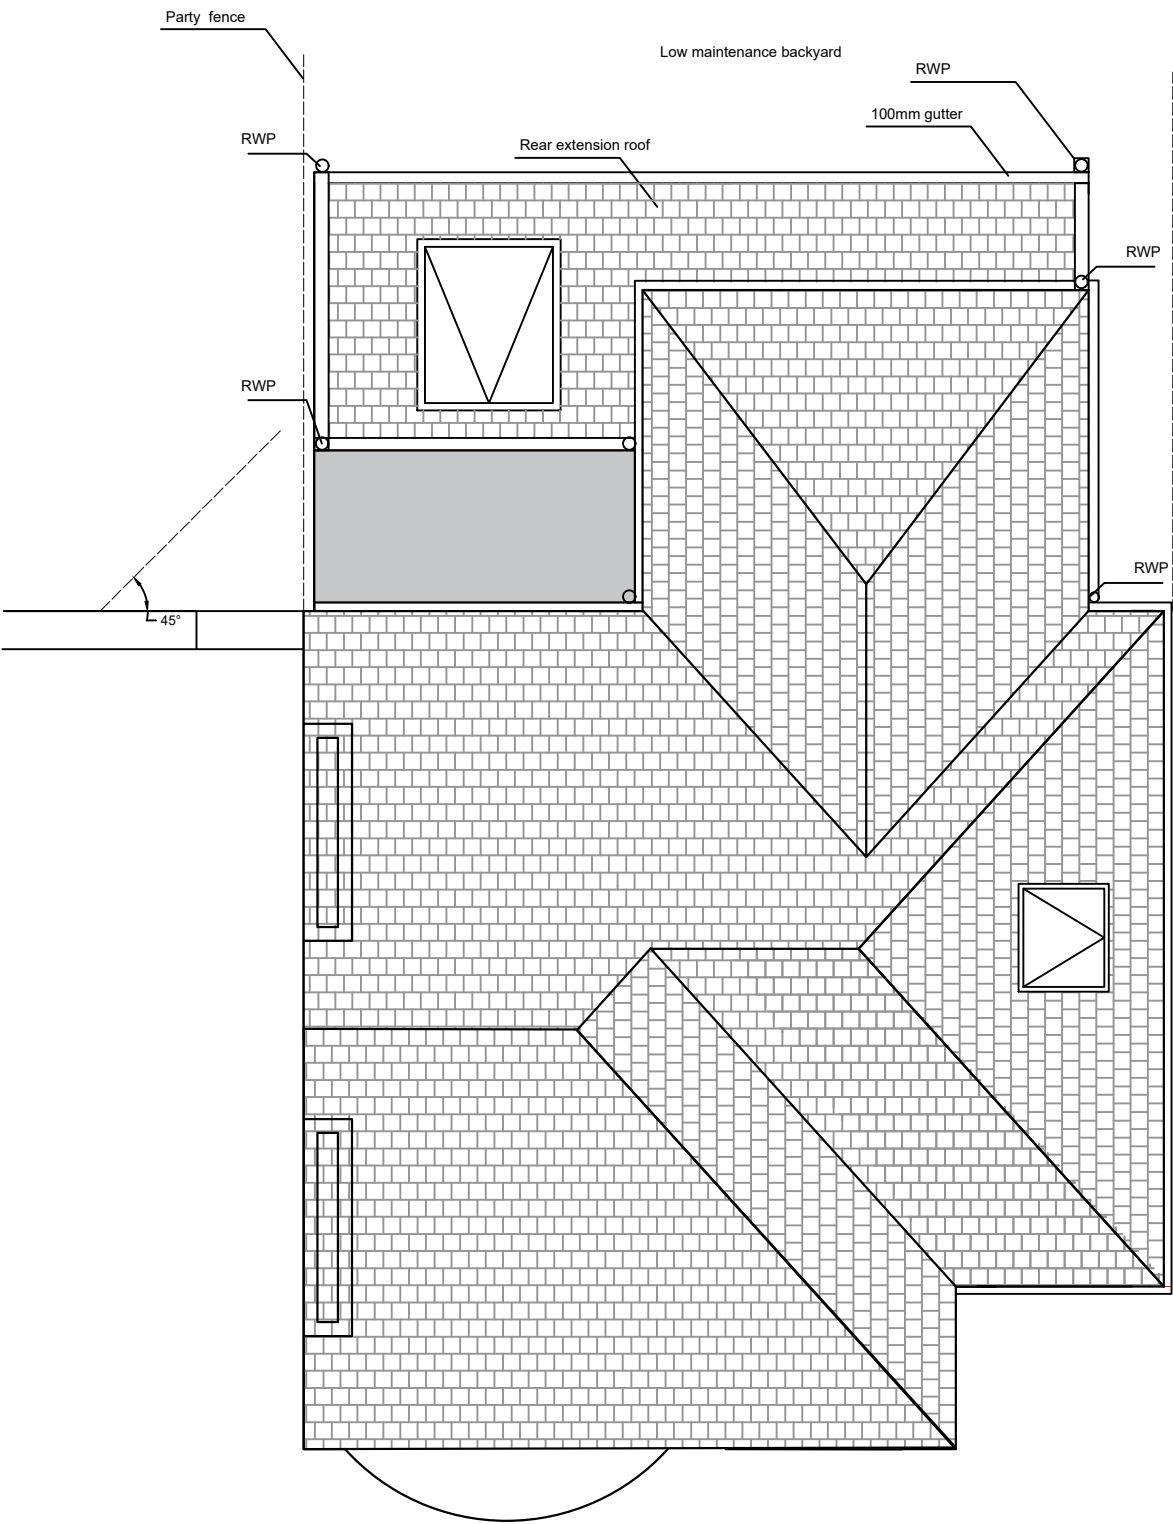

Proposed roof design

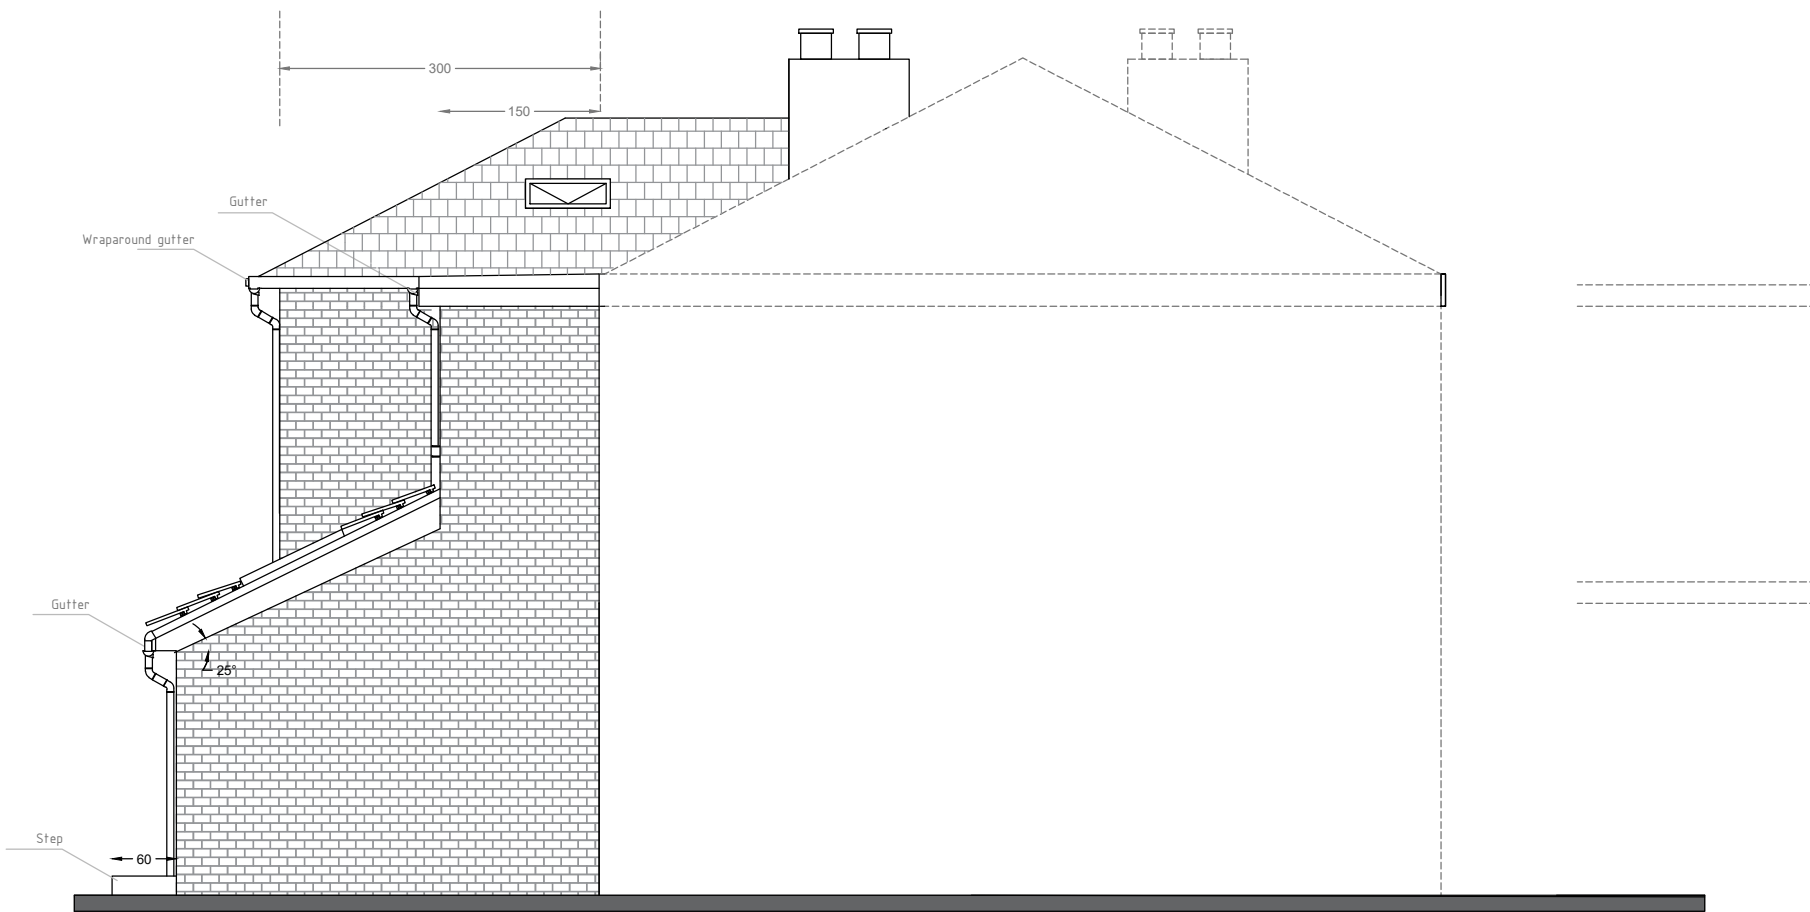

Proposed side elevation

Project:

Single story rear and side extension at:
104 Parrswood Rd

Client: Mr Nabeel Rehman

DRG Title:

Proposed elevations and sections

Revised	Job No	Dwg. No
Date: 08/09/2021		
Scale: 1:50 on A2		



Email: Info@spire-db.co.uk

Web: www.spire-db.co.uk Tel: 079 67306819