



Proposed

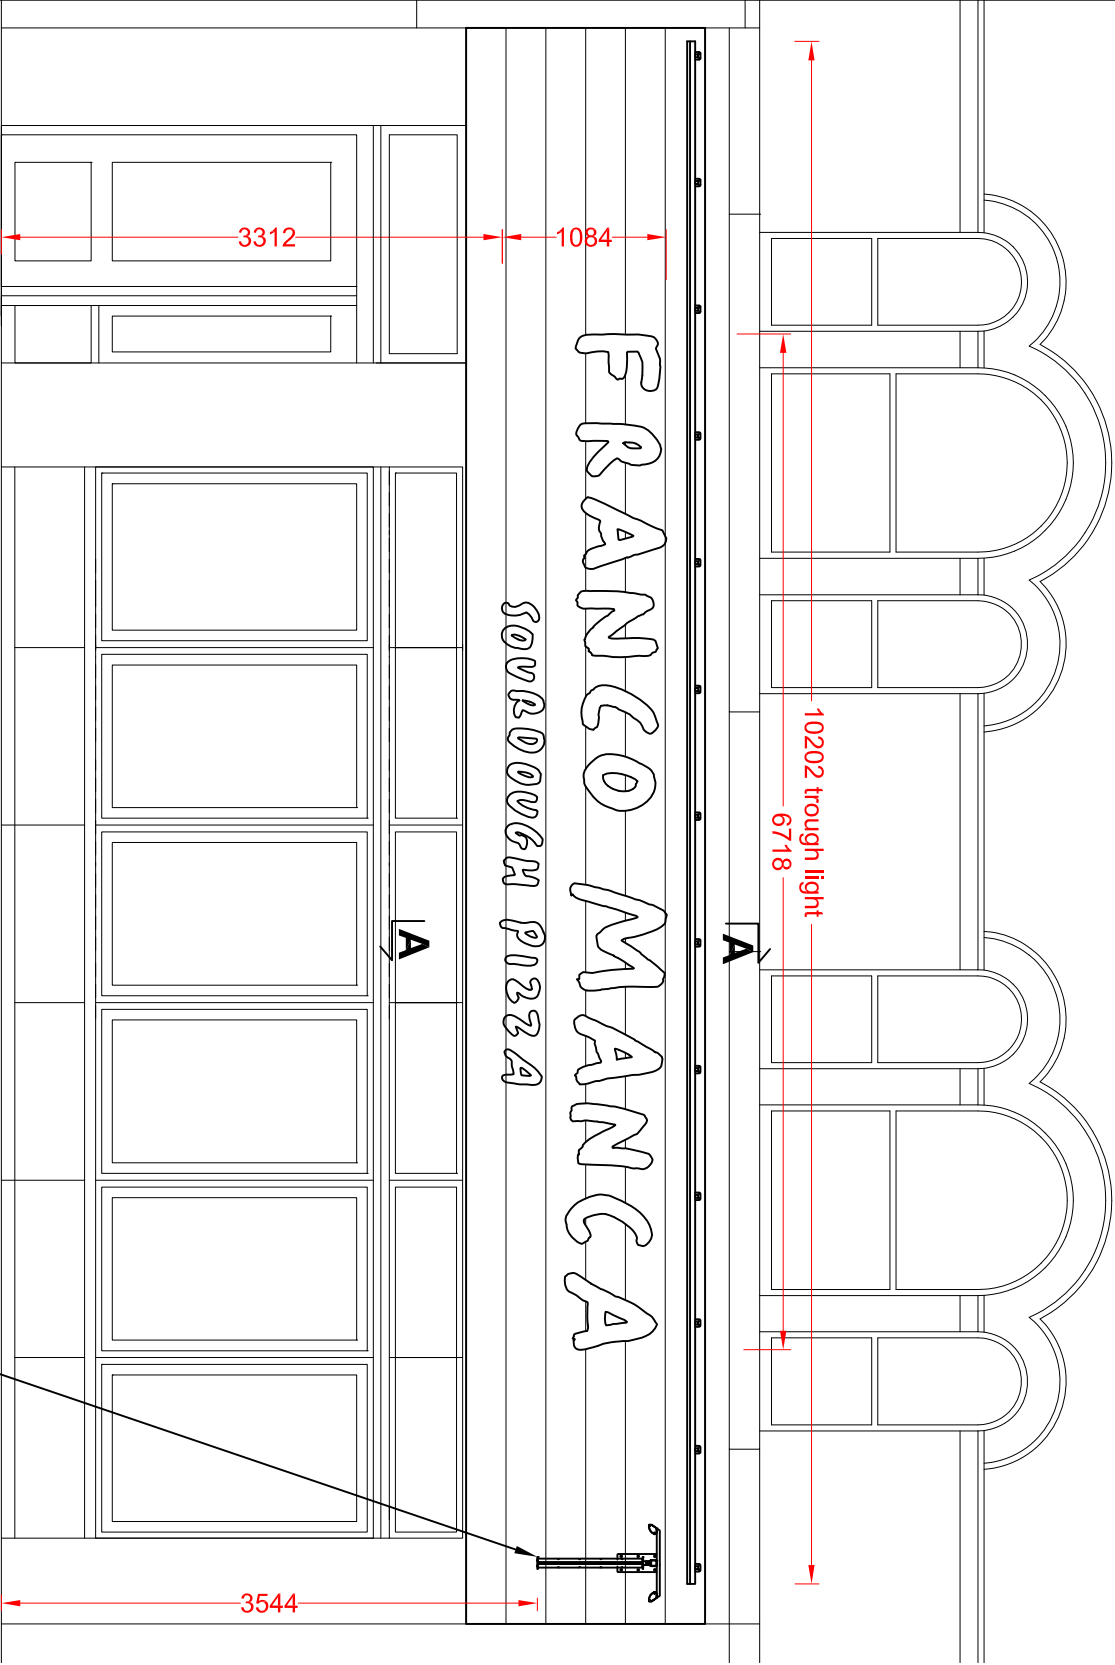

Front Elevation
Scale 1:50




projecting sign position

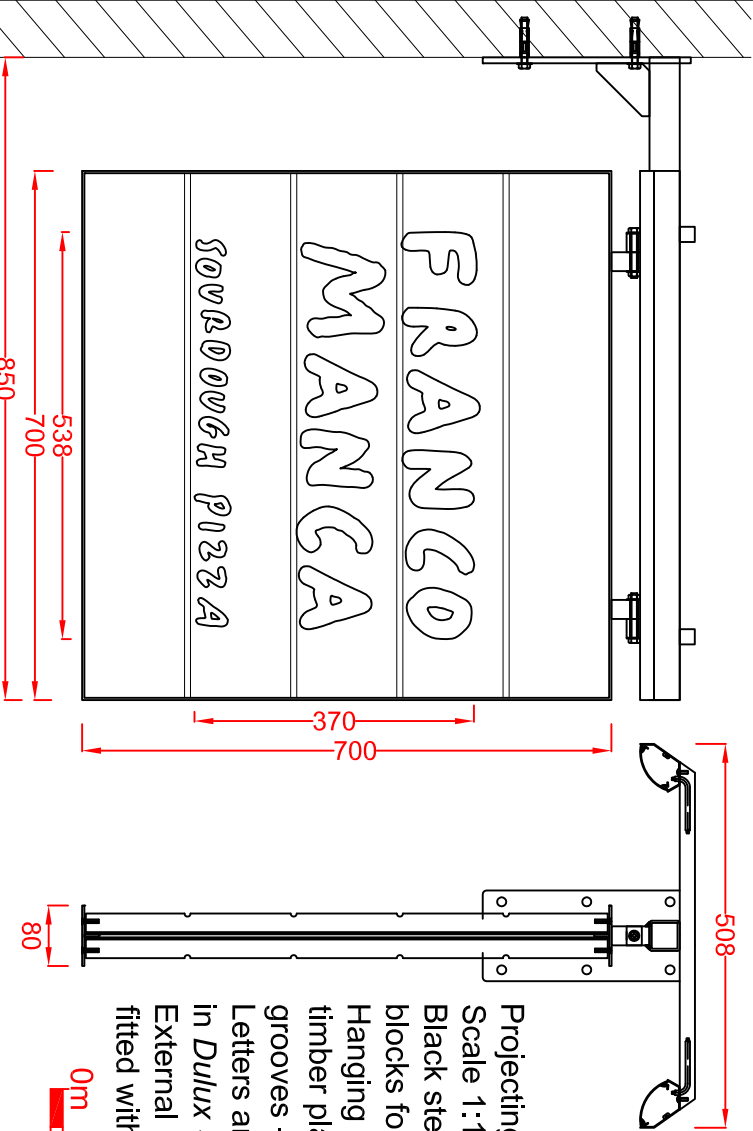

Projecting Sign - 1 off
Scale 1:10

Black steel projecting arm with welded swing blocks for a hanging sign.
Hanging sign has a 3mm steel outer rim with timber planks laid inside with u-shaped grooves - all finished grey RAL 7010.
Letters are signwritten onto the timber faces in *Dulux* Salisbury Stone 6 (45YY 83 062).
External illumination from black steel troughs fitted with low energy white LEDs.

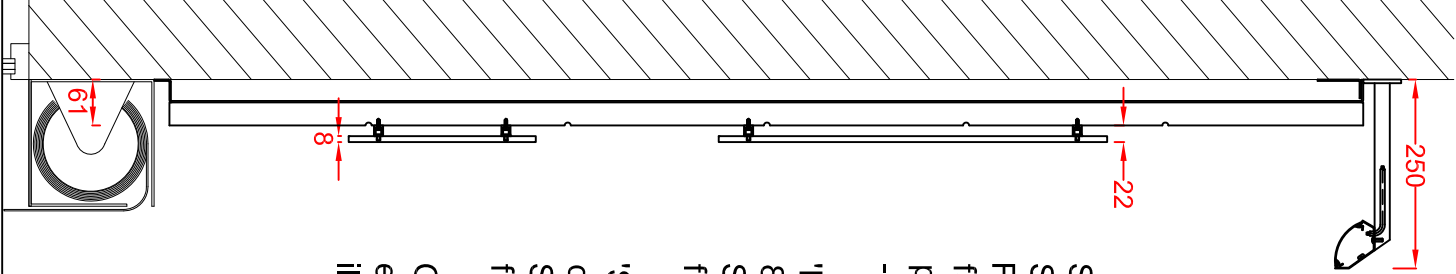

Section A-A through the text
Scale 1:10

Folded and welded 2.5mm aluminium fascia panel is faced with horizontal planks of timber with u-shaped grooves - all finished grey RAL 7010.

'FRANCO MANCA' letters are flat cut 8mm aluminium finished *Dulux* Salisbury Stone 6 (45YY 83 062) and fixed to the timber on locators.

'SOURDOUGH PIZZA' letters are flat cut 5mm aluminium finished *Dulux* Salisbury Stone 6 (45YY 83 062) and fixed to the timber on locators.

Grey steel trough is fitted with low energy white LEDs for external illumination.



A
Projecting sign moved
New shopfront

02/09/21

	
Technical Signs	
Floor 1 - Unit 3	
Hille Business Centre	
132 St Albans Road	
Watford, Herts, WD24 4AE	
Tel: 01923 811999	
Fax: 01923 811998	
E-mail: info@technicalsigns.co.uk	
Client: Franco Manca	
Address/Job details	
753-755 Wimslow Rd	
Didsbury	
M20 6FN	
Proposed Signage	
Job No -	
Drawn by	Date
DN	25/08/21
Scale	Drawing No
As specified (A3)	596434-2
	Rev
	A