


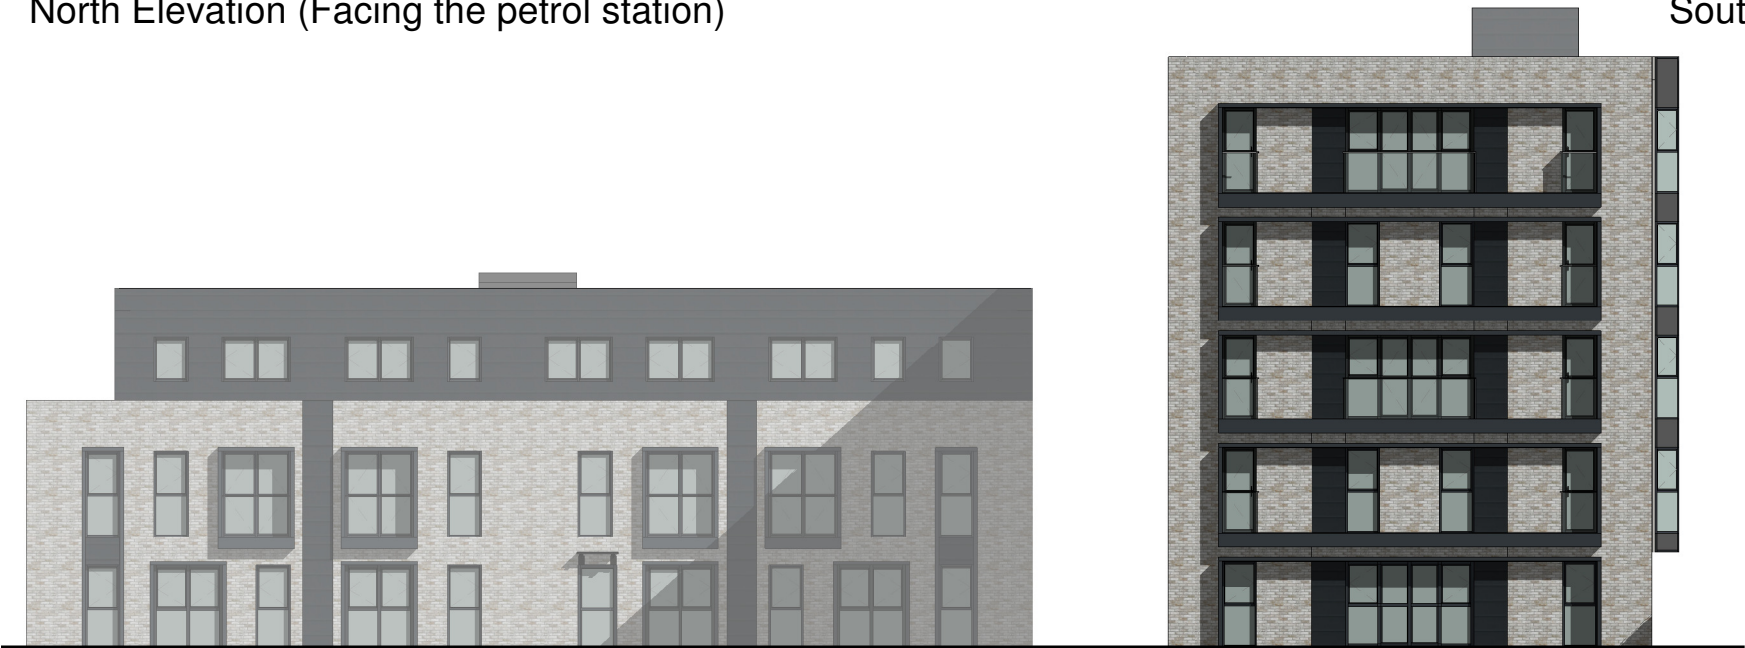

North Elevation (Facing the petrol station)



South Elevation (Main entrance to Block A)



East Elevation (Facing Barlow Moor Road, Main Entrance to Block B)



West Elevation (Facing the rear car park)

3	30.07.2021	Proposed lift shaft overruns added to each block. Smoke shaft added to Block A. Window heads dropped to facilitate larger than anticipated perimeter beams. Juliet balcony floor depth increased to suit structural details. Secondary exit doors replaced with windows following fire strategy review (North and East Elevations) and full length window replaced with double door for plan room (North Elevation). Ground floor cladding to North Elevation of Block A below projecting window bays replaced with brickwork.
2	09.12.19	Perimeter fencing removed as per planners comments
1	07.11.19	Amendments to window arrangements, as per planners comments
0	-	Issued for Planning
REV.	DATE	COMMENT

- ☐ CONCEPT☒ PLANNING☐ BUILDING CONTROL
- ☐ COMMENT☐ TENDER☐ CONSTRUCTION

UNIT 4
BOTANIC ESTATE
198 EDGE LANE
LIVERPOOL
L7 9PL

T: 0151 228 4666
F: 0151 228 8666
E: admin@dvarchitects.co.uk
CLIENT:
-



PROJECT:
421 BARLOW MOOR ROAD, M21 8ER

DRAWING:
PROPOSED ELEVATIONS

PROJECT N°:	DRAWING N°:	REV:	SCALE: 1 : 200	DRAWN: JB
1479	PL 0200	3	SHEET: A3	CHECKED: BH
				DATE: 26.06.19