





EXISTING REAR ELEVATION (1:100)

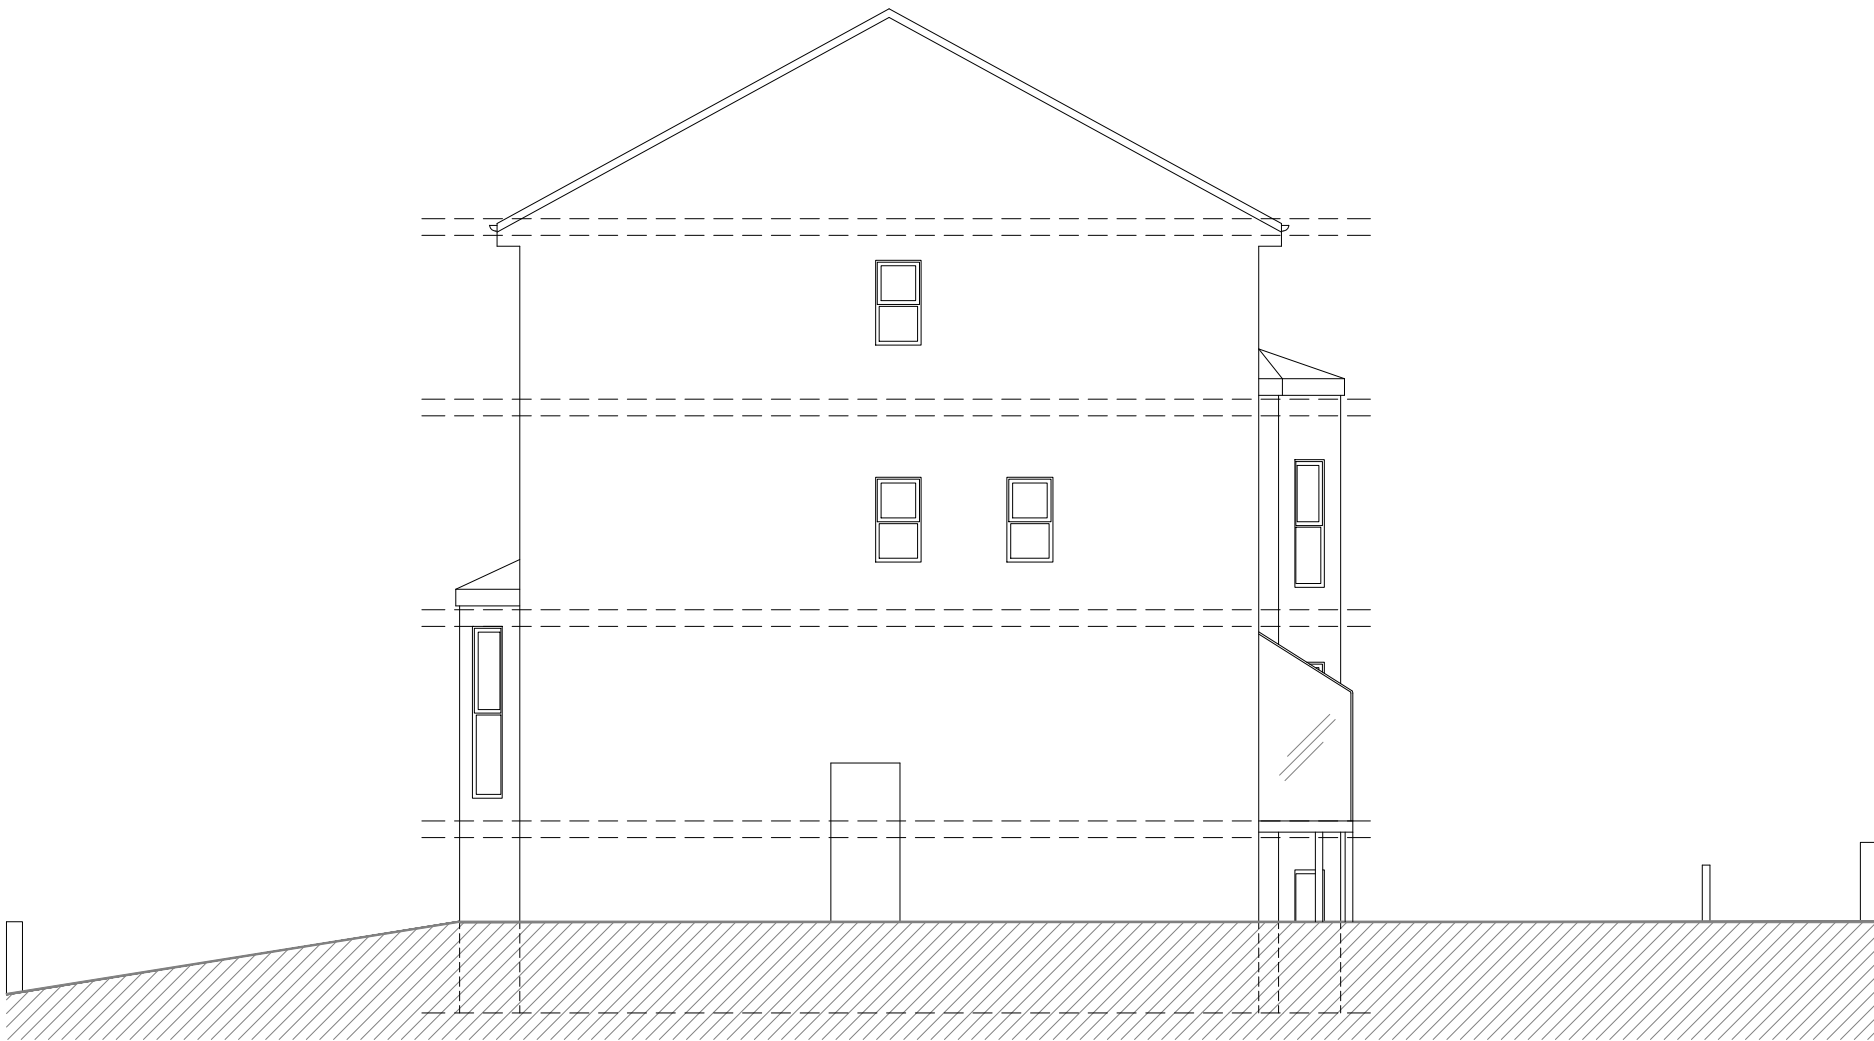

EXISTING GABLE ELEVATION (1:100)

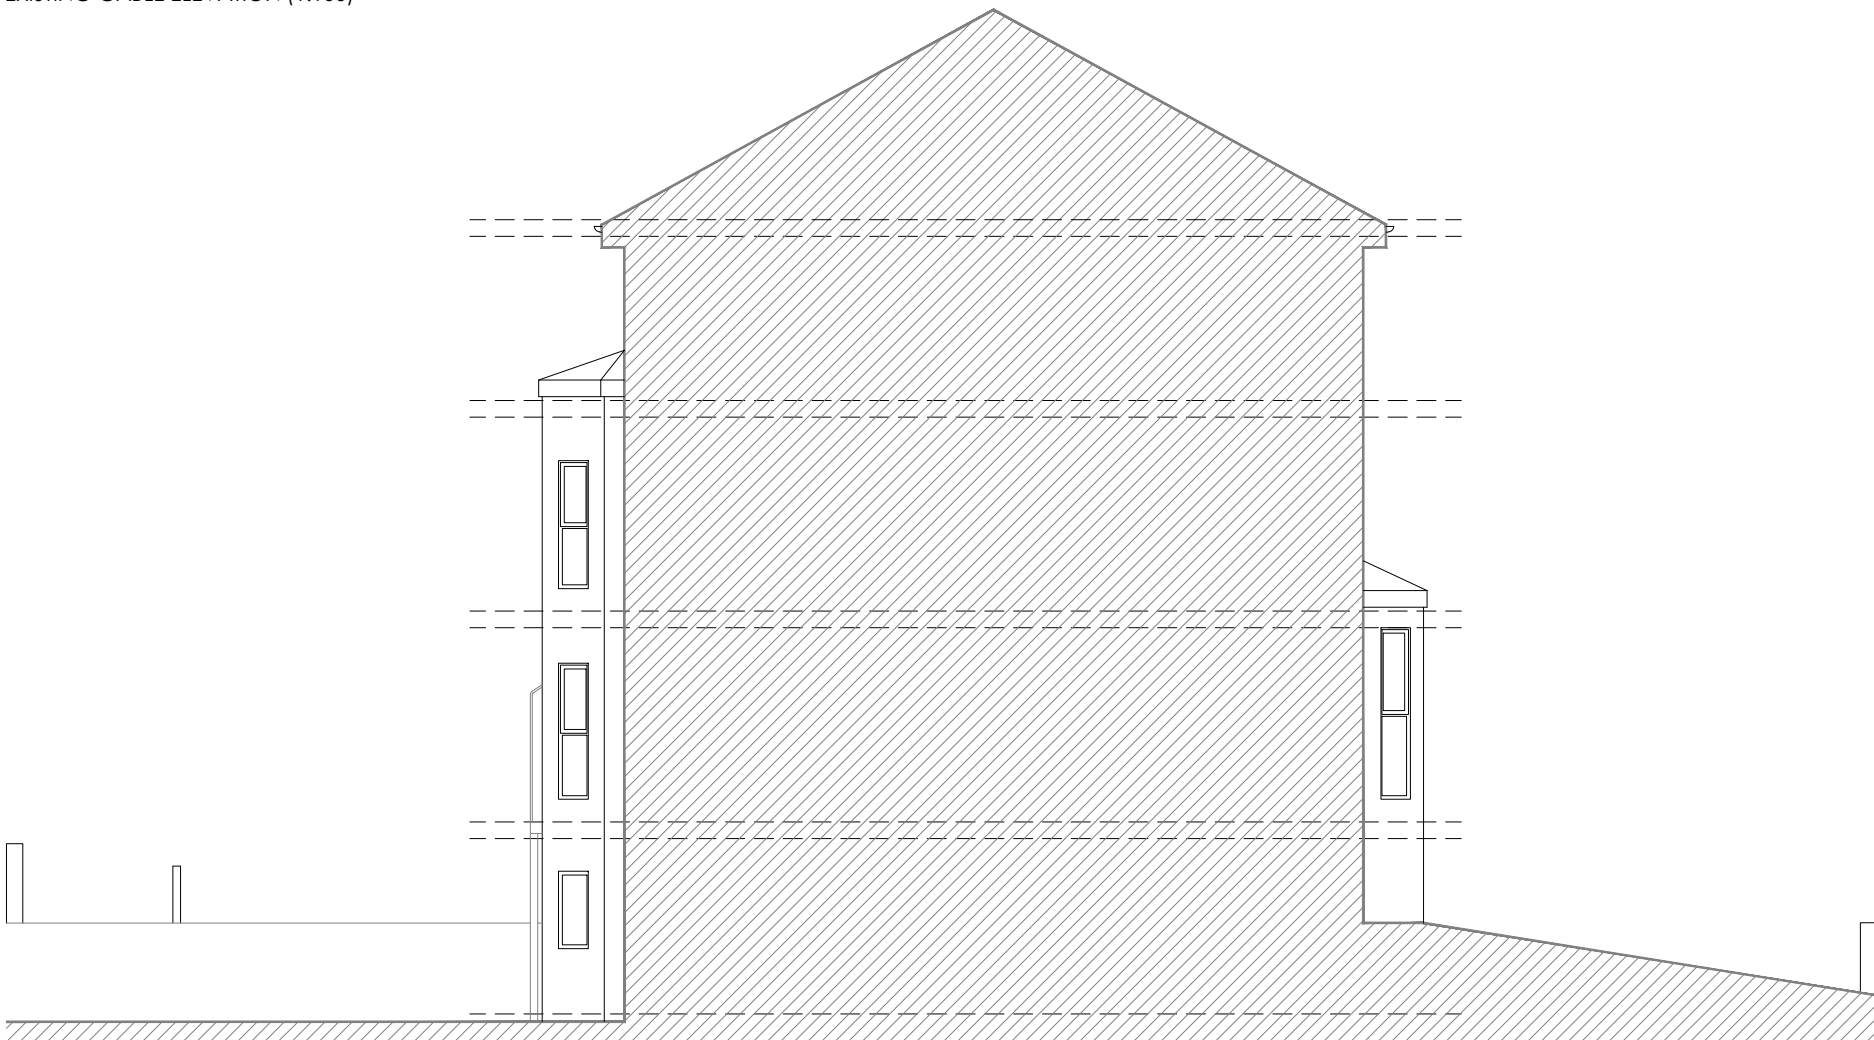

EXISTING GABLE ELEVATION (1:100)

A 13/09/21 Additional gable elevation added, as per planning officers request. SFW PDP

Rev	Date	Description	Rev By	Check By
Project Title				
APARTMENT REMODEL				
Client				
18 ATWOOD ROAD DIDSBURY MANCHESTER M20 6TD				
Status				
CONSTRUCTION				
Scale			Drawing Size	
1:100			A2	
Drawn By	SFW	Checked By	PDP	Date 08/21
Drawing Title				
EXISTING ELEVATIONS				
Job-Dwg No				
444MAN-302A				
ABODE				
MANCHESTER 0161 711 0858 No.1 Springfield, WernWerk (ABODE) Quay Street, Manchester, M3 3JE				
LONDON 020 3053 8255 1 Knightsbridge Green, 7th Floor, Office 7.02 London, SW1X 7NE				
info@abode-architecture.co.uk www.abode-architecture.co.uk				