




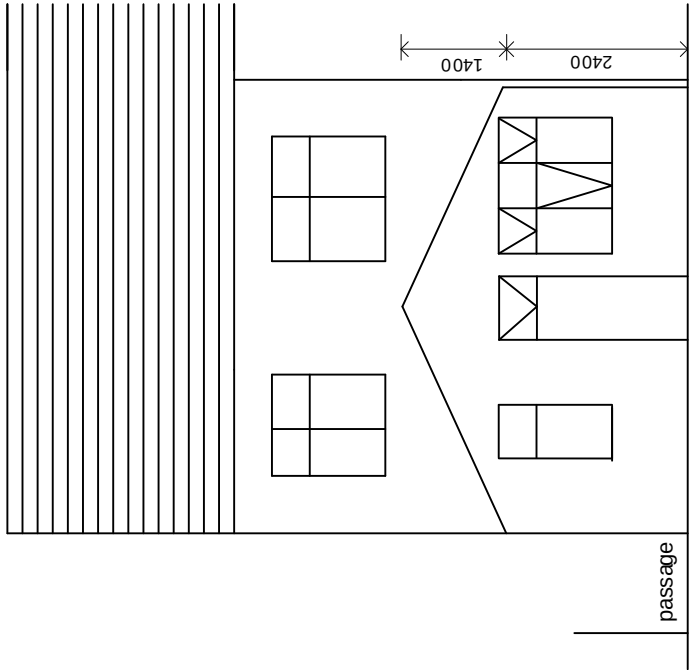


PROPOSED REAR ELEVATION

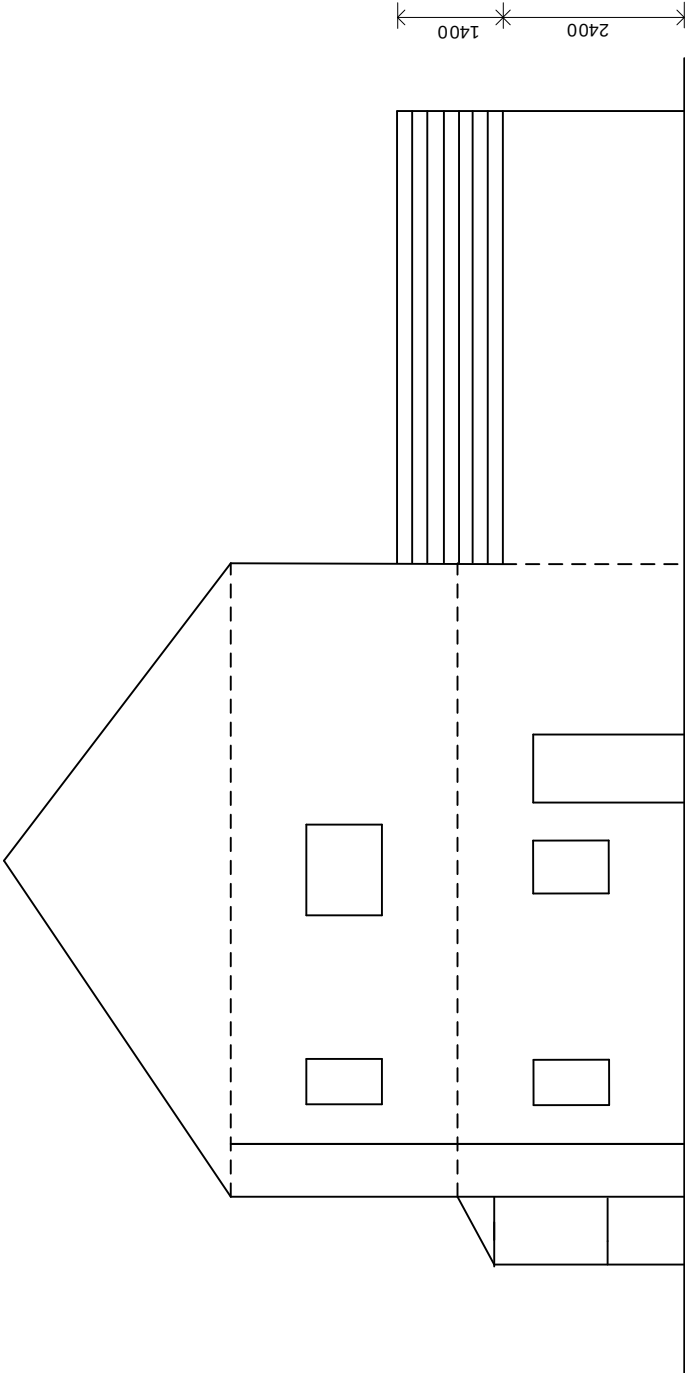

PROPOSED WEST ELEVATION

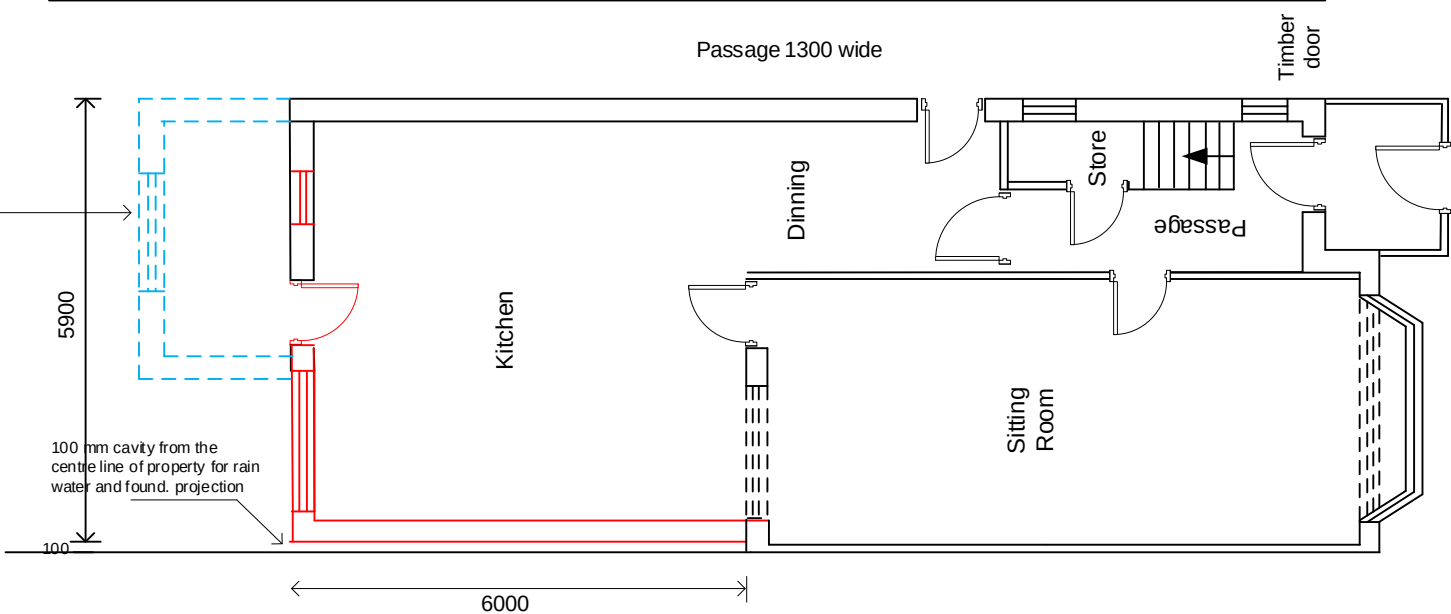

PROPOSED GROUND FLOOR

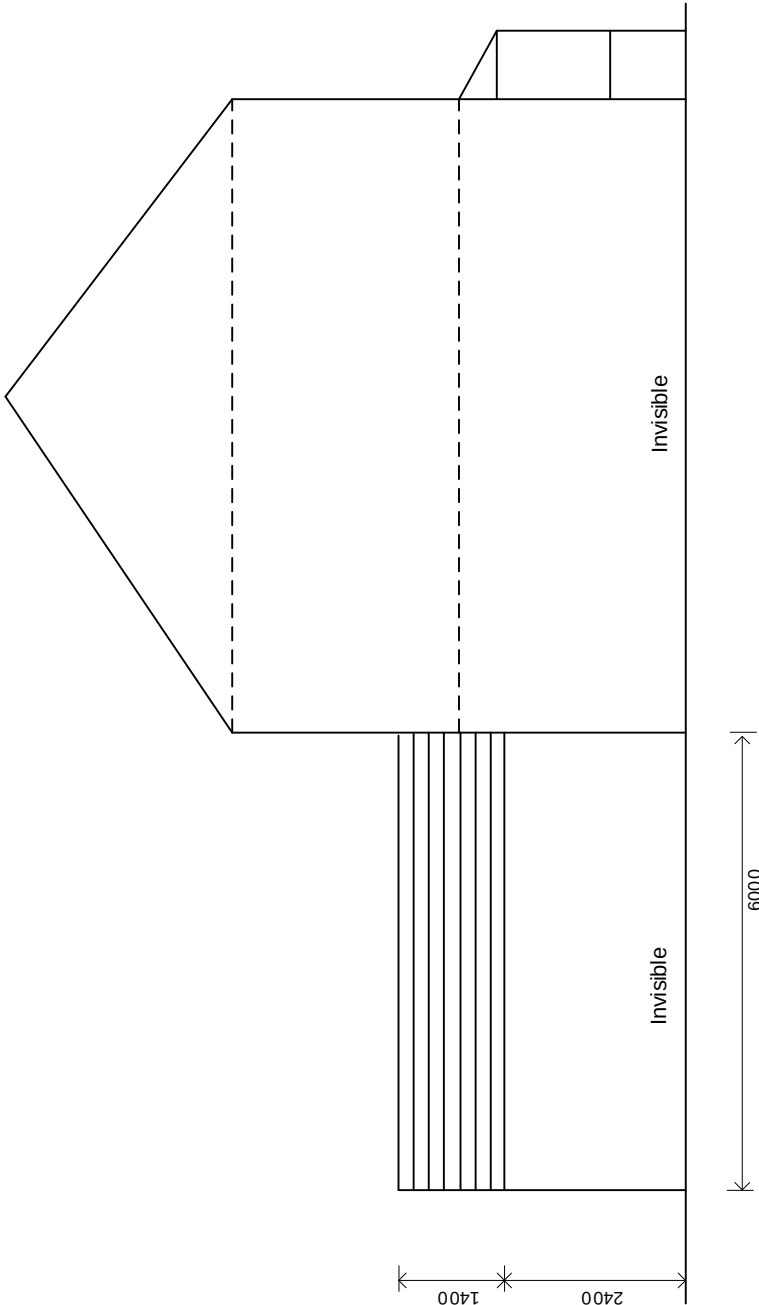

PROPOSED EAST SIDE ELEVATION

Client	Serish Aslam 79 Stamford Road, Longsight Manchester M13 0SW		
Title	Single Storey Extension at Rear		
Scale	1 = 100	Drawing No.	IJ-PP-02 21-07-2021