




Client				
Artisan H				
Project				
Albion Mill Boiler House Conversion				
Drawing Title				
Existing and Proposed Site Plan				
Drawn	Checked	Paper Size	Scale	Date
PL	PL	A1	1:200	AUG. 2021
Project No.		Drawing No.		Revision
21 - 512		002		B

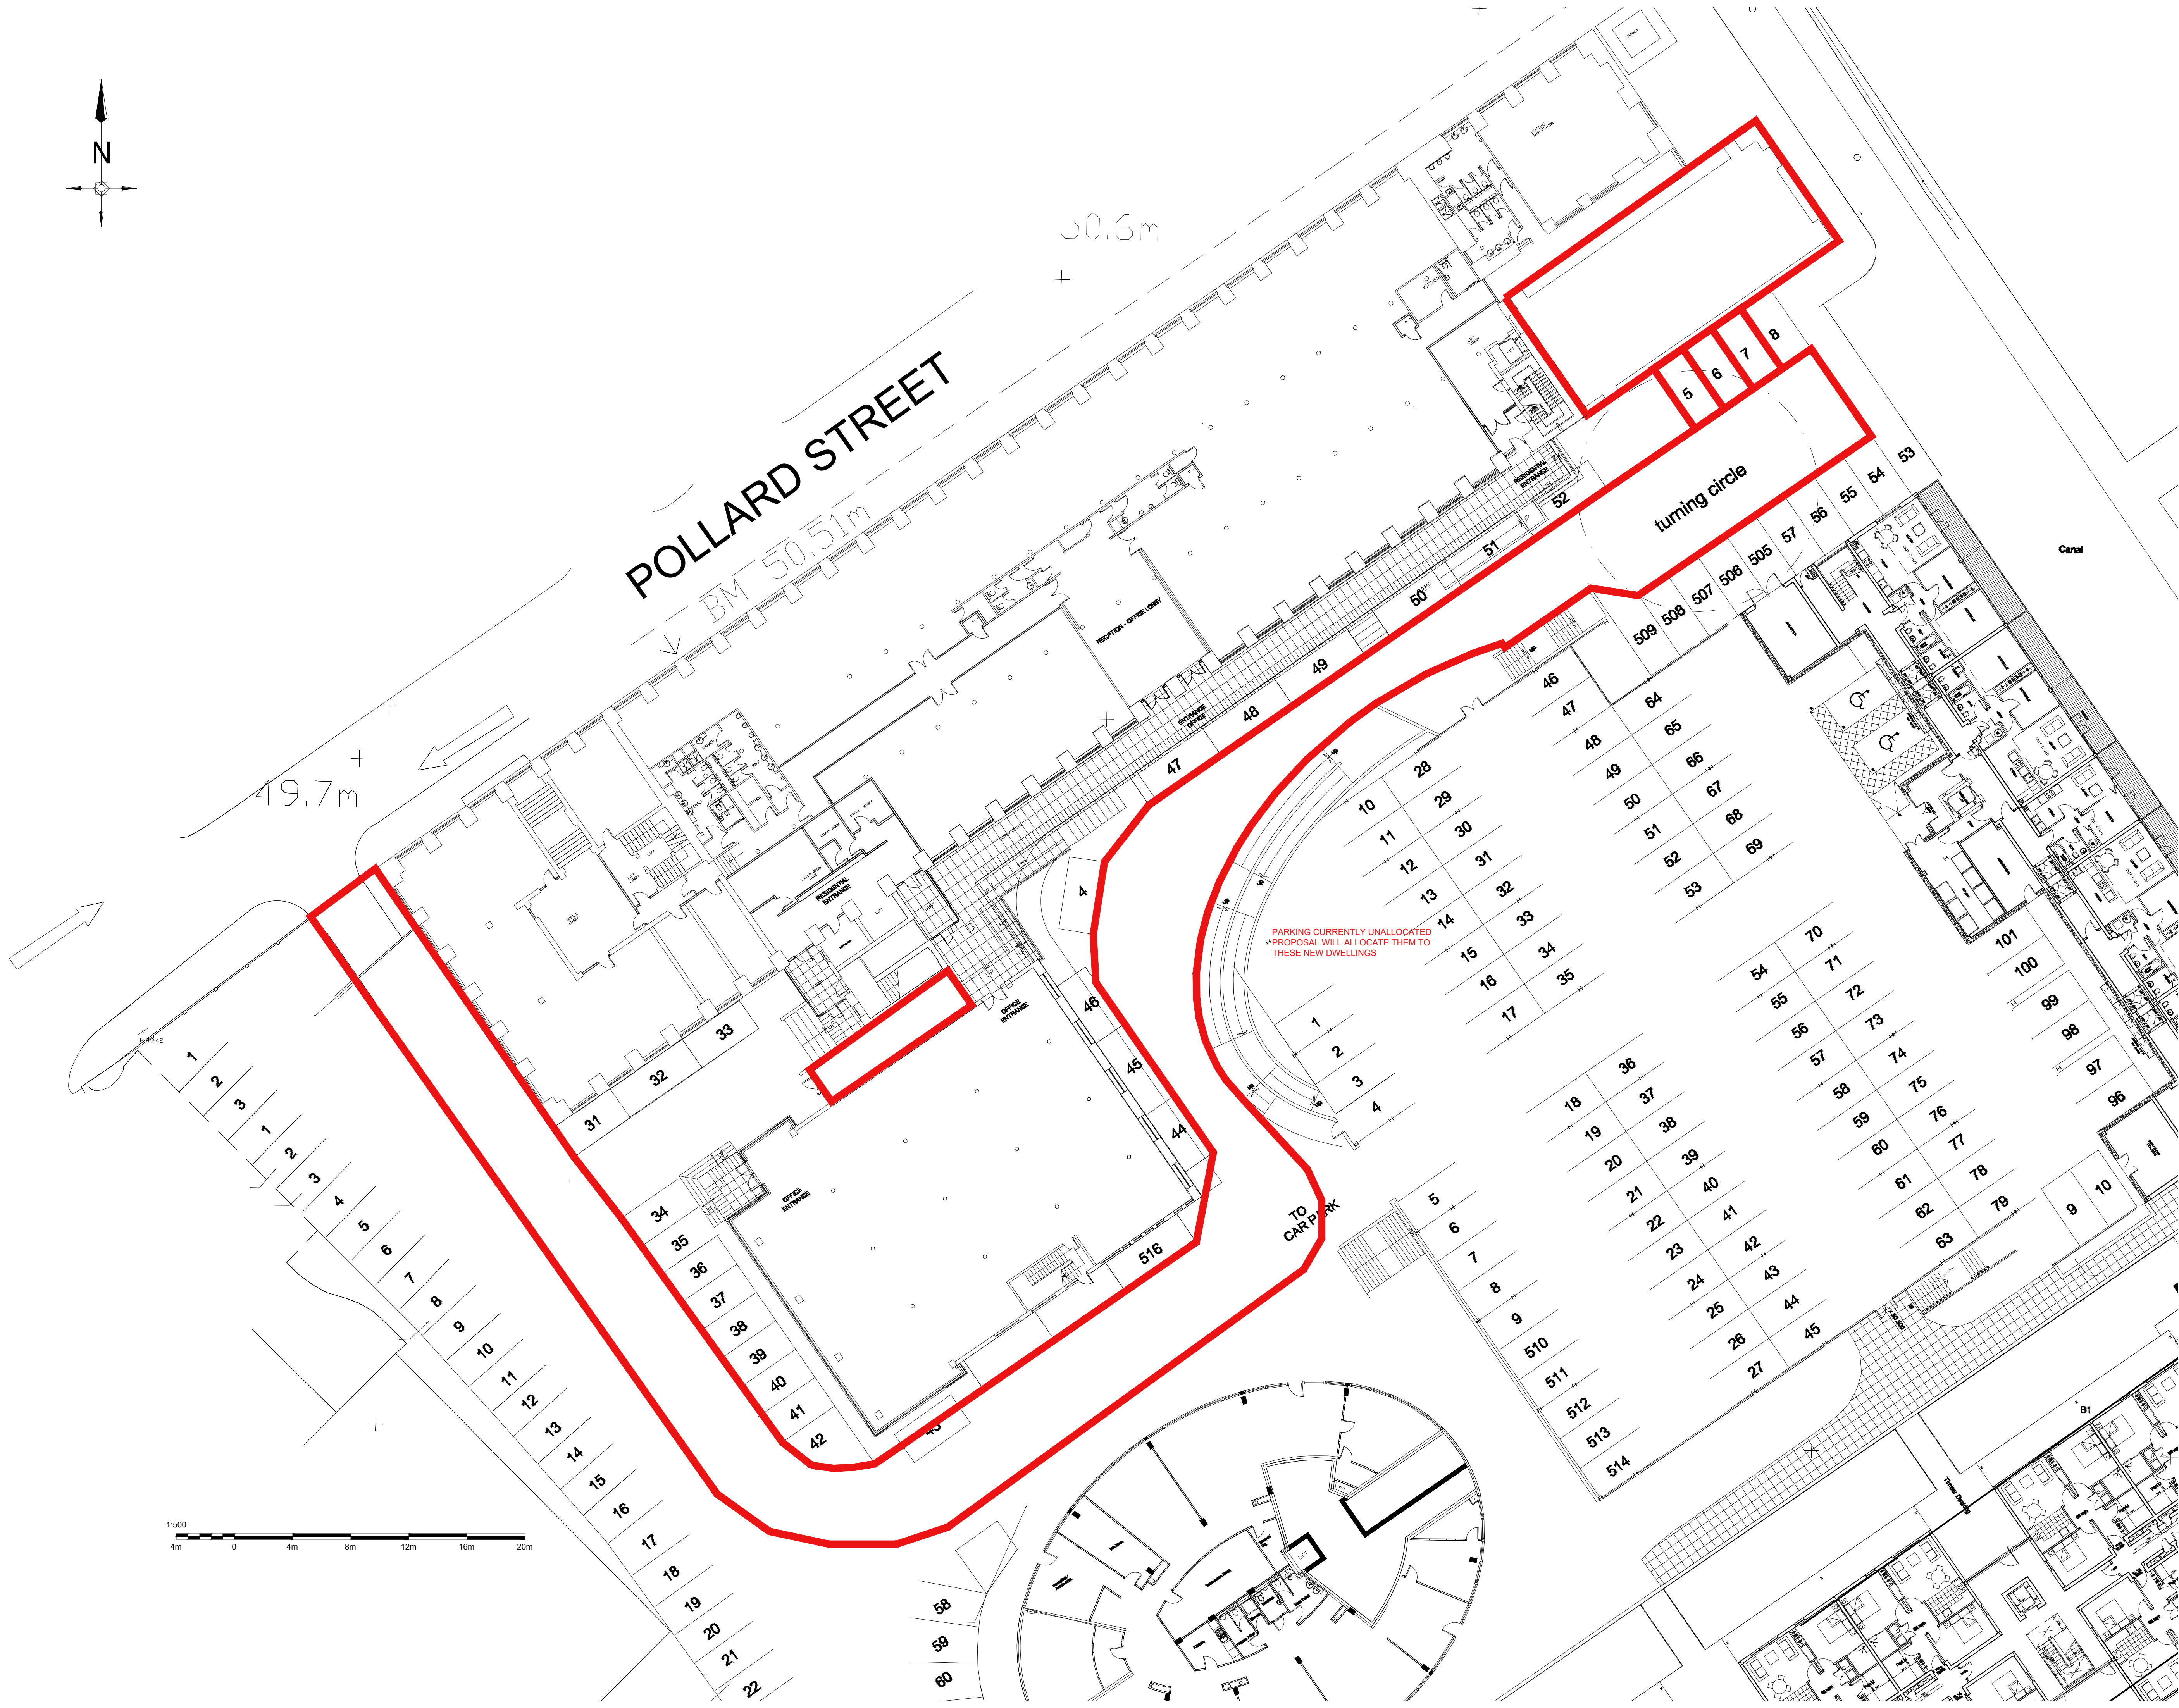