

 


SITE LOCATION

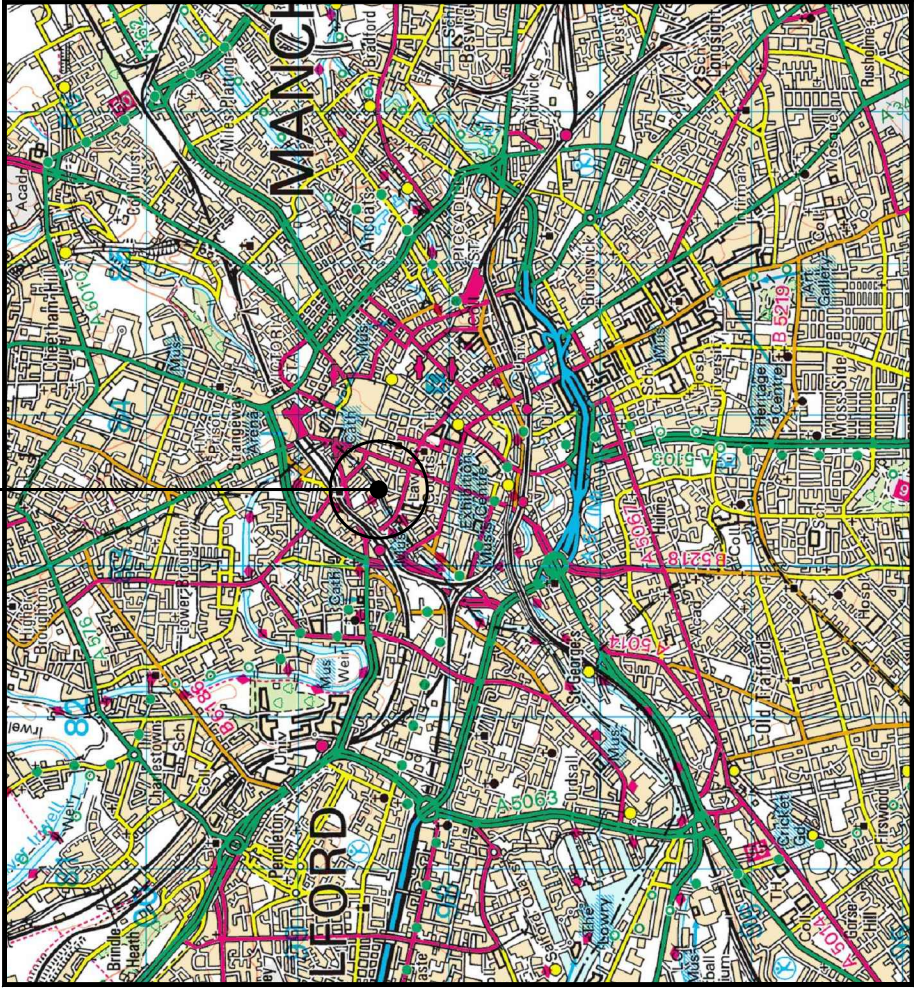


SITE LOCATION
(Scale 1:50000)

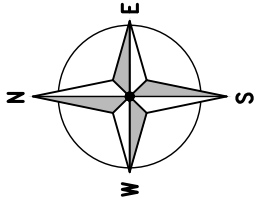

- = Right of Access
- = Public Access Route

SITE LOCATION

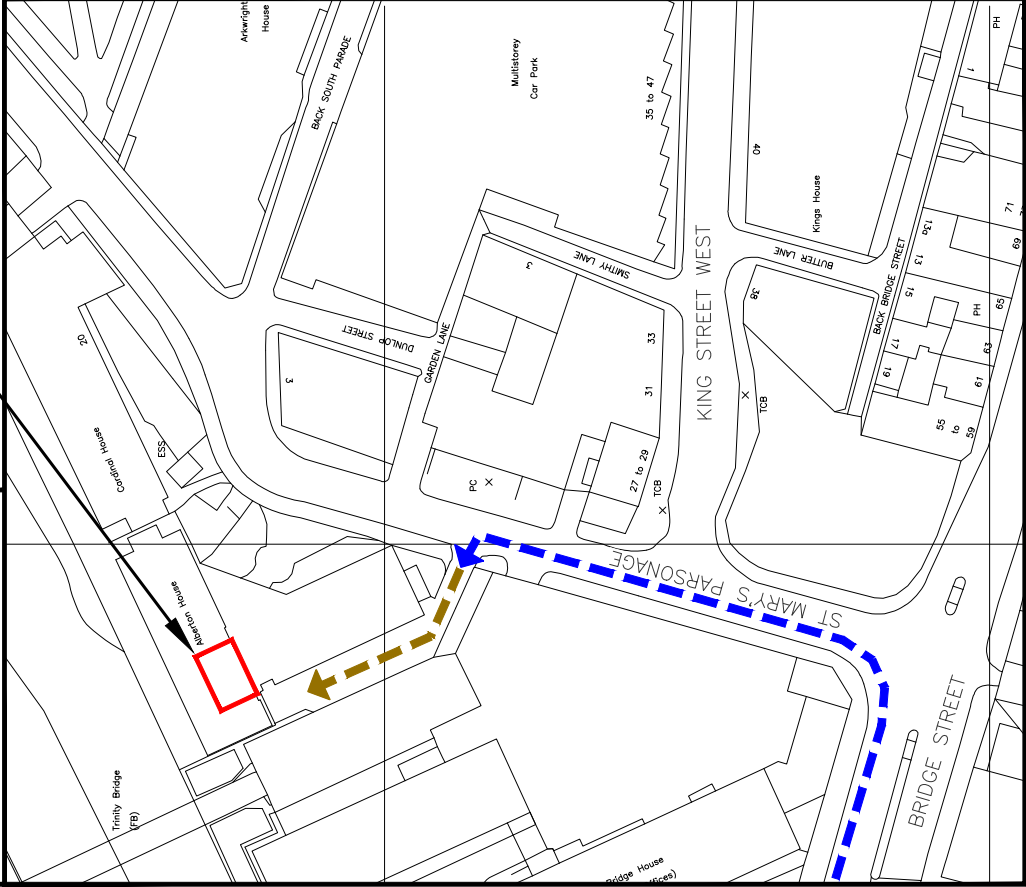

SITE PHOTOGRAPH

DETAILED SITE LOCATION

(Scale 1:1250)

Based upon Ordnance Survey map extract
with the permission of the Controller of
Her Majesty's Stationary Office.
Crown copyright.
Licence No. 100022432



SCALE 1:1250

ALL DIMENSIONS ARE IN mm UNLESS NOTED OTHERWISE

N.G.R E: 383476 N: 398433

DIRECTIONS TO SITE:
FOLLOW M602 AND REGENT RD/A57 TO
WATER ST/A6143 IN MANCHESTER. HEAD EAST
ON M602. SLIGHT RIGHT TO STAY ON M602.
CONTINUE ONTO REGENT RD/A57. TURN LEFT
ONTO RING RD/TRINITY WAY/A57(M).
CONTINUE ON A6143. TAKE LOWER BYROM ST
AND GARTSIDE ST TO ST MARY'S PARSONAGE.
TURN RIGHT ONTO WATER ST/A6143. TURN
RIGHT ONTO LIVERPOOL RD/A6143. TURN
LEFT ONTO LOWER BYROM ST. TURN LEFT
ONTO QUAY ST/A34. TURN RIGHT ONTO
GARTSIDE ST. TURN RIGHT ONTO BRIDGE
ST/A34. TURN LEFT ONTO ST MARY'S
PARSONAGE. DESTINATION WILL BE ON THE
LEFT.

NOTES:

REV	A	Issued for Approval	MODIFICATION	BY	CH	DATE
				KS	SSH	16.12.20

Unit E, Madison Place, Northampton Road,
Manchester, M40 5AG
Tel: 0161 785 4500
Fax: 0161 785 4501
Web: www.clarke-telecom.com


CORNERSTONE - BEACON 3

Cell Name	Opt.
ALBERTON HOUSE	A

Cell ID No	
CORNERSTONE	TEF
126856_29	092537
E334984	23216

Site Address / Contact Details
ALBERTON HOUSE
ST MARYS PARSONAGE
MANCHESTER
GREATER MANCHESTER
M3 2WJ

Drawing Title: SITE LOCATION MAPS	
Purpose of issue: PLANNING	
Drawing Number: 100	
Dwg Rev: A	
Surveyed By: SSH	Original Sheet Size: A3
Drawn: KS	Date: 16.12.20
Checked: SSH	Date: 16.12.20
Pack Issue: E	

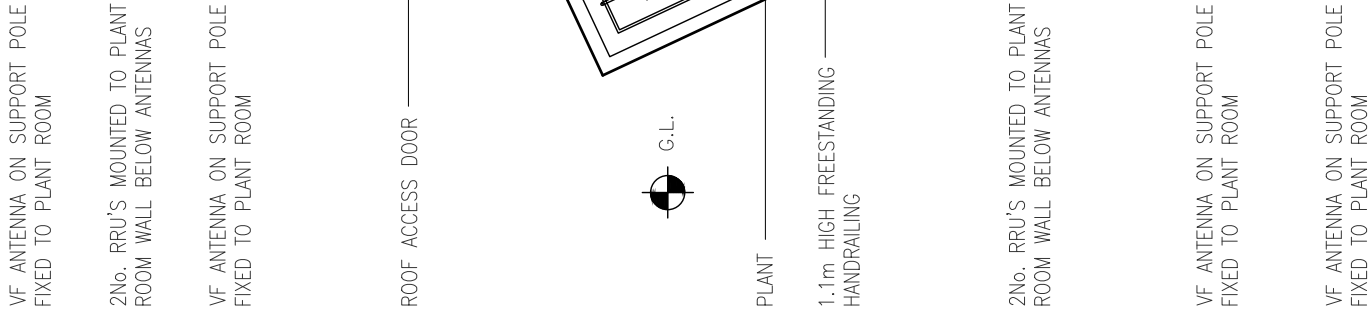

NOTES:

A	Issued for Approval	KS	SSH	16.12.20
REV	MODIFICATION	BY	CH	DATE



CORNERSTONE - BEACON 3

Cell Name	Opt.
ALBERTON HOUSE	A

Cell ID No		
CORNERSTONE	TEF	VF
126856_29 E334984	092537	23216

Site Address / Contact Details

ALBERTON HOUSE
ST MARYS PARSONAGE
MANCHESTER
GREATER MANCHESTER
M3 2WJ


Drawing Title:

EXISTING SITE PLAN


Purpose of issue:	PLANNING	Dwg Rev:
-------------------	----------	-------------

Drawing Number:	200	A
-----------------	-----	---

Surveyed By: SSH		Original Sheet Size: A3		Pack Issue: E
Drawn: KS	Date: 16.12.20	Checked: SSH	Date: 16.12.20	

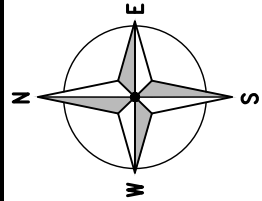

NOTE:
ALL ANTENNAS AND STEELWORK TO BE PAINTED
TO MATCH EXISTING BUILDING MASONRY

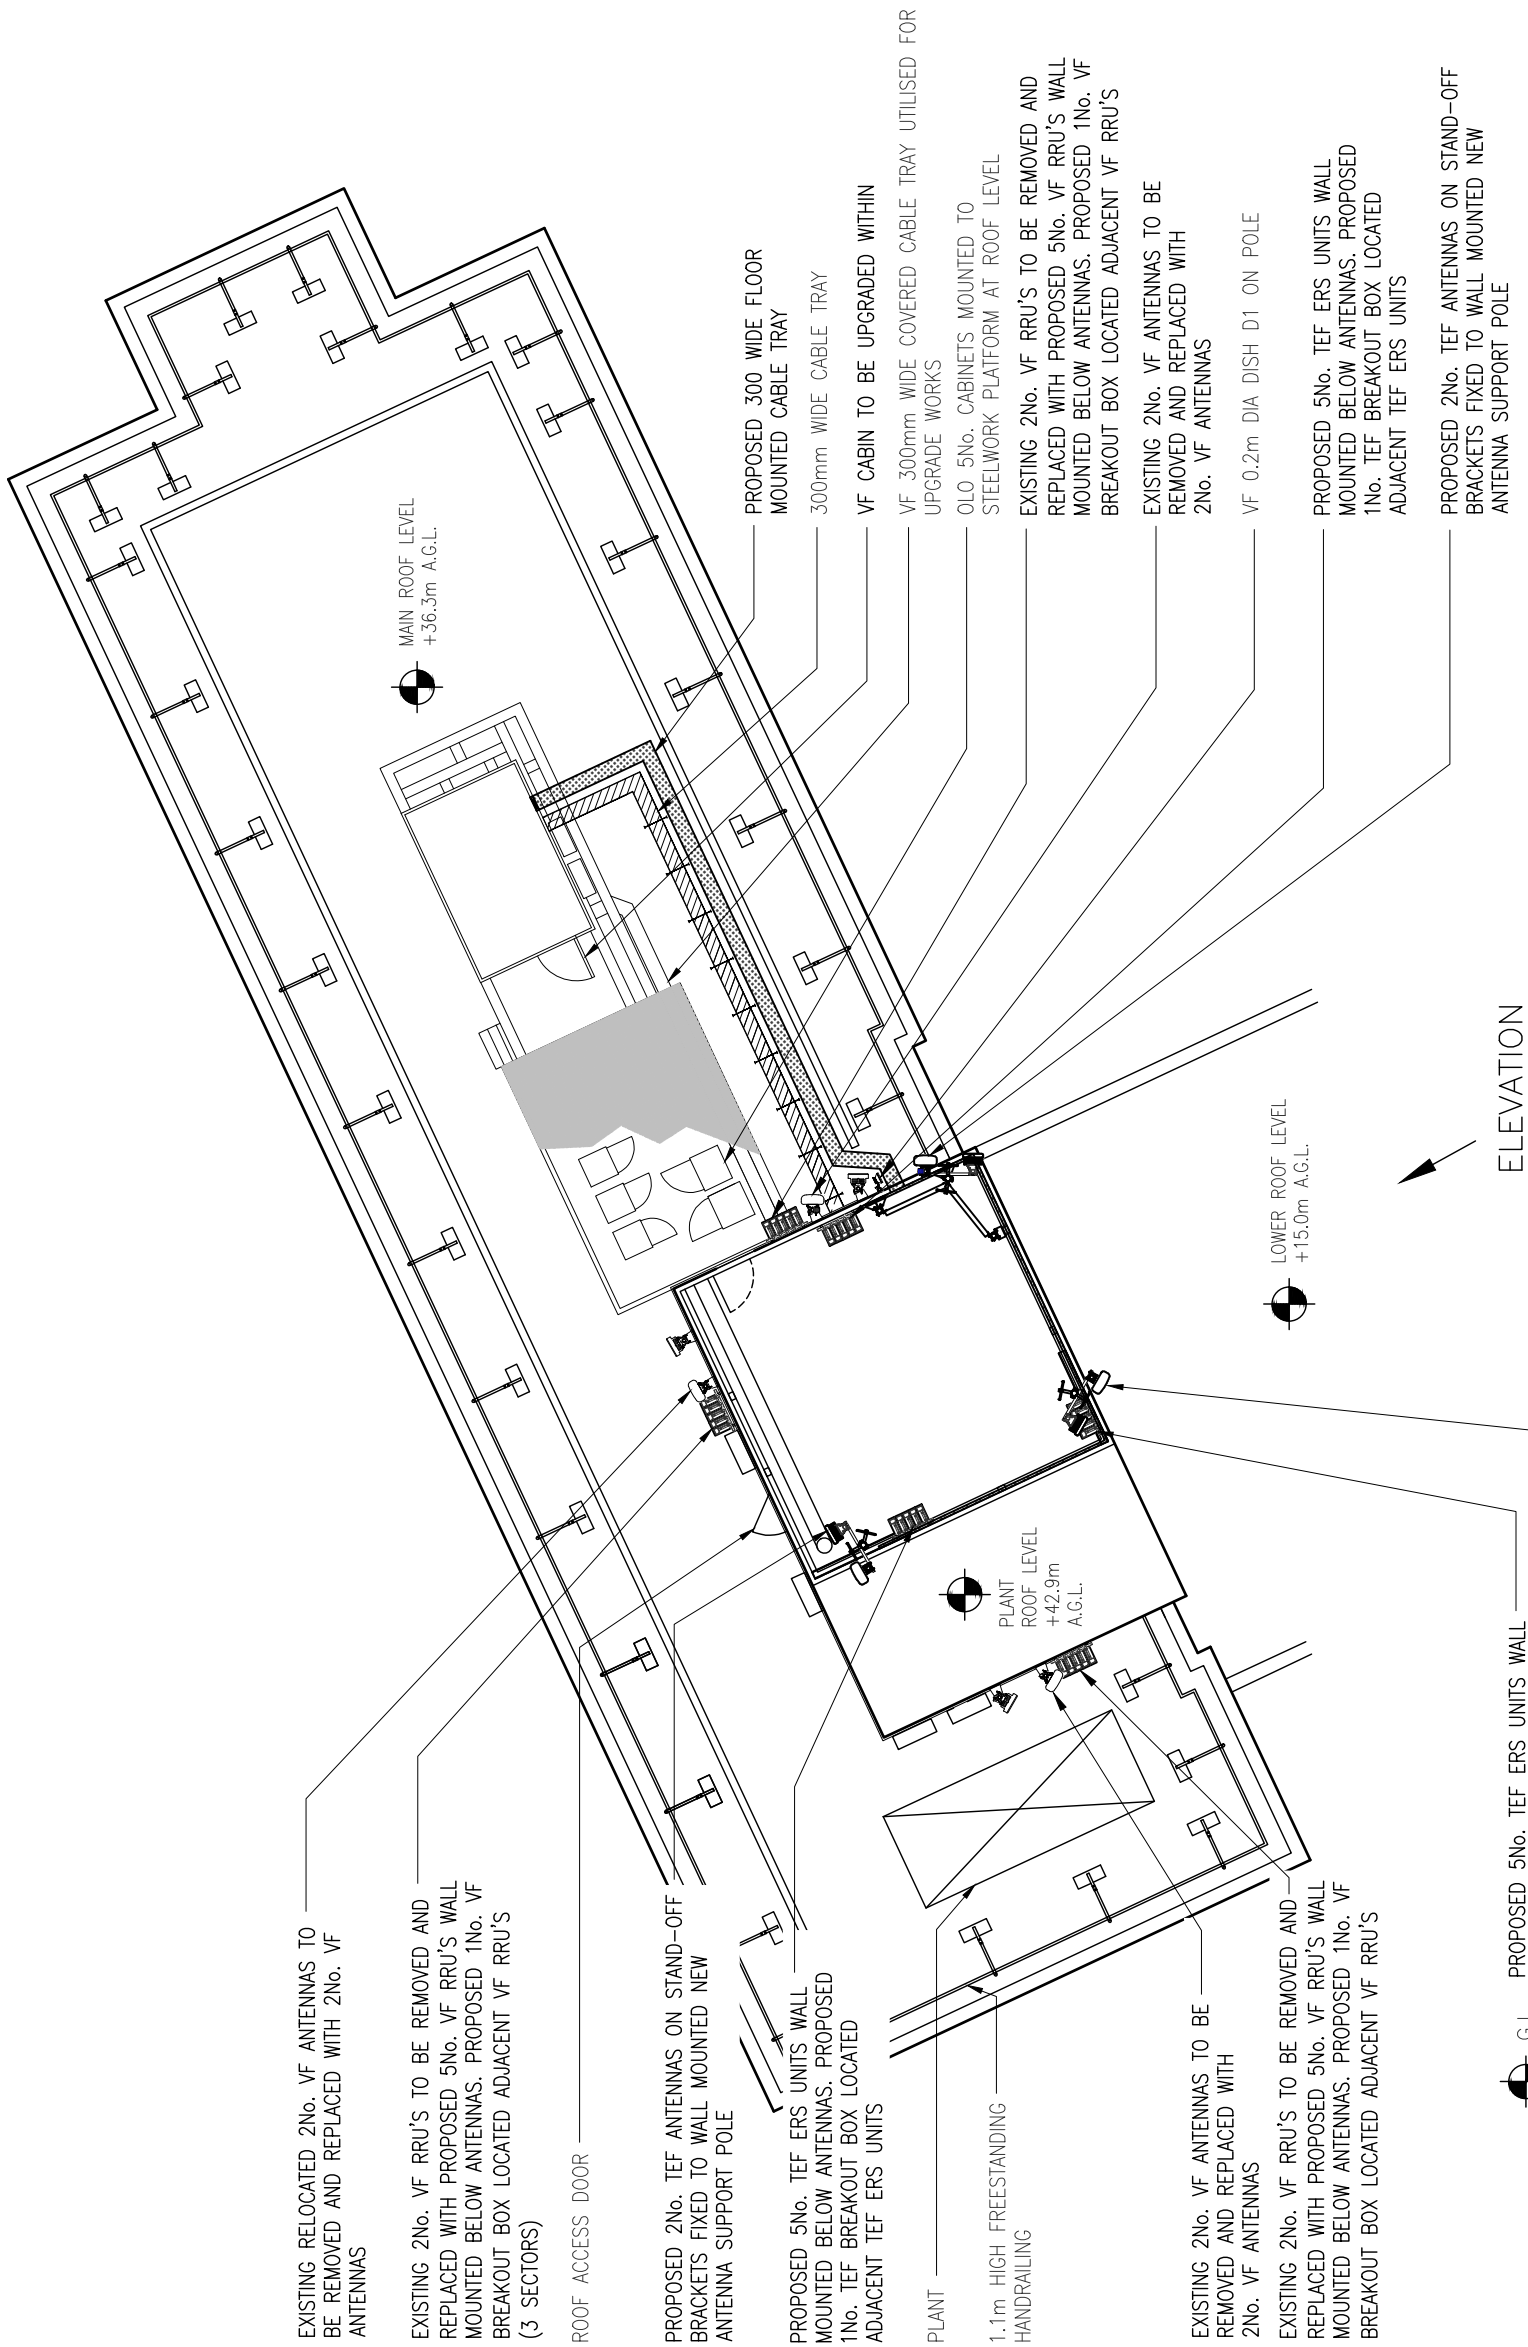

PROPOSED SITE PLAN
(1:150)

The drawings comply with TEF & Vodafone Standard ICNIRP guidelines.
Designed in accordance with CORNERSTONE document: SDN0008

ALL DIMENSIONS ARE IN mm UNLESS NOTED OTHERWISE
N.G.R E: 383476 N: 398433

NOTES:

REV	MODIFICATION	BY	CH	DATE
D	Config revised to 2MA	GJ	MC	16.06.21
C	TEF antennas outlines removed	GJ	MC	07.04.21
B	Notes Updated. TEF antennas outlined	KS	MC	23.12.20
A	Issued for Approval	KS	SSH	16.12.20

CLARKE
telecom

Unit E, Madison Place, Northampton Road,
Manchester, M40 5AG
Tel: 0161 785 4500
Fax: 0161 785 4501
Web: www.clarke-telecom.com

O₂

CORNERSTONE - BEACON 3

Cell Name	Opt.
ALBERTON HOUSE	A

Cell ID No	TEF	VF
CORNERSTONE	126856_29 E334984	092537 23216

Site Address / Contact Details
ALBERTON HOUSE ST MARYS PARSONAGE MANCHESTER GREATER MANCHESTER M3 2WJ

Drawing Title:	PROPOSED SITE PLAN
Purpose of issue:	PLANNING
Drawing Number:	201

Surveyed By:	SSH	Original Sheet Size:	A3	Pack Issue:
Drawn:	KS	Date:	16.12.20	Checked:
		SSH	16.12.20	E

ALL DIMENSIONS ARE IN mm UNLESS NOTED OTHERWISE

N.G.R	E: 383476	N: 398433
-------	-----------	-----------

NOTES:

[illegible] O_2

CORNERSTONE - BEACON 3

Cell Name	Opt.
ALBERTON HOUSE	A

CORNERSTONE	TEF	VF
-------------	-----	----

Site Address / Contact Details

ALBERTON HOUSE
ST MARYS PARSONAGE
MANCHESTER
GREATER MANCHESTER
M3 2WJ

Drawing Title:


EXISTING SOUTH EAST ELEVATION

Purpose of issue:	PLANNING	Dwg Rev:
-------------------	--	-------------

Drawing Number:	
	A



Surveyed By: SSH	Original Sheet Size: A3	Pack Issue:
---------------------	----------------------------	----------------

Drawn: KS	Date: 16.12.20	Checked: SSH	Date: 16.12.20	E
--------------	-------------------	-----------------	-------------------	---

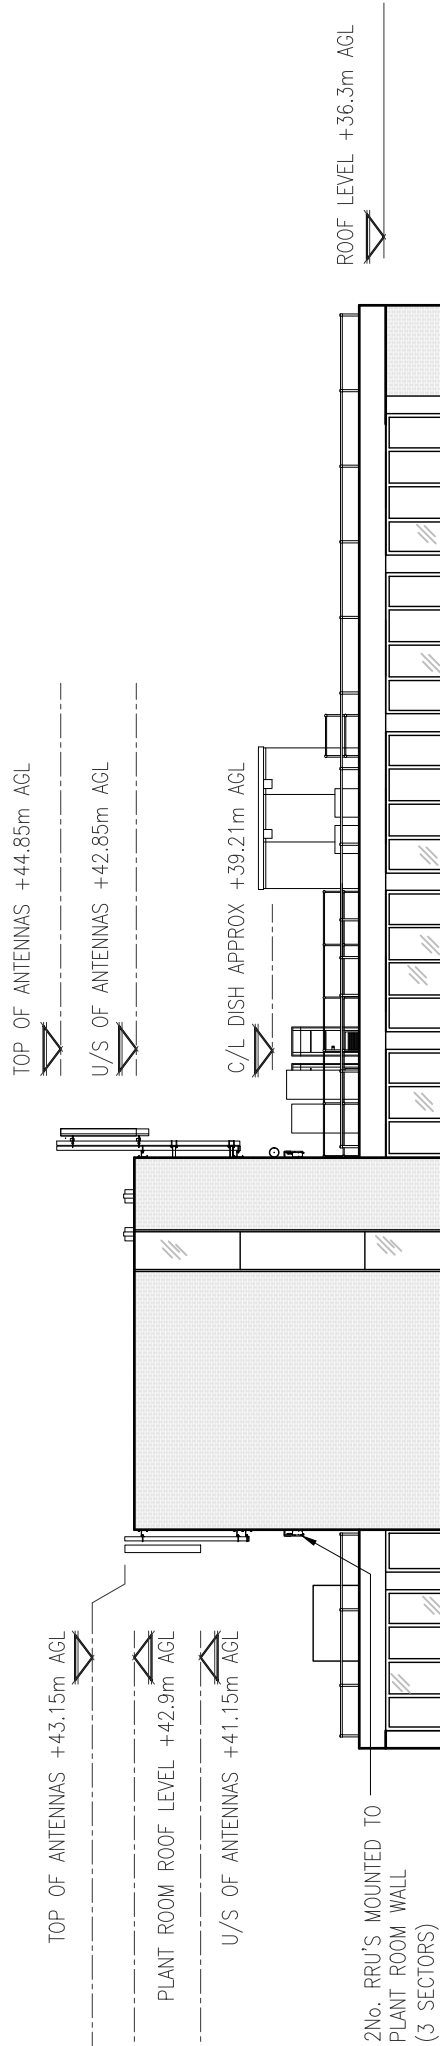

G.L.


EXISTING SOUTH EAST ELEVATION
(1:200)

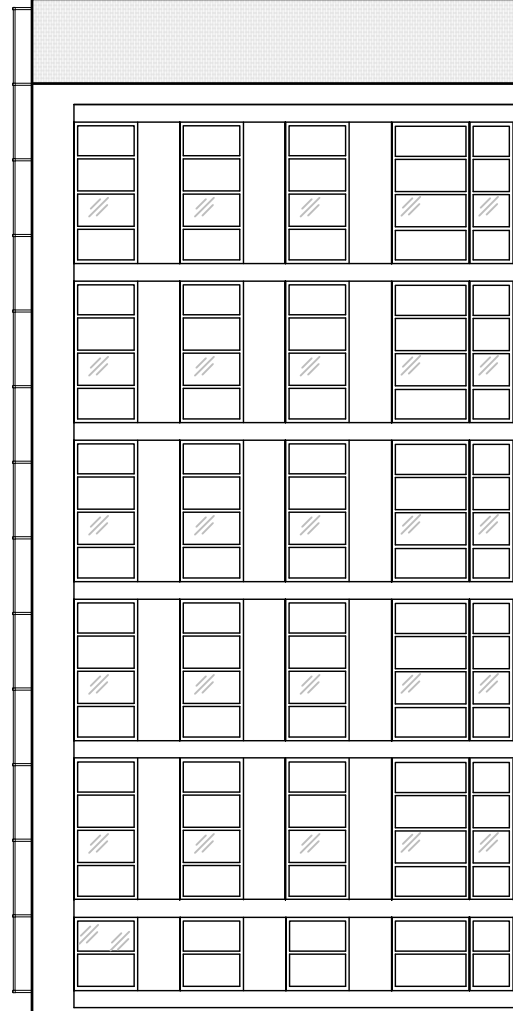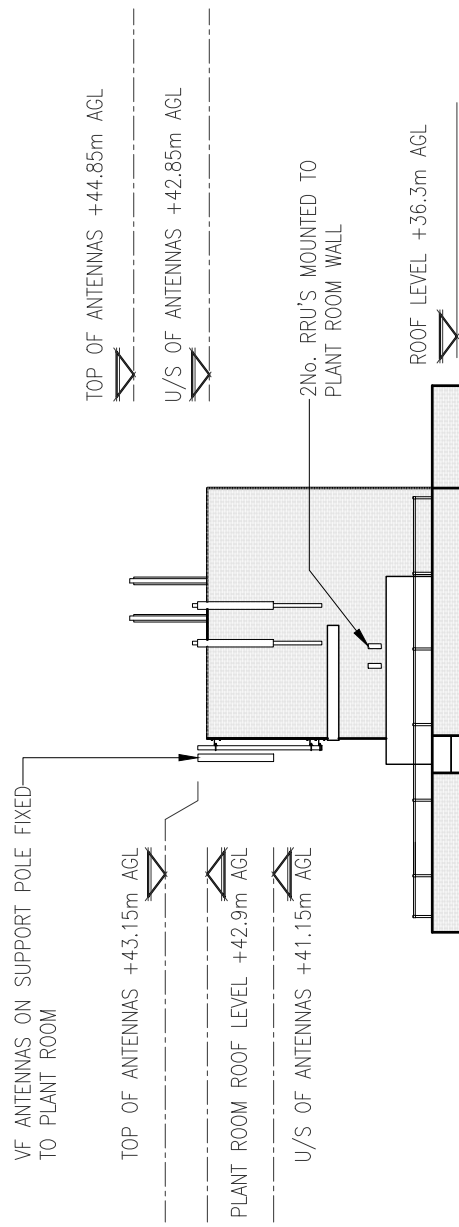

6.7.

EXISTING SOUTH WEST ELEVATION
(1:200)


ALL DIMENSIONS ARE IN mm UNLESS NOTED OTHERWISE	
N.G.R		E: 383476		N: 398433	
NOTES:	
<table border="1"> <tr> <td></td> <td></td> <td></td> <td></td> <td></td> <td></td> <td></td> <td></td> <td></td> <td></td> </tr> <tr> <td></td> <td></td> <td></td> <td></td> <td></td> <td></td> <td></td> <td></td> <td></td> <td></td> </tr> <tr> <td></td> <td></td> <td></td> <td></td> <td></td> <td></td> <td></td> <td></td> <td></td> <td></td> </tr> <tr> <td></td> <td></td> <td></td> <td></td> <td></td> <td></td> <td></td> <td></td> <td></td> <td></td> </tr> <tr> <td>A</td> <td>Issued for Approval</td> <td></td> <td>GJ</td> <td>MC</td> <td></td> <td>BY</td> <td>CH</td> <td>DATE</td> <td>06.04.21</td> </tr> <tr> <td>REV</td> <td>MODIFICATION</td> <td></td> <td></td> <td></td> <td></td> <td></td> <td></td> <td></td> <td></td> </tr> </table>	A	Issued for Approval		GJ	MC		BY	CH	DATE	06.04.21	REV	MODIFICATION								
A	Issued for Approval		GJ	MC		BY	CH	DATE	06.04.21	
REV	MODIFICATION	
 Unit E, Madison Place, Northampton Road, Manchester, M40 5AG Tel: 0161 785 4500 Fax: 0161 785 4501 Web: www.clarke-telecom.com	
 CORNERSTONE - BEACON 3	
Cell Name		ALBERTON HOUSE		Opt.		A	
Cell ID No	
CORNERSTONE	TEF	VF	
126856_29 E334984	092537	23216	
Site Address / Contact Details	
ALBERTON HOUSE ST MARYS PARSONAGE MANCHESTER GREATER MANCHESTER M3 2WU	
Drawing Title: EXISTING SOUTH WEST ELEVATION	
Purpose of issue:		PLANNING	
Drawing Number:		302	
Surveyed By:		SSH		Original Sheet Size: A3		Pack Issue:		A	
Drawn: KS	Date: 16.12.20	Checked: SSH		Date: 16.12.20		Pack Issue:		E	

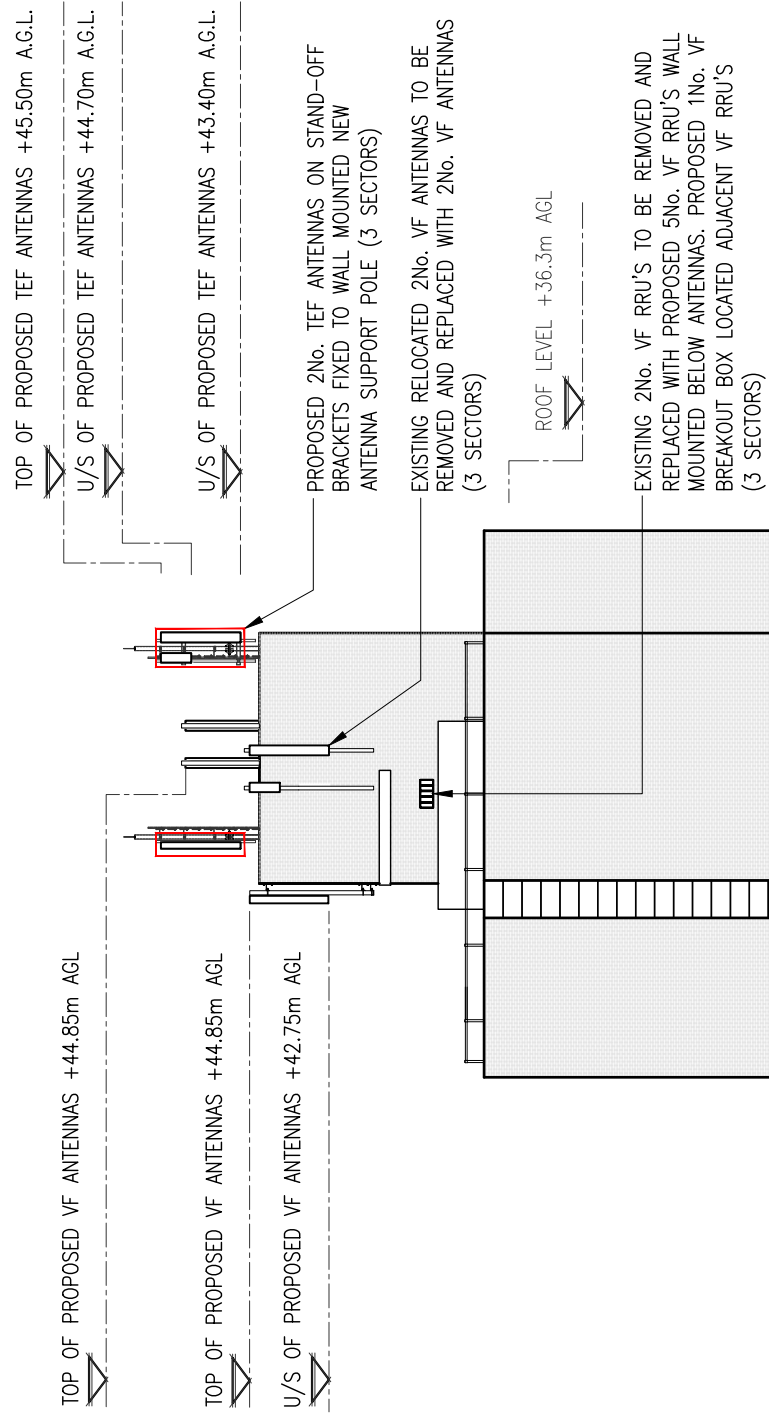

PROPOSED SOUTH WEST ELEVATION
(1:200)

N.G.R	E: 383476	N: 398433
-------	-----------	-----------

NOTES:

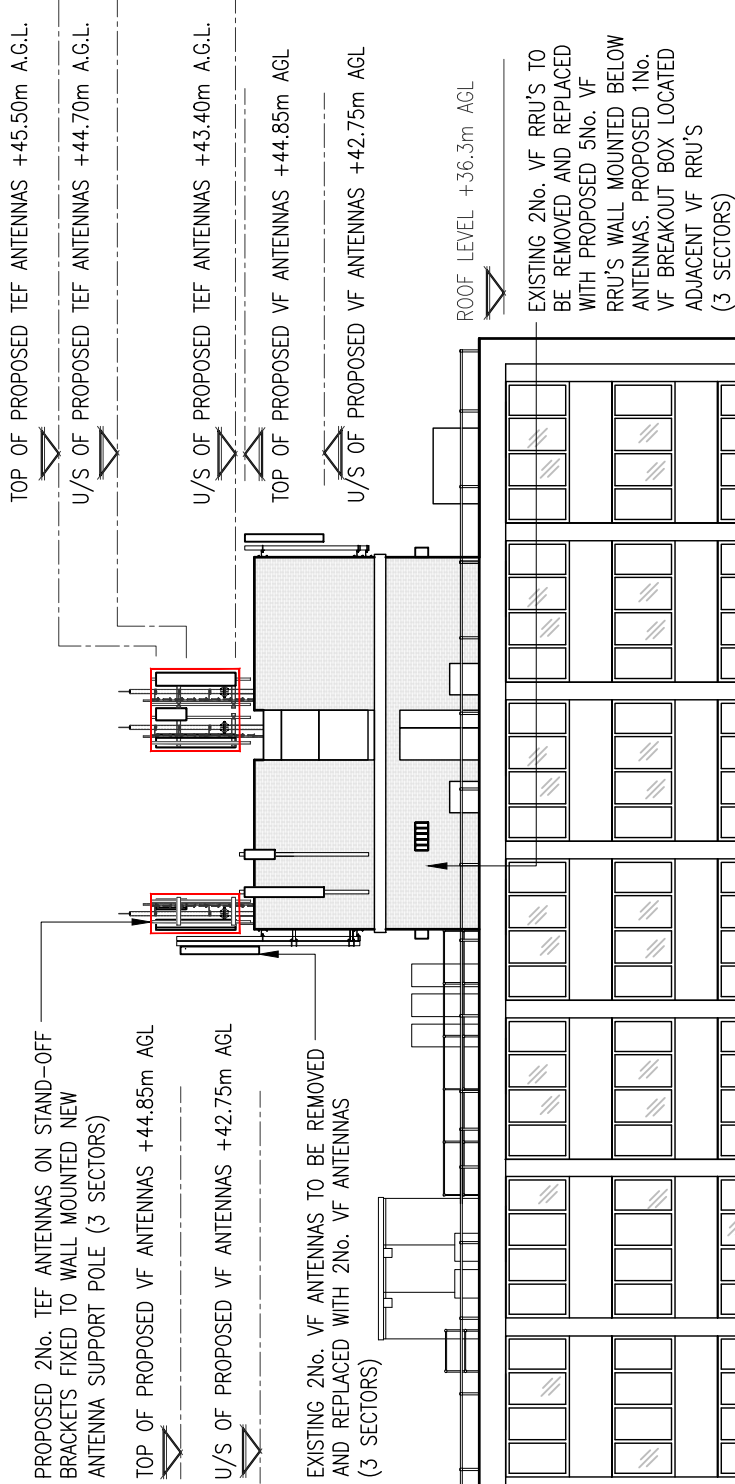[illegible]

 CLARKE
telecom

Unit E, Madison Place, Northampton Road,
Manchester, M40 5AG
Tel: 0161 785 4500
Fax: 0161 785 4501
Web: www.clarke-telecom.com

O₂
CORNERSTONE - BEACON 3

Cell Name	Opt.
ALBERTON HOUSE	A

Cell ID No		
CORNERSTONE	TEF	VF
126856_29	092537	23216
E334984		

Site Address / Contact Details

ALBERTON HOUSE
ST MARYS PARSONAGE
MANCHESTER
GREATER MANCHESTER
M3 2WJ

Drawing Title:
PROPOSED NORTH WEST ELEVATION

Purpose of issue:	PLANNING	Dwg Rev:
-------------------	----------	-------------

Drawing Number:	305	B
-----------------	-----	---

Surveyed By: SSH	Original Sheet Size: A3	Pack Issue:
---------------------	----------------------------	----------------

Drawn: KS	Date: 16.12.20	Checked: SSH	Date: 16.12.20	E
--------------	-------------------	-----------------	-------------------	---

PROPOSED NORTH WEST ELEVATION
(1:200)

