




NOTES  
Copyright: All rights reserved.  
This drawing must not be reproduced without permission.  
This drawing must not be scaled. Dimensions are in millimetres unless specified.

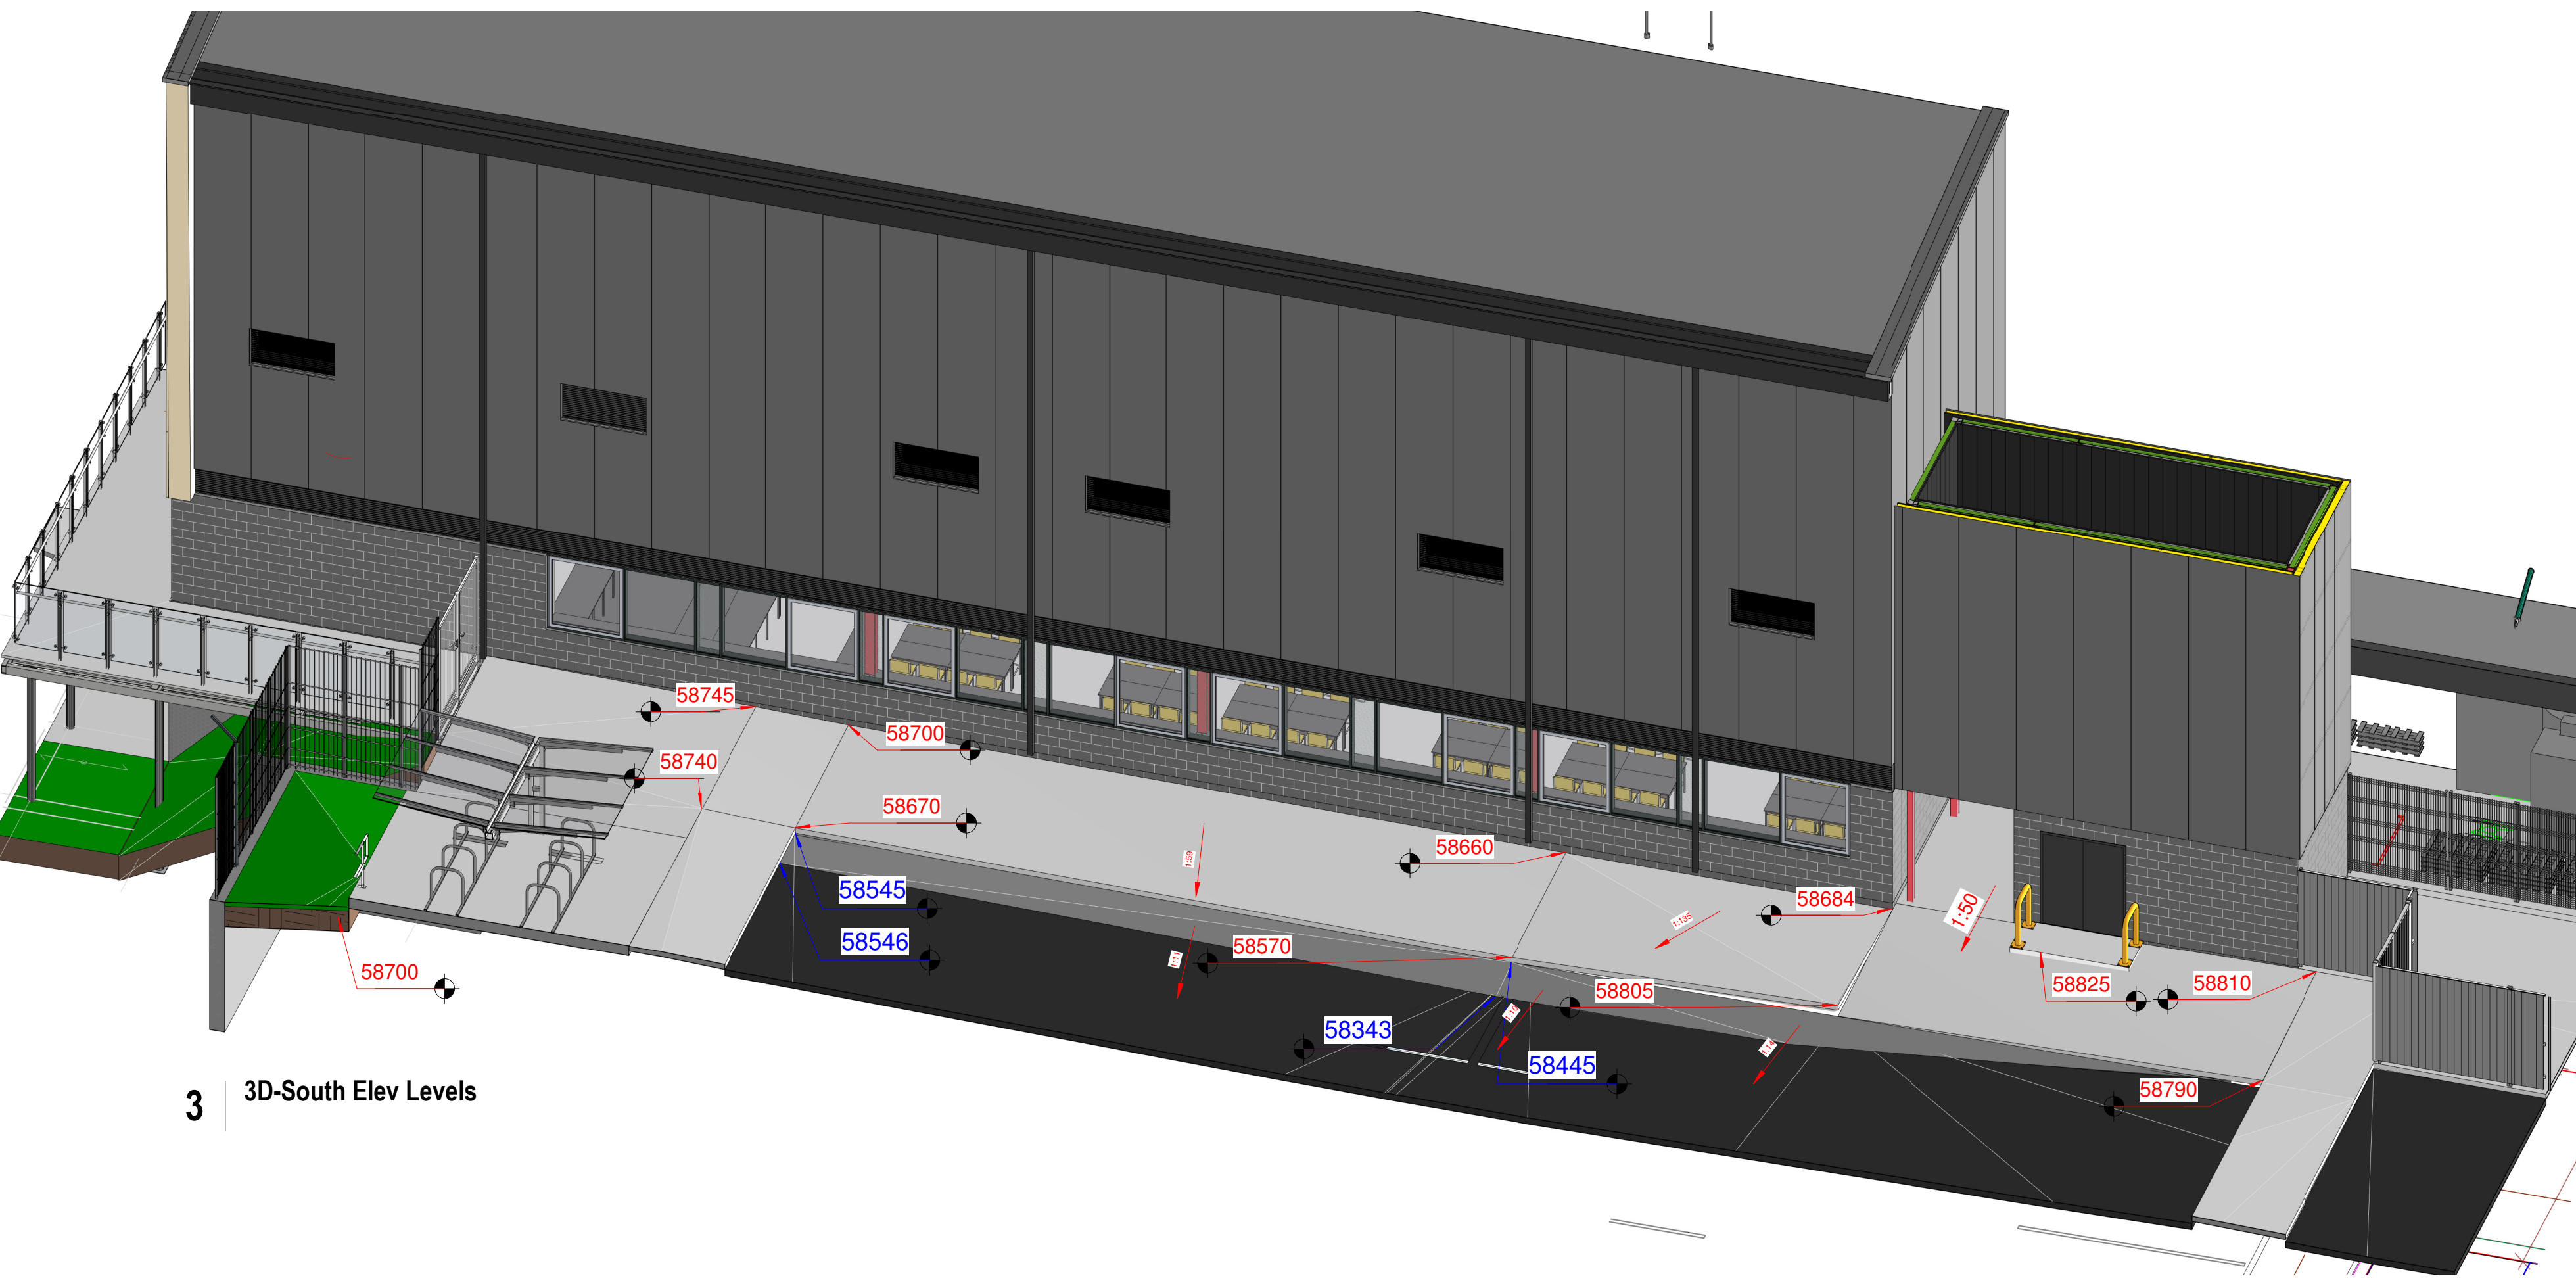

3 3D-South Elev Levels

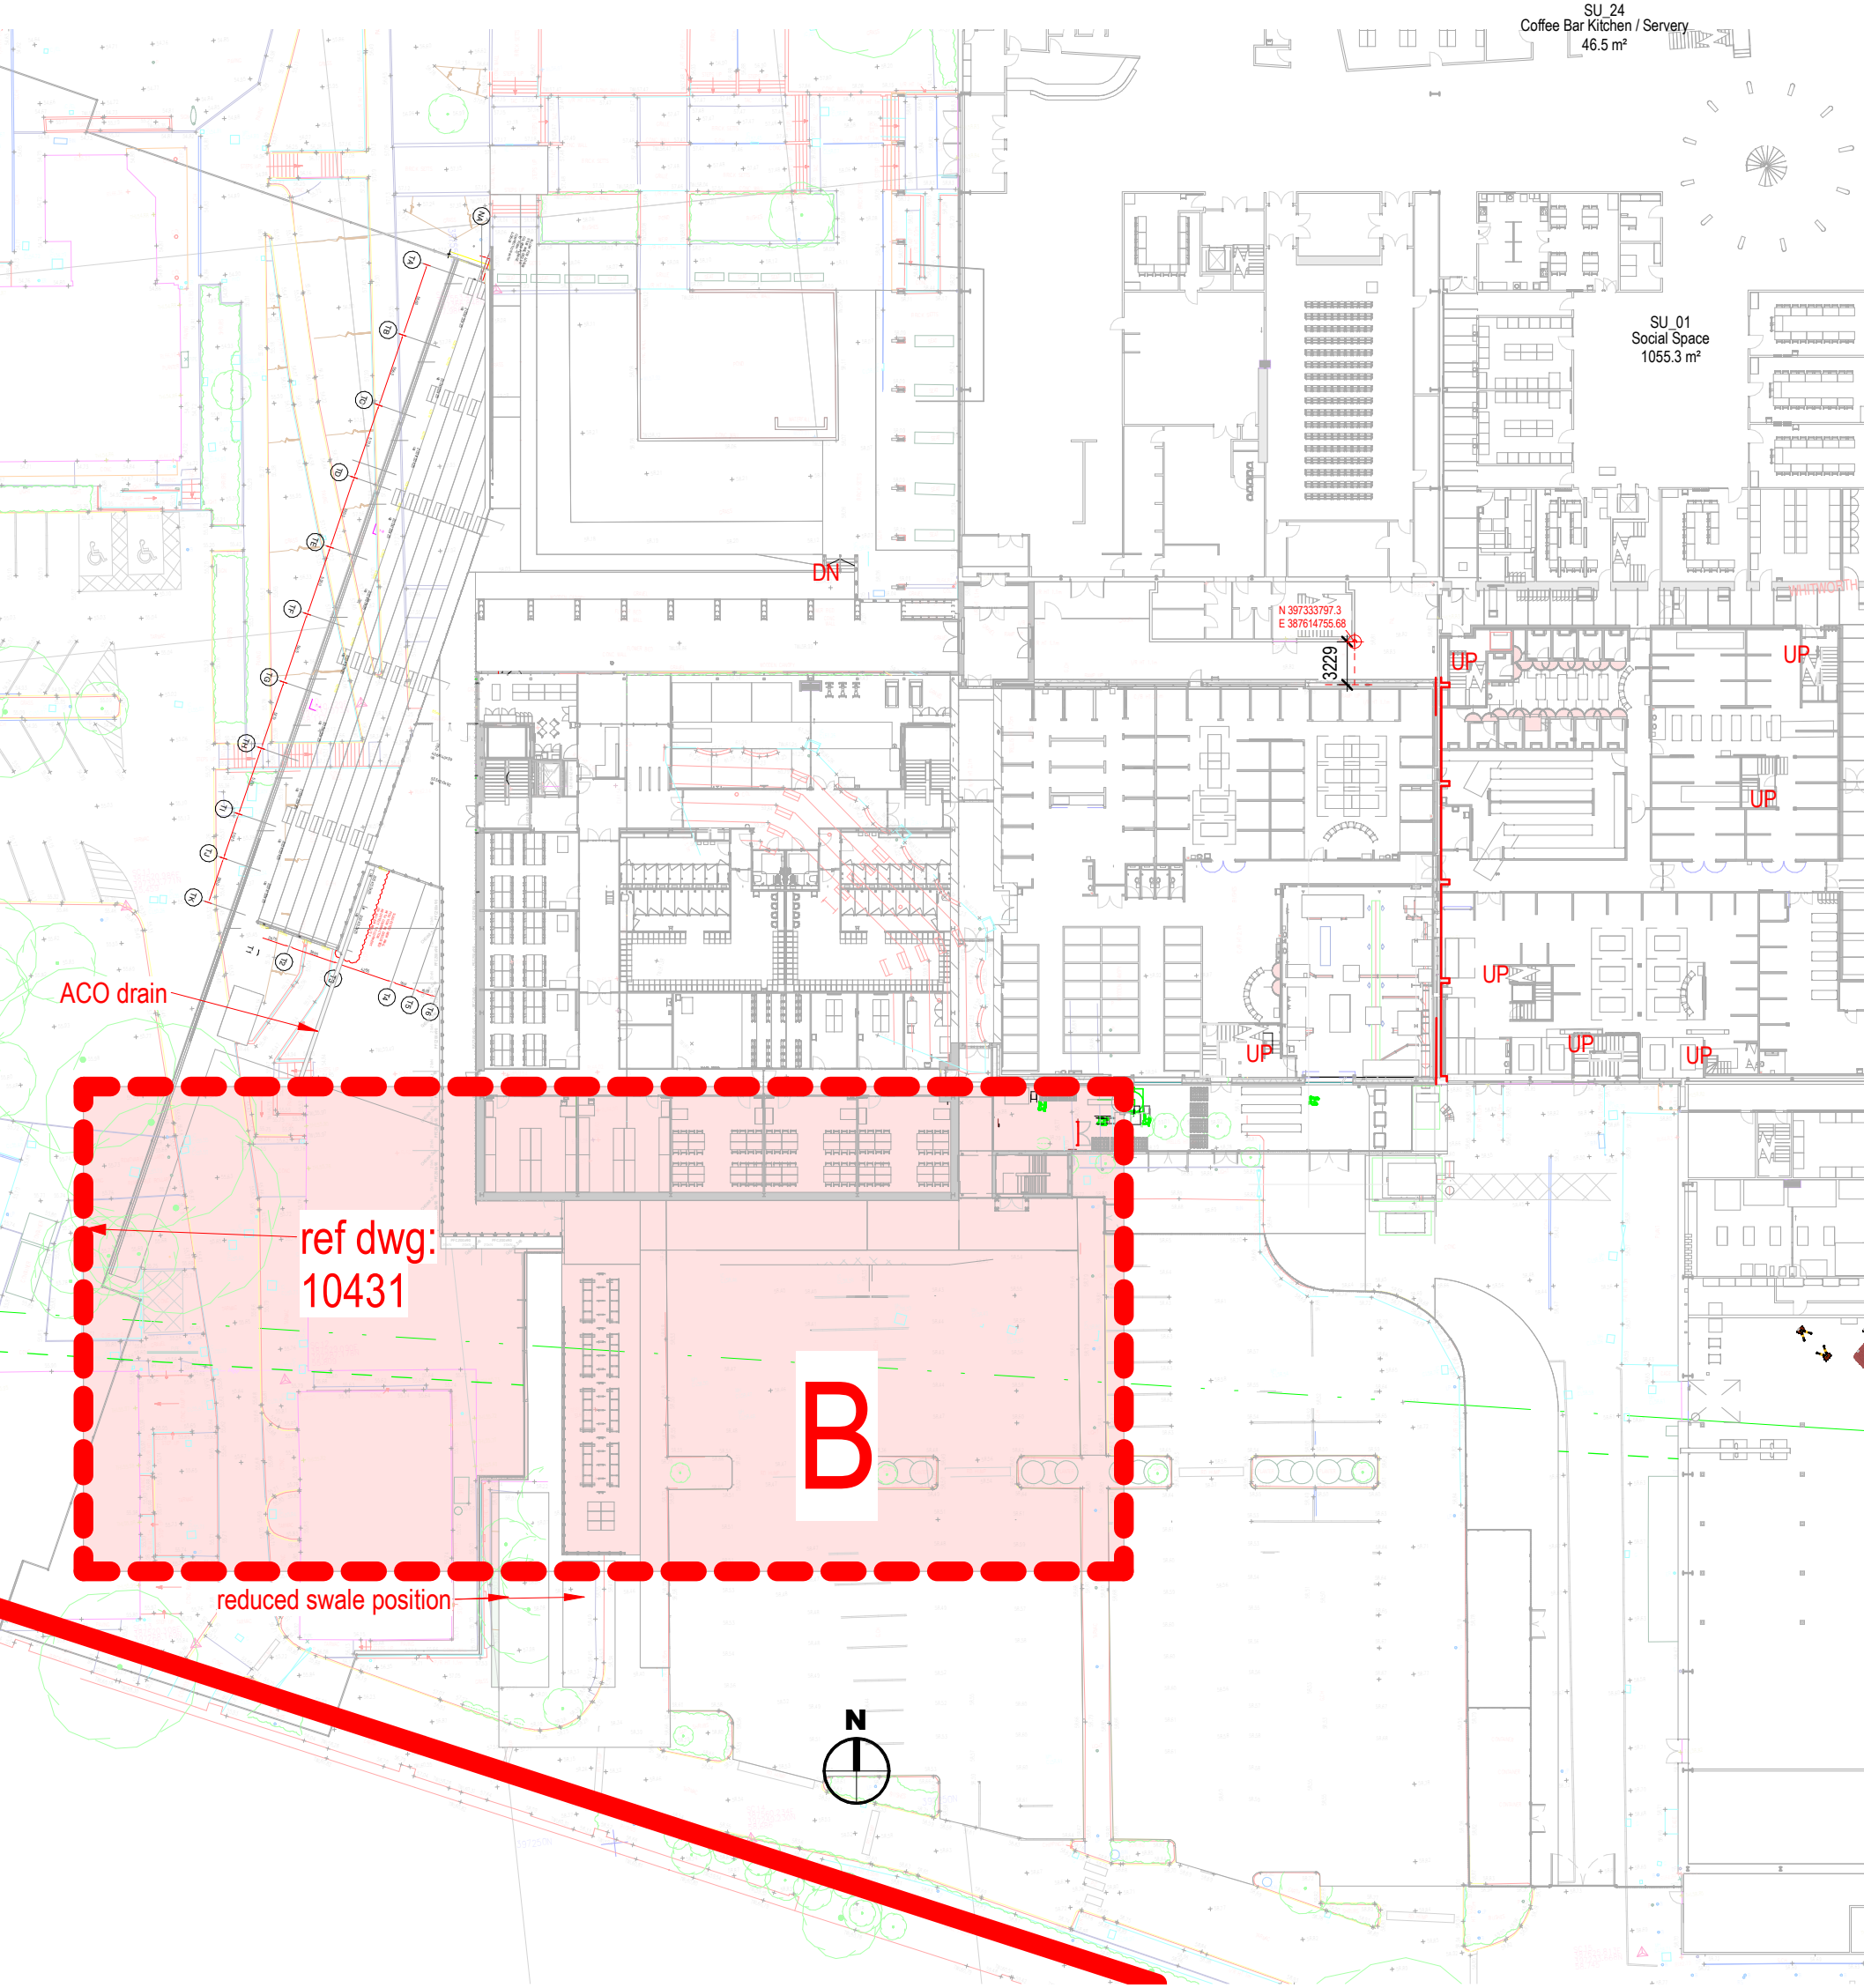

2 PROPOSED SITE PLAN - KEY Zone B  
1:500

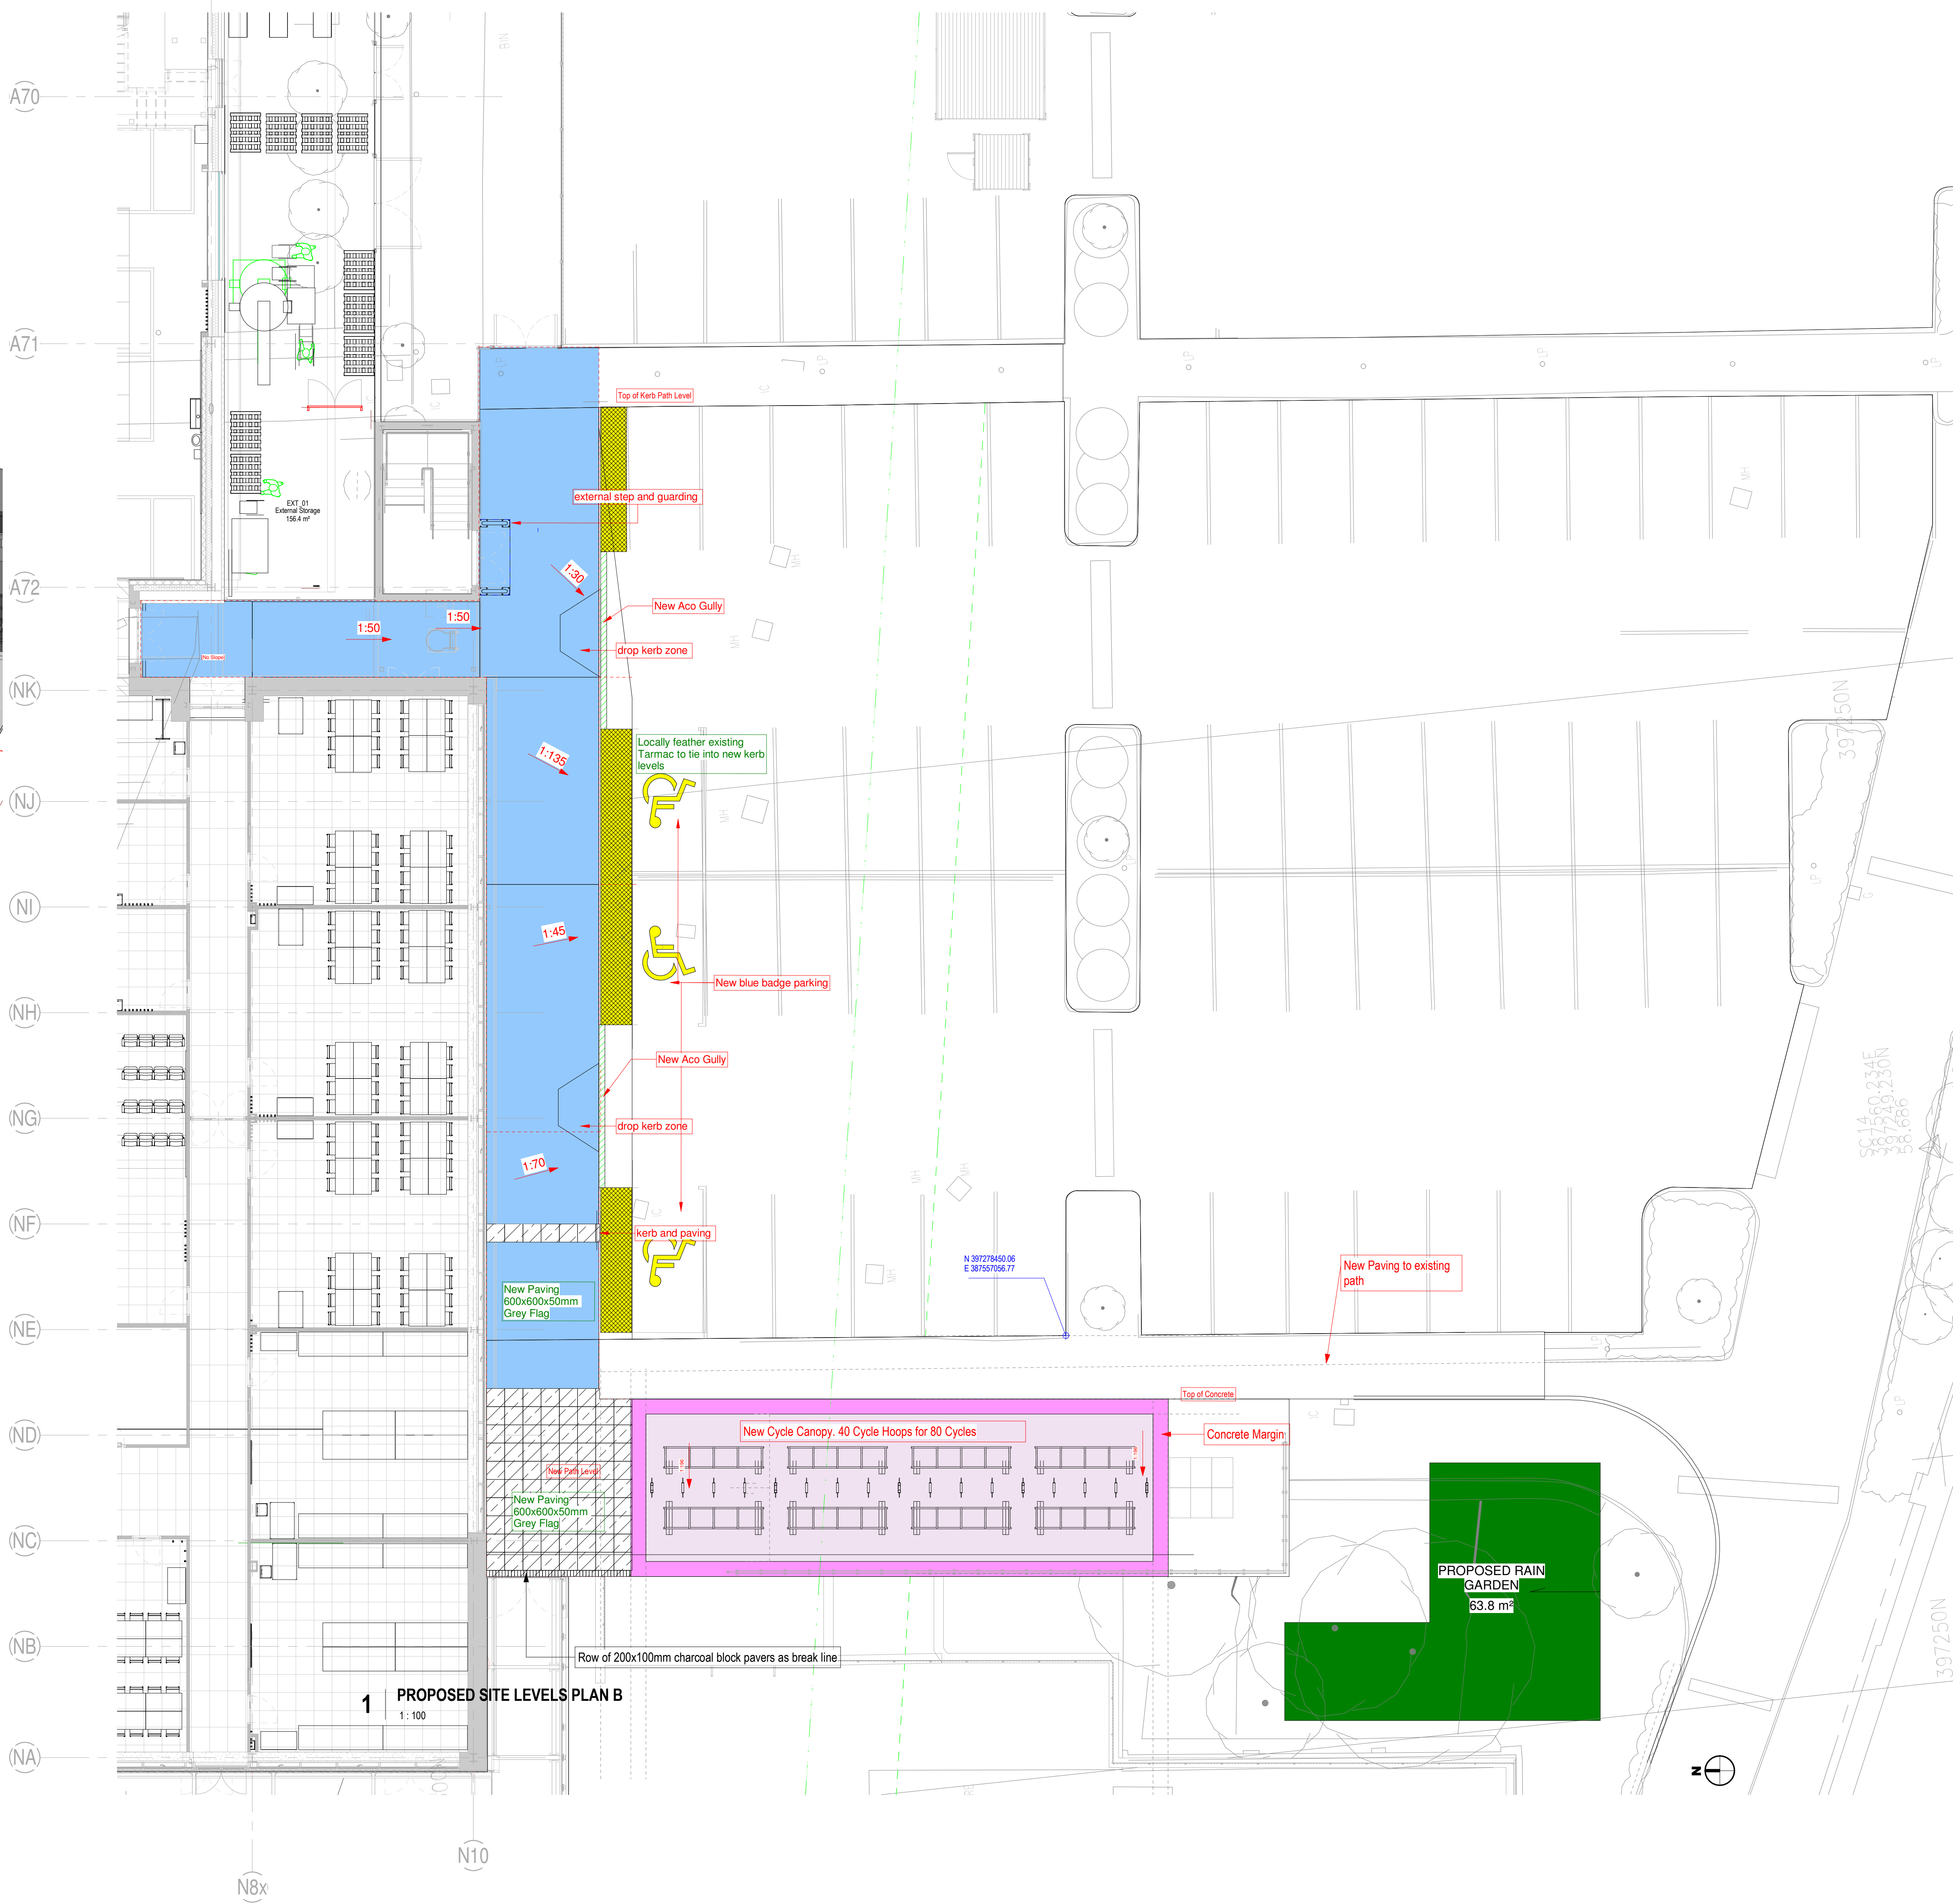

1 PROPOSED SITE LEVELS PLAN B  
1:100

B

Existing Key Levels & Coordinates

Proposed Levels and Coordinates

TO BE READ IN CONJUNCTION WITH 10306 & 10471

elliswilliams  
ARCHITECTS

Opershaw Campus  
Level 00 Ext Works Levels & Coordinates - B  
2602\_10431  
STATUS: 54 - CONSTRUCTION  
SCALE: As indicated  
DATE: 20/03/20  
REV: C9  
OC-EWA-ZZ-00-DR-A-10431

Wellfield Chester Road Preston Brook W47 3BA  
T: +44 1524 752 200 E: info@elliswilliams.co.uk