




Side Elevation (South West)

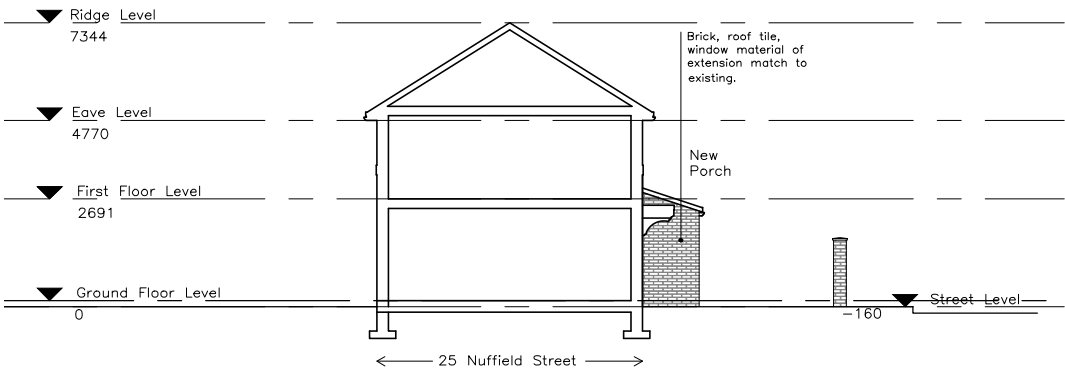


Side Elevation: showing side boundary fencing

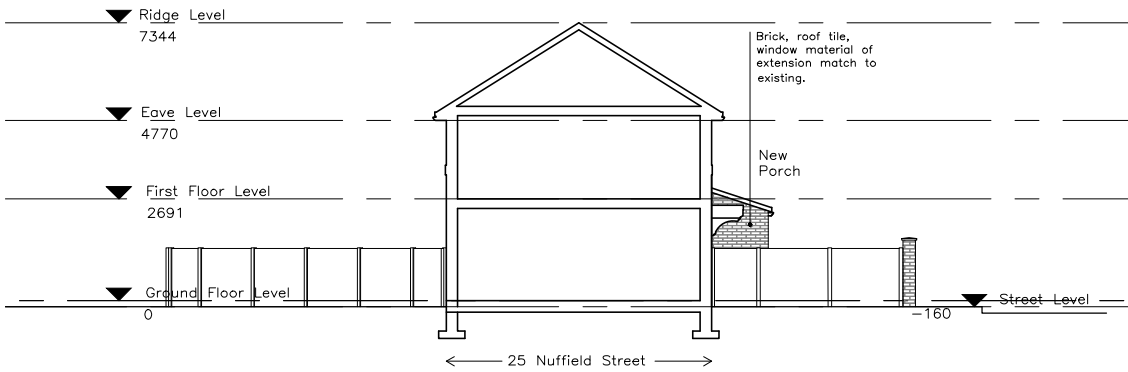


Front Elevation (South East)

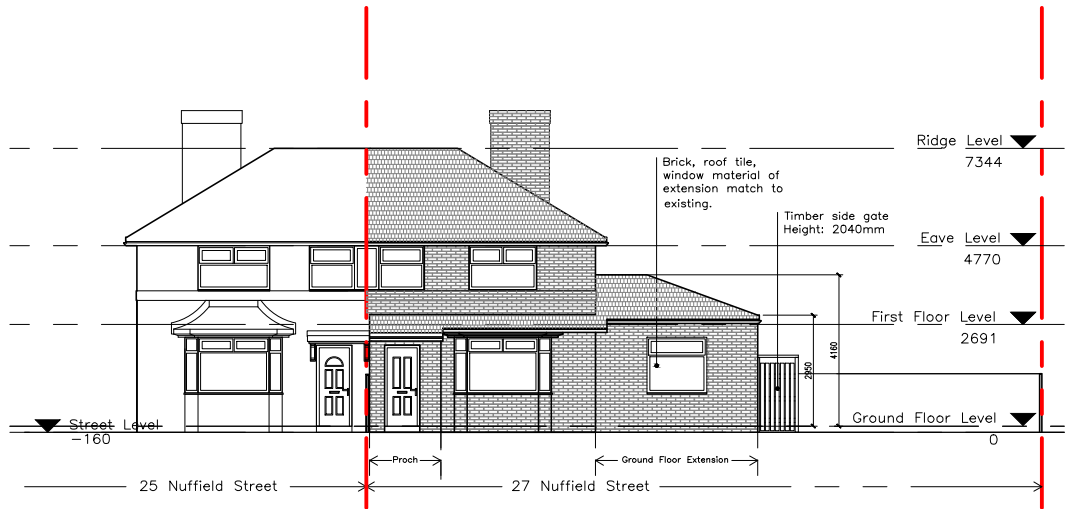


Front Elevation: showing front boundary wall

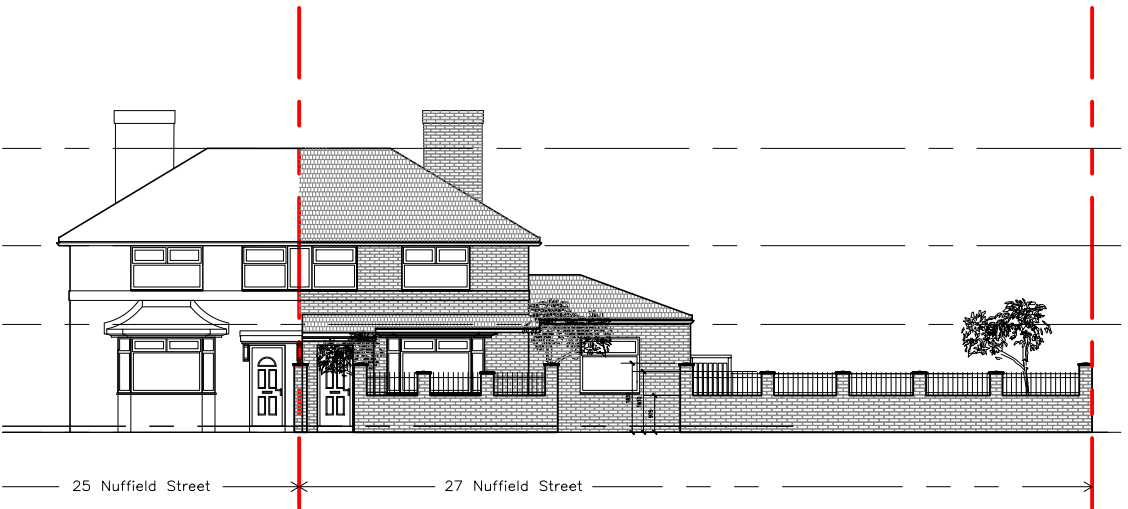

Rear Elevation (North West)

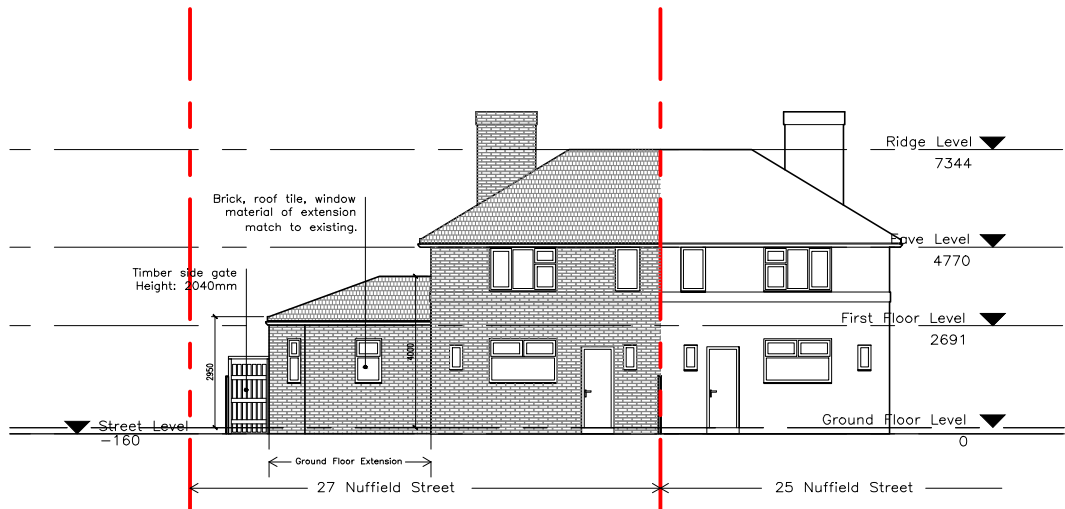

Side Elevation (North East)

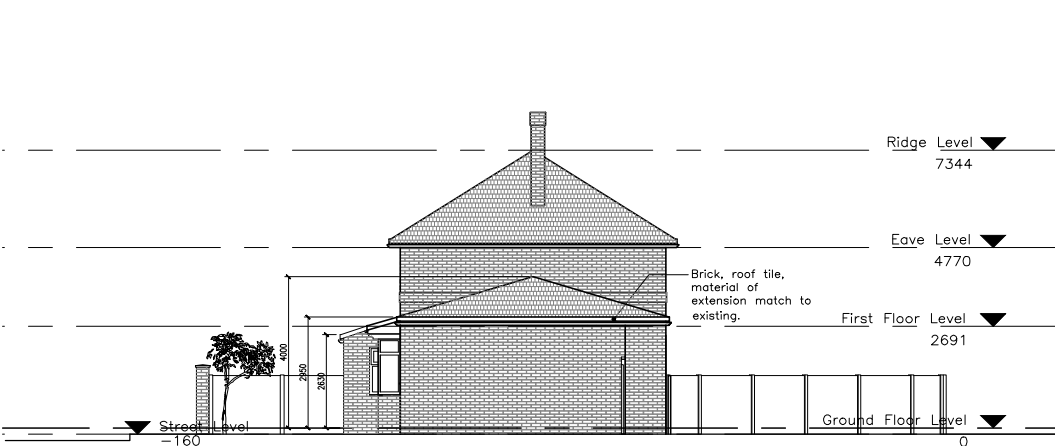

General Notes

All site dimensions shall be verified by the Contractor on site prior to commencing any works.

Do not scale from this drawing.

Only work to written dimensions.

This drawing is the property of Architecture Graphic (t/a AG) and copyright is reserved by them. The drawing is not to be copied or disclosed by or to any unauthorised persons without the prior written consent of AG.

The content of this drawing is design intent only and has not been checked against current approved documents of the statutory Building Regulations, the Equality Act, BS8300 and has not been surveyed for asbestos or where required, submitted for town planning approval.

Revision	C	Extension ridge position amended	07.09.21	AL
	B	Side elevations added	14.07.21	AL
	A	Porch added. Roof scape & Windows amended.	29.06.21	AL

Scale 1:200@A3

Status Planning

Drawn by K.Y

Date 27.10.19

Client Mr & Mrs To

Project 27 Nuffield Road

Drawing Description Proposed Elevations

Drawing No. PR033_PL05 Rev. C