


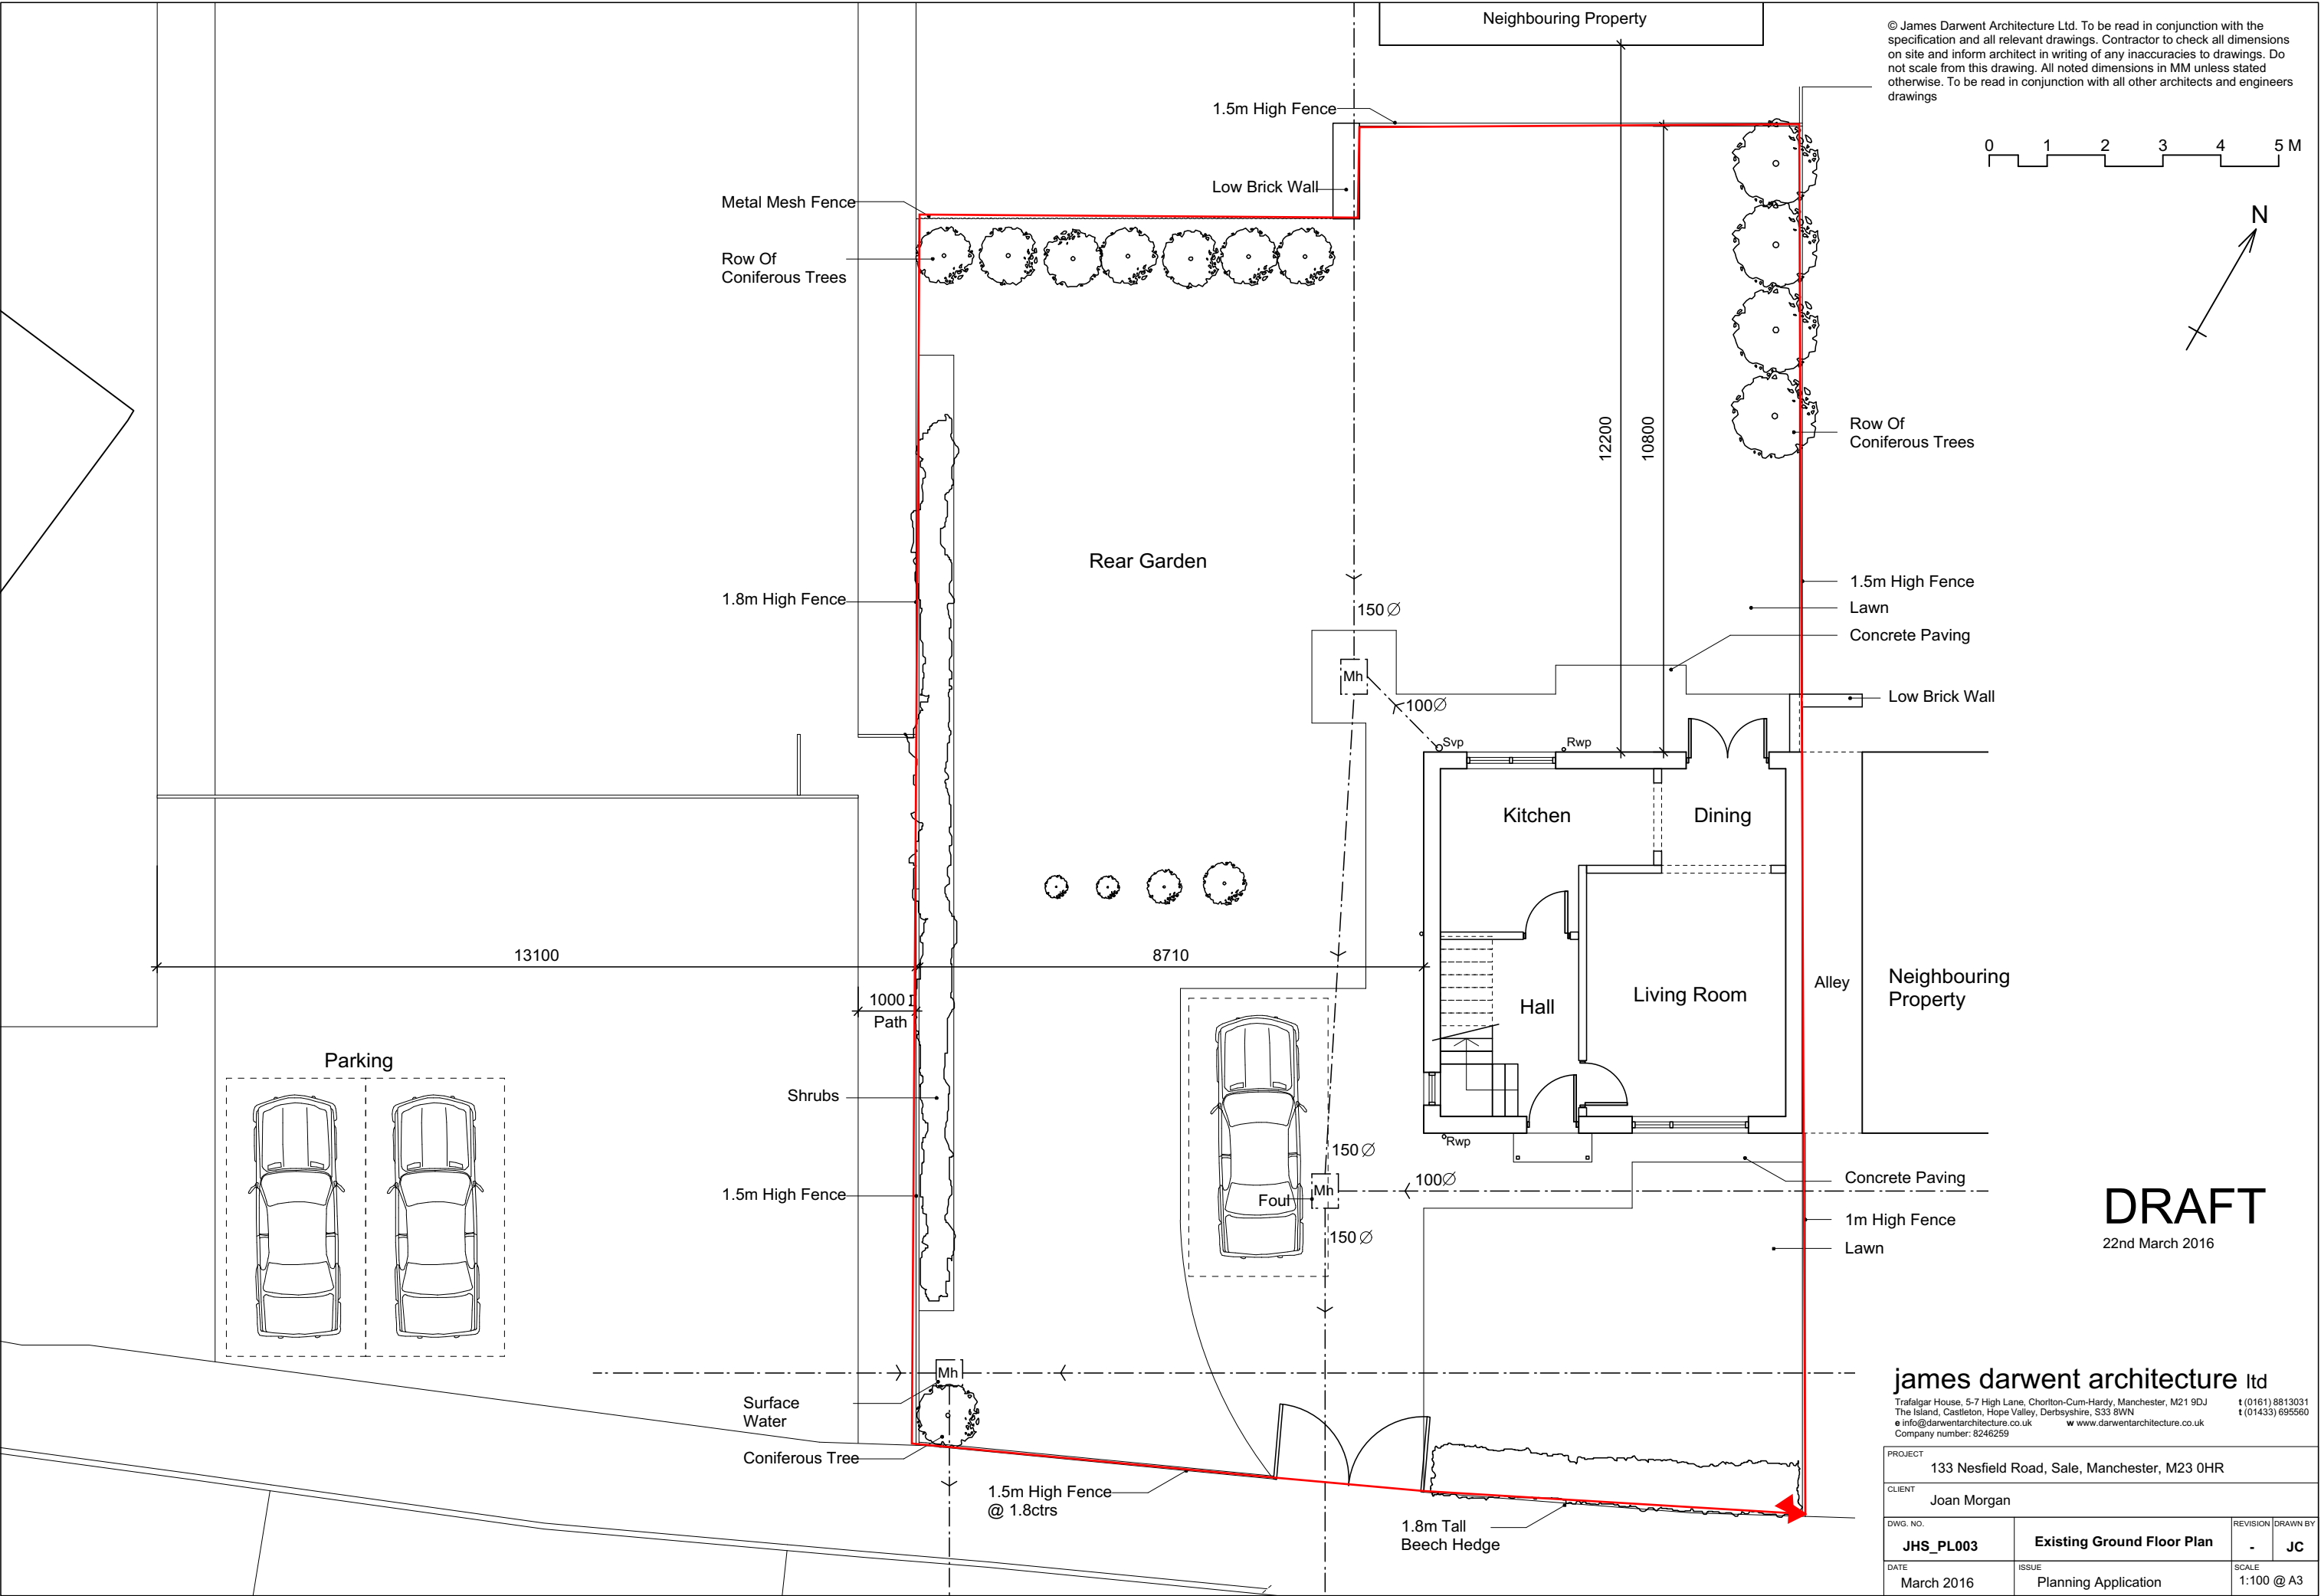

DRAFT
22nd March 2016

james darwent architecture ltd
Trafalgar House, 5-7 High Lane, Chorlton-Cum-Hardy, Manchester, M21 9DJ
The Island, Castleton, Hope Valley, Derbyshire, S33 8WN
t (0161) 8813031
e info@darwentarchitecture.co.uk
Company number: 8246259
w www.darwentarchitecture.co.uk

PROJECT 133 Nesfield Road, Sale, Manchester, M23 0HR			
CLIENT Joan Morgan			
DWG. NO. JHS_PL003	Existing Ground Floor Plan		REVISION -
DATE March 2016	ISSUE Planning Application	DRAWN BY JC SCALE 1:100 @ A3	