




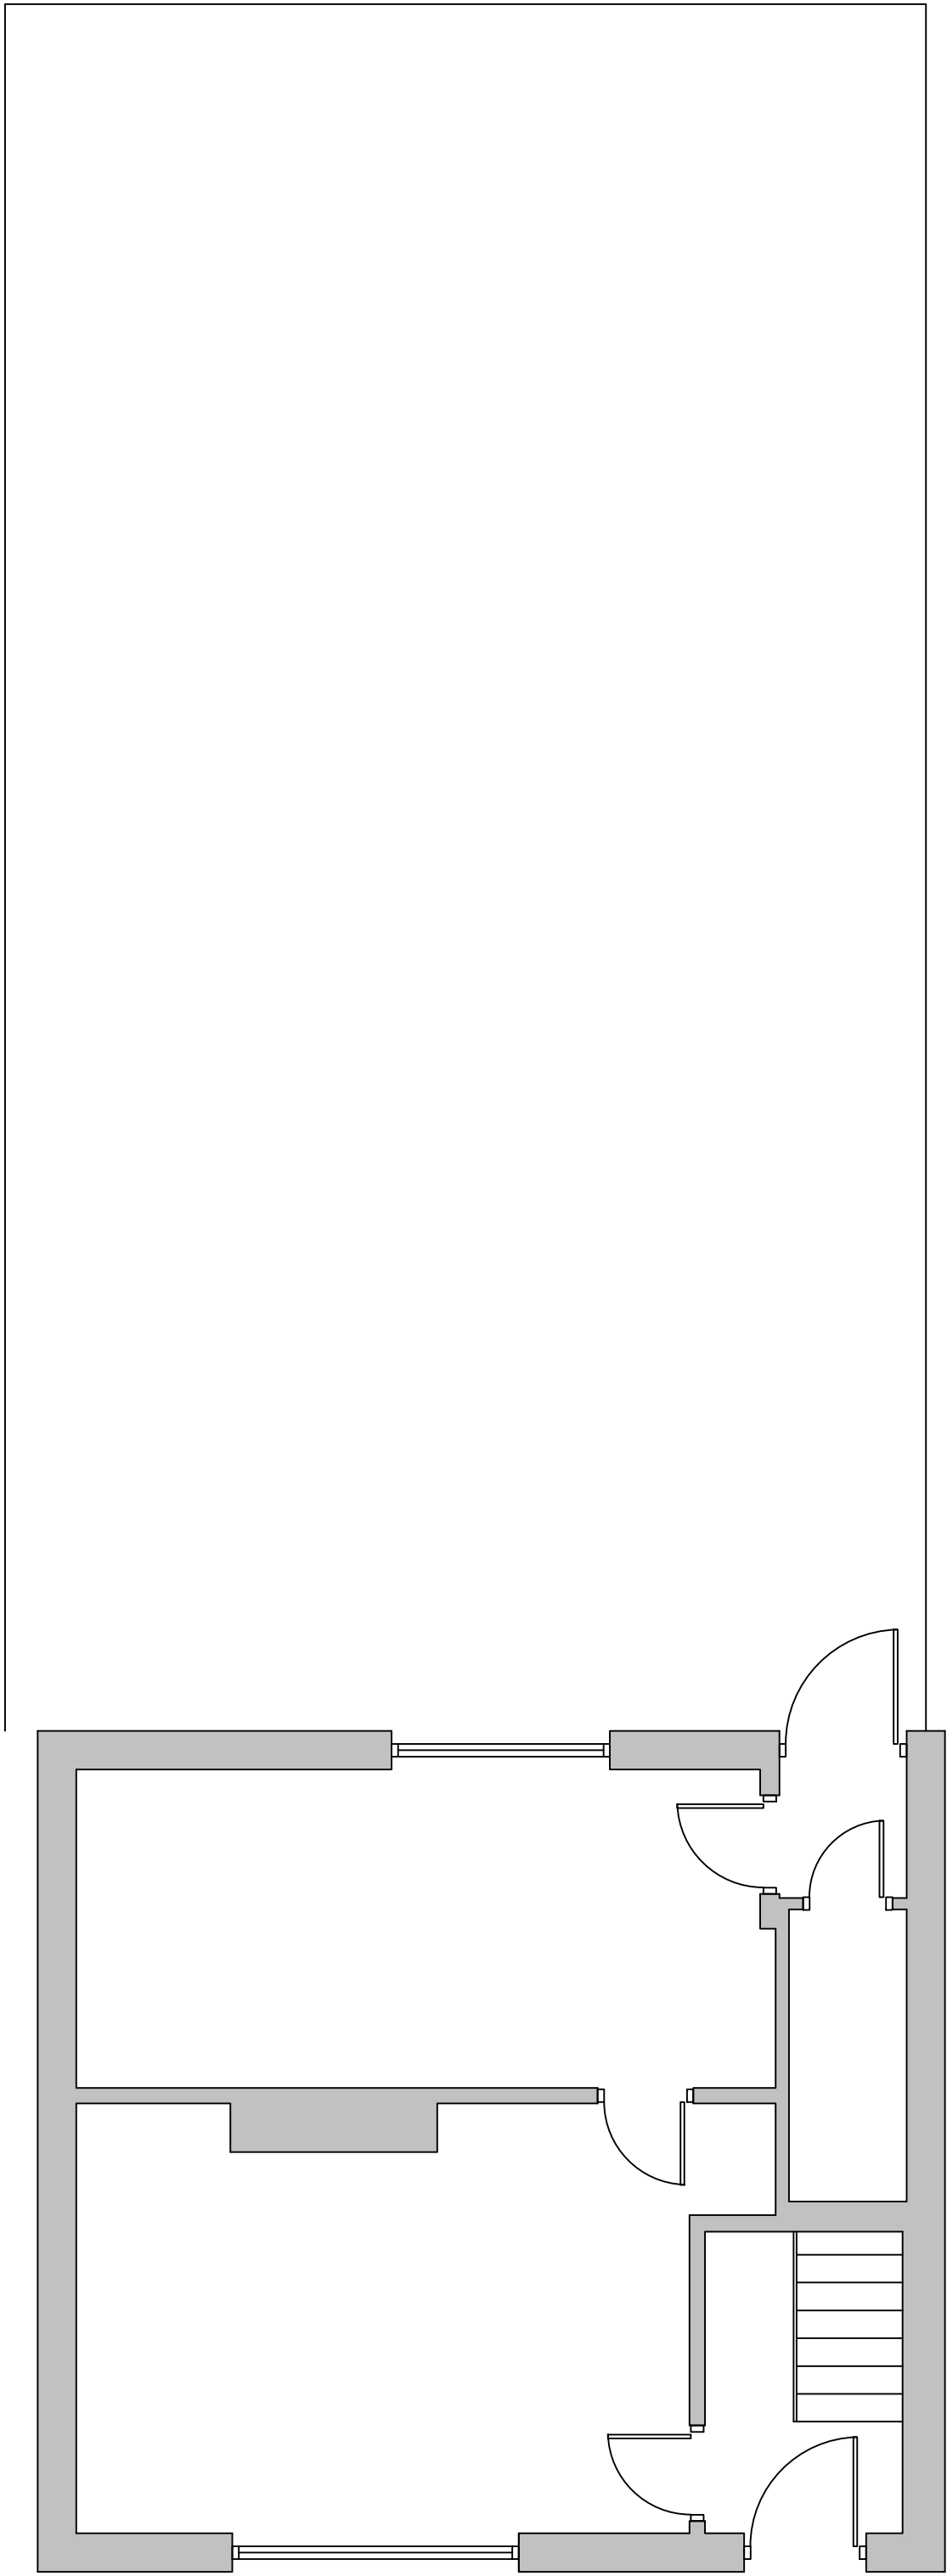


Existing Ground Floor and Site Plan
1:50 Scale @ A1

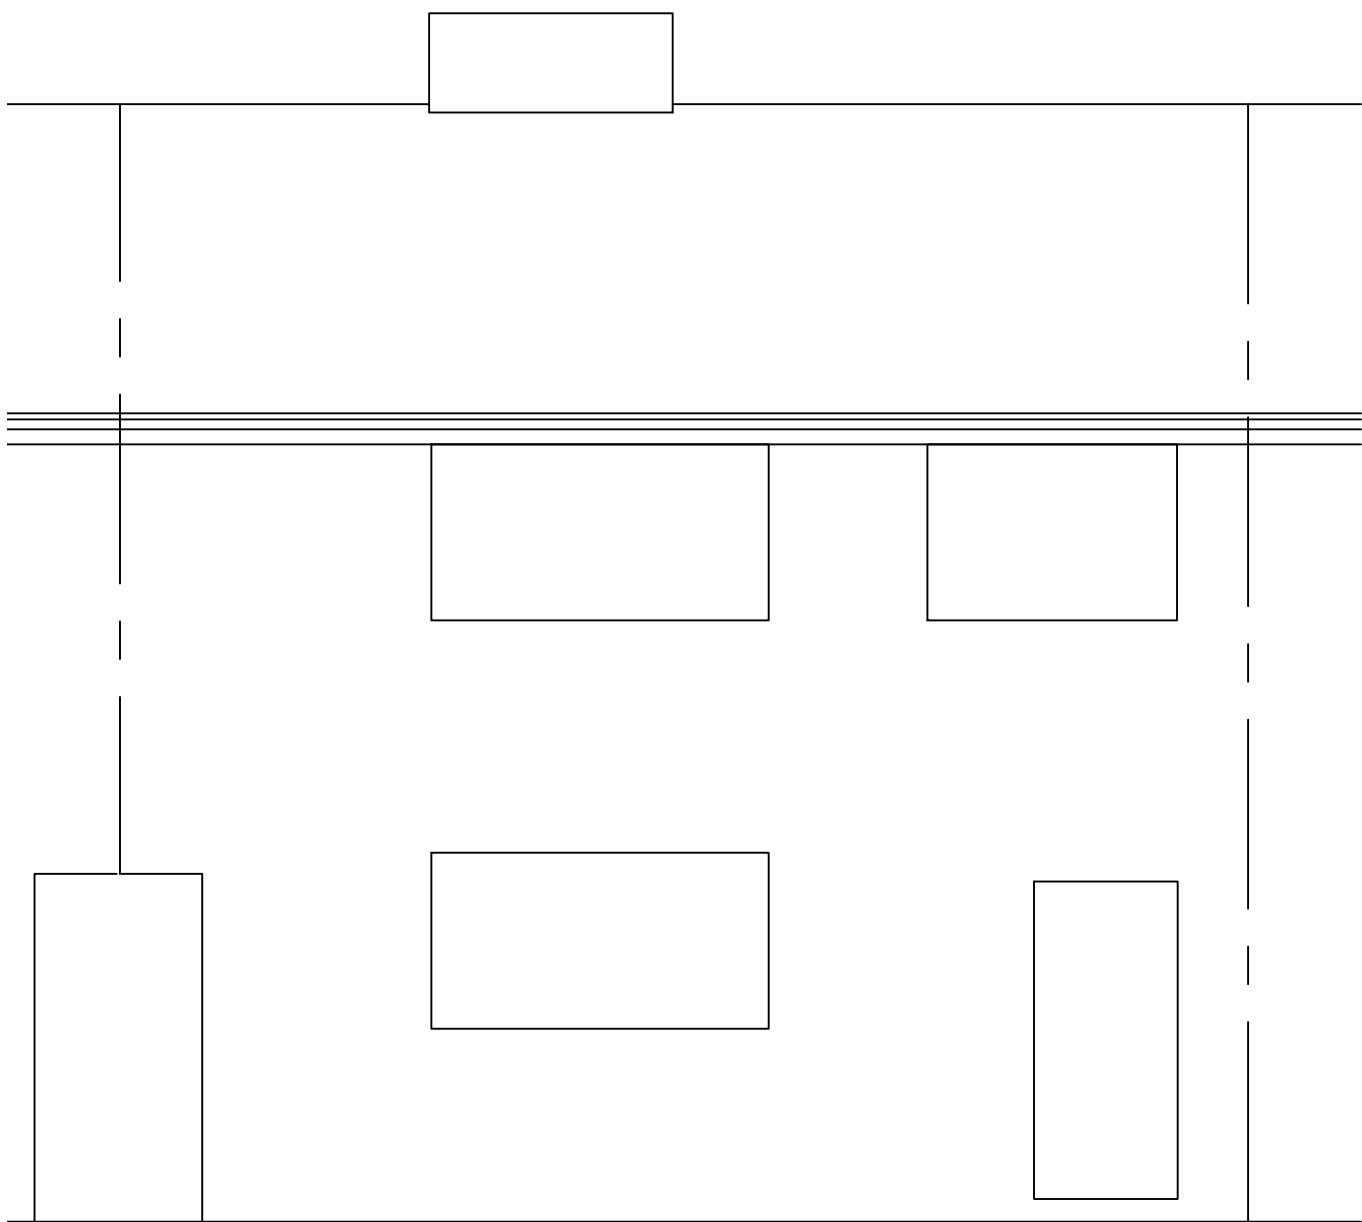


Existing Front / East Elevation
1:50 Scale @ A1

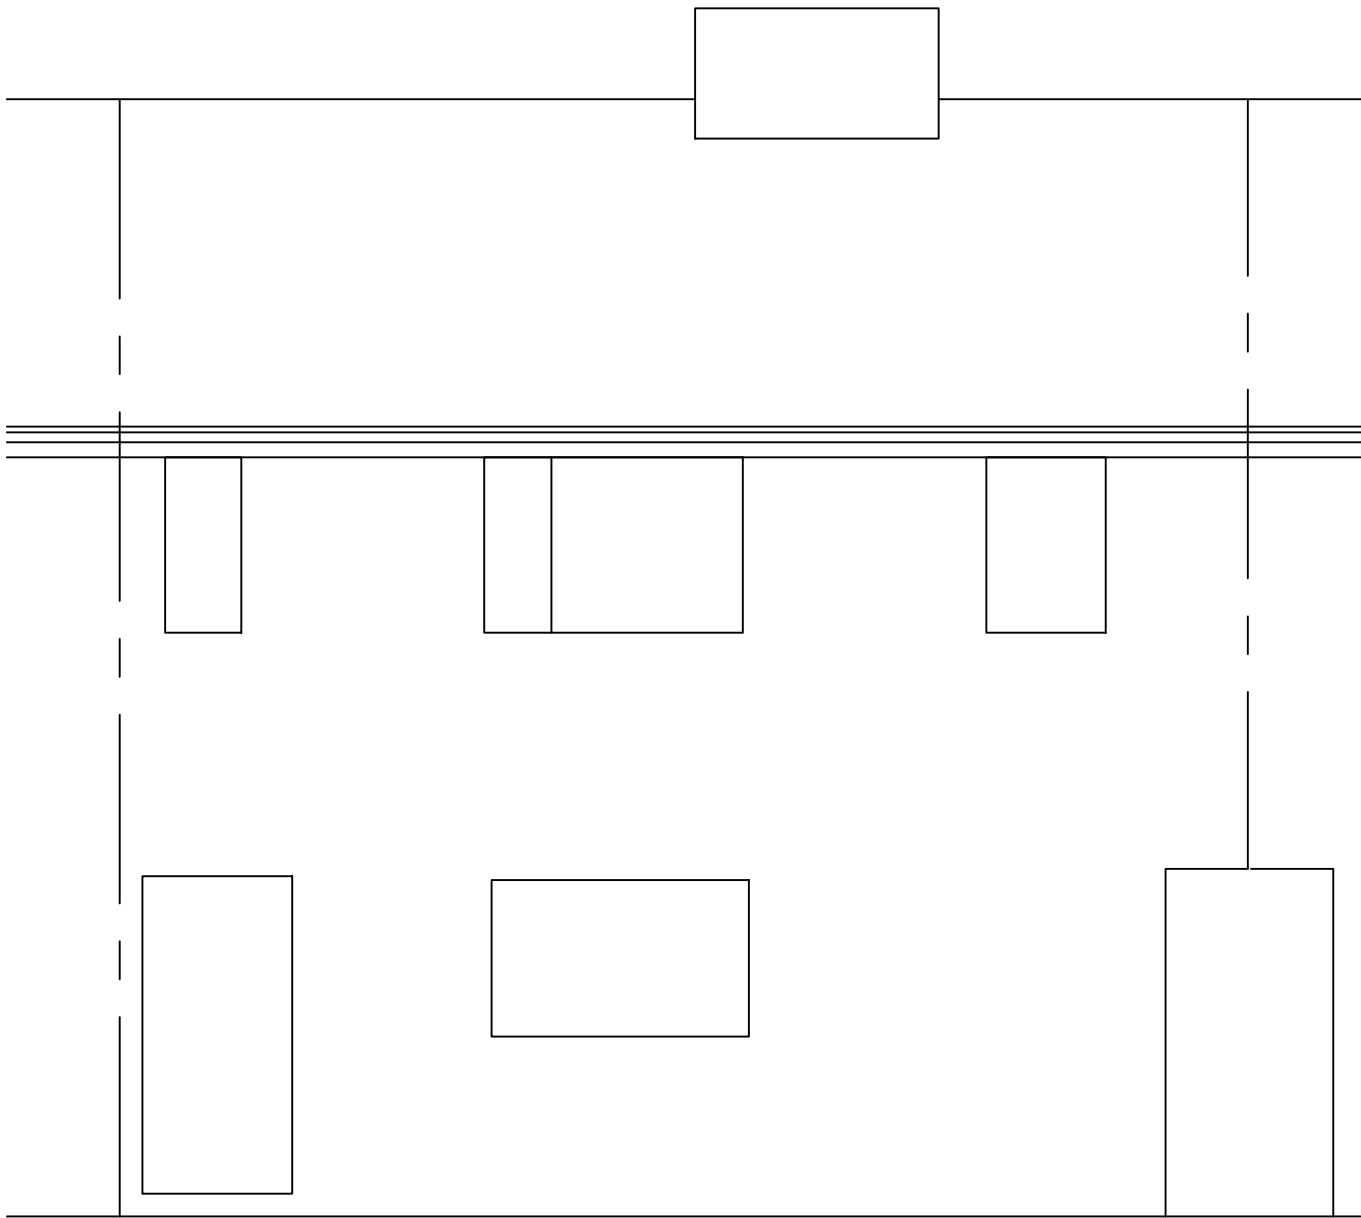

Existing Rear / West Elevation
1:50 Scale @ A1

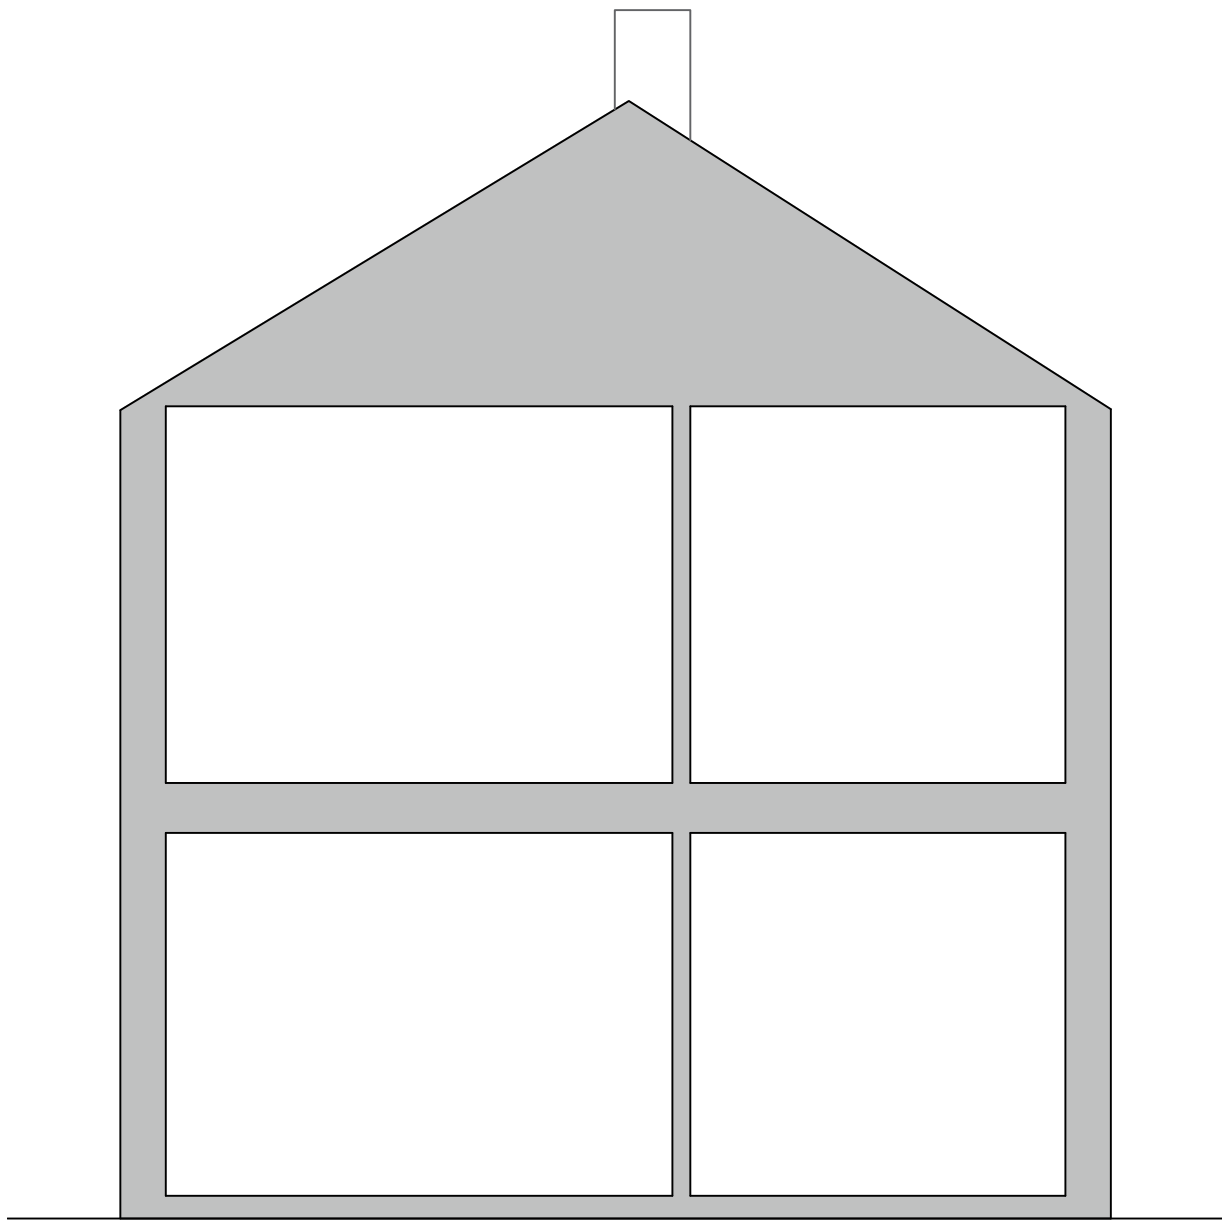

Existing Section
1:50 Scale @ A1

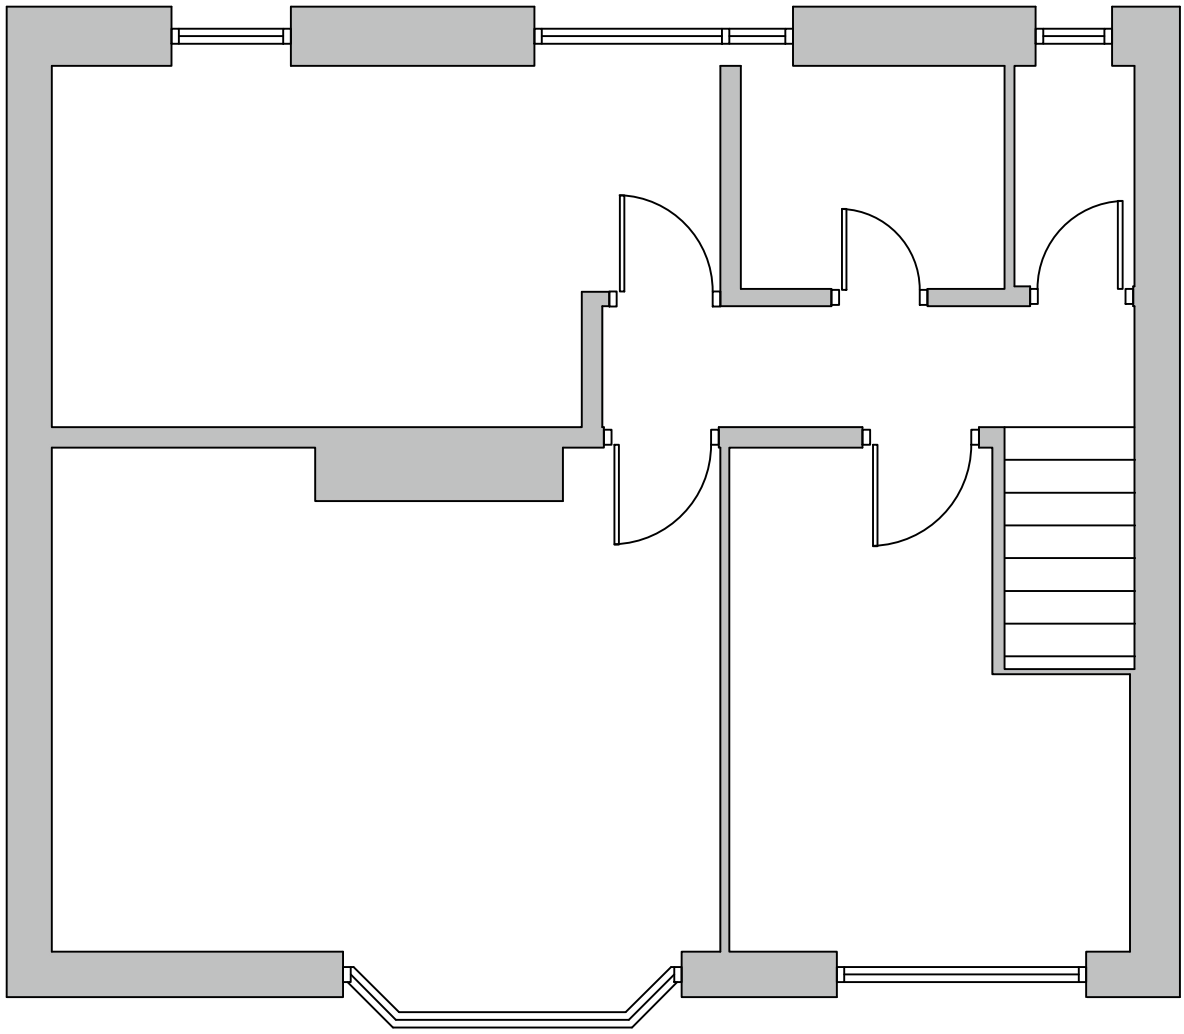

Existing First Floor Plan
1:50 Scale @ A1



ATX
Building Design
Architecture & Interior Design

PROJECT :

Rear Extension at
13 Second Ave, M11 4LX
Ms M. Patrick

DRAWING TITLE :

Existing Plans and Elevations

SCALE :	DRAWN BY :	DATE :
1:50 @ A1	JL	12.2020

DWG N° :	REVISION :	CHECKED :
001	-	----

Mobile: 07567919149
Email: info@atxbuildingdesign.co.uk