



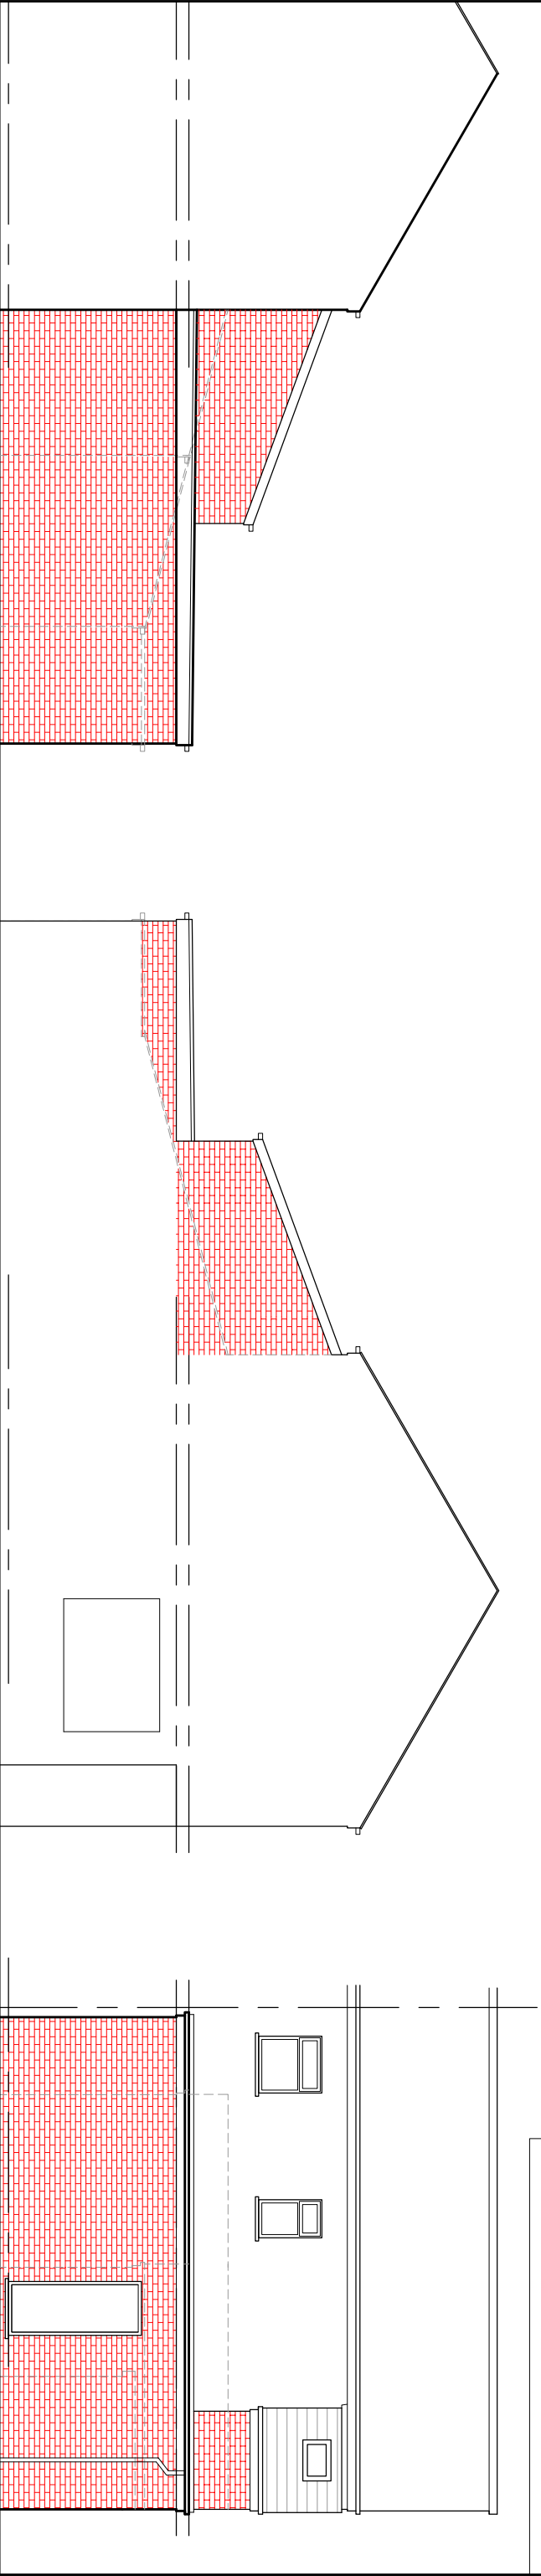

PROPOSED SIDE ELEVATION

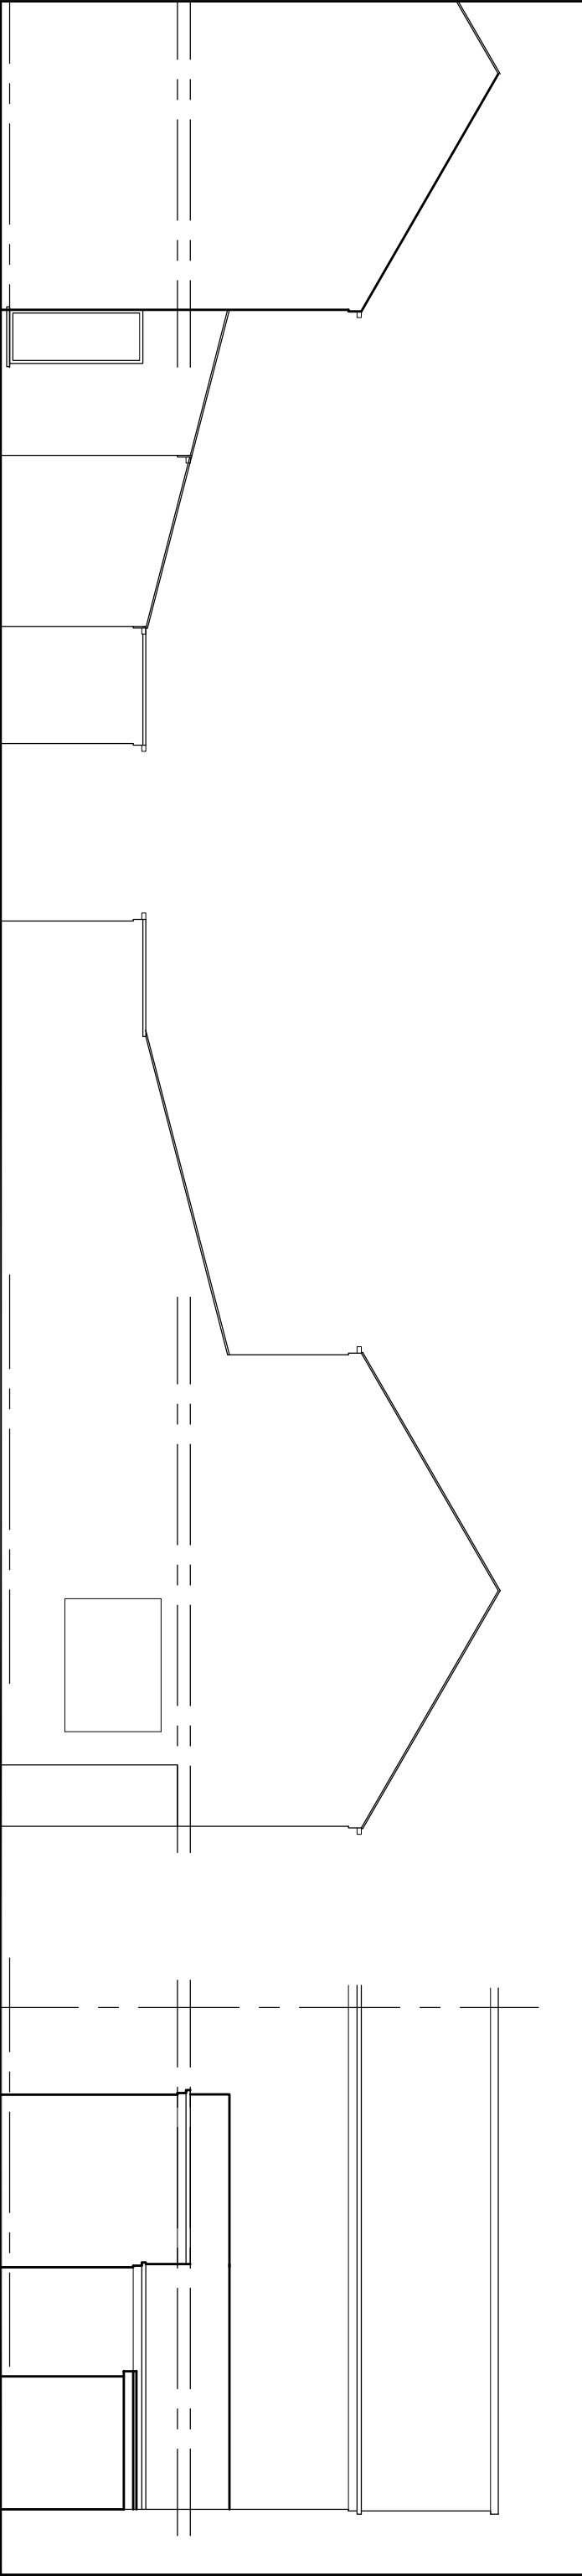


PROPOSED SIDE ELEVATION

EXISTING SIDE ELEVATION

EXISTING SIDE ELEVATION

EXISTING REAR ELEVATION

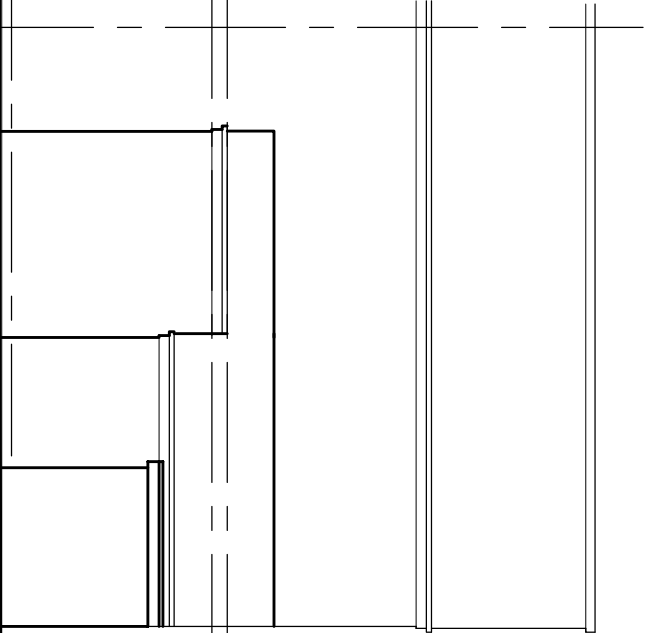

PROJECT
126, Moston Lane,
Moston

CLIENT

-

DRAWING TITLE
Elevation

JOB No
DRAWING No
NA-P02

SCALE
1:100@A3

DATE
Jun, 2021

REVISION
-

t: 0782 895 3405

e: niamat@hotmail.co.uk