


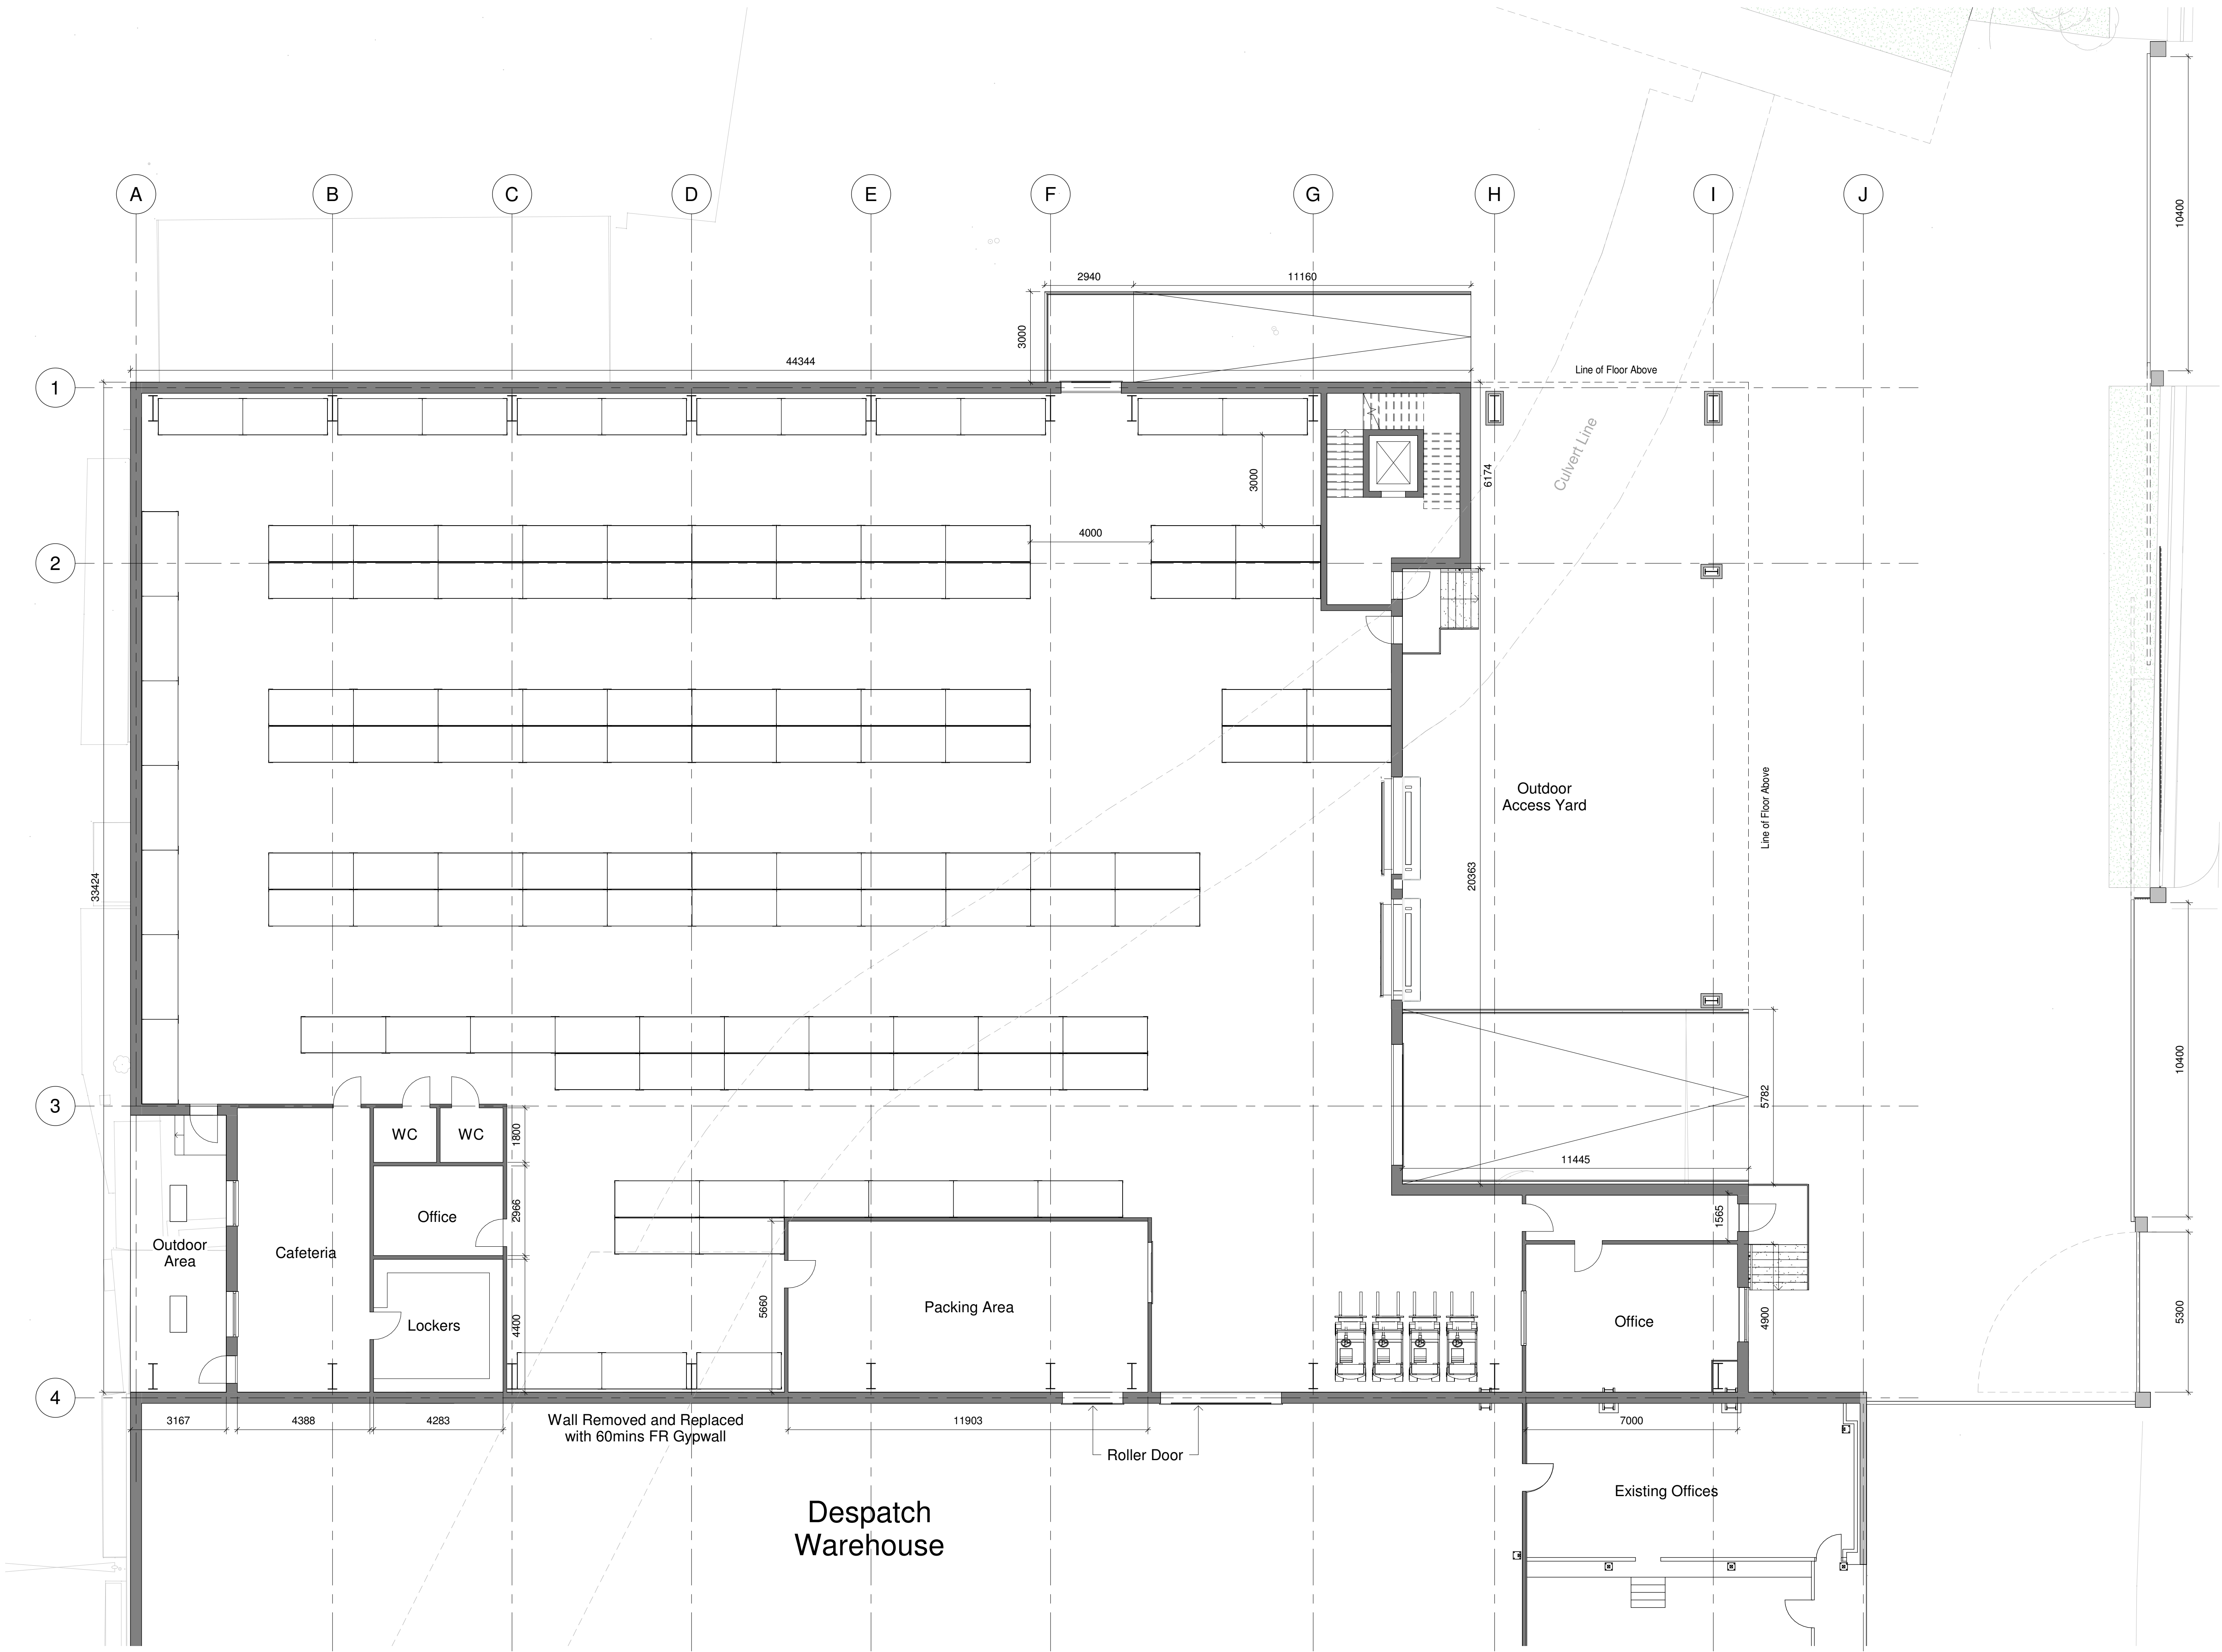

Notes

The Contractor is to check all dimensions and conditions on site before commencing. Do not scale from this drawing.

This drawing remains the copyright of FAIRHURSTS DESIGN GROUP.

Scale Bars TO BE USED ONLY AS GUIDANCE

1:100	mm	0	1000	2000	3000	4000	5000
1:200	mm	0	1000	2000	3000	4000	5000
1:500	M	0	5	10	15	20	25
1:1250	M	0	10	20	30	40	50

KEYPLAN

Note:

- Number of Racks - 113
- GF Area : 1424 m²
Excluding External Walls and Existing Building.
- GEA Area : 1789 m²

Rev	Description	By	Date
Project Status	Drawing Status		

This information, whether drawn or as a data file, is copyright and issued strictly for use on the project for which it is provided

Client / Project

HMG Paints

HMG

Drawing

GA Ground Floor Plan

Date	11/05/2021	Scale	1 : 100	@ A1
Drawn By	MCA	Scale	AS	Checked
Checked				IRC

Manchester:
55 King Street
Manchester M2 4LQ
+44 (0)161 851 7300

Southampton:
Minor Park
Minstead
Southampton SO43 7FY
+44 (0)23 8081 7900

Cambridge:
CB1 Business Centre
20 Station Road
Cambridge CB1 2JD
+44 (0)1223 863 868

www.fairhursts.com

E21-015-SBC-11101