


WHALLEY ROAD

WHALLEY AVENUE

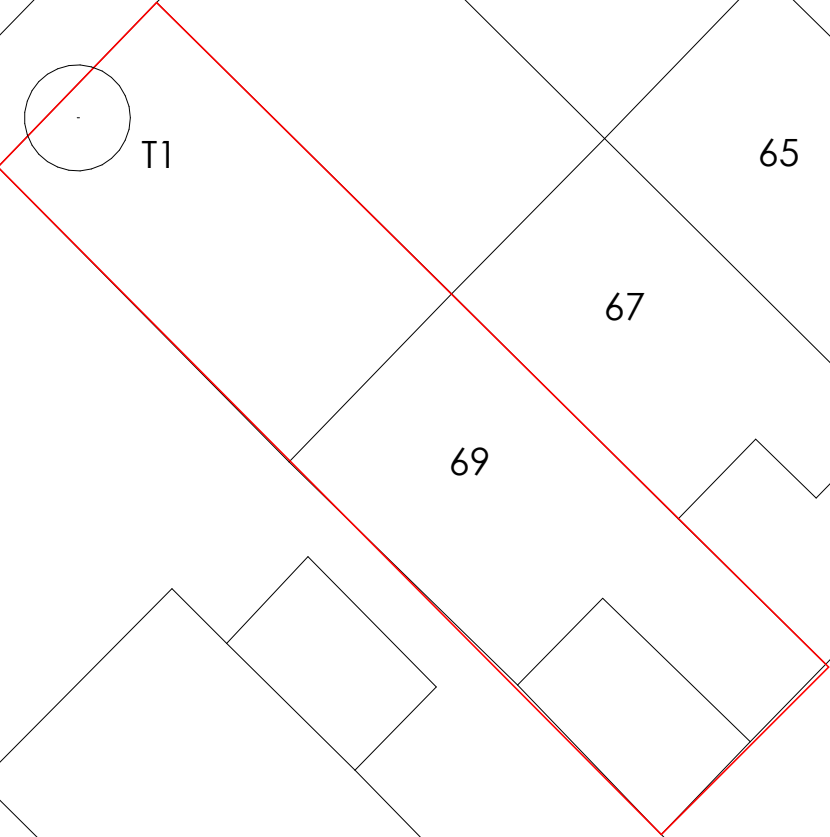

DRAWING STATUS: PLANNING
DRAWING TITLE: Site Plan
SCALE: 1 : 200 @A3

DATE: 18/09/21 DRAWN: JE
DRAWING NO: WHR/PL/201 REV: