



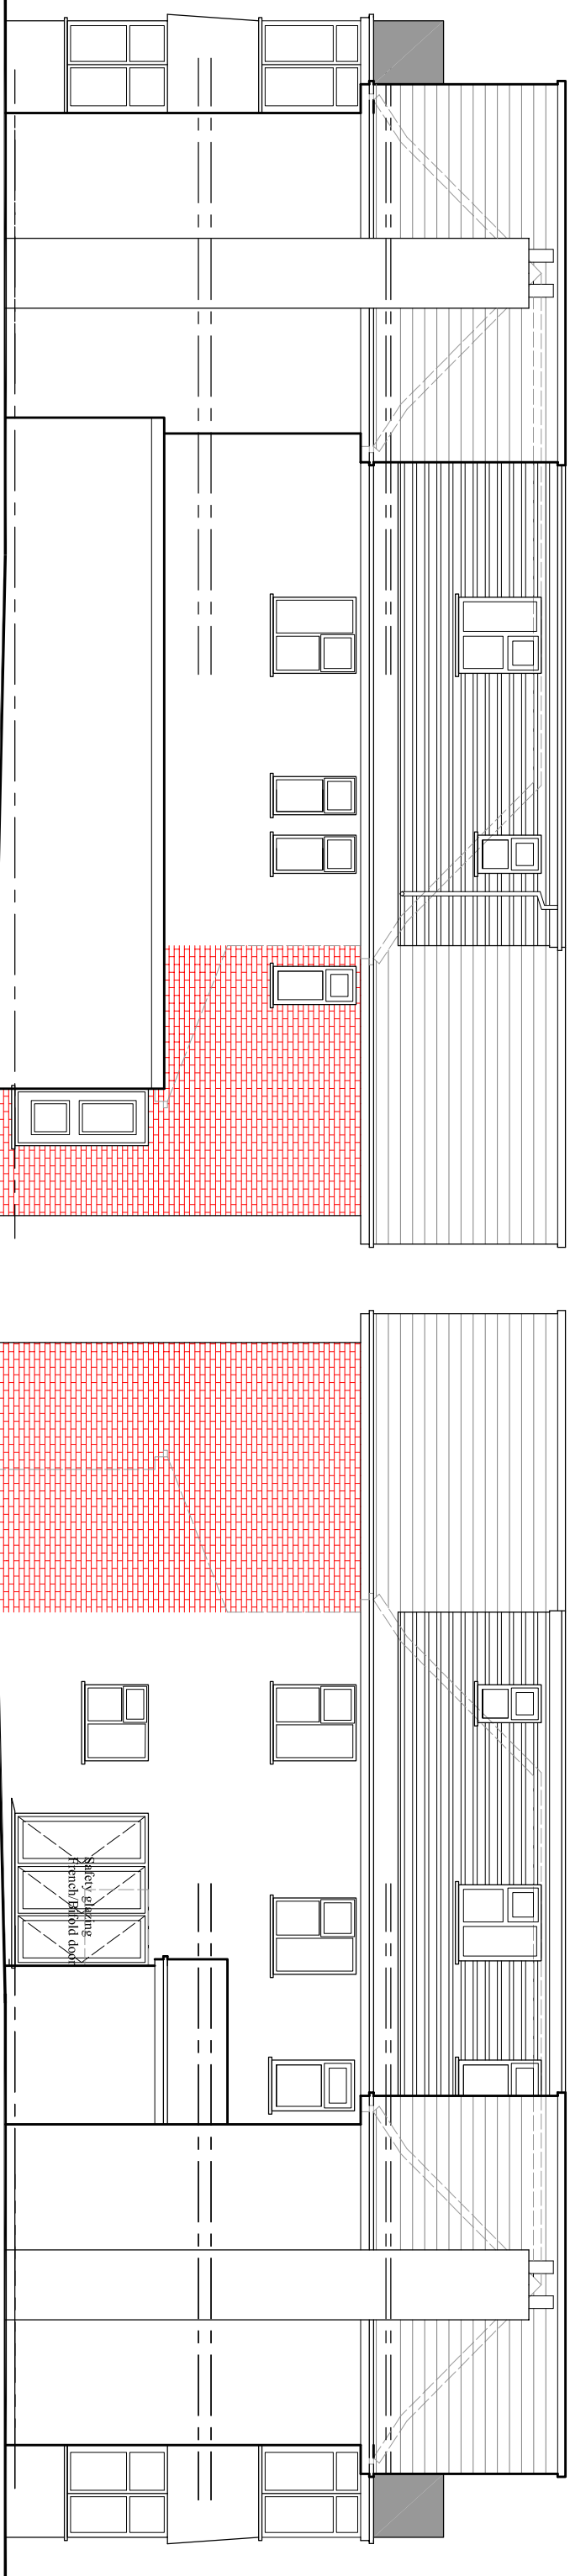

PROPOSED SIDE ELEVATION

PROPOSED SIDE ELEVATION

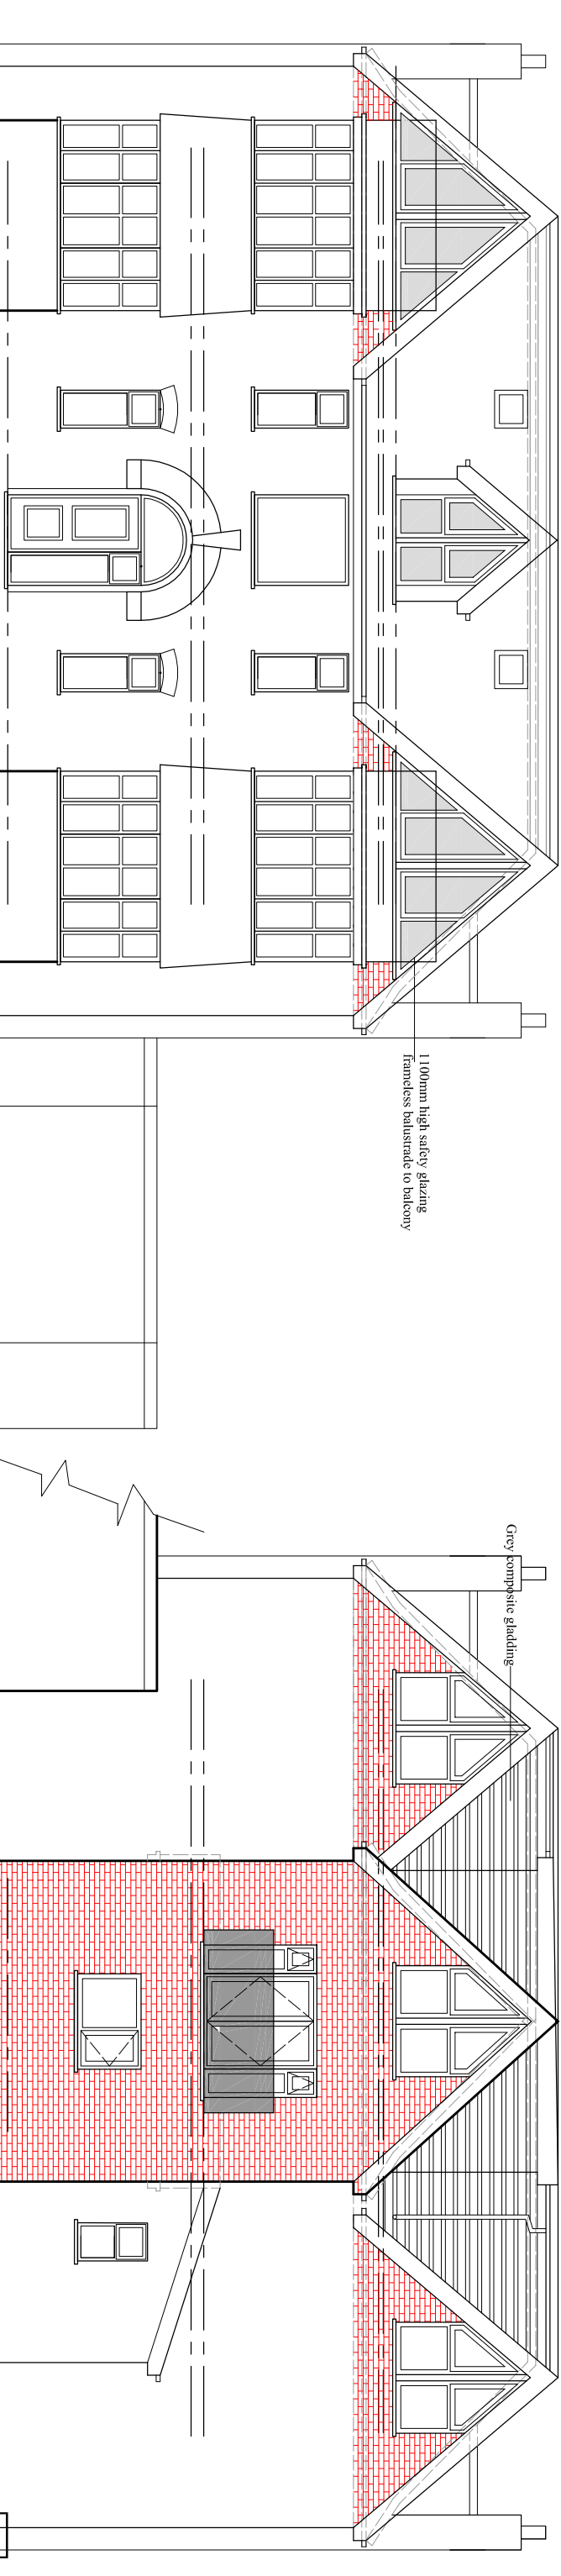

PROPOSED FRONT ELEVATION

PROPOSED REAR ELEVATION

PROJECT
374, Wilbraham Road,
Chorlton
CLIENT
Mr. Razaq
DRAWING TITLE
Proposed Elevation
JOB No
DRAWING No
NA-P05
SCALE
1:100@A3
DATE
May 2021
REVISION
-
t: 0782 895 3405
e: niamat@hotmail.co.uk