


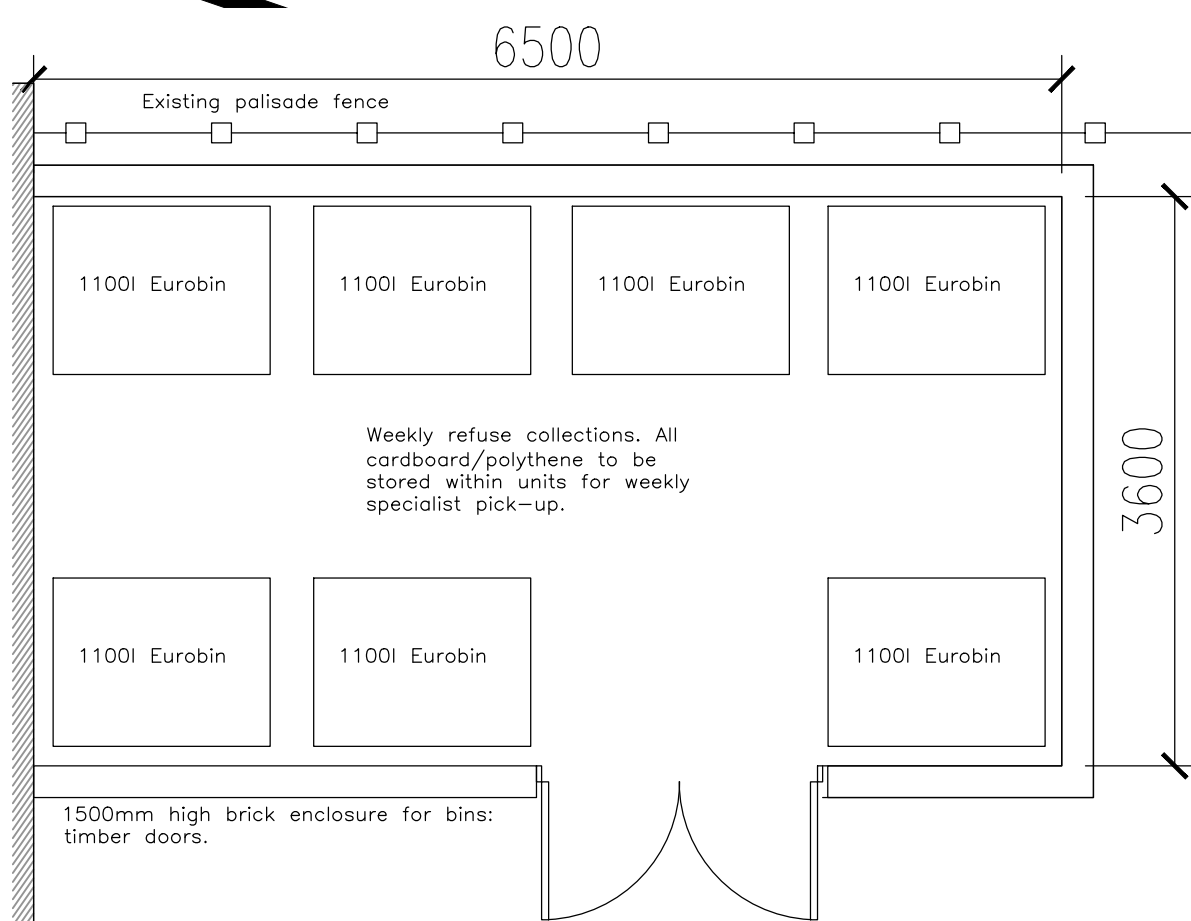

- Key:
- 1.Existing/proposed boundary treatment: 1800mm high Palisade fence with sliding gate.
 - 2.Bins enclosure: see sketch below: caters for 7 mo. 1100L Eurobins (one/unit)
 - 3.Vehicular turning area.
 - 5.Electric vehicle charging point. Level 2 208/240 volts
 - 6.Covered secure cycle storage.
 - 7.Incoming Services

PROPOSED SITE PLAN
63, KNOWSLEY, MANCHESTER 1:100@A1

FOB Design (UK) Ltd
72A Water Lane,
Wilmslow, Cheshire. SK9 5BB
01625 251644
office@fob-design.com www.fob-design.com

REV	DATE	DRAWN BY
Copyright of fob design (UK) Ltd, all rights reserved. No information contained within this drawing remains the property of fob design. The information should not be reproduced in whole or part or modified without written consent of fob design. No information within this drawing should be modified or disclosed or passed onto third parties without written consent of fob design. Do not scale from drawing.		
XXX		
63; KNOWSLEY STREET MANCHESTER		
NEW 3 STOREY CASH & CARRY OUTLET		
XXX		
Drawn XXX	Status SK	Date MAR 21
Checked XXX	Original A3	Scale 1:100@A1
PL 03		C