


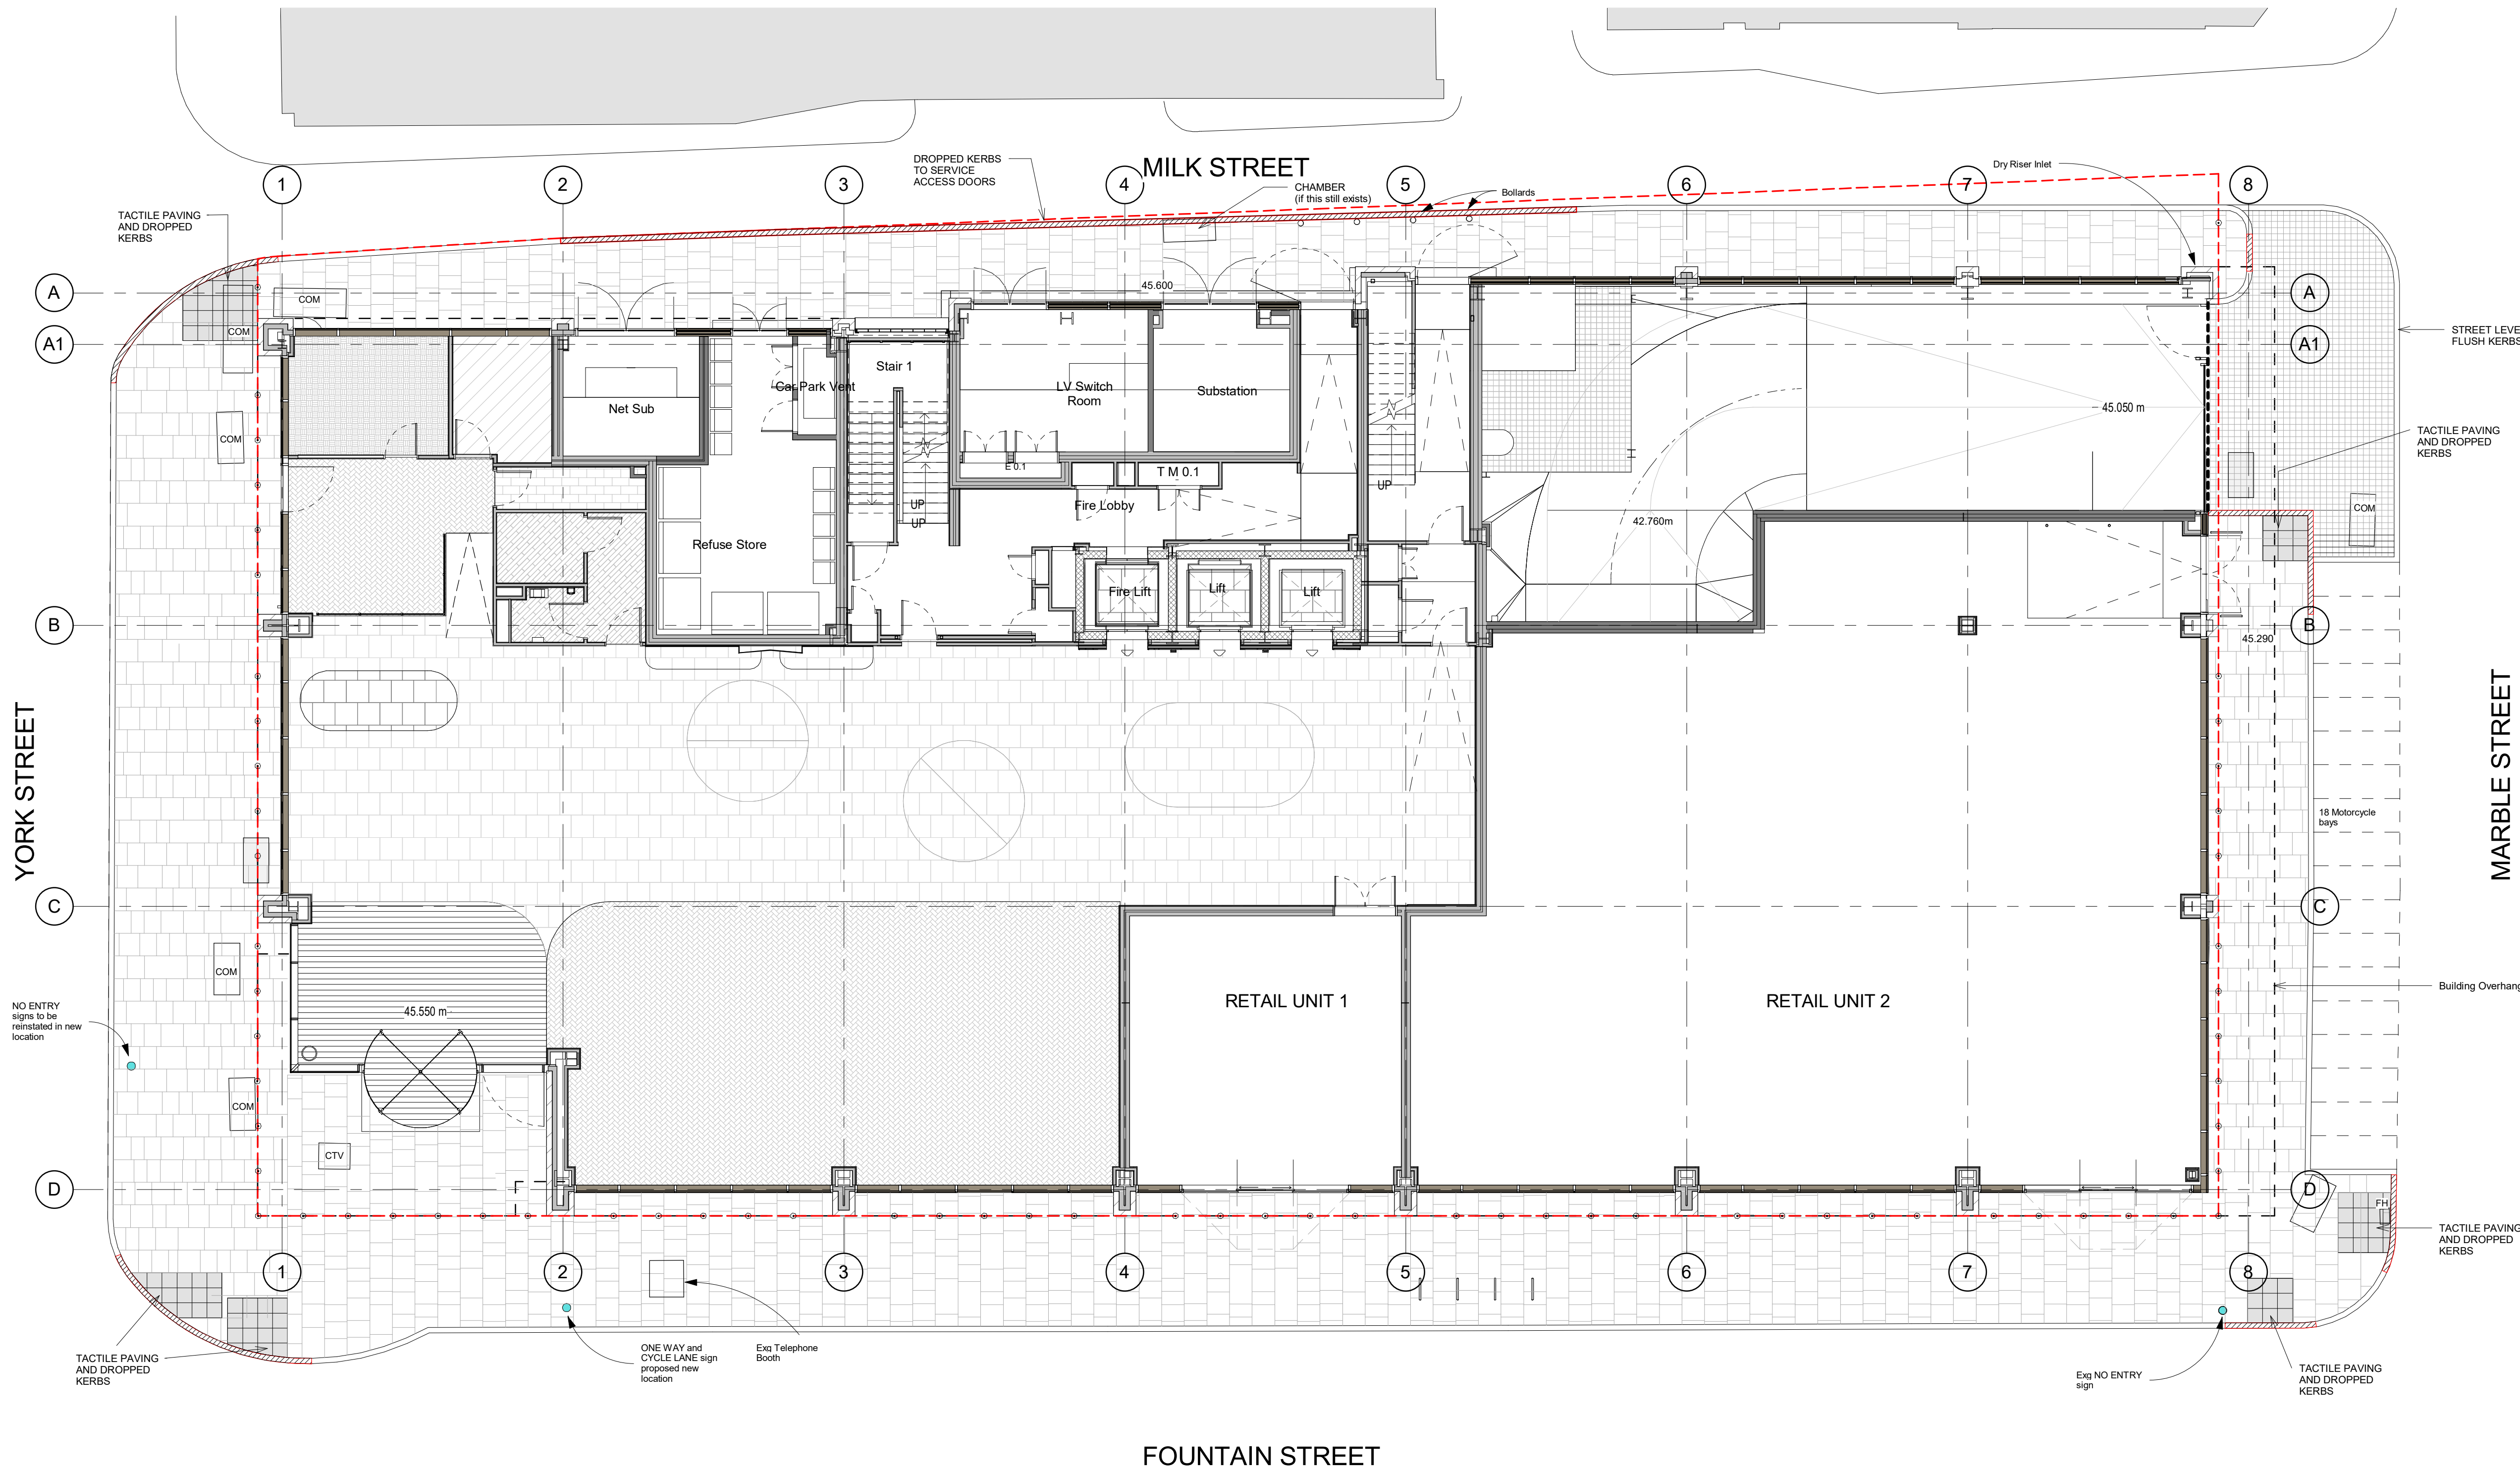

KEY TO EXTERNAL WORKS MATERIALS

A

Yorkstone Paving 600mm Gauge Random Lengths, 75mm Thick NBS Q22/200

B

Vehicle Access Drainage Channel With Grating NBS Q10/180

C

Brindle Tegula Blocks to vehicle Entrance NBS Q25/600

D

Yorkstone Tactile Blister Paving and Drop Kerbs NBS Q25/600

E

Marshalls Conservation Kerb To Perimeter Paving NBS Q10/110

F

Matwell NBS Q25/600

G

BT

Existing Marble Covers To Have Recessed Yorkstone / Blister Paving / Tegula Blocks inlaid As Surrounding Finish

H

Ownership line Line

J

Stainless Steel 10mm Flush Demarcation Studs NBS Q25/900 Laid To Full Boundary Profile. Boundary TBA.

K

Planning Boundary

10

Final Construction Issue

05.07.21

CLF

DL

9

Milk Street kerb realigned

11.06.21

CLF

DL

8

Drawing updated

26.04.21

CLF

DL

7

Site plans updated

07.07.20

CLF

DL

6

Door swing and guarding to be confirmed

21.11.17

CLF

GG

5

Chamber reposition to original location. Kerbs to end of motor bike revised. Bicycle hoppers indicated. Drop kerb extended.

05.10.17

CLF

GG

4

Chamber & fire hydrant indicated. Chamber moved into bike parking bays

14.08.17

CLF

GG

3

Issued for Stage 4

28.08.17

GG

GG

2

Stage 3 Issue

28.05.17

CLF

GG

1

Draft Issue for Information

11.05.17

CLF

GG

Rev

Description

Date

Dr by

App by

original by

CLF

date created

04/03/17

approved by

GG

AHR

AHR Architects Ltd
5th Floor
55 Princess Street
Manchester
M2 4EW
United Kingdom

T +44(0)161 8287900
E manchester@ahr.co.uk
www.ahr.co.uk

client name

Kier Property

project

11 York Street, Manchester

drawing

Site Plan

computer file

C:\West Projects\YST AHR\00-00-M3A-Centred_site\ahrcr.rvt

plot date

project number

2017.00307.000

scale

1 : 100

@A1

drawing number

YST-AHR-00-SI-DR-A-90-001

rev

10

issue status

Final Issue

This drawing is to be read in conjunction with all related drawings. All dimensions be checked and verified on site before commencing any work or producing shop drawings. The originator should be notified immediately of any discrepancy. This drawing is copyright and remains the property of AHR.