


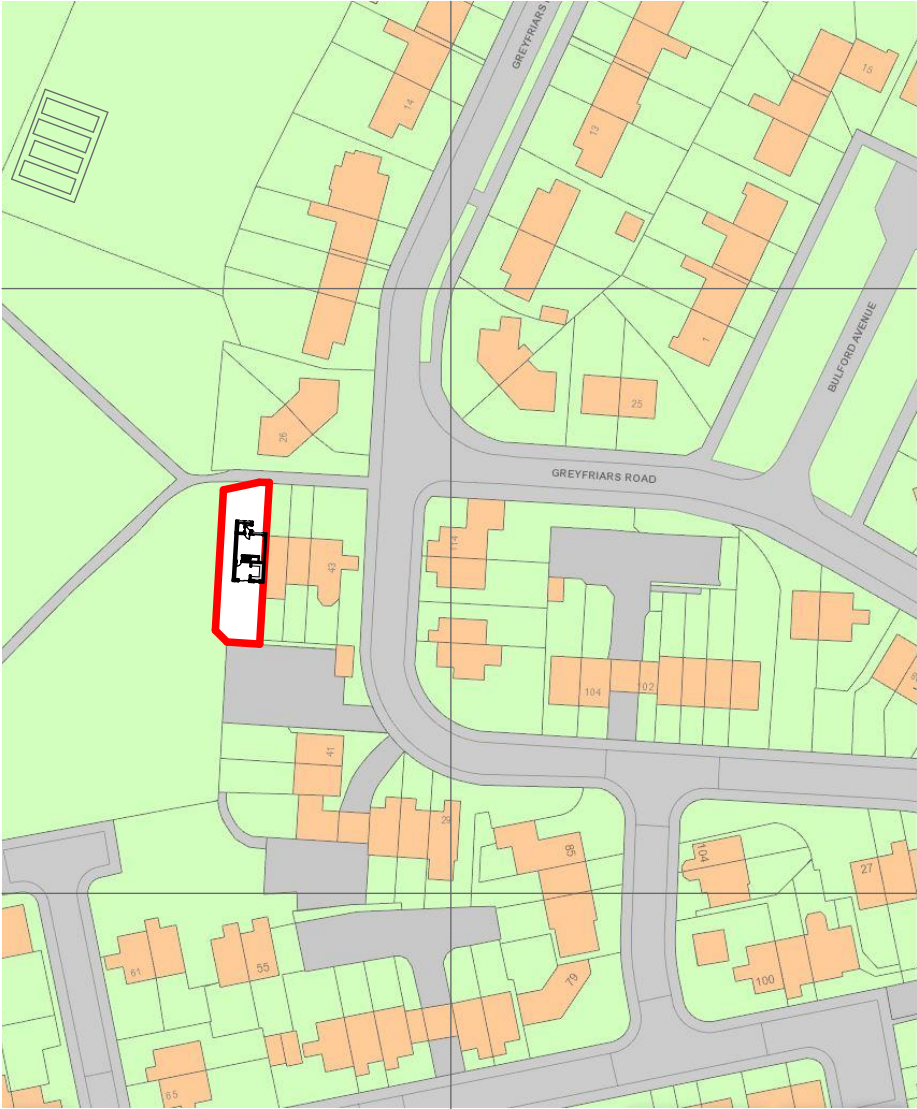



Approx dims indicated: Do not scale from plan: All design work is subject to statutory approvals and may require amendment: 3D visuals for illustration only, including any associated BIMx modelling:Contractor to check all dimensions and details, on site prior submitting tender and placing orders for materials or for fabrication purposes: NOTE: where plans are generated from dimensions and photos provided by client, the contractor must check for accuracy & workability prior to commencement, any discrepancy must be reported immediately.
This information is not transferrable and granting license for use of this information by any other party is done so on the conditional basis that the licensee carries out their own dimensional checks for accuracy, otherwise the use of this information is prohibited.
THESE DRAWINGS HAVE BEEN PRODUCED FOR PLANNING &/OR BUILDING BUILDING REGULATIONS PURPOSES ONLY, AS MAY BE REQUIRED, FURTHER AMENDMENT MAY BE REQUIRED TO ACHIEVE COMPLIANCE WITH STATUTORY REQUIREMENTS. CONTRACTOR MUST ASSESS ENTIRE SCOPE OF WORKS ON SITE AND INCORPORATE ALL THAT IS REQUIRED TO ENABLE SUBMISSION OF A BONAFIDE TENDER. CLIENT MUST SPECIFY FINISHES AND WHETHER ANY EXTERNAL SUB- CONTRACTORS ARE TO BE USED, MAIN CONTRACTOR TO INCLUDE FOR ANY BWIC WITH FACILITATING SUBCONTRACTORS PACKAGES EG; CLIENT APPOINTED SPECIALIST BATHROOM/KITCHEN DESIGN & INSTALLATIONS ETC.

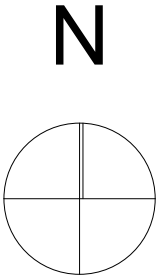


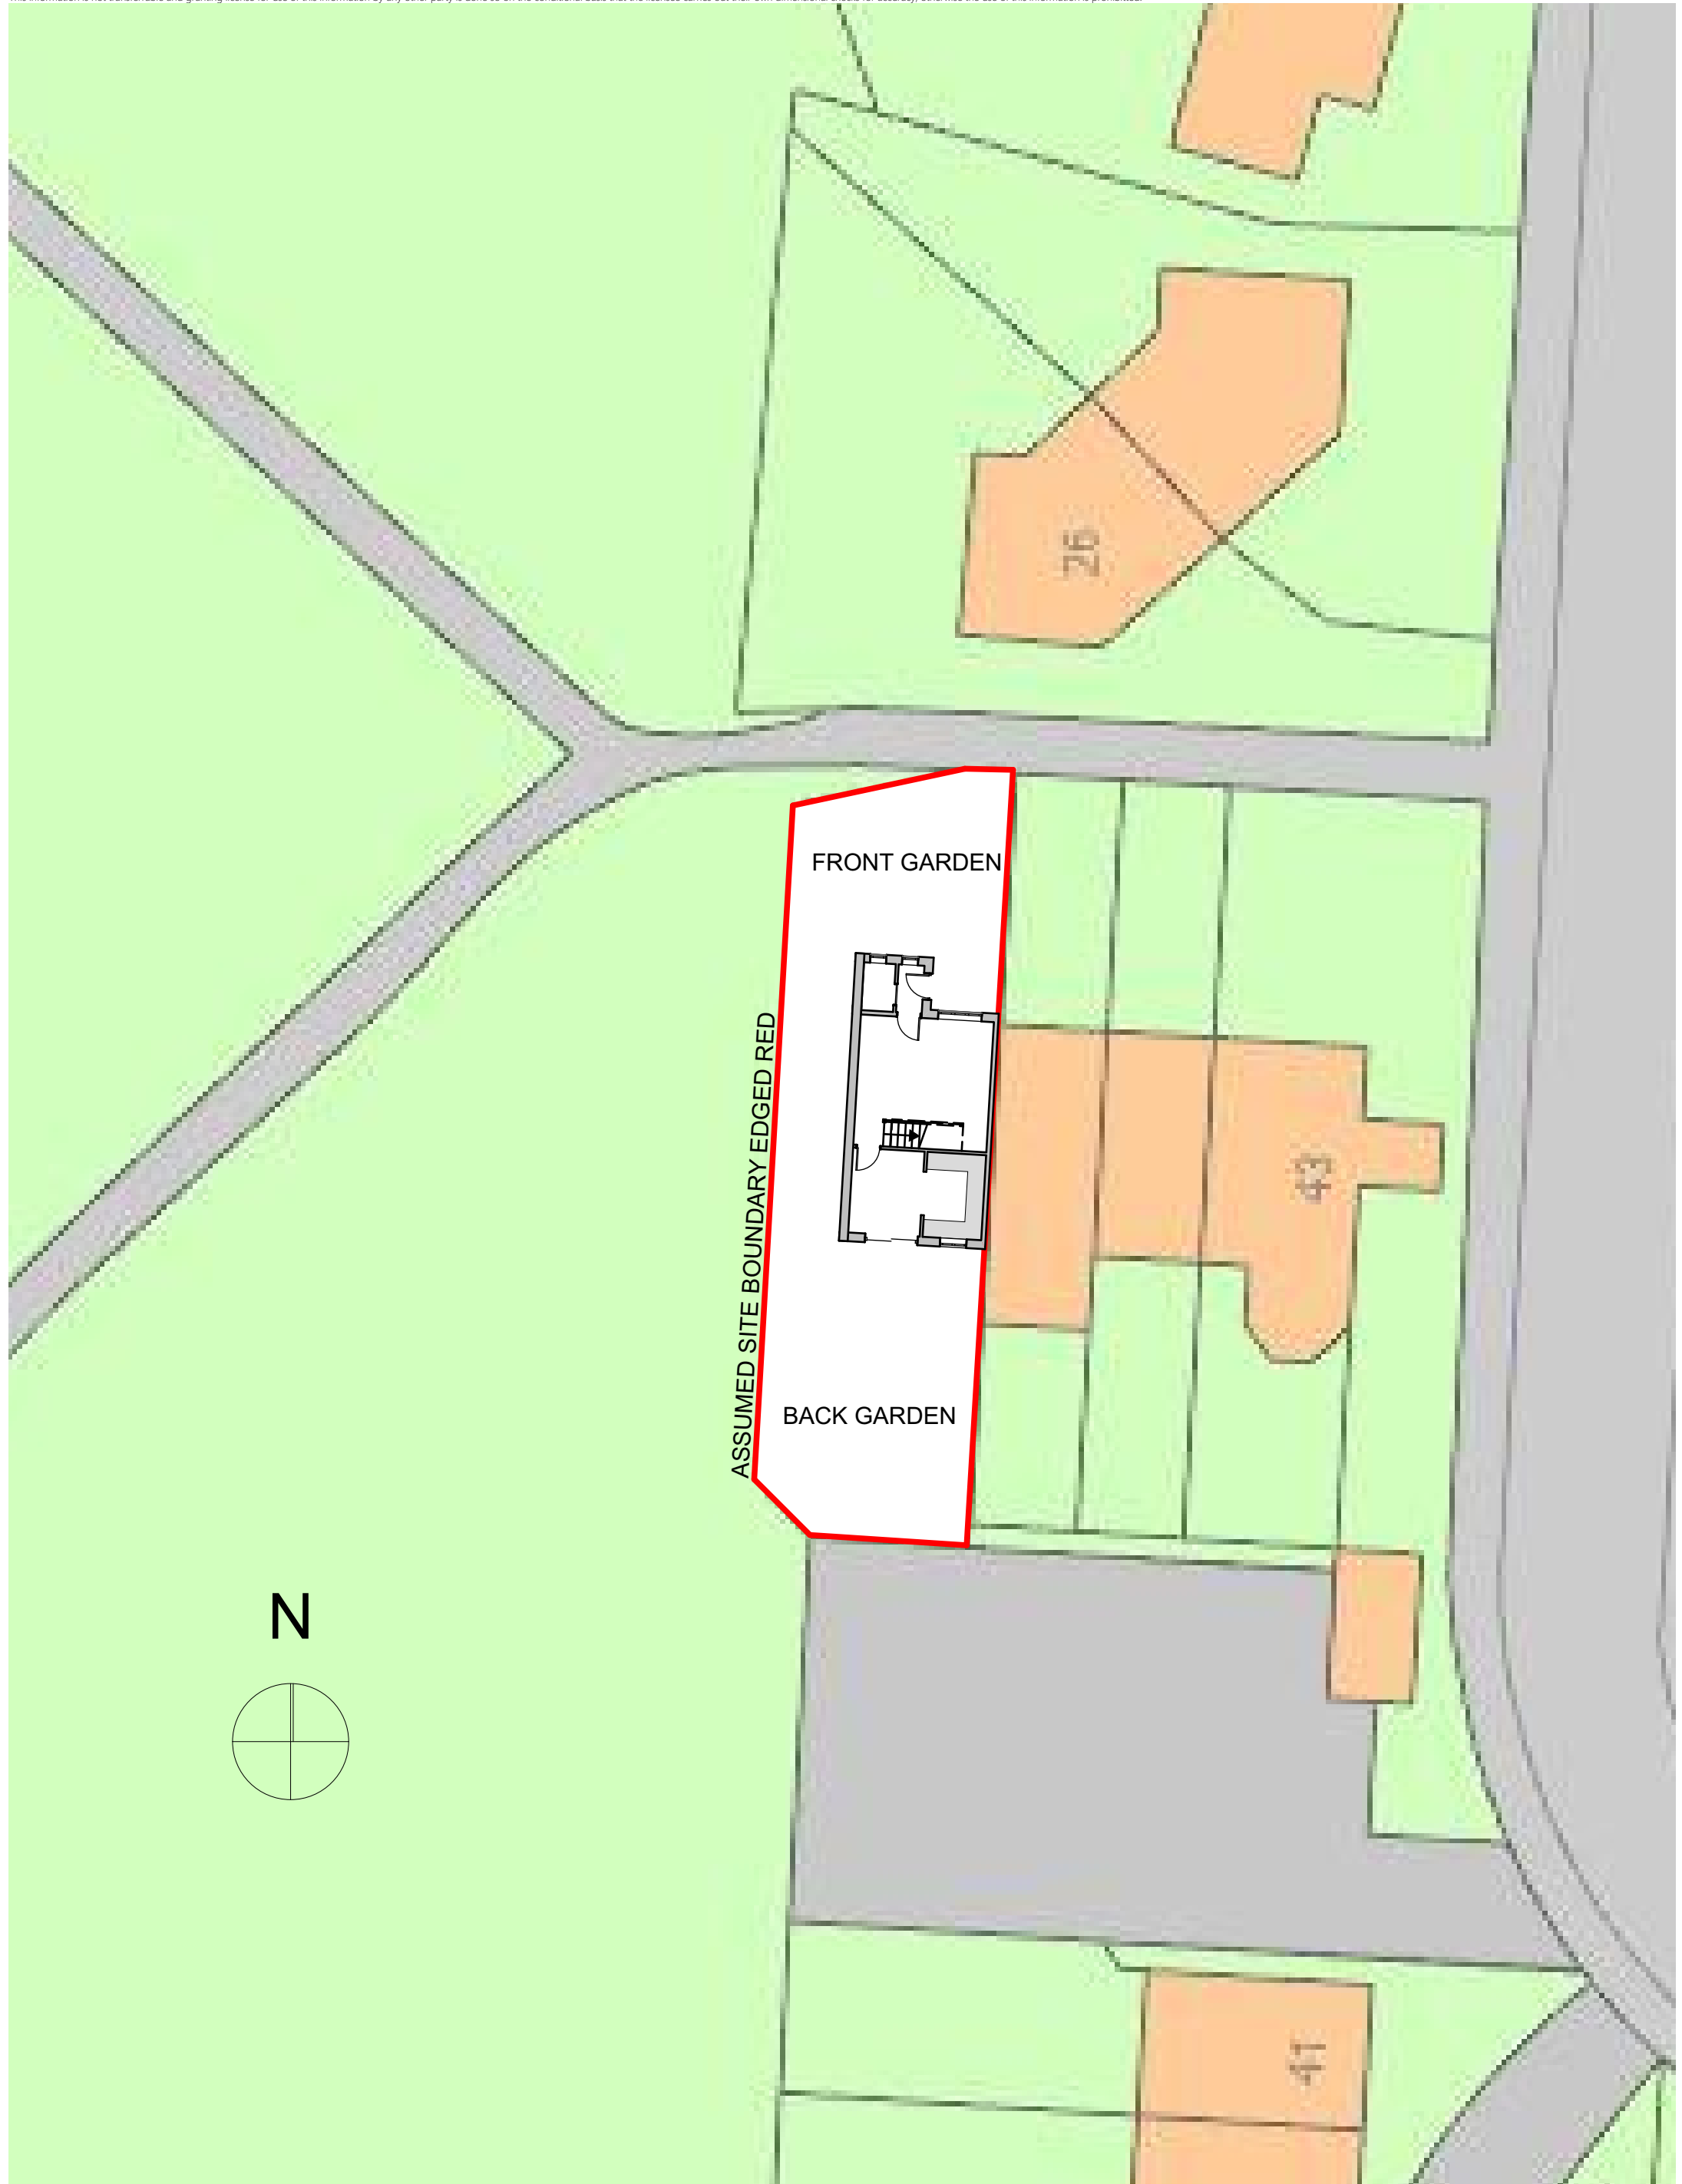




CLIENT: Ms Jen Eggington		DWG TITLE: Existing Site Plan	
SITE LOCATION: 49 Ullswater Road Manchester M22 1TU		DATE: 210907	SCALE @ A3: 1:200
		DWG No: A.01.2	Rev:
1:50 scalebar (m)		1:100 scalebar (m)	
 SHIELSDSIGN CHARTERED ARCHITECTURAL PRACTICE		07931906057 http://www.shielsdesign.com studio@shielsdesign.com © SHIELS DESIGN LTD All rights reserved	

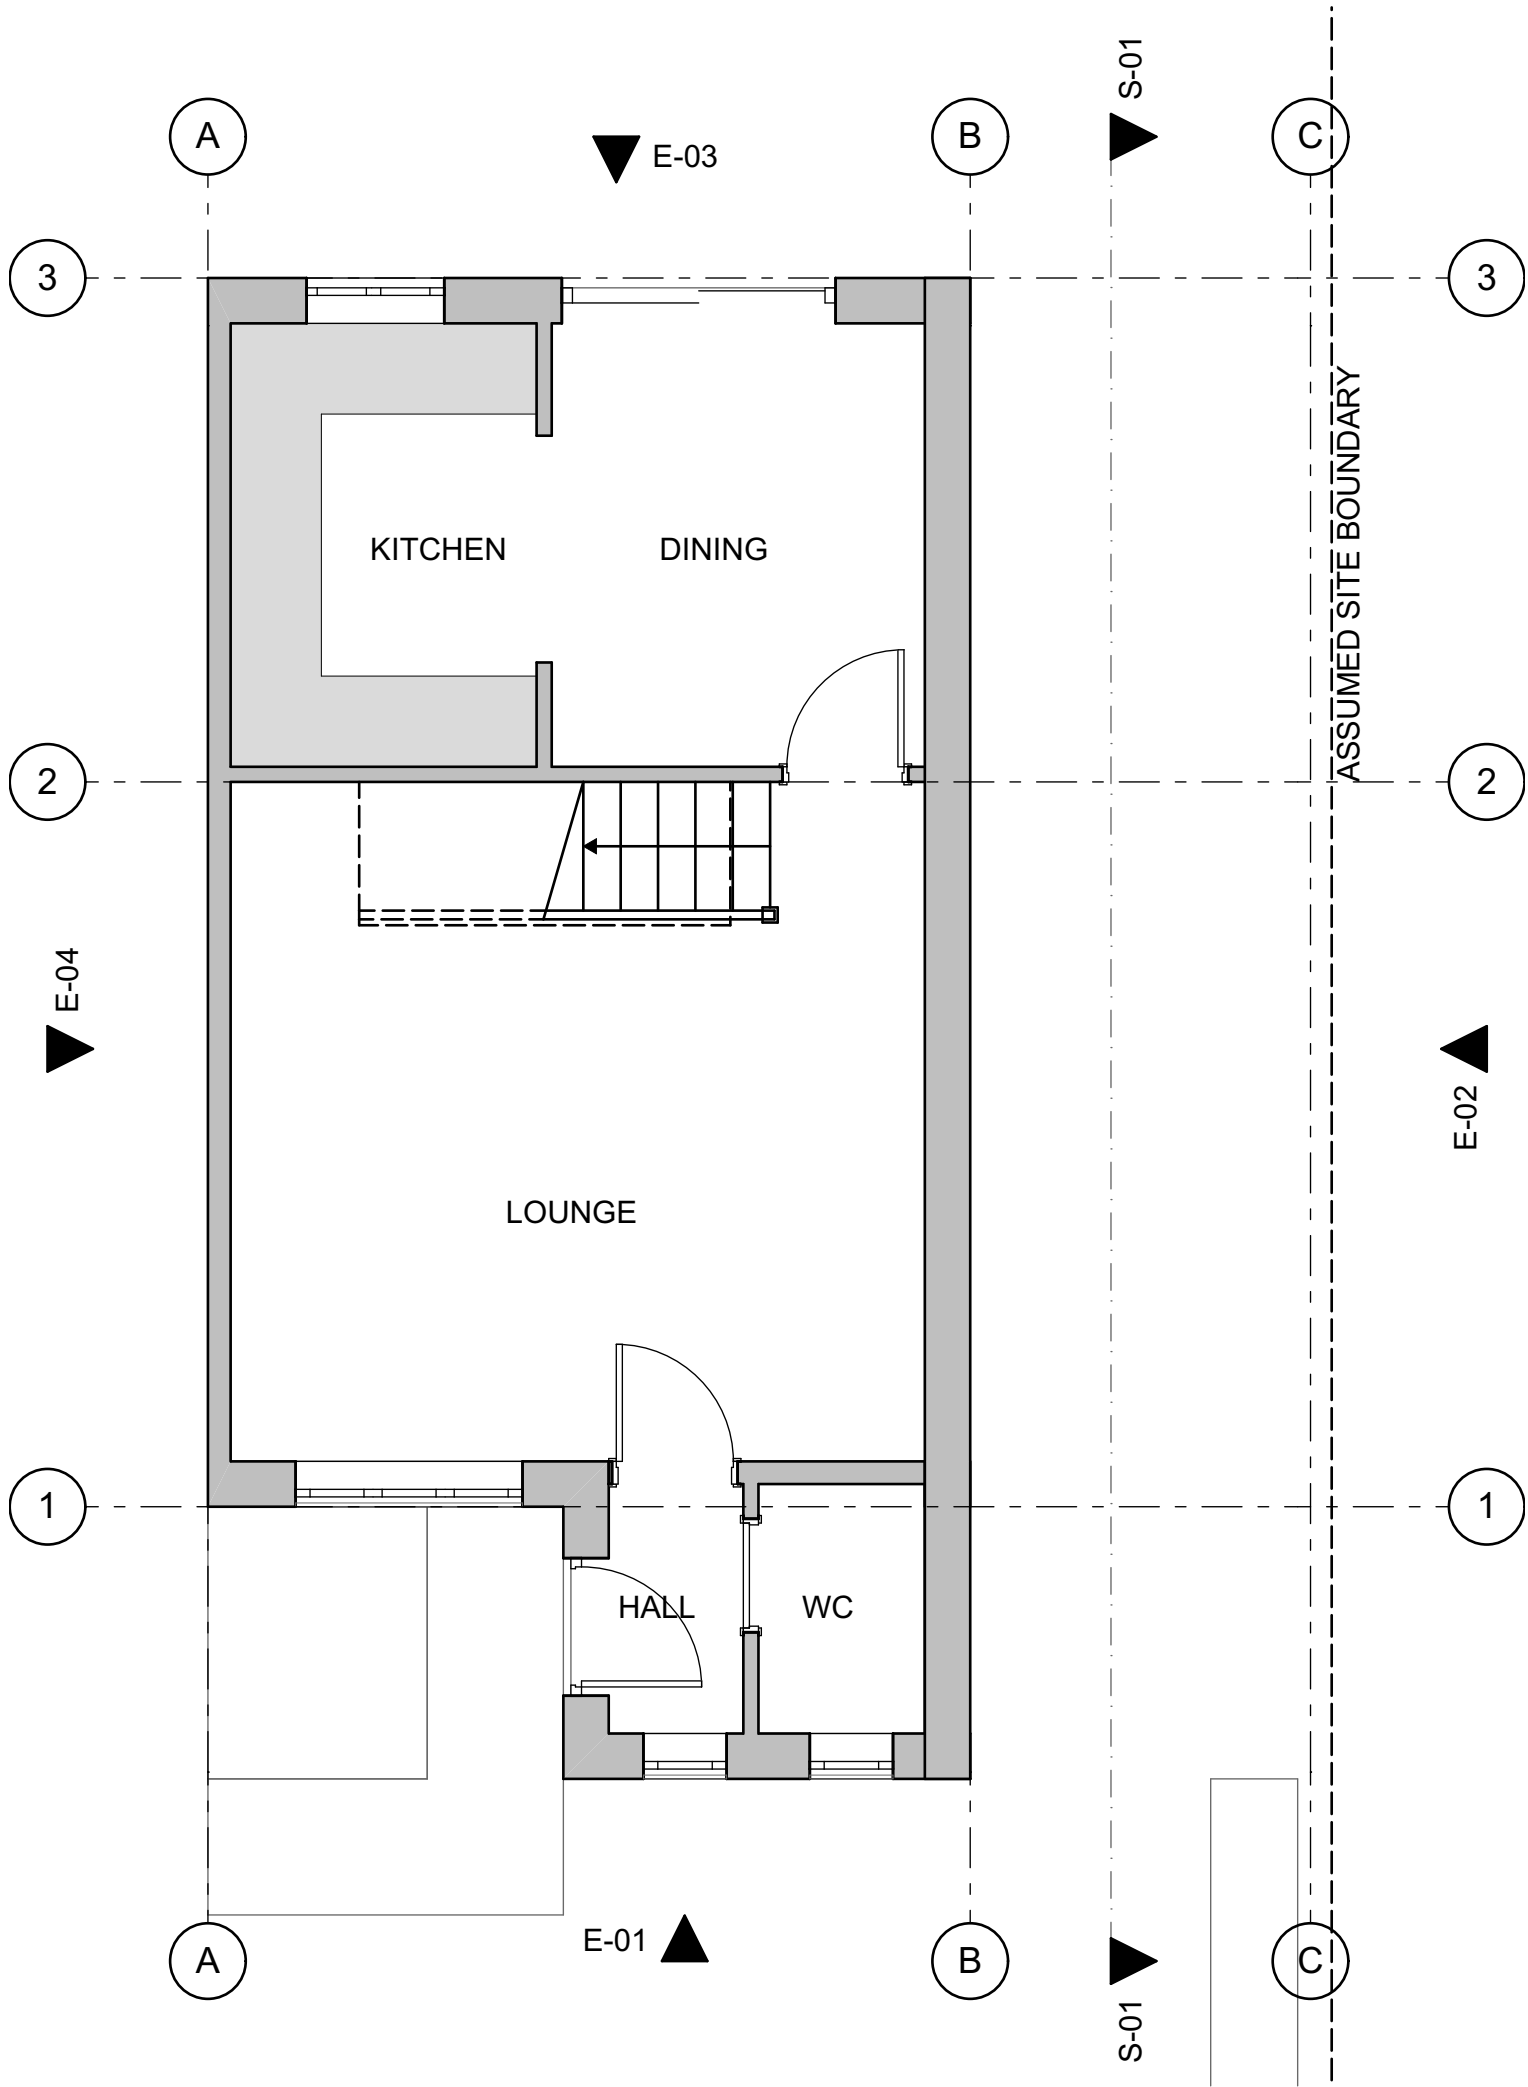

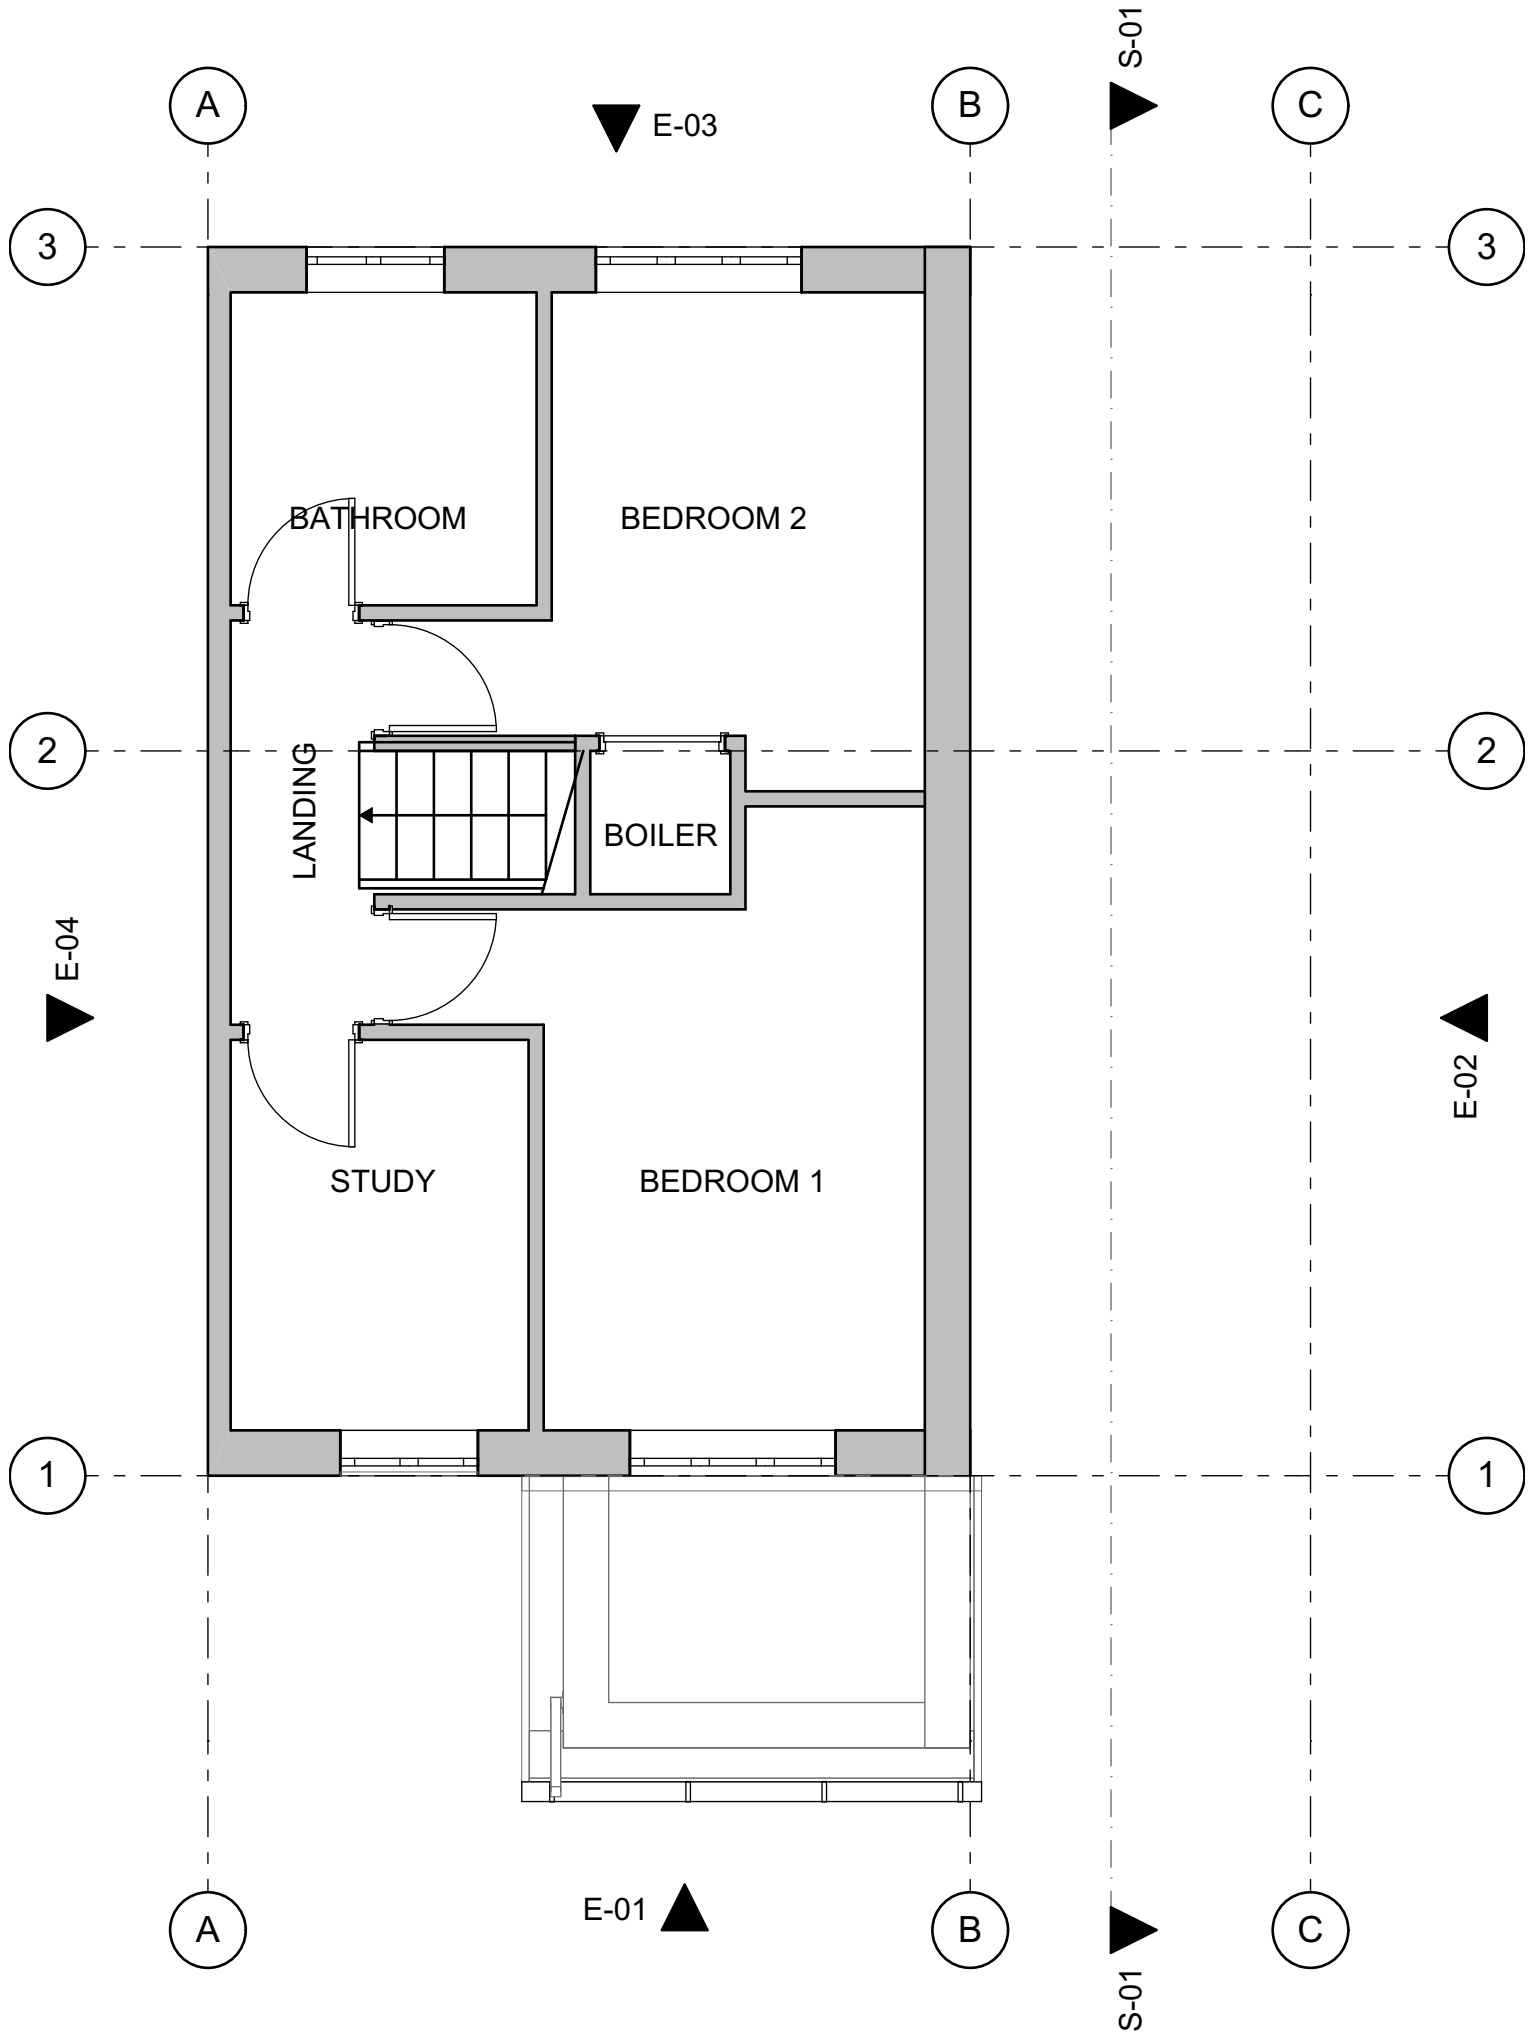

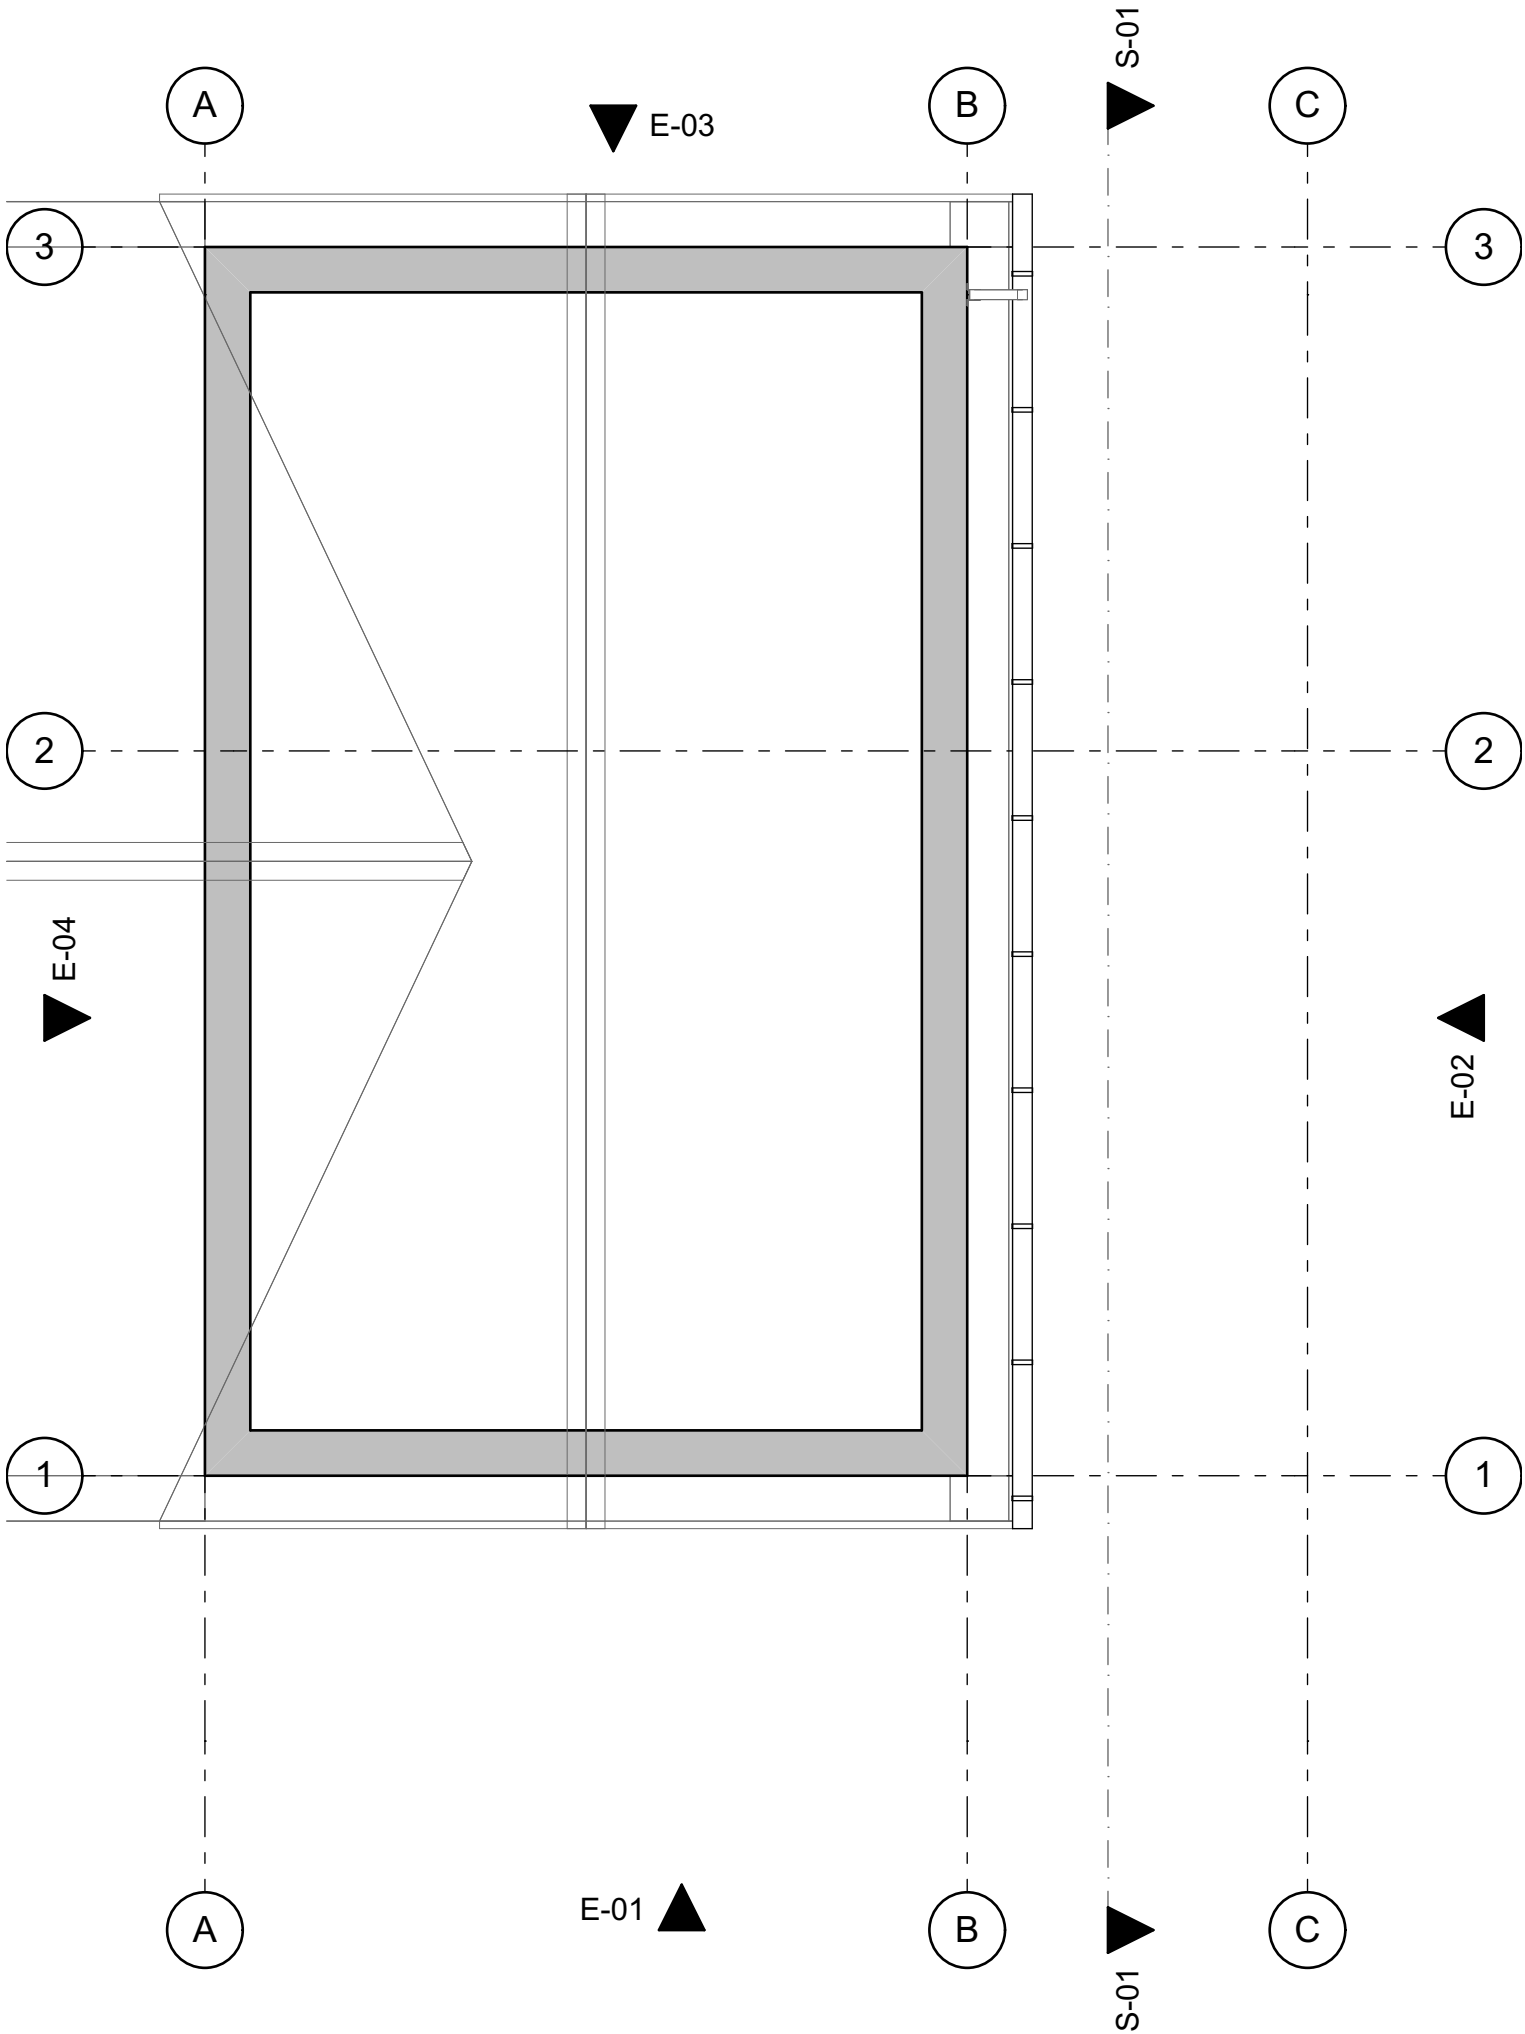



Approx dims indicated: Do not scale from plan: All design work is subject to statutory approvals and may require amendment: 3D visuals for illustration only, including any associated BIMx modelling:Contractor to check all dimensions and details, on site prior submitting tender and placing orders for materials or for fabrication purposes: NOTE: where plans are generated from dimensions and photos provided by client, the contractor must check for accuracy & workability prior to commencement, any discrepancy must be reported immediately.
This information is not transferrable and granting license for use of this information by any other party is done so on the conditional basis that the licensee carries out their own dimensional checks for accuracy, otherwise the use of this information is prohibited.
THESE DRAWINGS HAVE BEEN PRODUCED FOR PLANNING &/OR BUILDING BUILDING REGULATIONS PURPOSES ONLY, AS MAY BE REQUIRED, FURTHER AMENDMENT MAY BE REQUIRED TO ACHIEVE COMPLIANCE WITH STATUTORY REQUIREMENTS. CONTRACTOR MUST ASSESS ENTIRE SCOPE OF WORKS ON SITE AND INCORPORATE ALL THAT IS REQUIRED TO ENABLE SUBMISSION OF A BONAFIDE TENDER. CLIENT MUST SPECIFY FINISHES AND WHETHER ANY EXTERNAL SUB- CONTRACTORS ARE TO BE USED, MAIN CONTRACTOR TO INCLUDE FOR ANY BWIC WITH FACILITATING SUBCONTRACTORS PACKAGES EG: CLIENT APPOINTED SPECIALIST BATHROOM/KITCHEN DESIGN & INSTALLATIONS ETC.

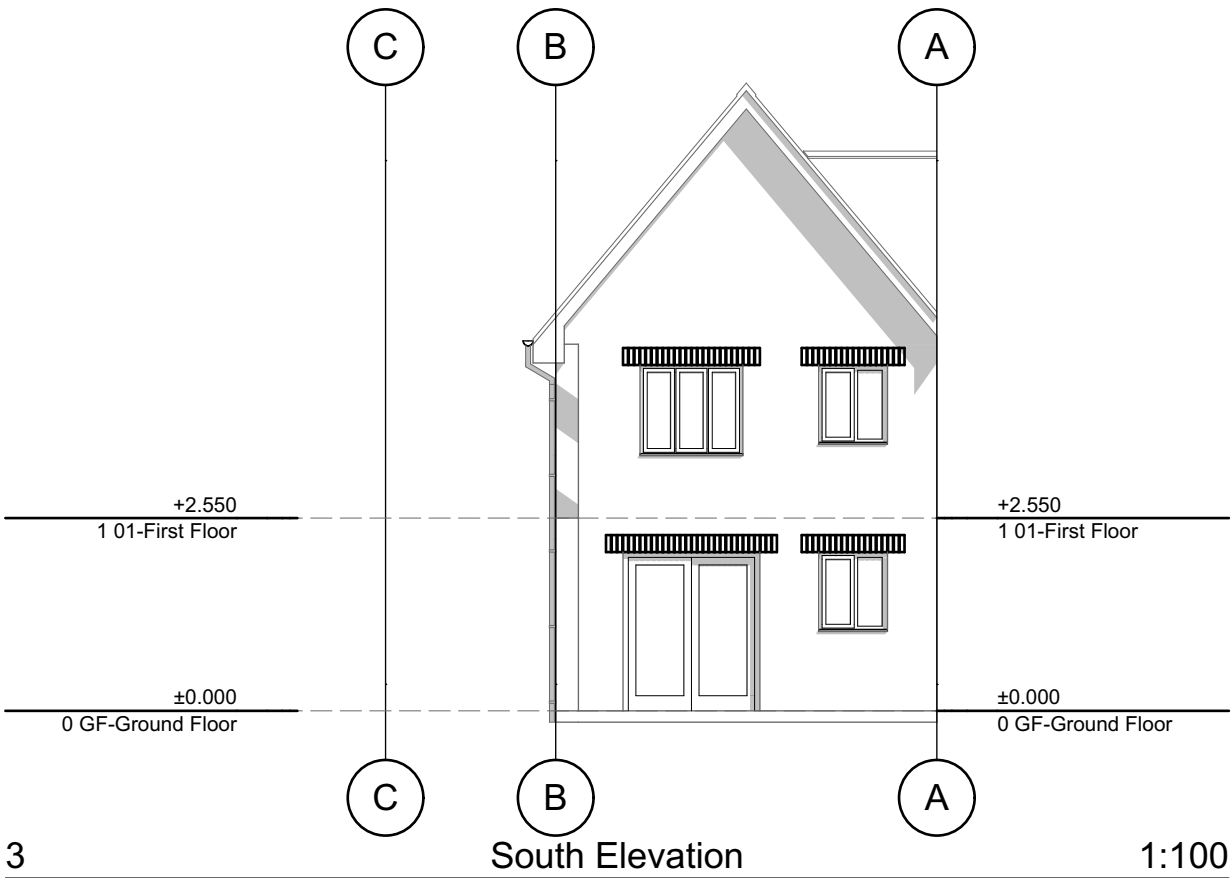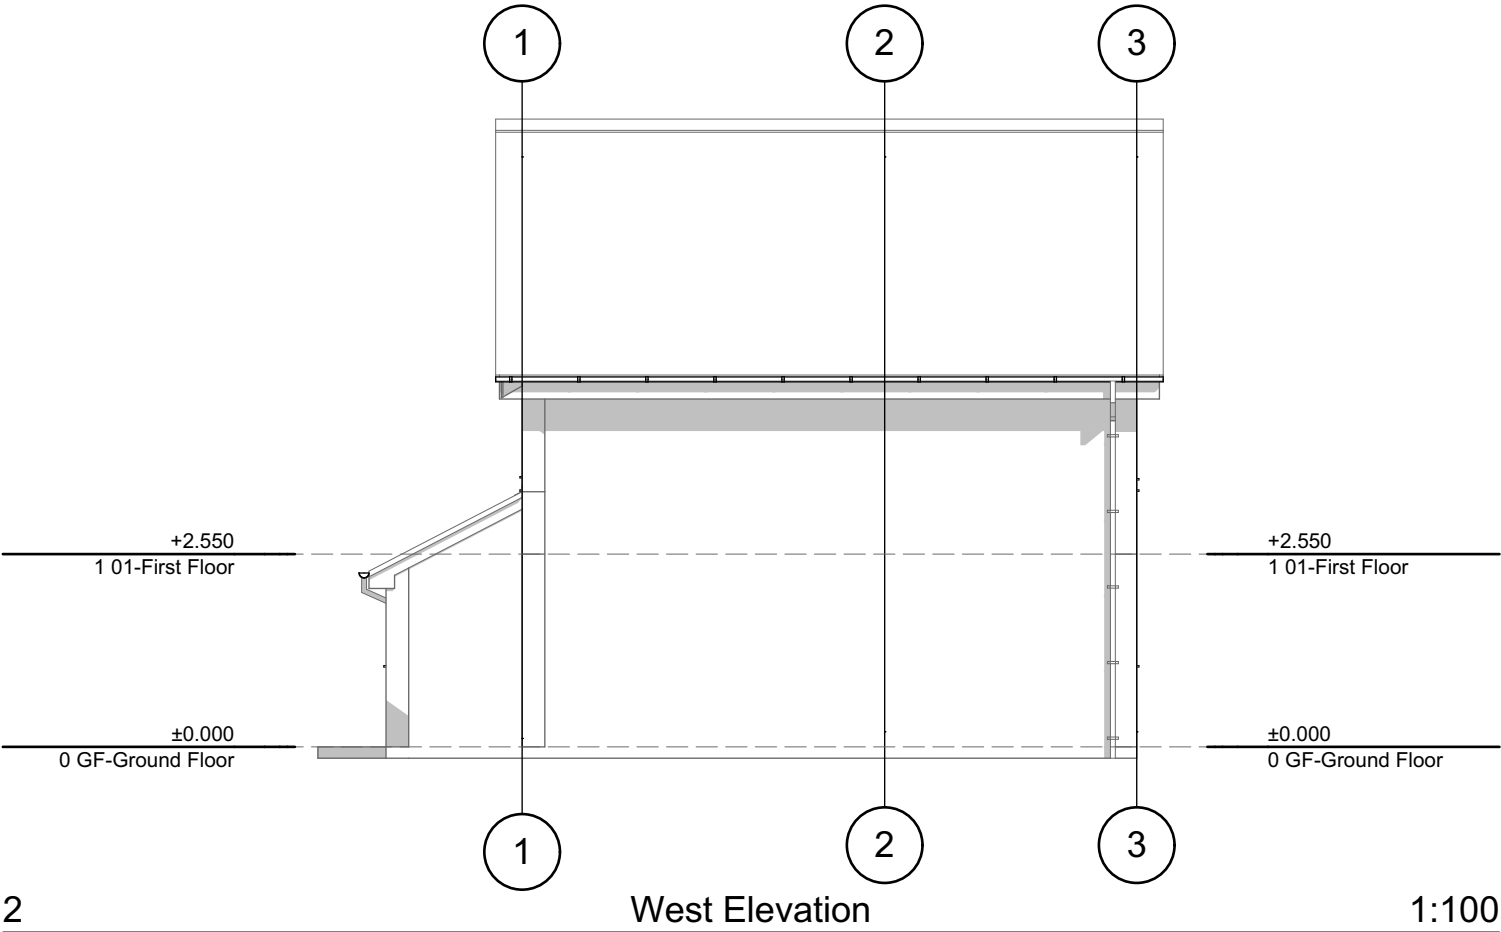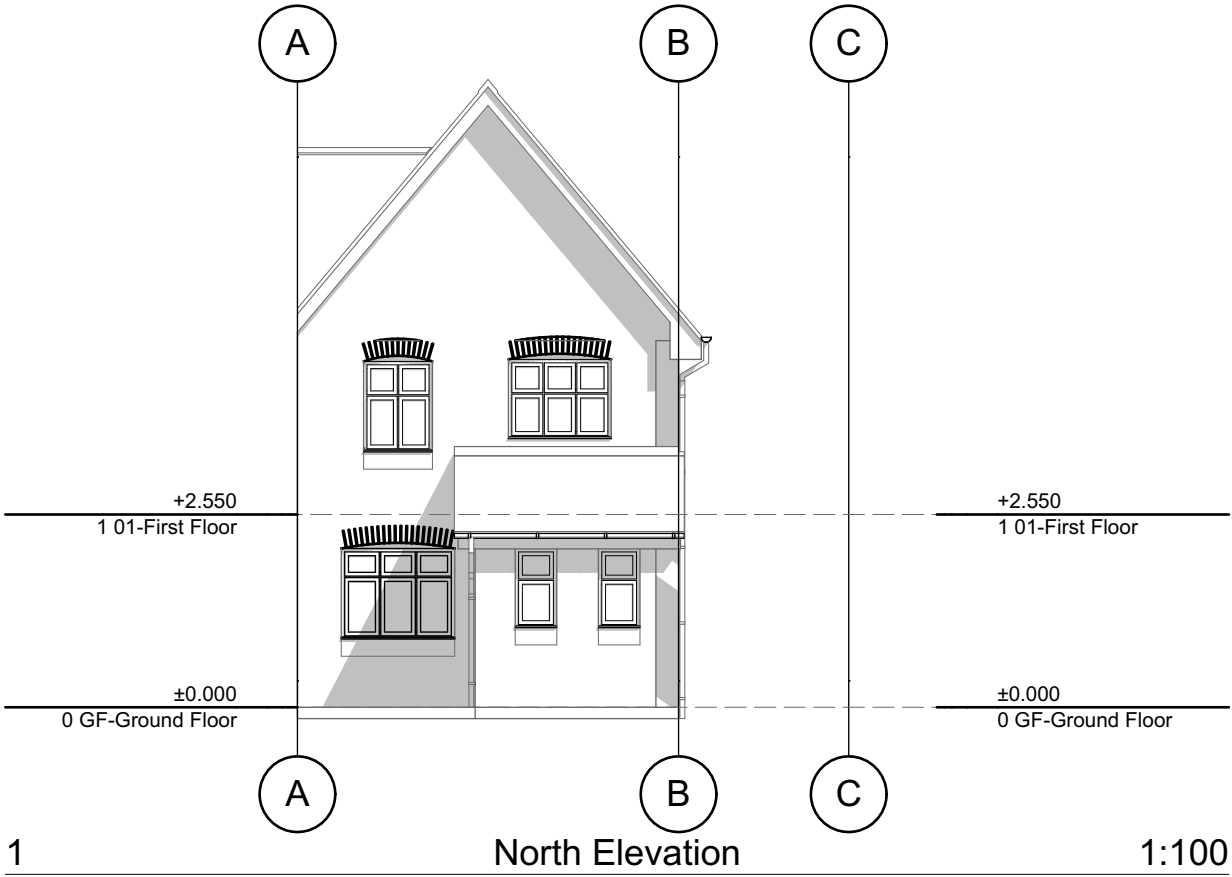



CLIENT: Ms Jen Eggington		DWG TITLE:		Proposed Site Plan		
SITE LOCATION: 49 Ullswater Road Manchester M22 1TU		DATE: 210907		SCALE @ A3: 1:200	DWG No: A.02.1	Rev:
1:50 scalebar (m)		1:100 scalebar (m)				
SHIELSDSIGN CHARTERED ARCHITECTURAL PRACTICE 07931906057 http://www.shielsdesign.com studio@shielsdesign.com © SHIELS DESIGN LTD All rights reserved						

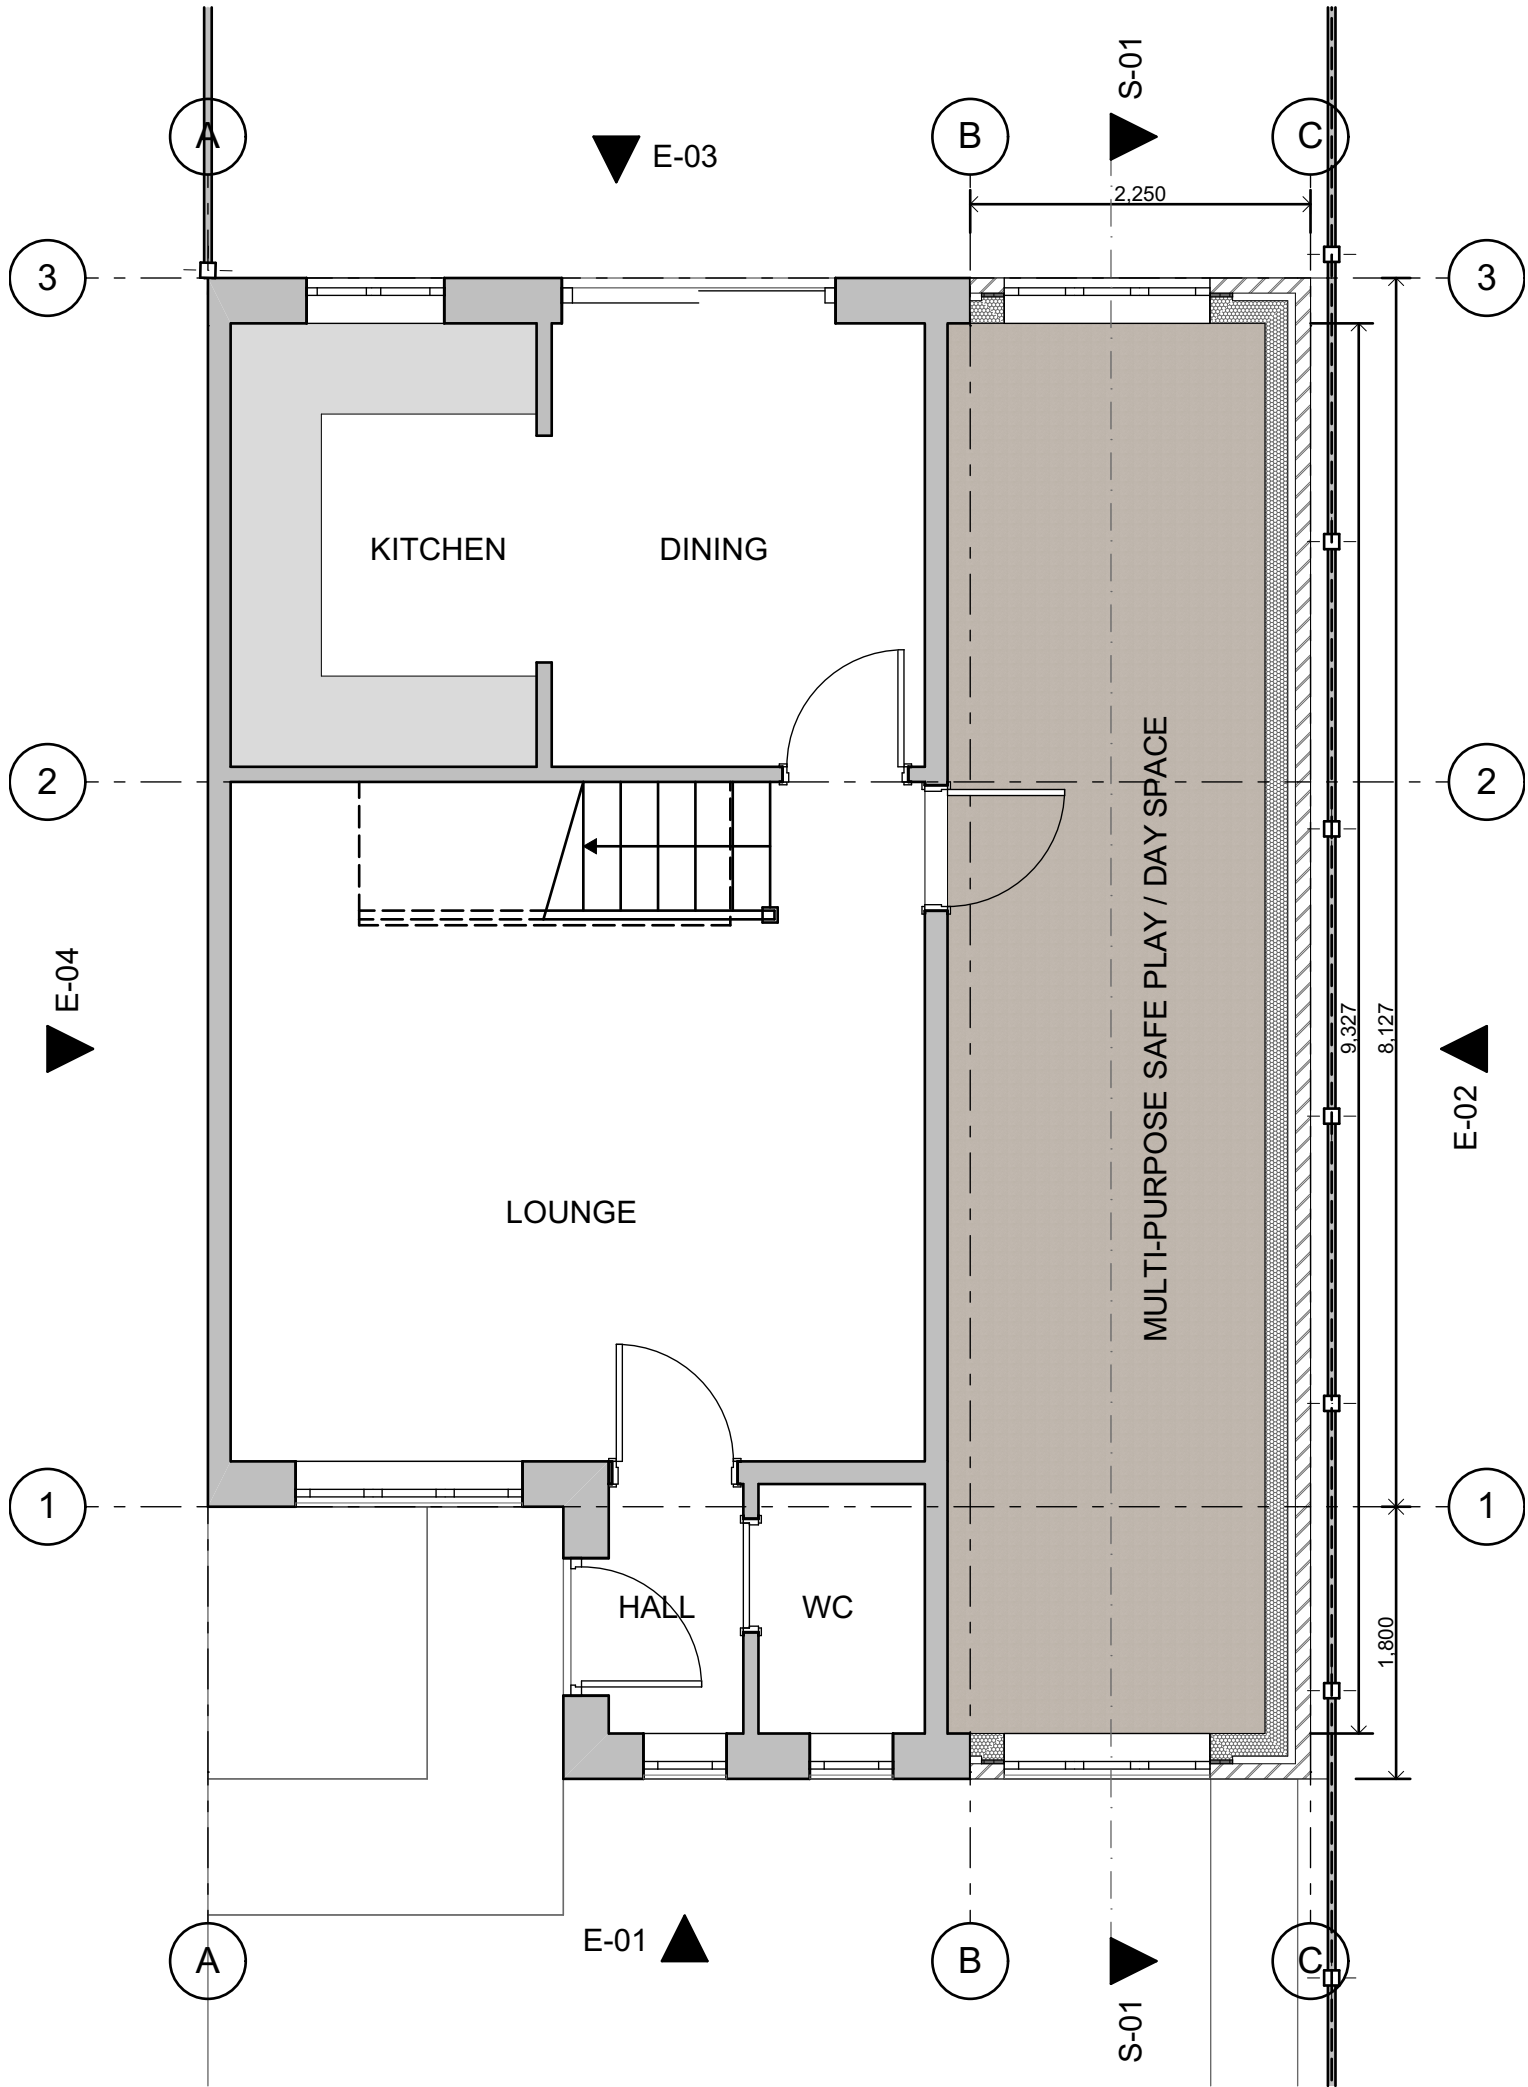

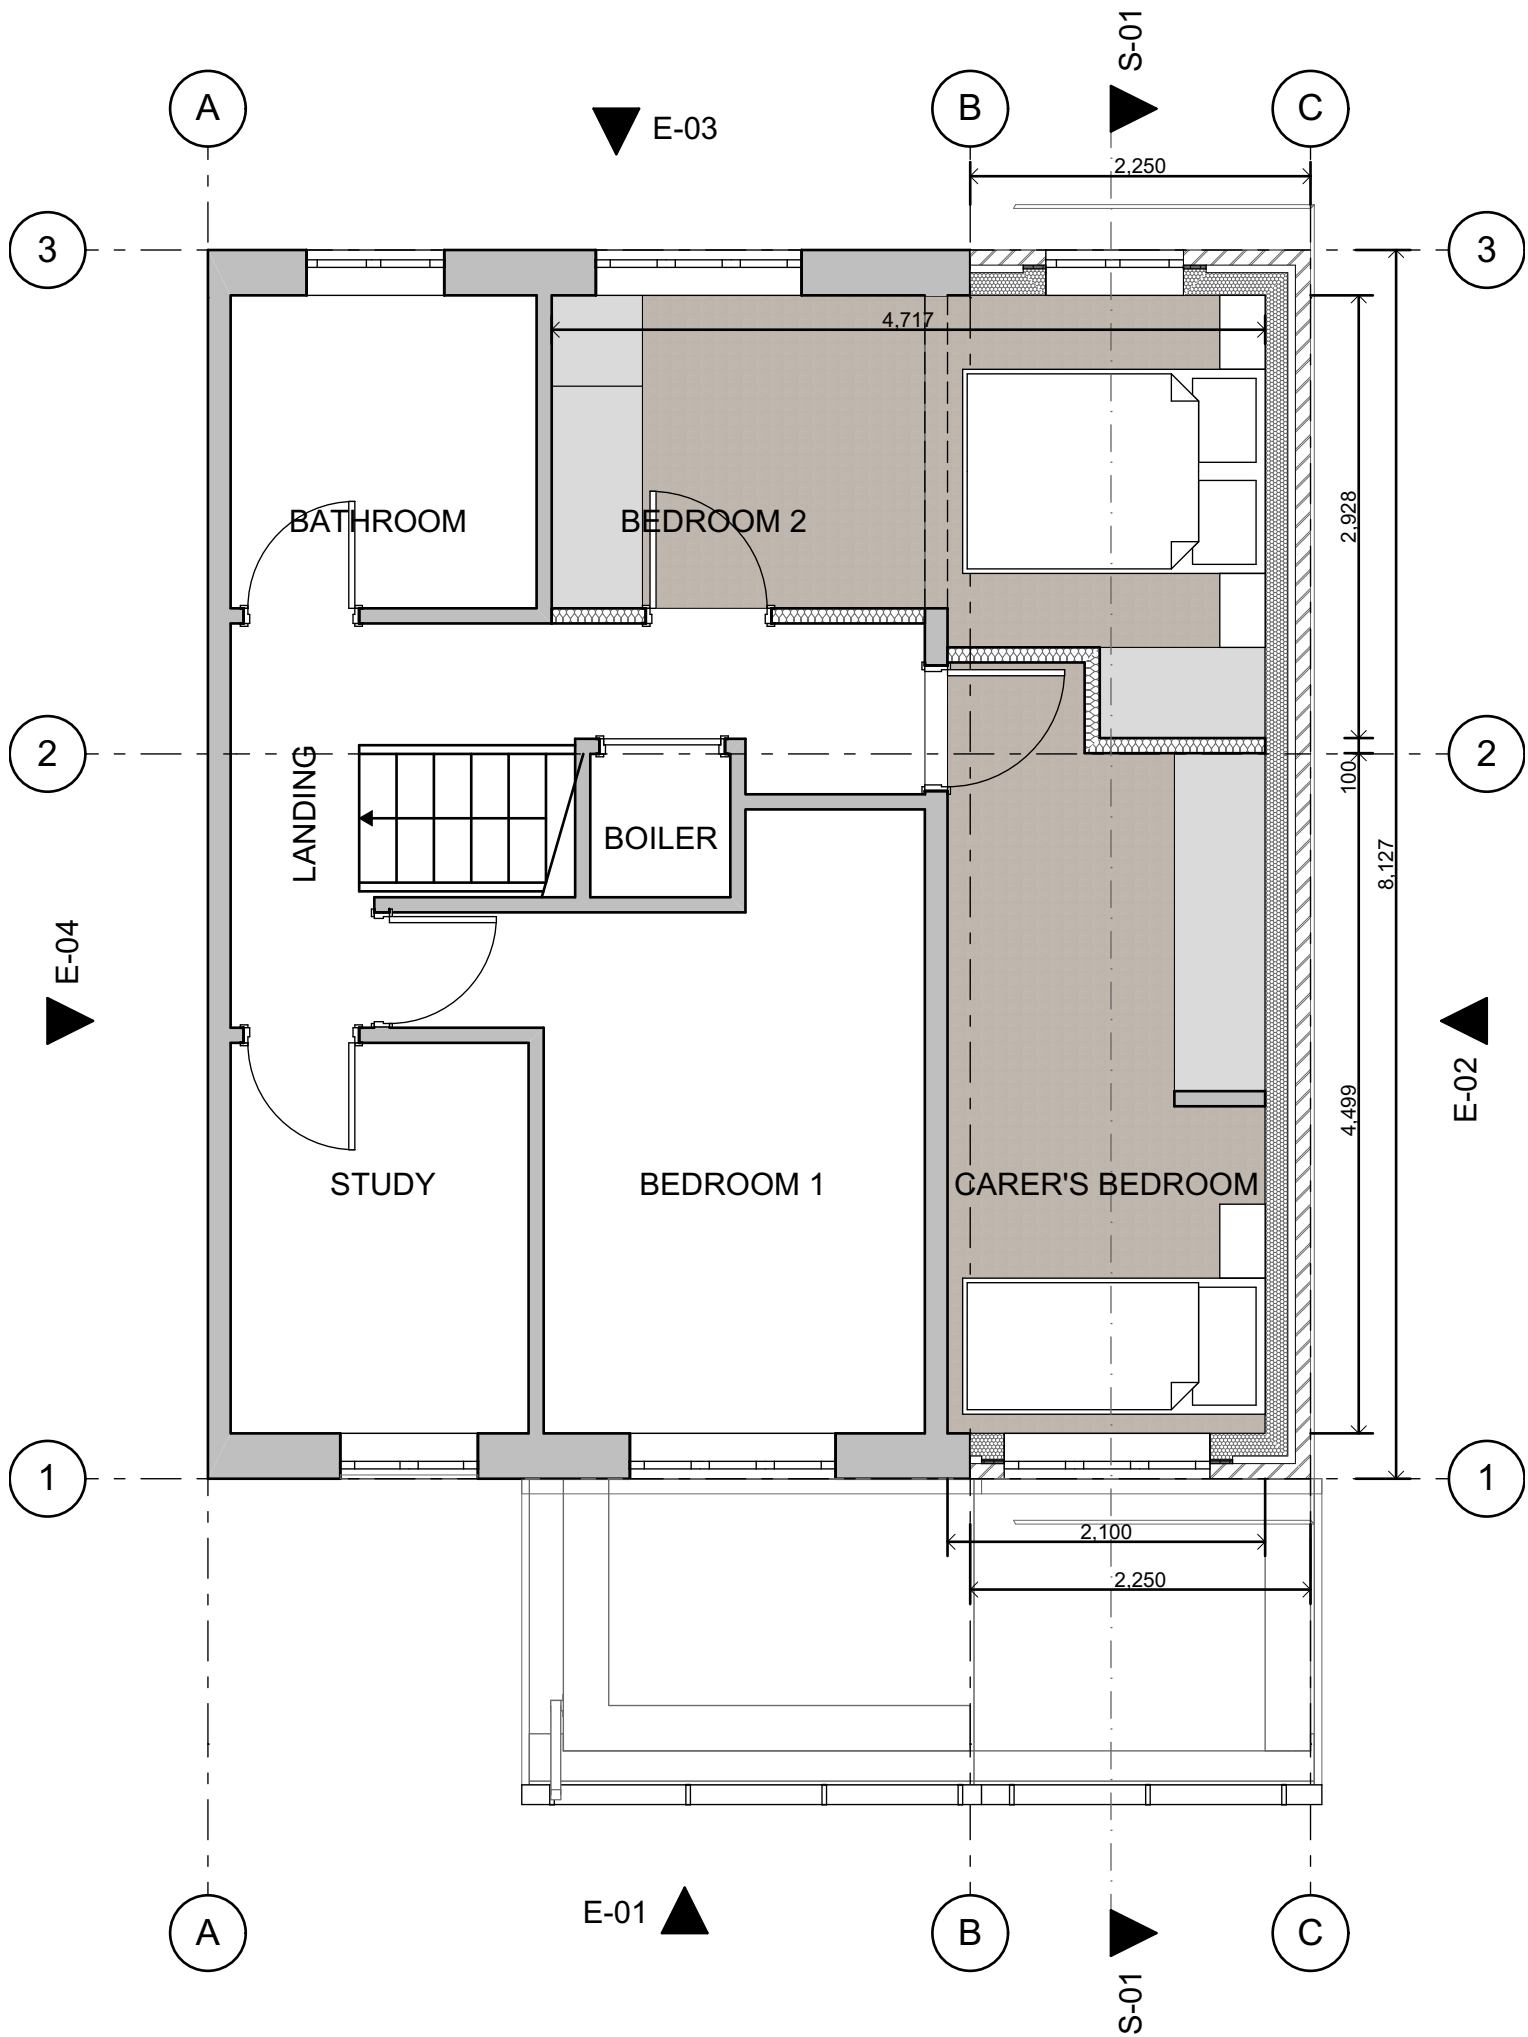

CLIENT: Ms Jen Eggington		DWG TITLE:		Proposed First Floor	
SITE LOCATION: 49 Ullswater Road Manchester M22 1TU		DATE: 210907		SCALE @ A3: 1:50	
				DWG No: A.02.3	
				Rev:	
1:50 scalebar (m)				1:100 scalebar (m)	
		SHIELDSDESIGN			
CHARTERED ARCHITECTURAL PRACTICE					
07931906057		http://www.shieldsdesign.com		studio@shieldsdesign.com	
				© SHIELDS DESIGN LTD All rights reserved	

