


Proposed Summer Room at 24 Lidgate Grove, Didsbury, M20 6TS

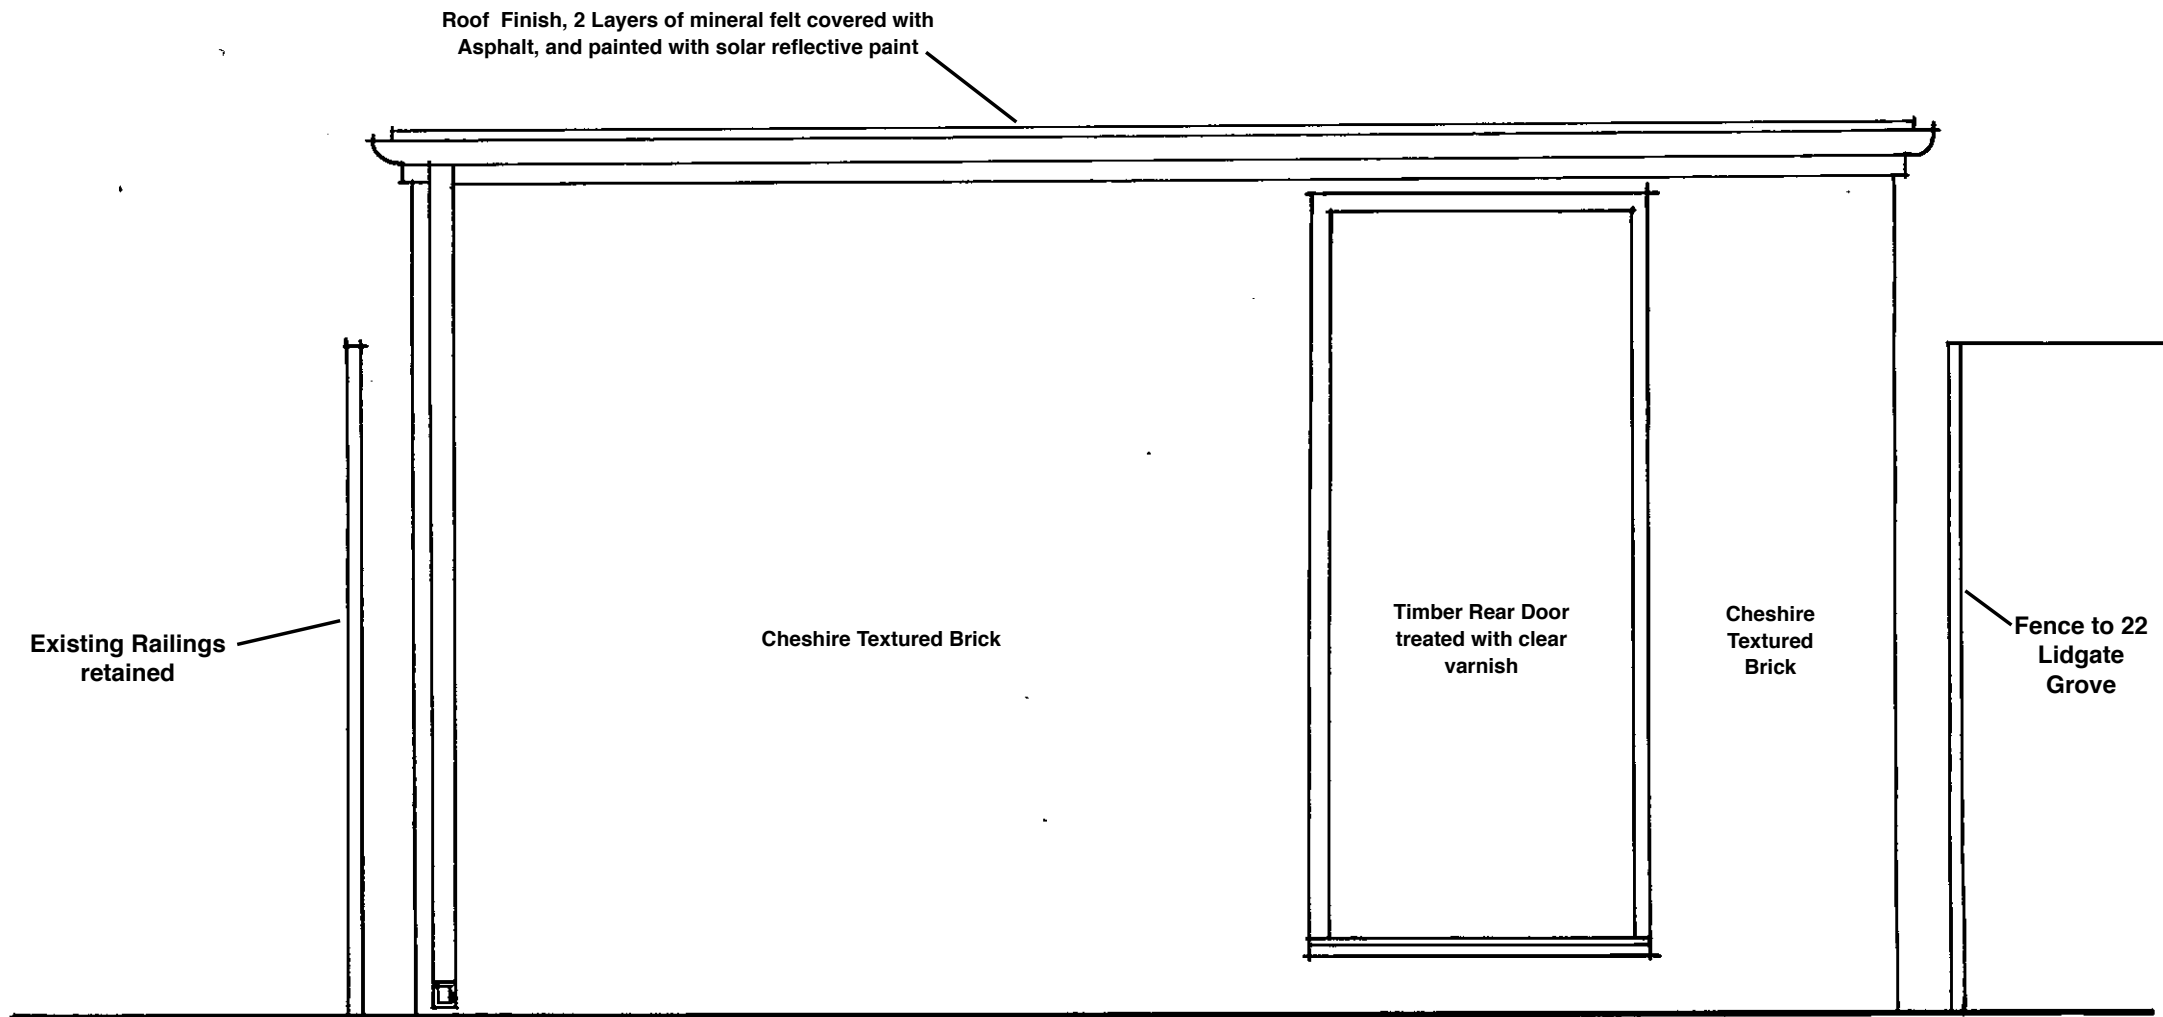

Proposed Rear Elevation Scale 1:200