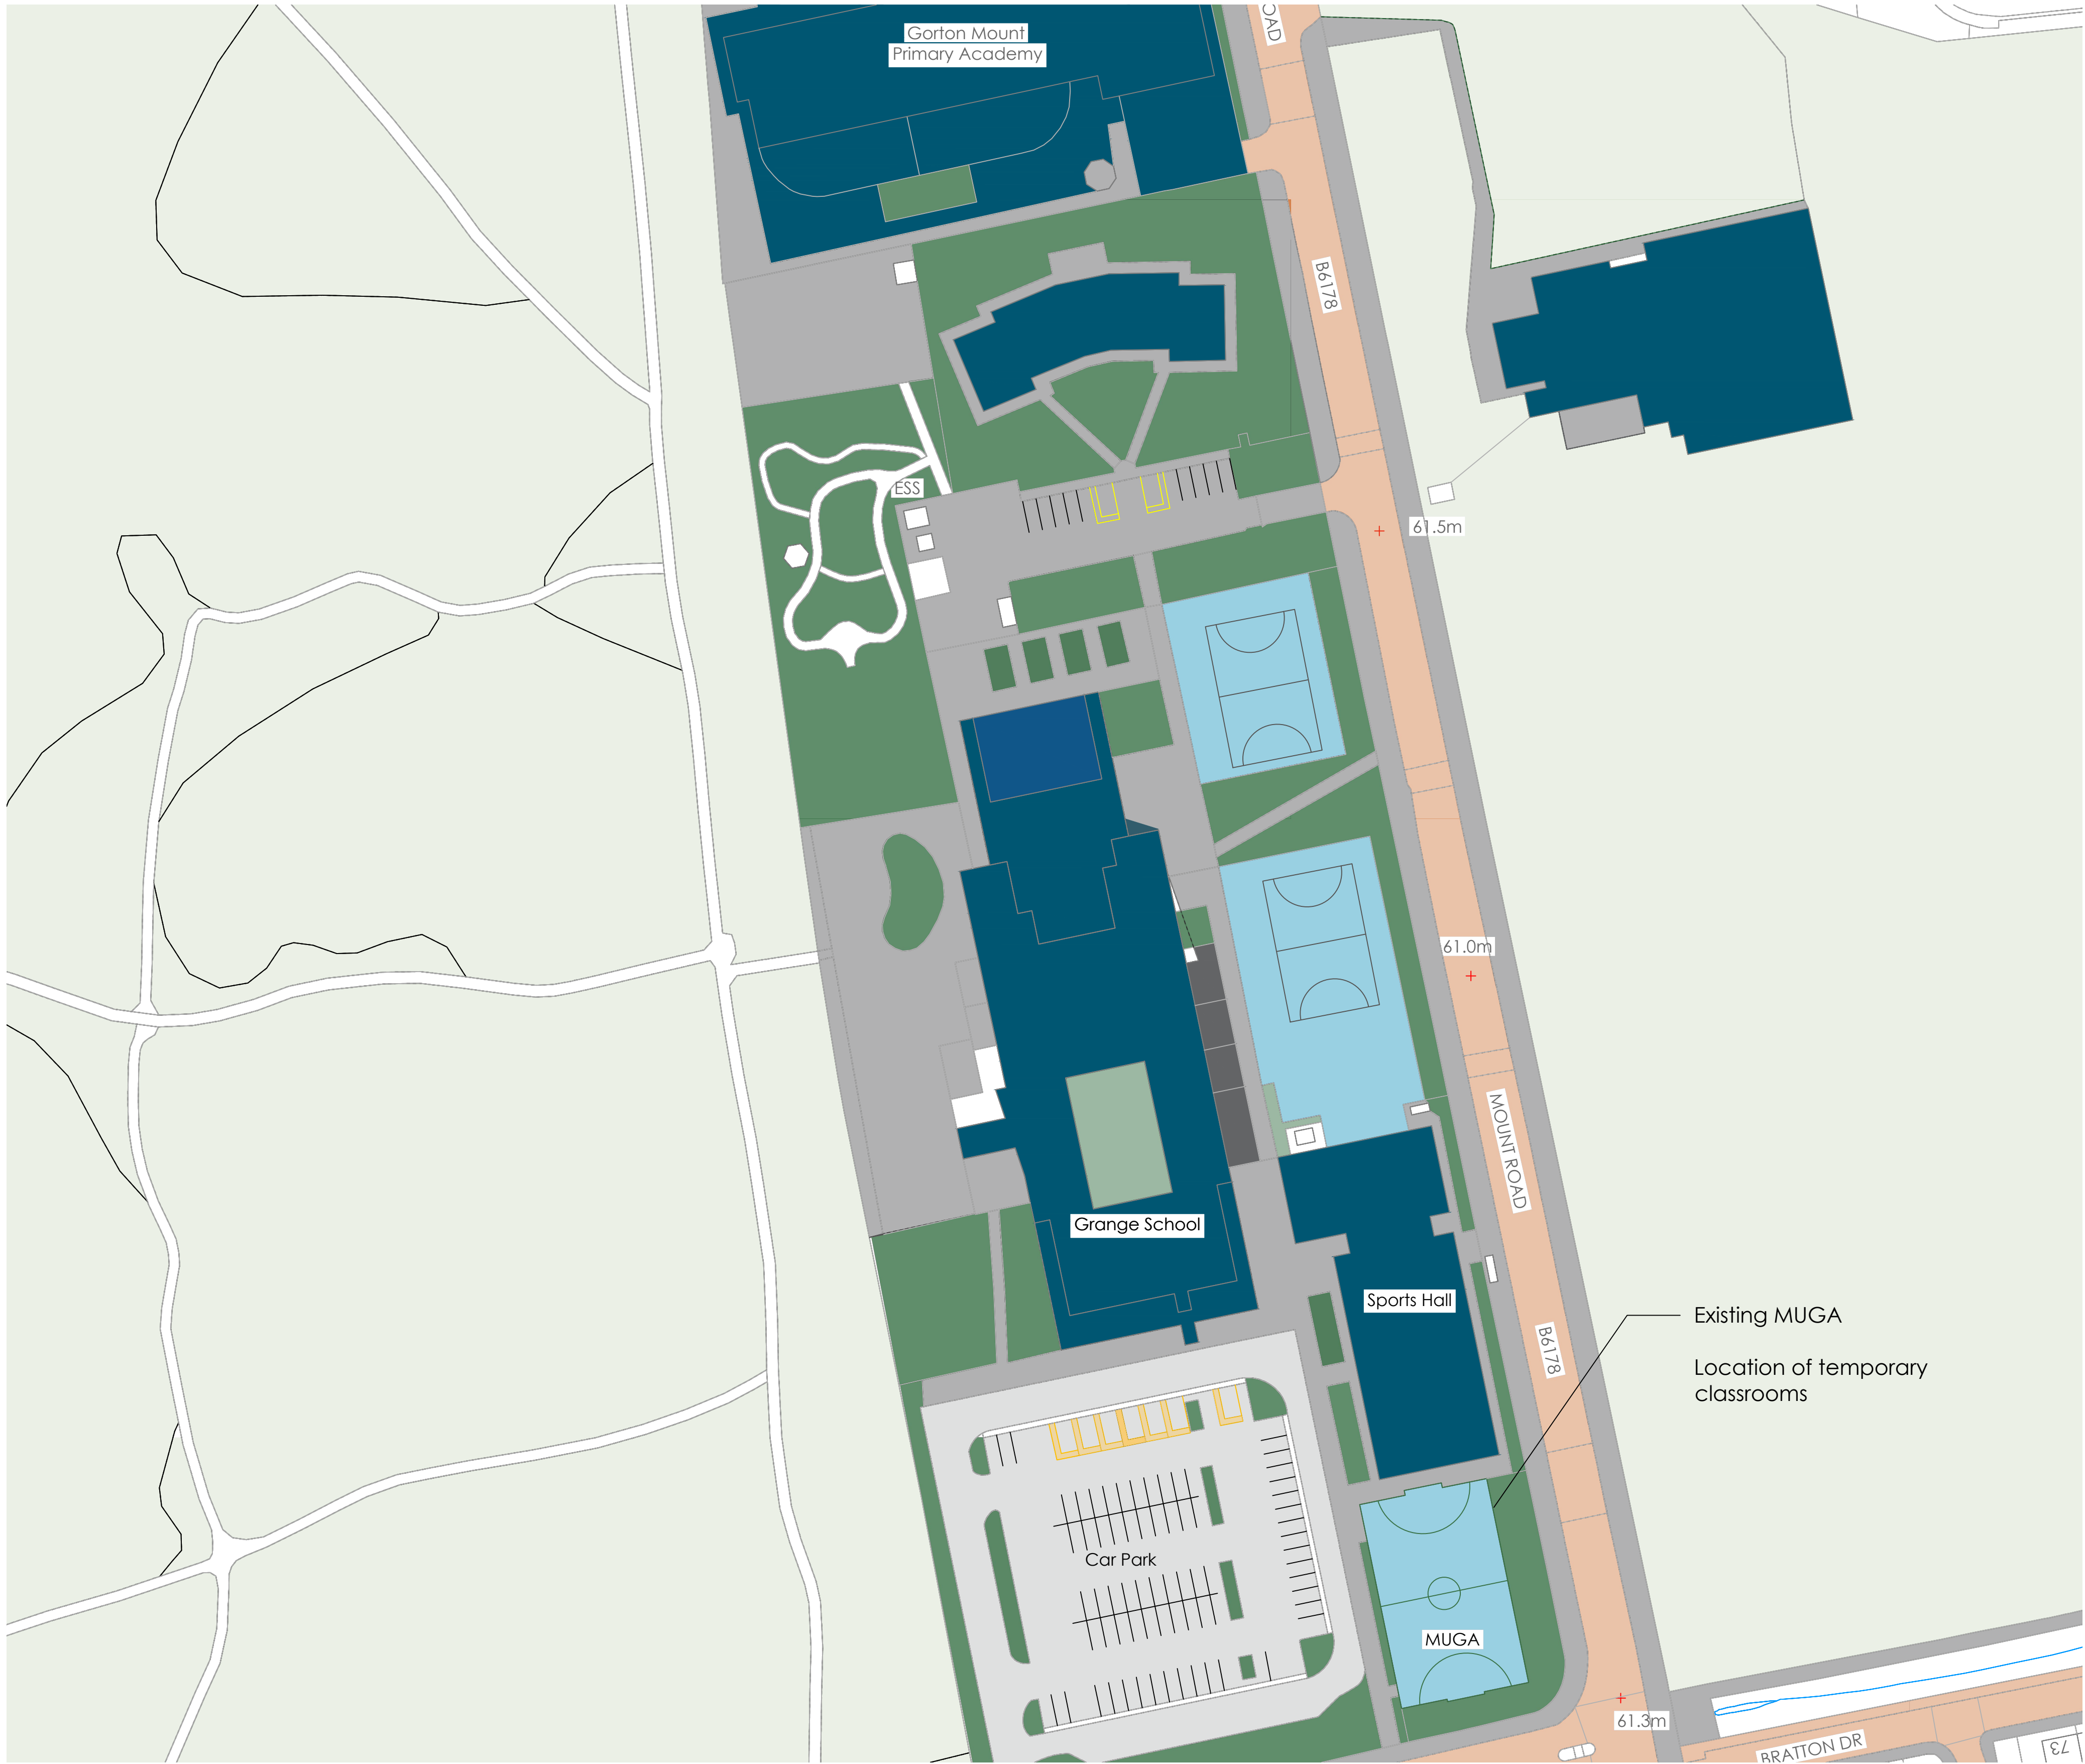
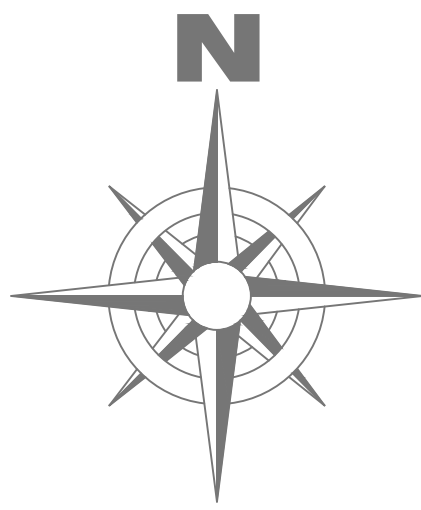


Bedford St. Westgate  
Cleckheaton B51 1 5EA  
Tel. 01274 873232 Fax. 01274 877779  
email. info@elitesystemsgb.co.uk  
www.elitesystemsgb.co.uk  
the possibilities are endless.....

| Rev | Description | Date |
|-----|-------------|------|
|     |             |      |
|     |             |      |
|     |             |      |
|     |             |      |

**Legend**

- Existing building
- Outdoor sports area
- Pavements
- Roads
- Vegetation

|                                                |                   |                           |
|------------------------------------------------|-------------------|---------------------------|
| PROJECT                                        |                   |                           |
| Grange School<br>Temporary Classrooms          |                   |                           |
| TITLE                                          |                   |                           |
| Existing Site Plan                             |                   |                           |
| CLIENT                                         |                   |                           |
| Manchester SEND                                |                   |                           |
| DRAWN BY<br>HVS                                | CHECKED BY<br>CHK | DATE<br>16/08/2019        |
| SCALE (@ A1)<br>1 : 1250                       |                   | PROJECT NUMBER<br>20XX-XX |
| DRAWING NUMBER<br>20XXXX-ELT-00-00-DR-A-1200   |                   | REV                       |
| STATUS: T                                      |                   |                           |
| A=Approval P=Production T=Tender I=Information |                   |                           |