



This drawing must be checked & approved by building control & structural engineer before any works on site commence. This is to ensure the building is in line with building regulations & other approved documents. This drawing has been prepared by a designer only & not a qualified structural engineer. Therefore, the designer cannot be held liable for the completion & specification of these works proposed.

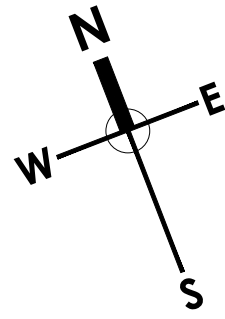


PROPOSED FRONT ELEVATION
SCALE 1:100



PROPOSED SIDE ELEVATION
SCALE 1:100

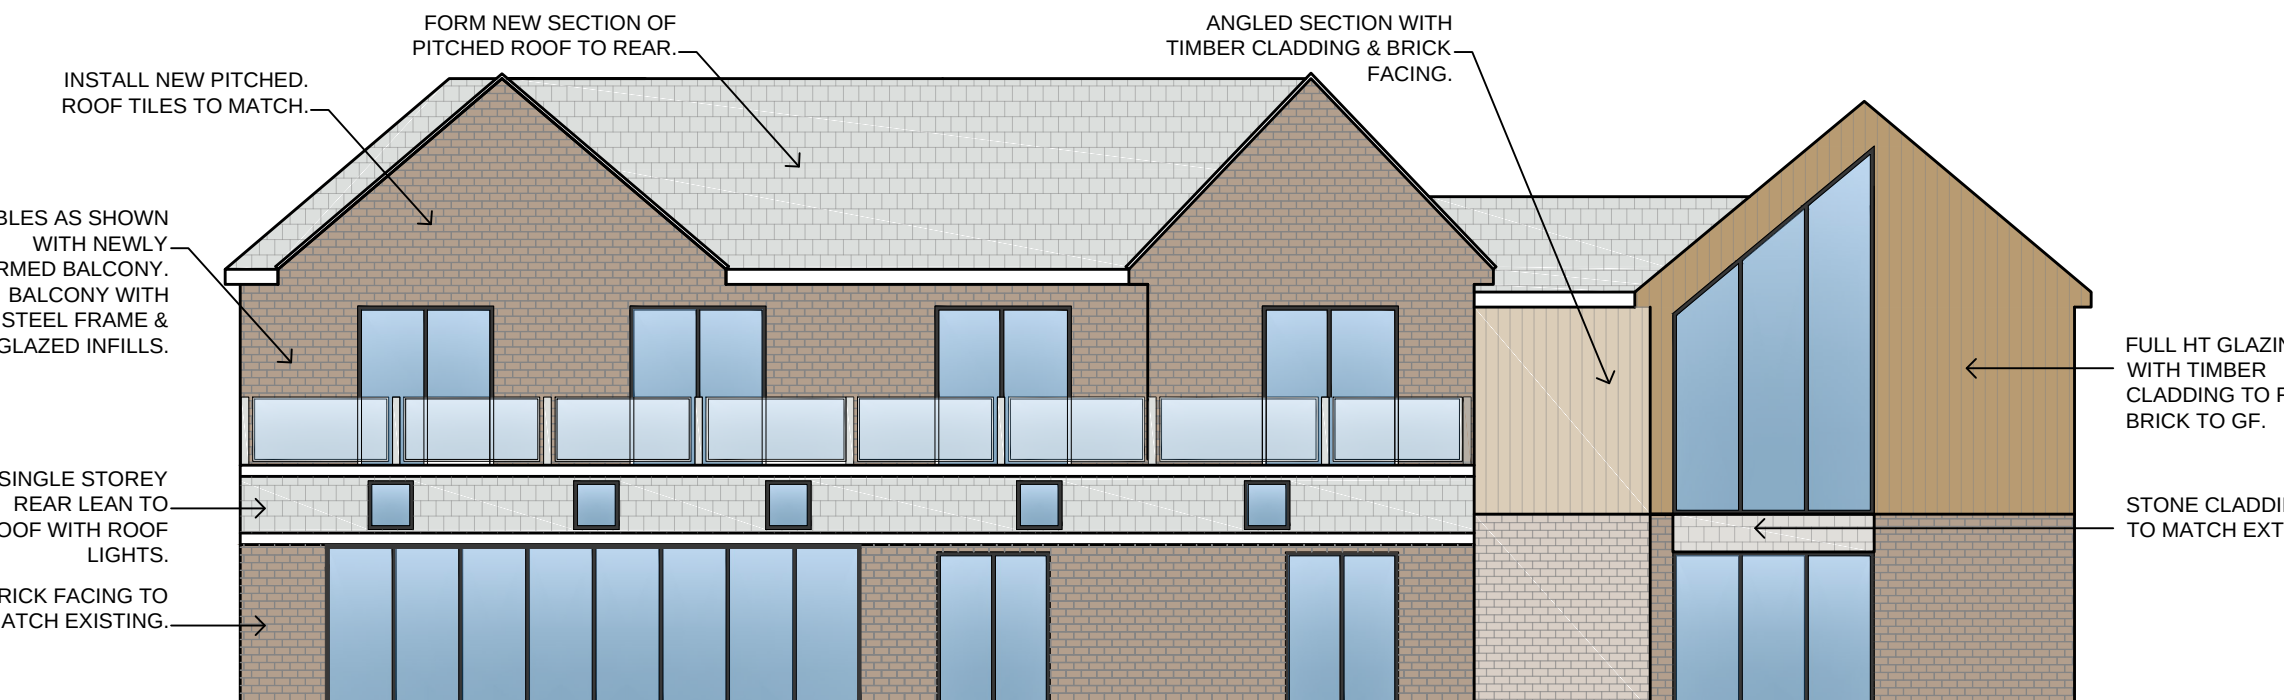

PROPOSED REAR ELEVATION
SCALE 1:100

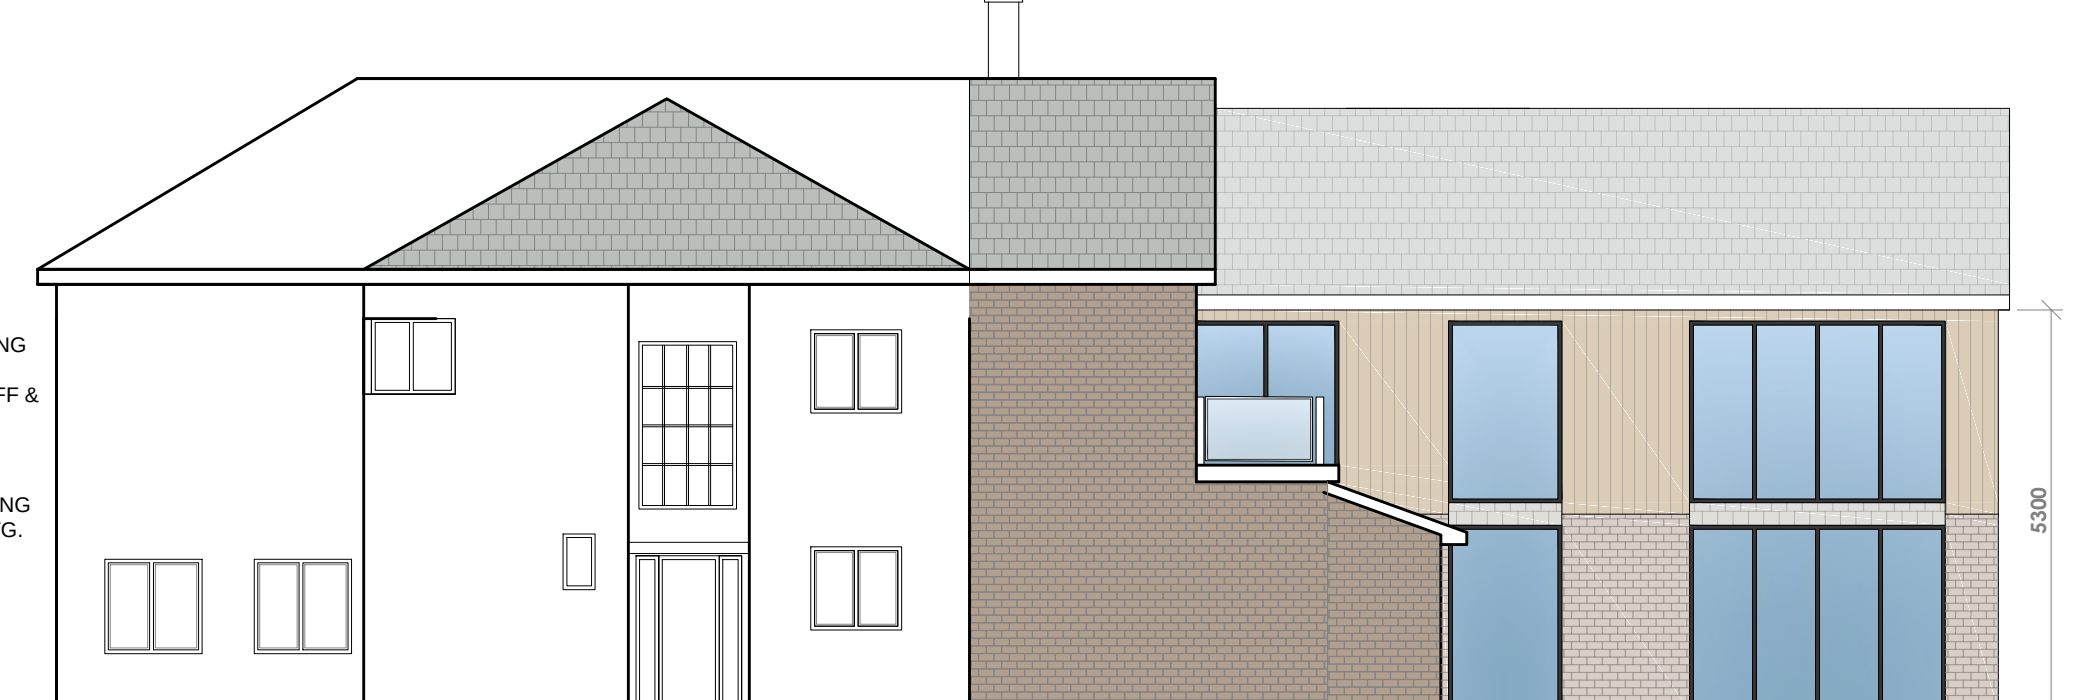

PROPOSED SIDE ELEVATION
SCALE 1:100




LOCATION PLAN
SCALE 1:1250




PROPOSED BLOCK PLAN
SCALE 1:500


MATERIALS KEY

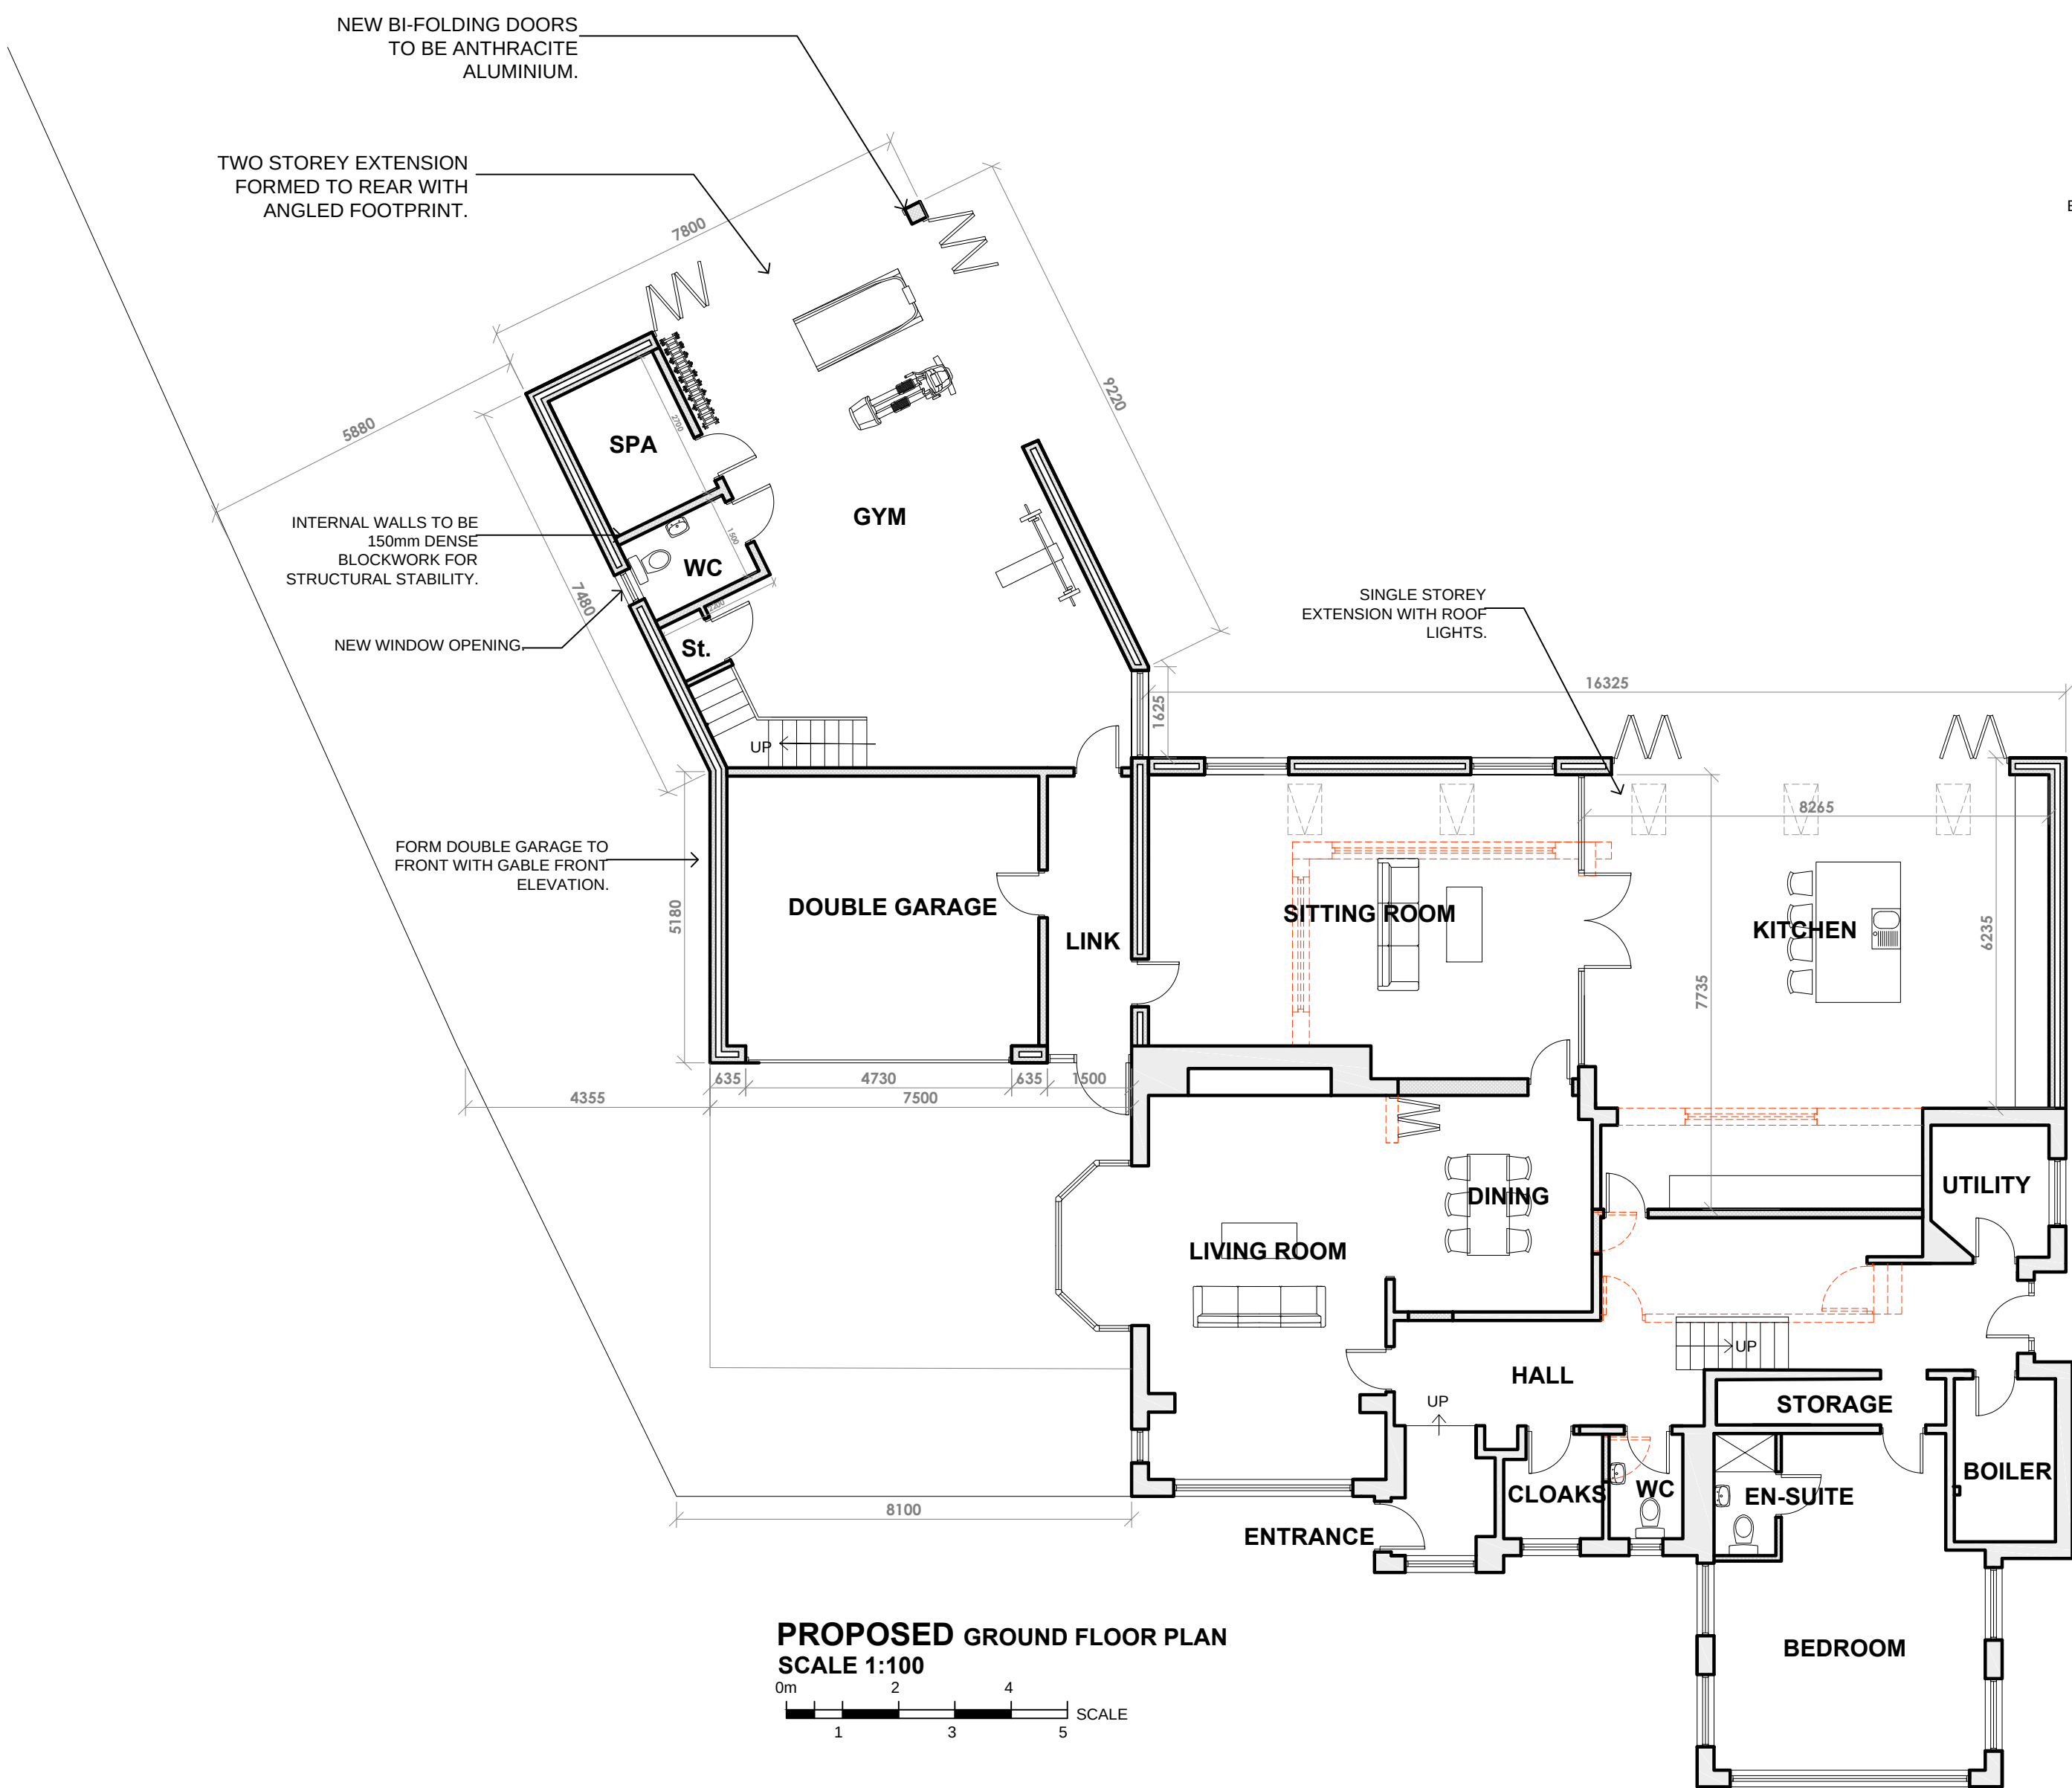

PROPOSED GROUND FLOOR PLAN
SCALE 1:100

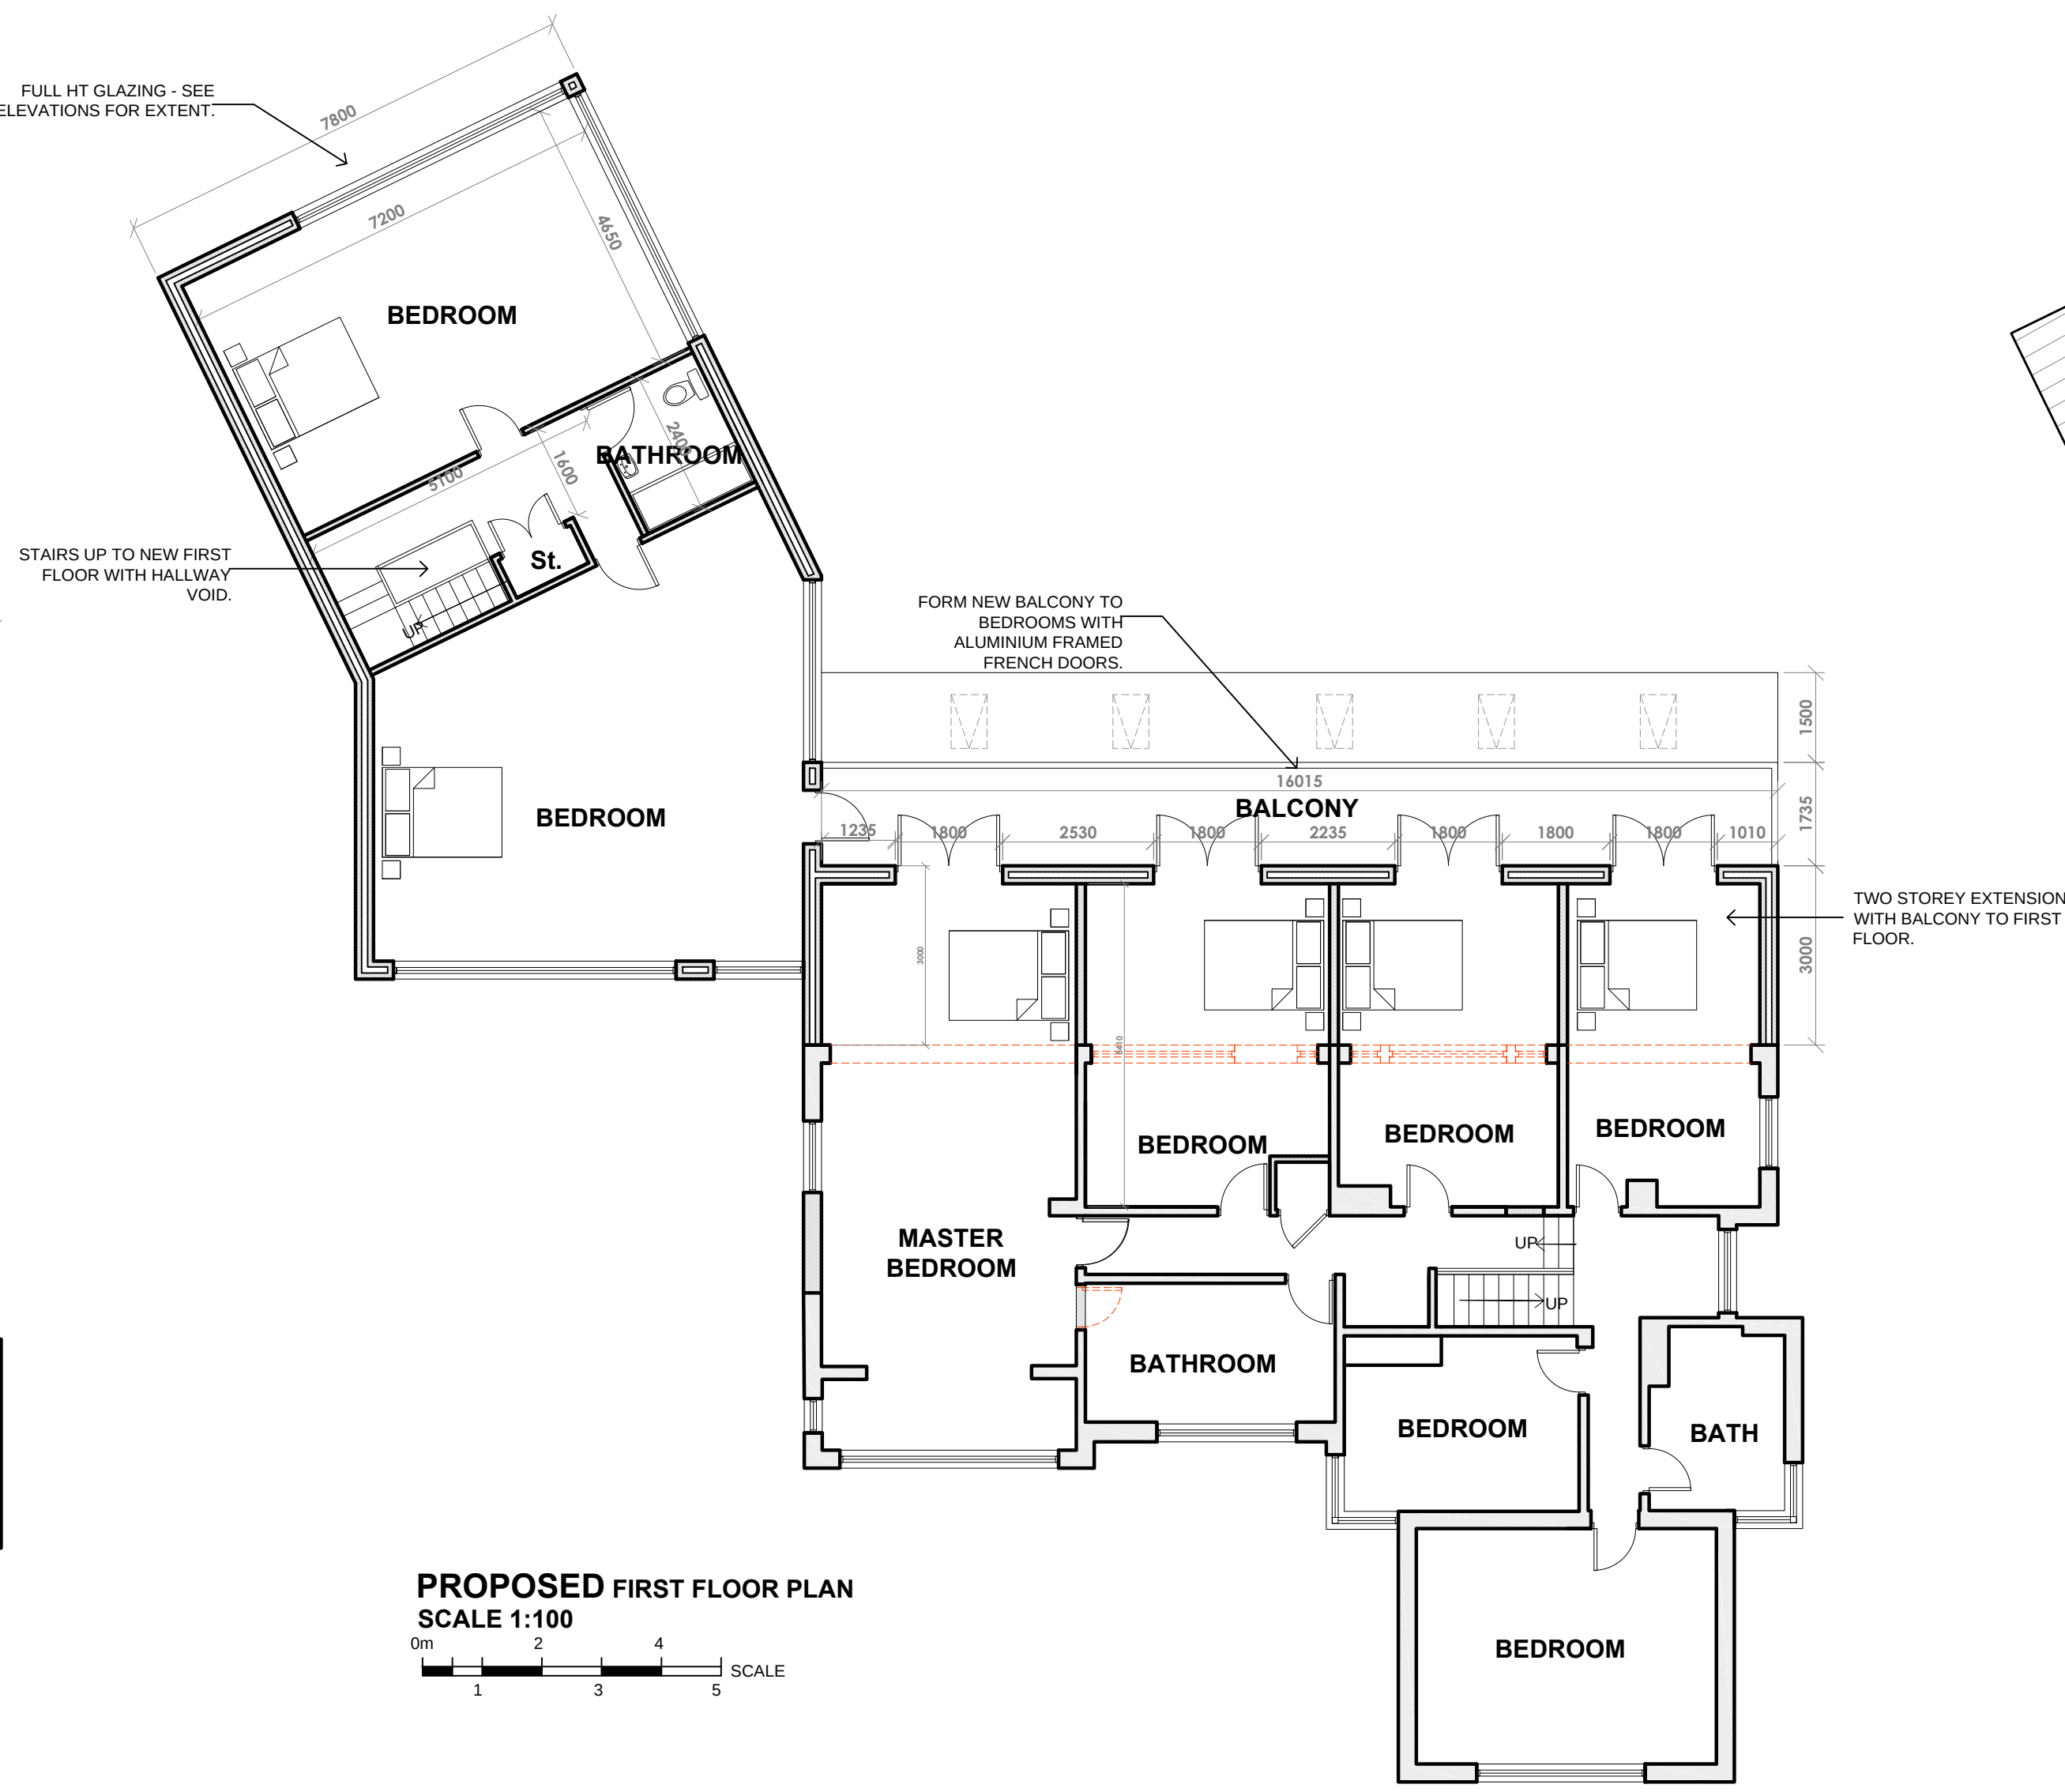

PROPOSED FIRST FLOOR PLAN
SCALE 1:100

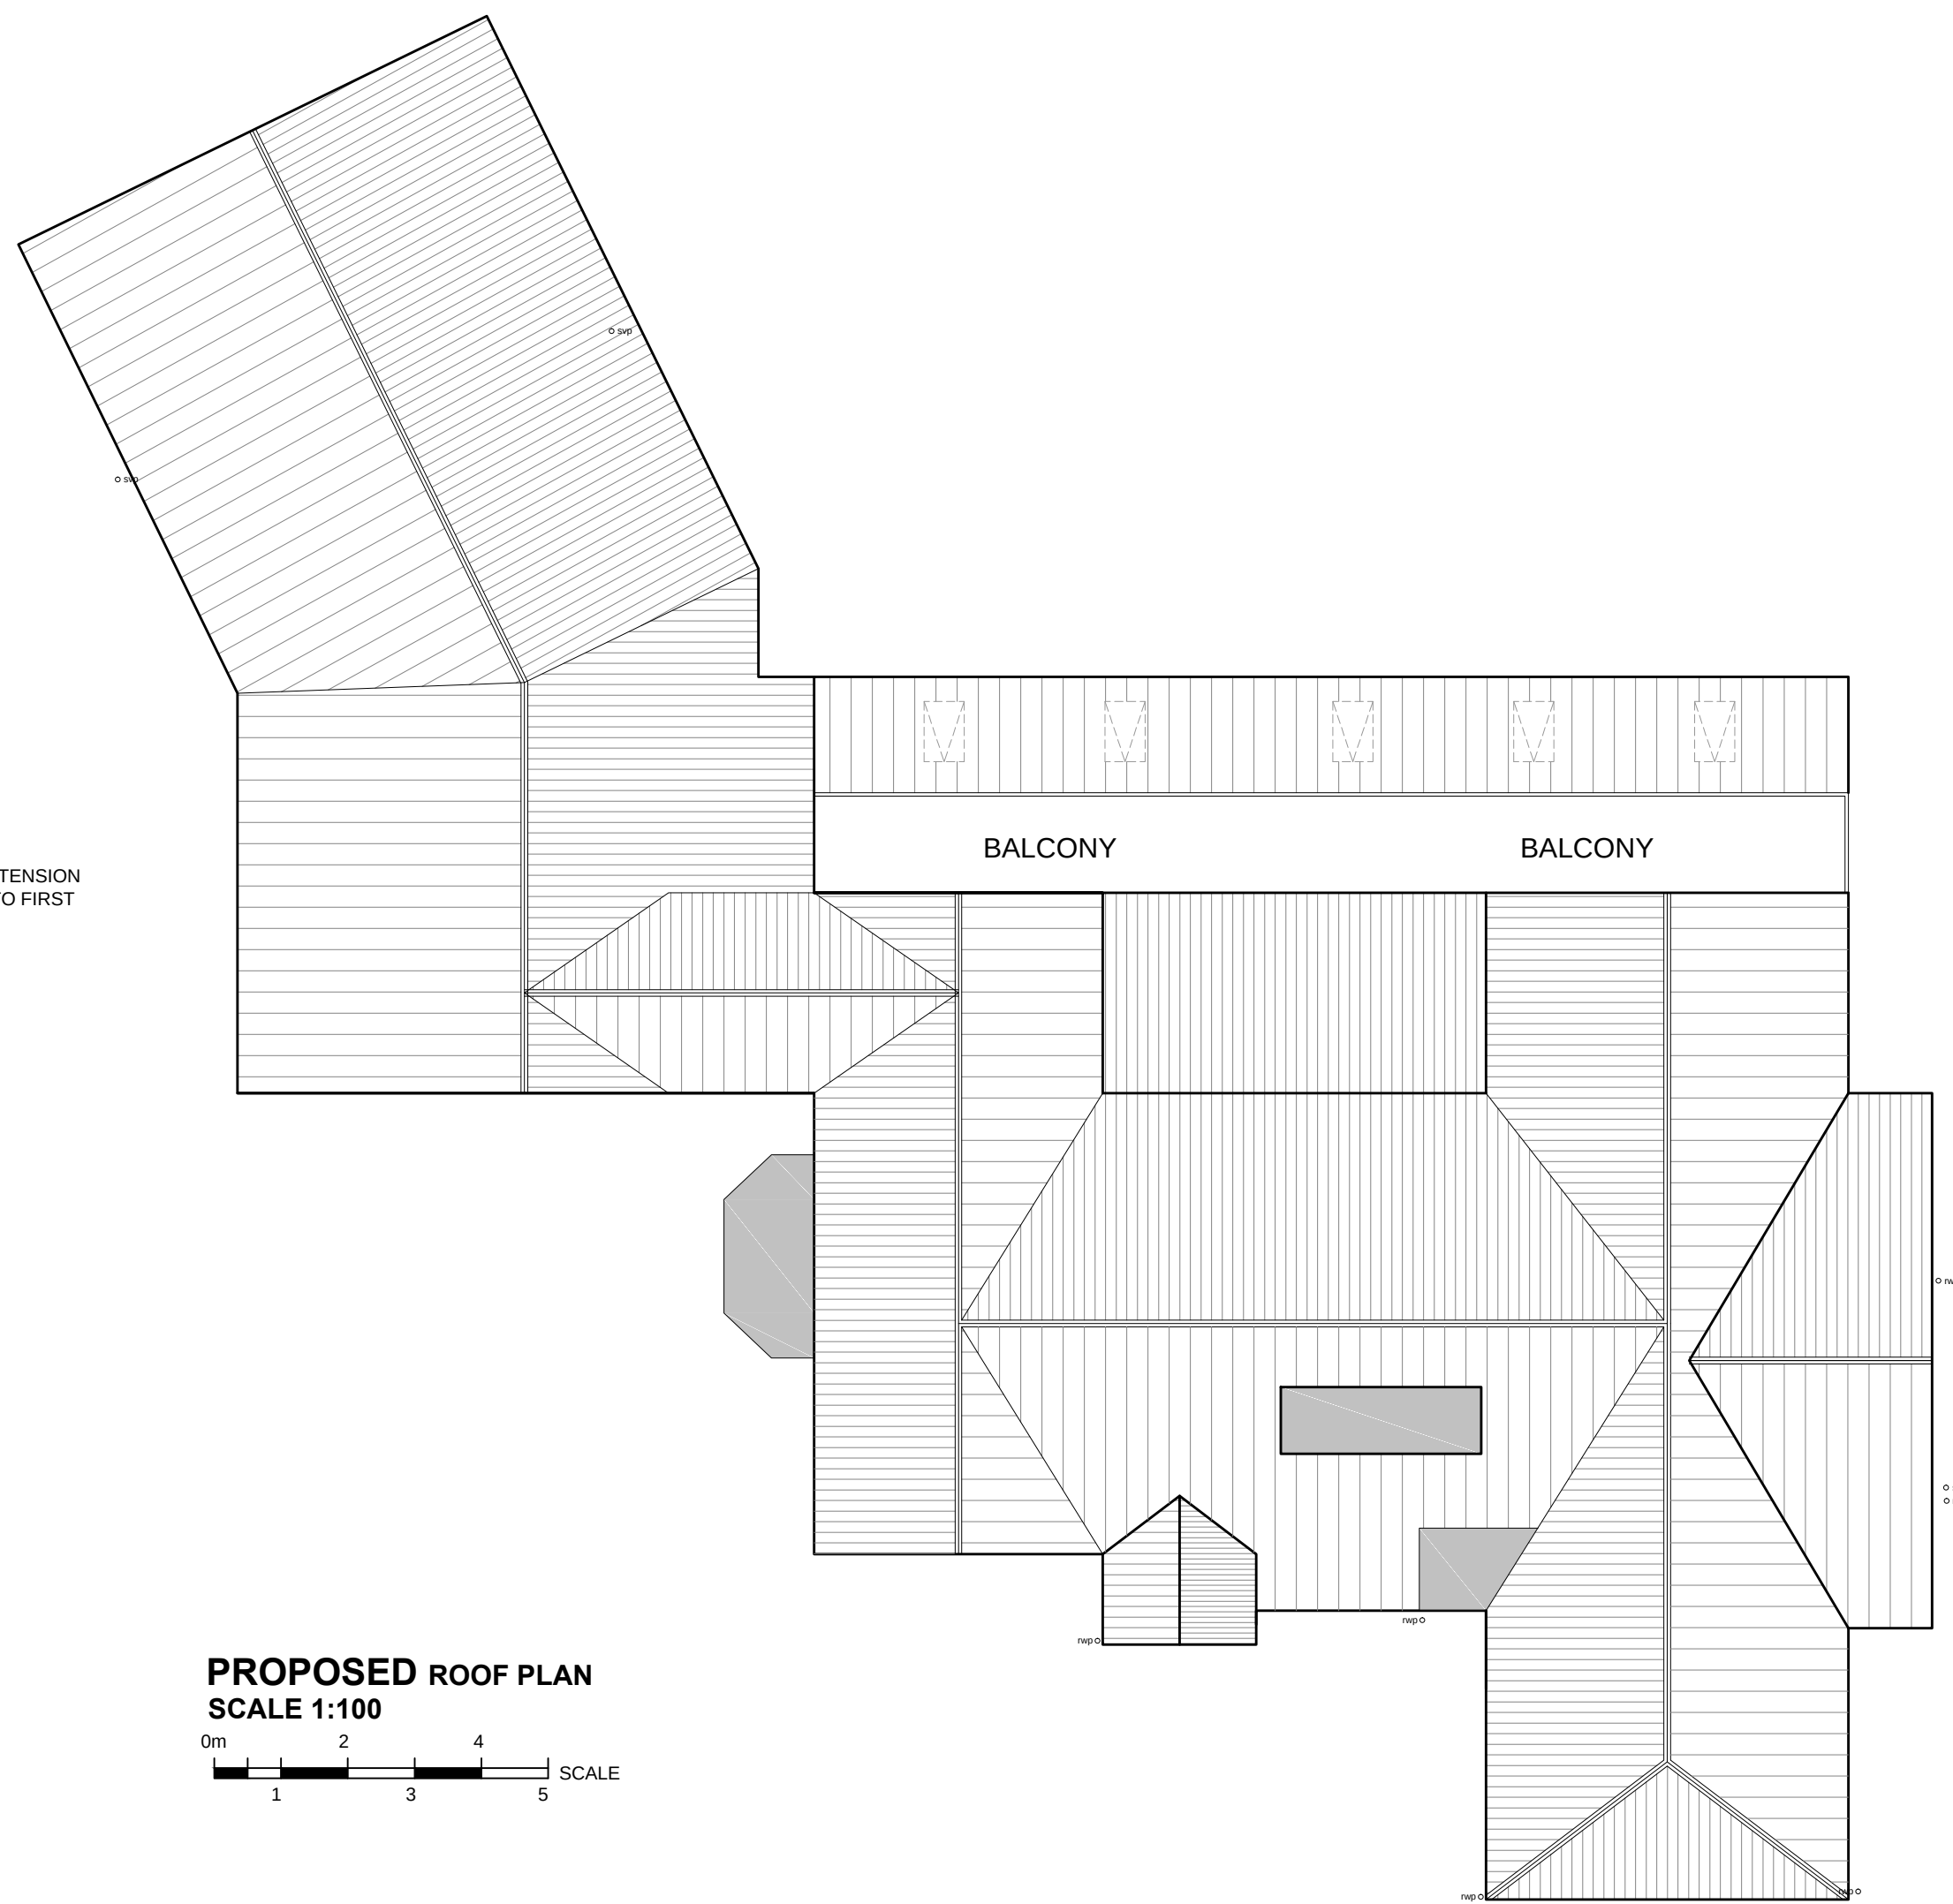

PROPOSED ROOF PLAN
SCALE 1:100

D			
C	PLANNING SUBMISSION.		
B	EXTENSION ANGLED, GLAZING ADDED, MATERIALS ALTERED.		
A	REVISED AFTER COMMENTS		
Revision			
			
Client	HASSNAIN NAQVI		
Job	5 SAXFIELD DRIVE		
Address	5 SAXFIELD DRIVE, MANCHESTER, M23 1PY		
Title	PROPOSED LAYOUTS		
Phase	PLANNING		
Drawn	KS	Scale	AS SHOWN @ A0
Date	AUG 21		
Job No	2022	Dwg No	02C