




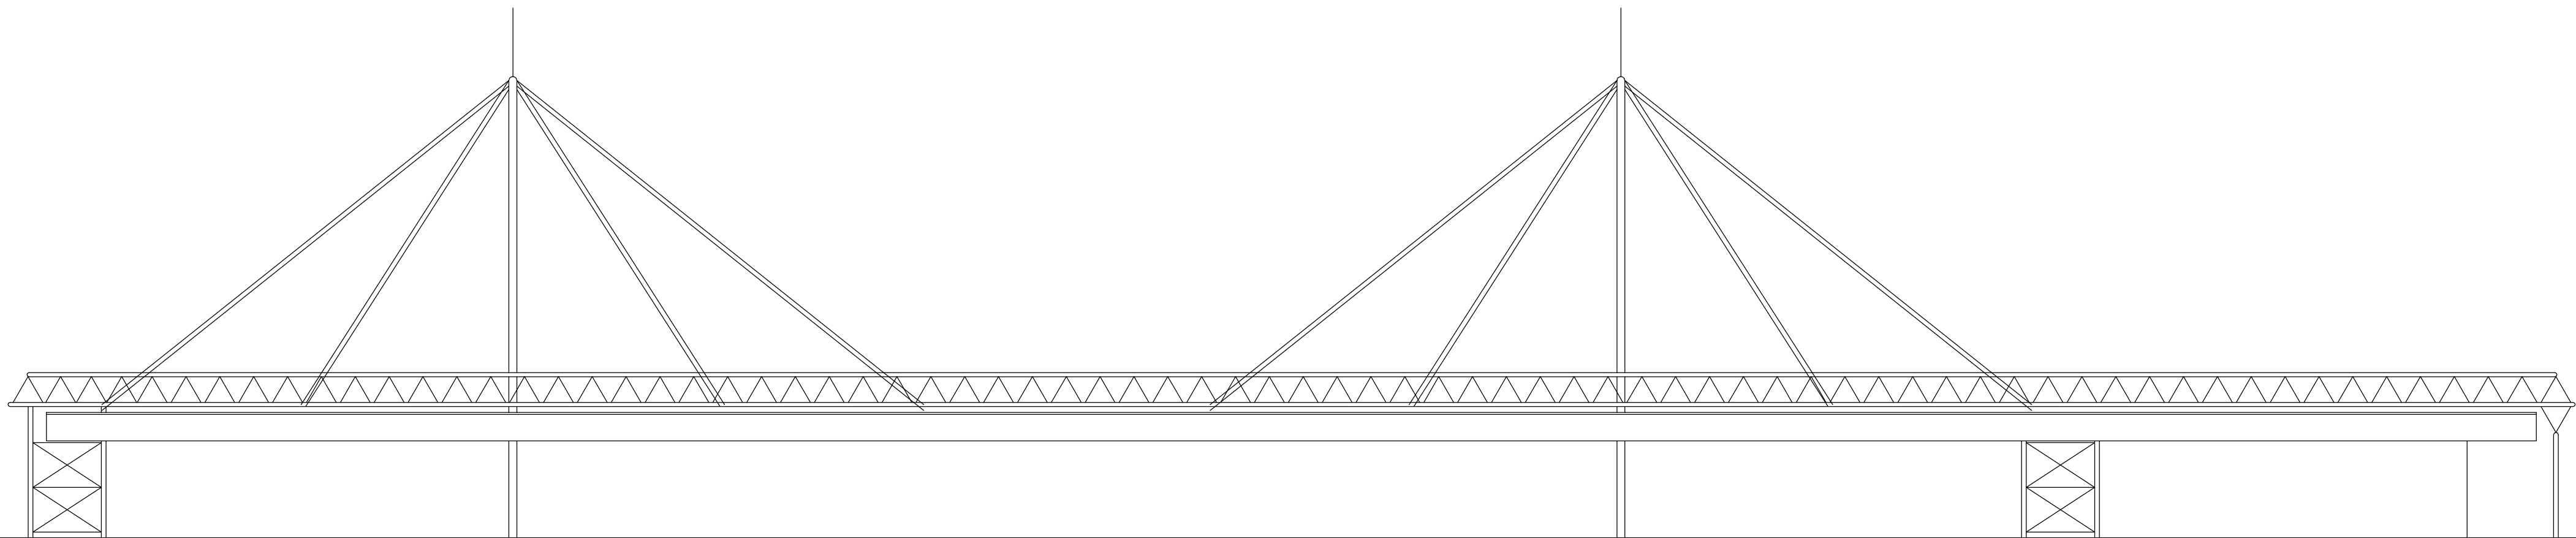

SOUTH EAST ELEVATION AS EXISITNG

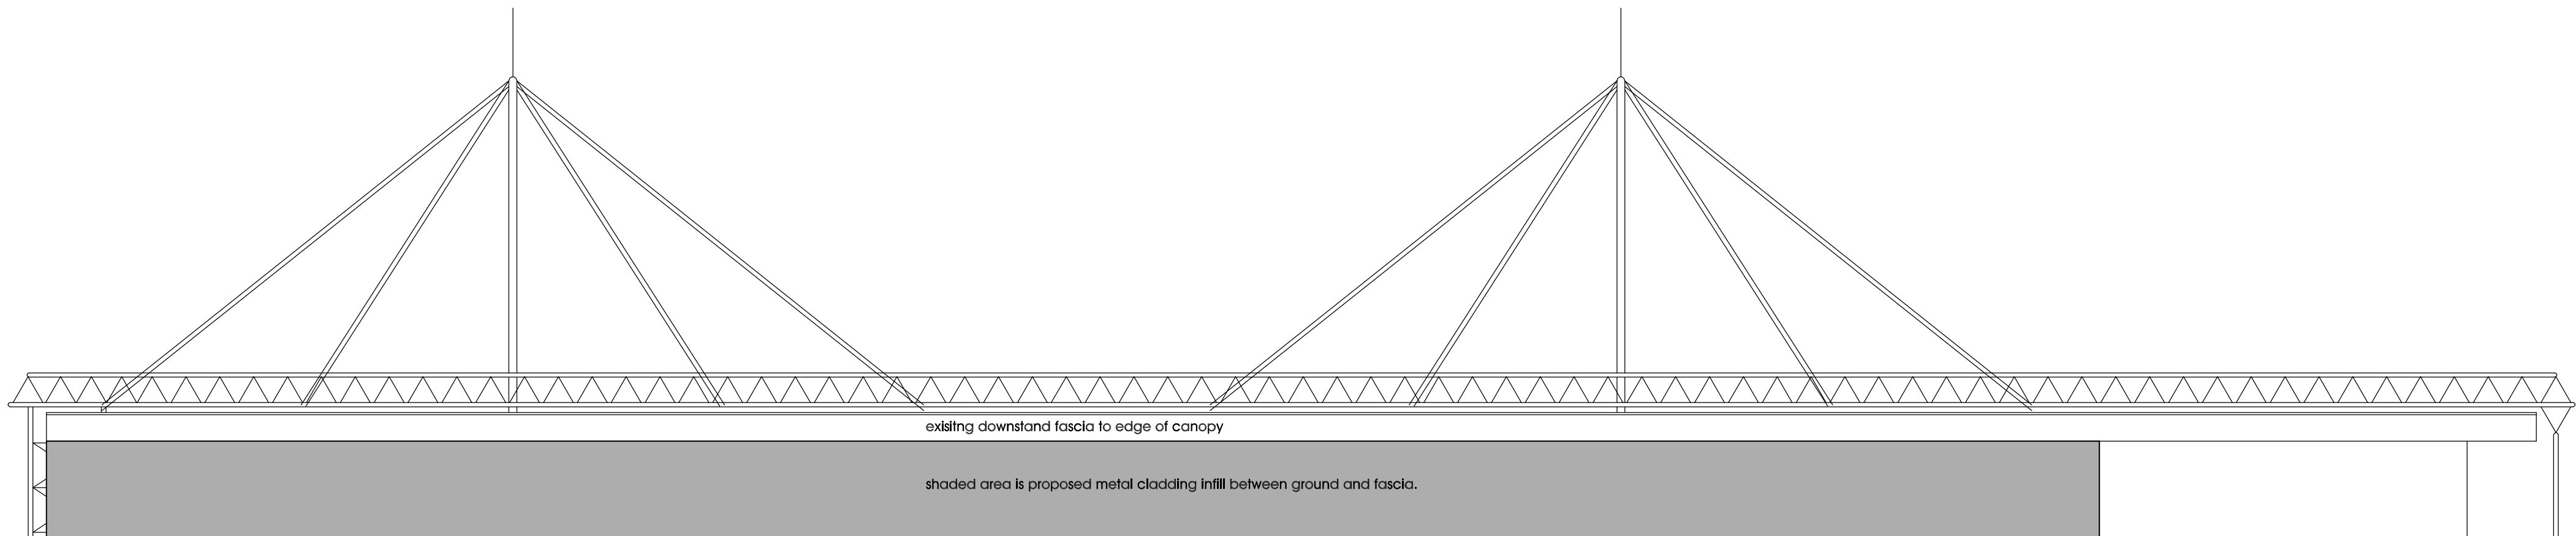

SOUTH EAST ELEVATION AS PROPOSED

 

Client:
BCA

Project:
Proposed alterations to viewing canopy

Address:
BCA Belle Vue
Redgate Lane, Belle Vue,
Manchester, M12 4RX

Drawing:
Existing & Proposed Elevations

Date:	July 2021	Scale:	1:200 @ A0
Job Ref:	Drawing No:	Rev:	
21-547	P	100	-

www.ghparchitects.com

Empire House, Mulcture Hall Road, Halifax, West Yorkshire, HX1 1SP
Tel: 01422 207172 E-mail: ghp@ghparchitects.com

RIBA #

Chartered Practice