

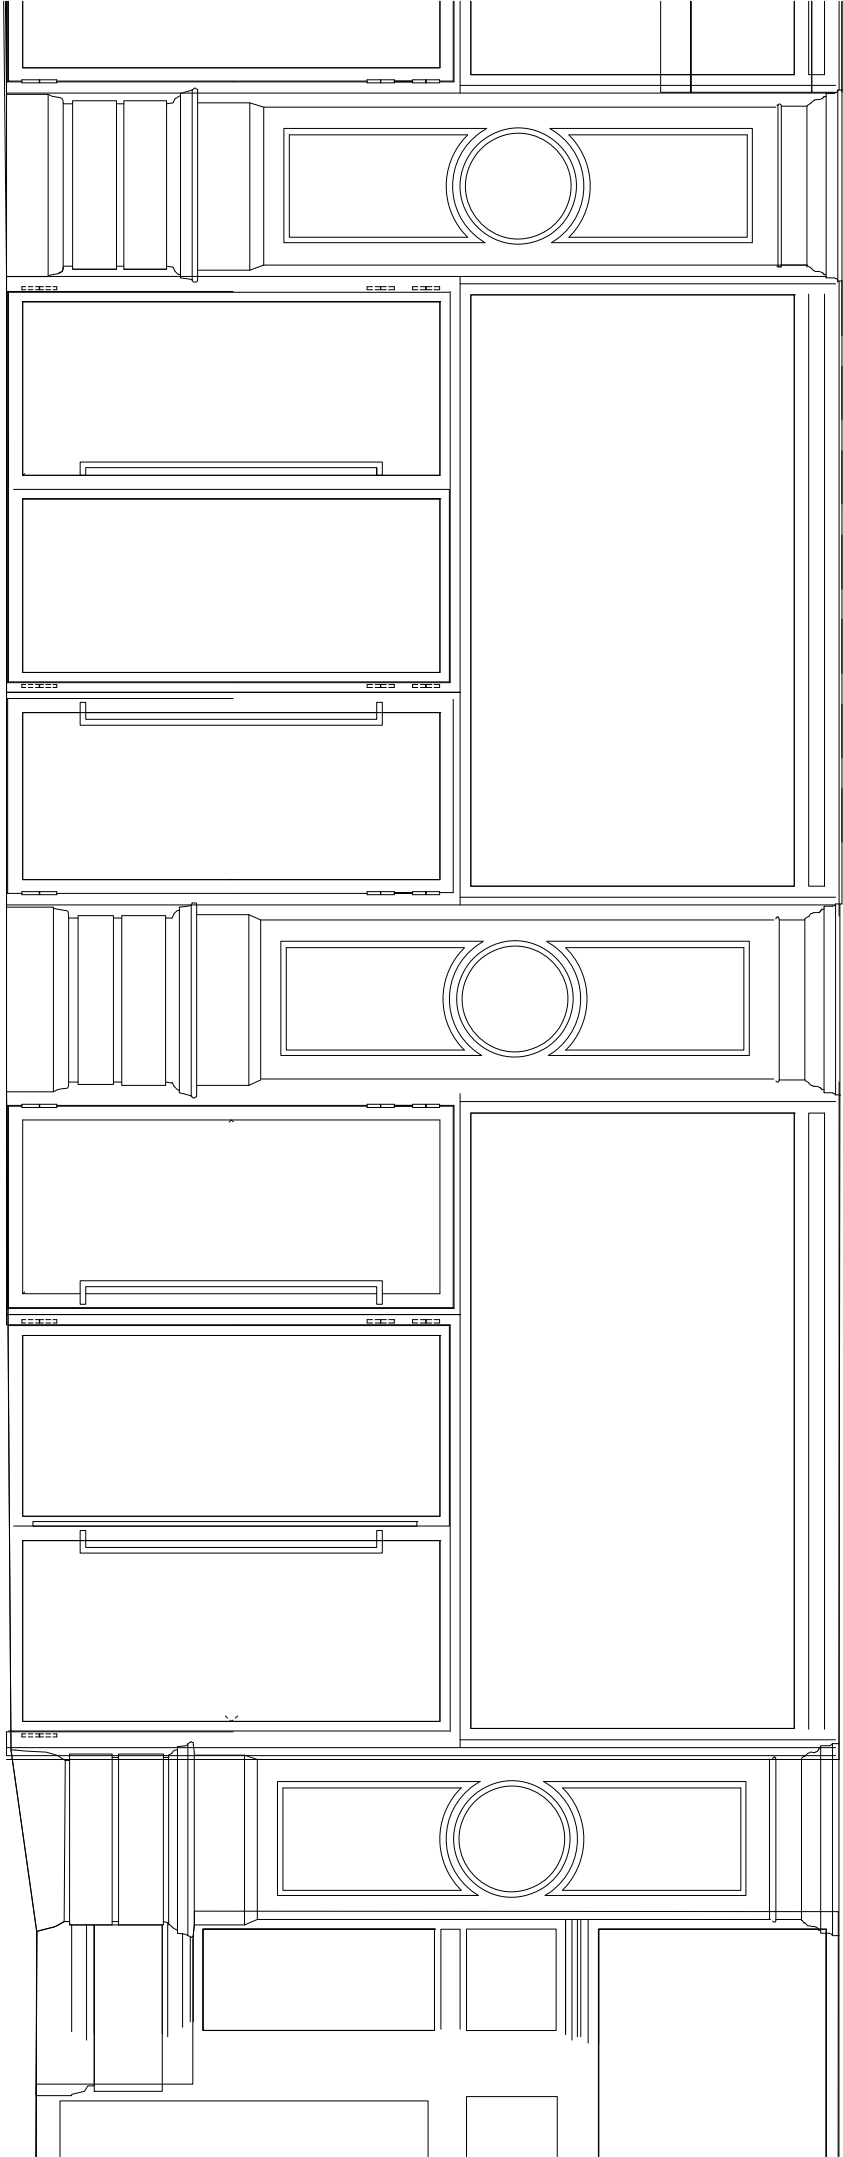


Existing

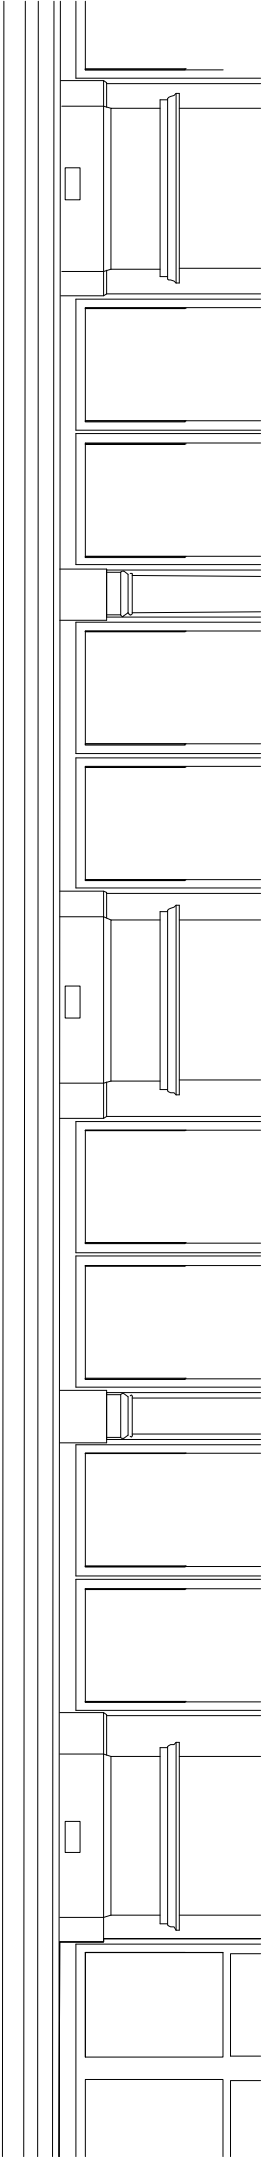

Front Elevation
Scale 1:50

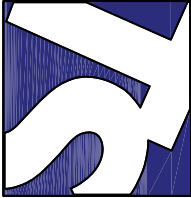

Technical Signs
Floor 1 - Unit 3
Hille Business Centre
132 St Albans Road
Watford, Herts, WD24 4AE
Tel: 01923 811999
Fax: 01923 811998
E-mail: info@technicalsigns.co.uk

Client The Real Greek			
Address/Job details			
1 Exchange Square Central			
High St			
Manchester			
M3 1BD			
Existing Signs			
Job No			
Drawn by		Date	
DN		13/09/21	
Scale		Drawing No	
As specified (A3)		596445-1	
			Rev