





Existing Front Elevation (1:100)



Existing Rear Elevation (1:100)

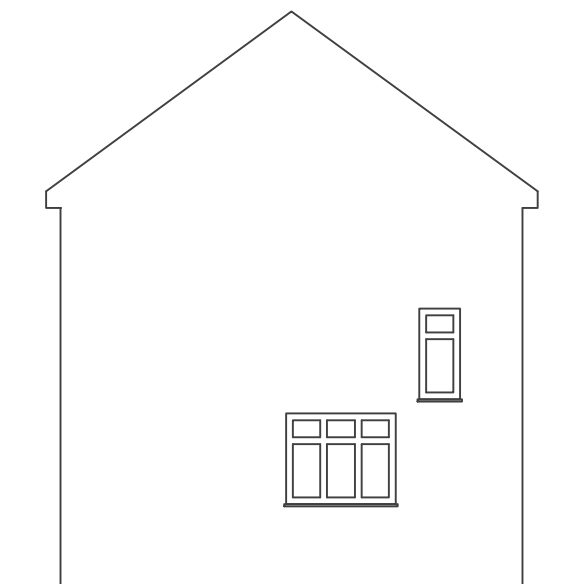

Existing Side Elevation (1:100)

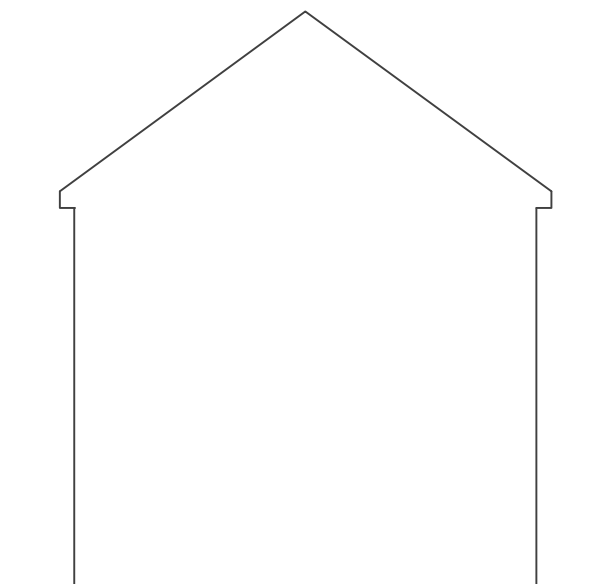


Existing Side Elevation (1:100)




Proposed Front Elevation A (1:100)




Proposed Rear Elevation C (1:100)

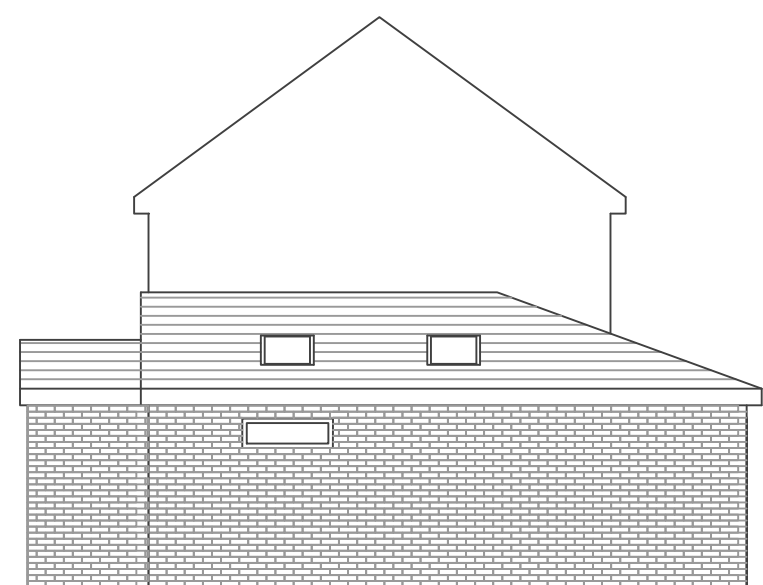


Proposed Side Elevation B (1:100)

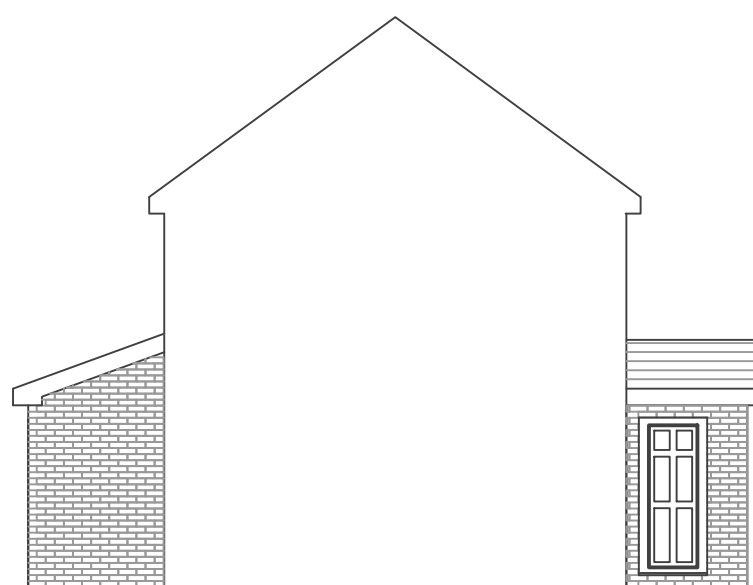


Proposed Side Elevation D (1:100)

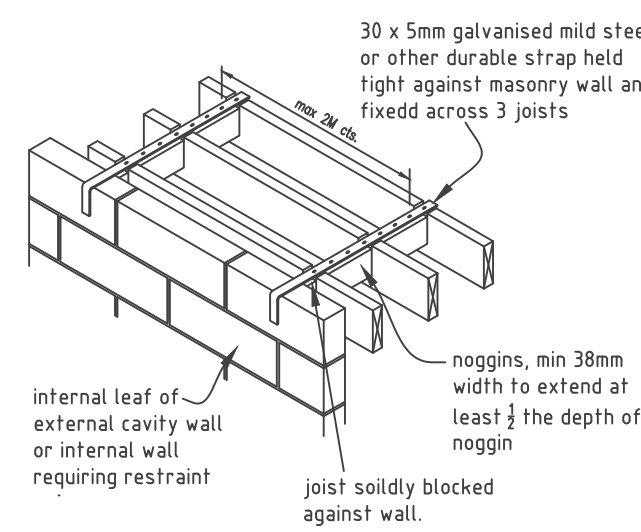


FLOOR STRAPPING

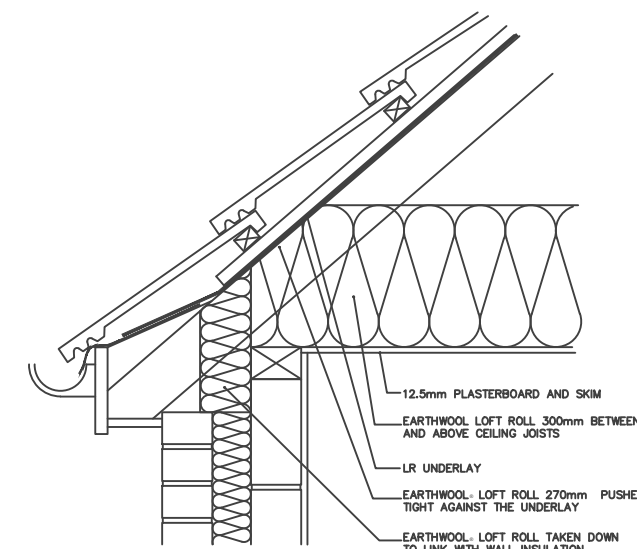


Typical Eaves details

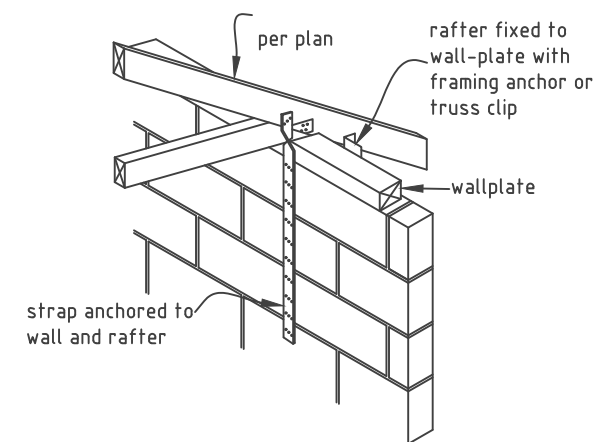


VERTICAL STRAPPING AT
EAVES OF PITCHED ROOFS

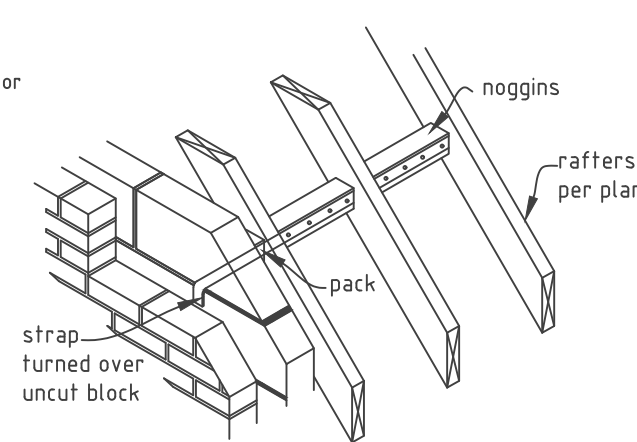

GABLE STRAPPING

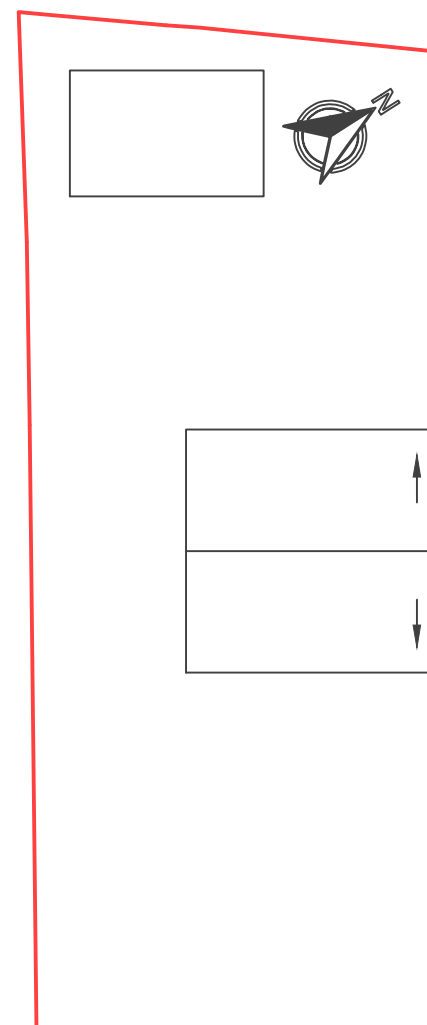


Existing Block Plan (1:200)

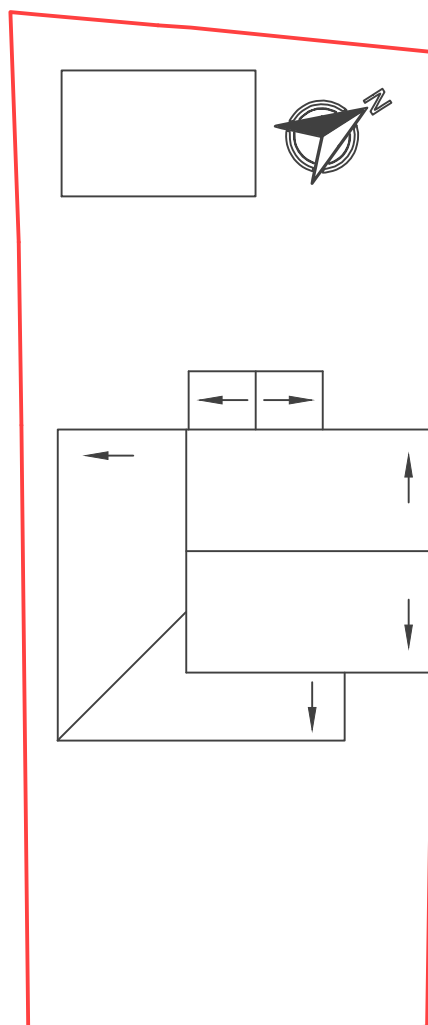


Proposed Block Plan (1:200)



01856 898 022
www.UKPlanningMaps.com

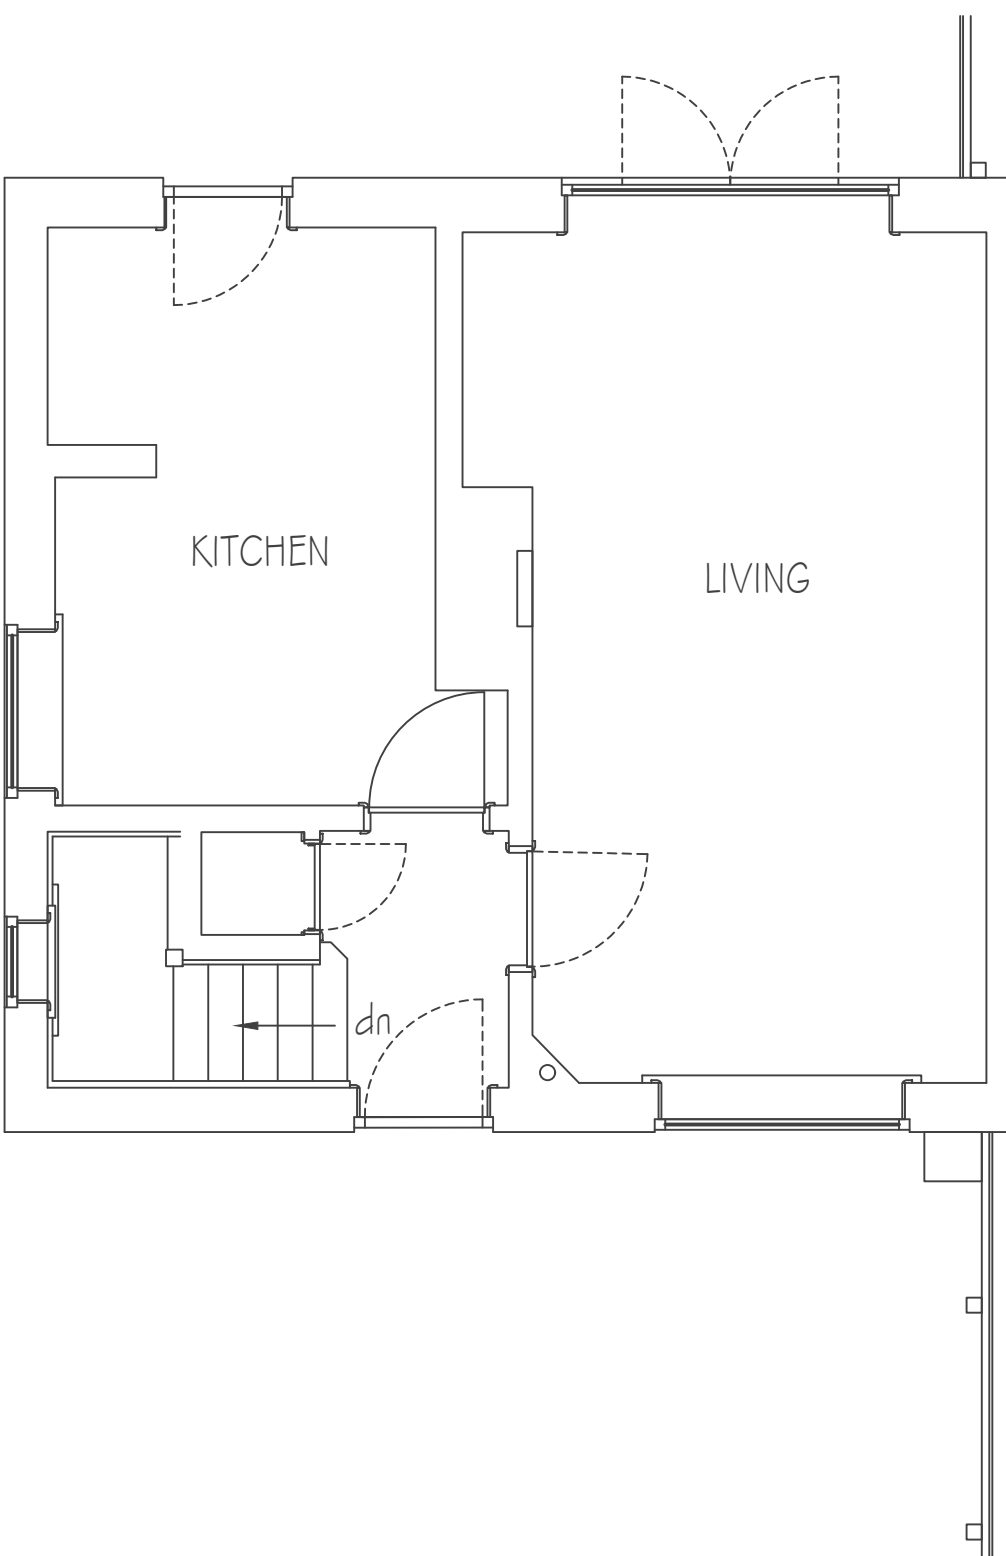


Existing Ground Floor (1:50)

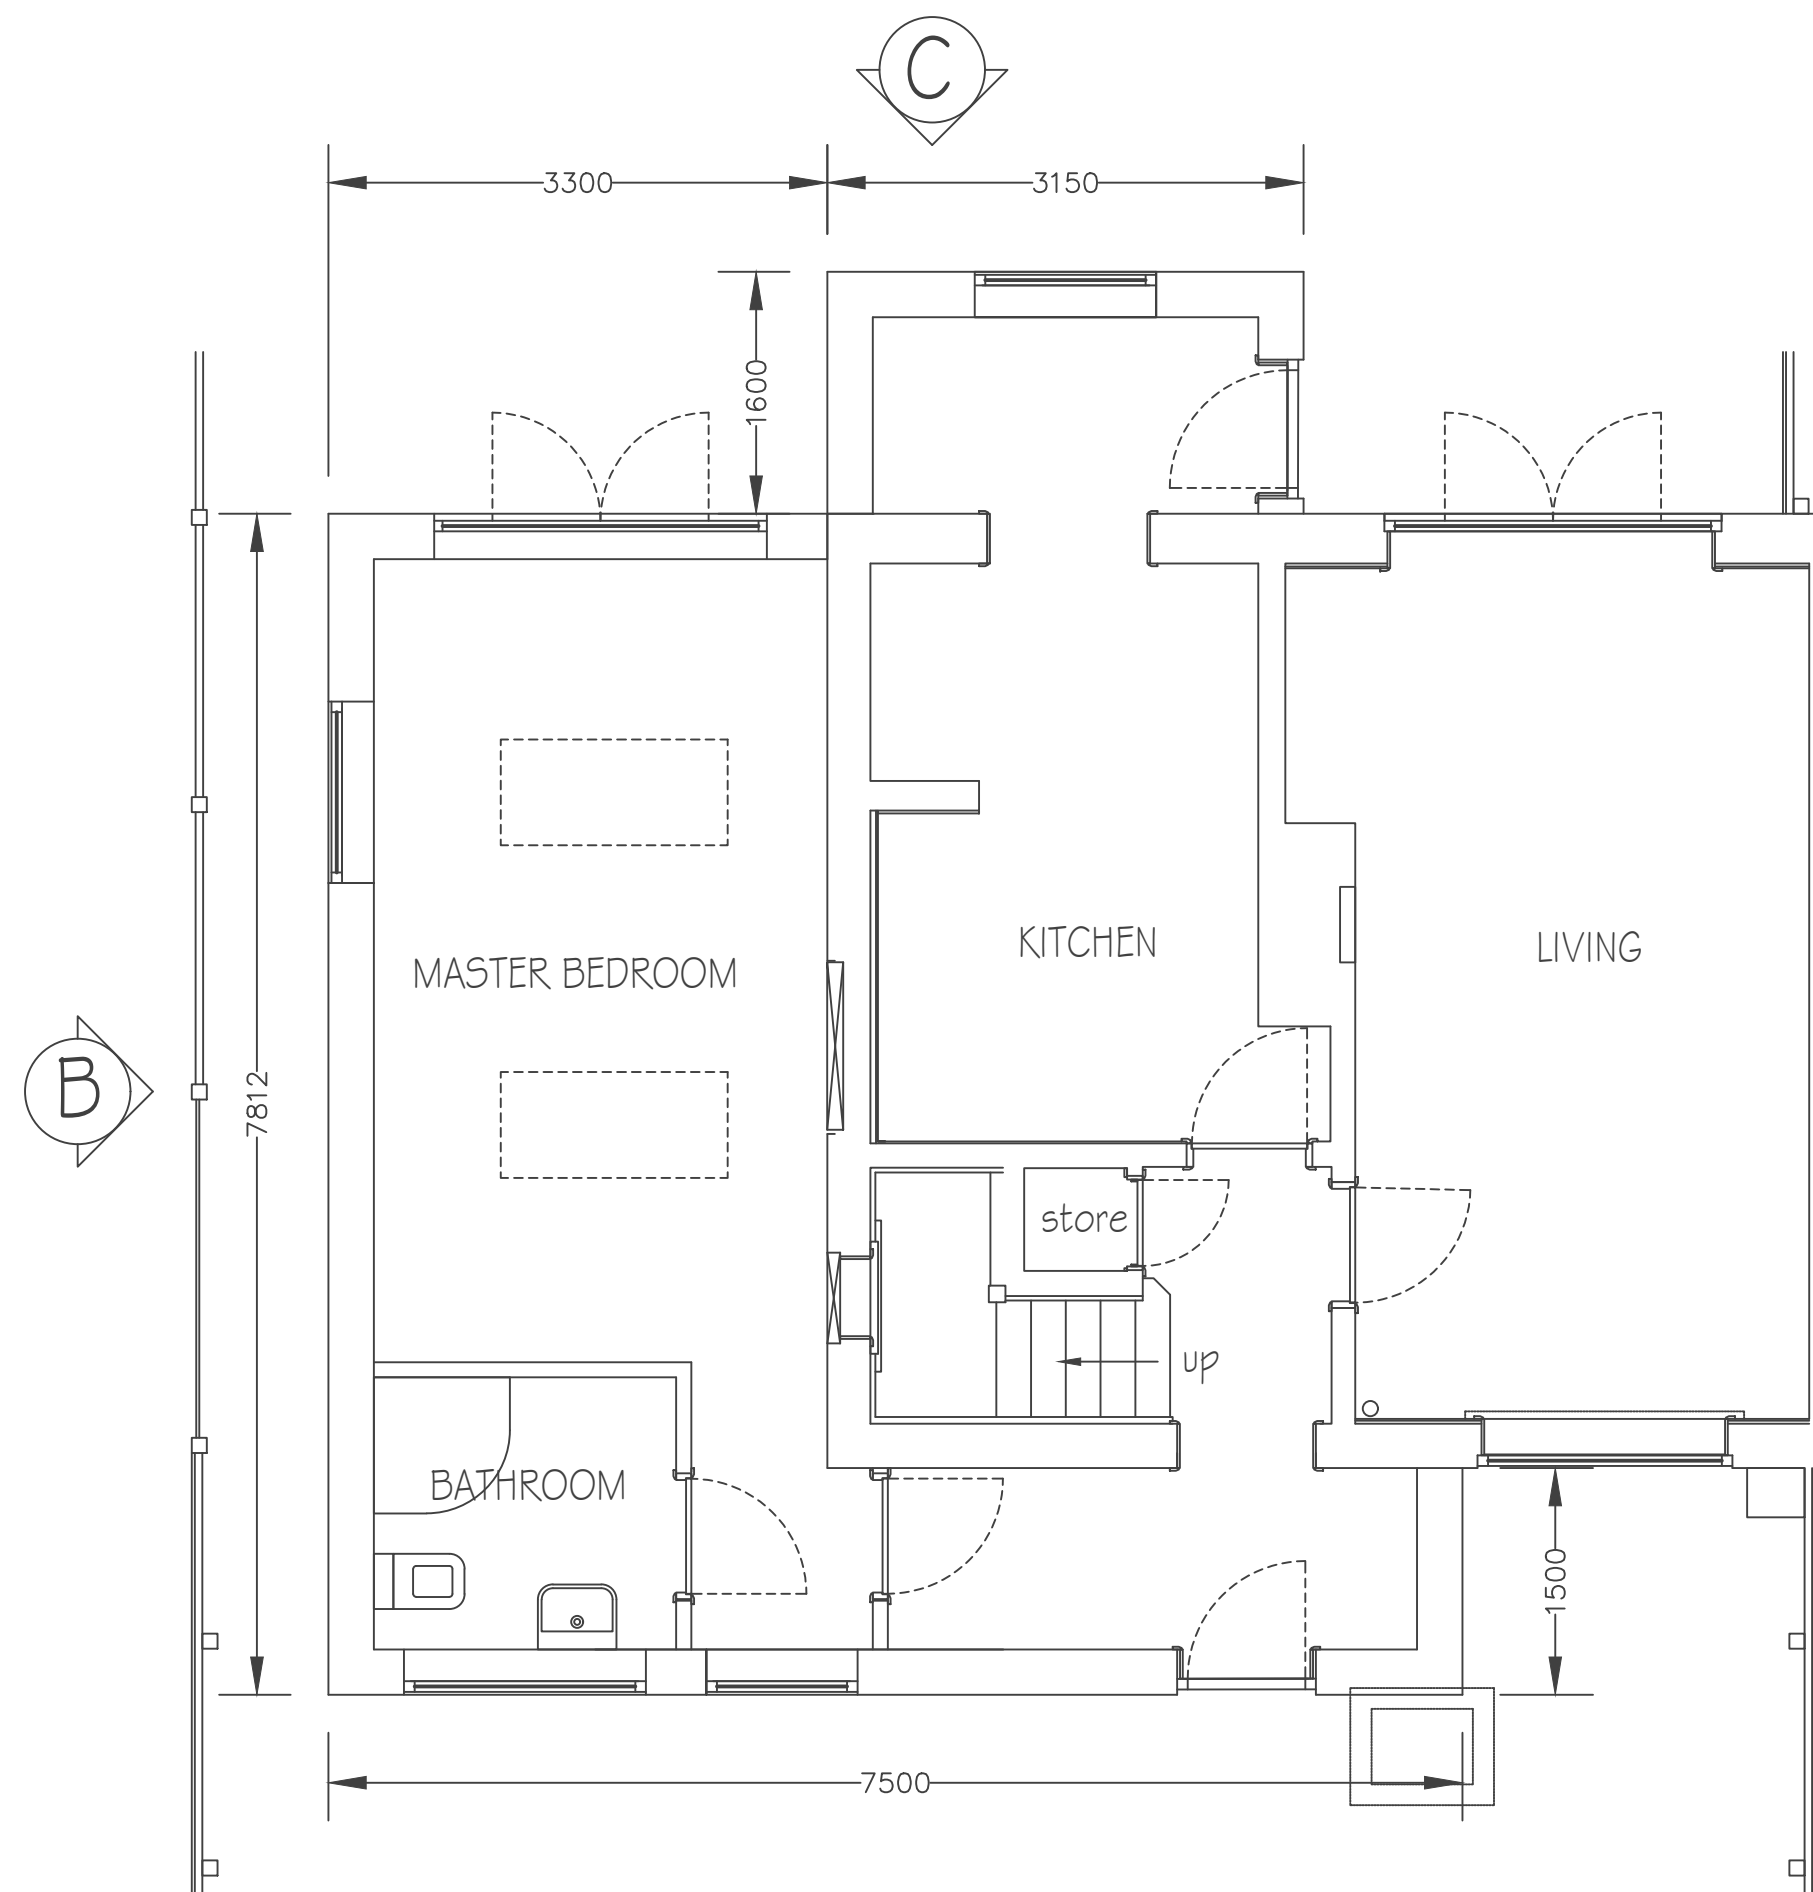


Proposed Ground Floor (1:50)

Switches and socket outlets for lighting and other equipment in habitable are to be at appropriate heights between 450mm and 1200mm from finished floor level.

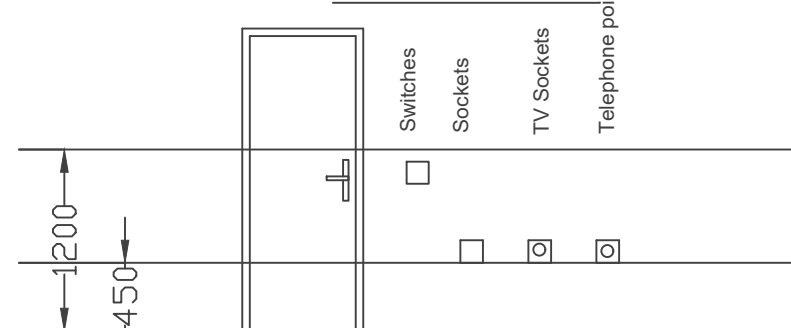

This drawing is to be read in conjunction with all other engineering drawings and the relevant Architects and Services Engineers drawings issued

All dimensions shown are to be checked on site by the Contractor prior to ordering structural member lengths. Do not scale from this

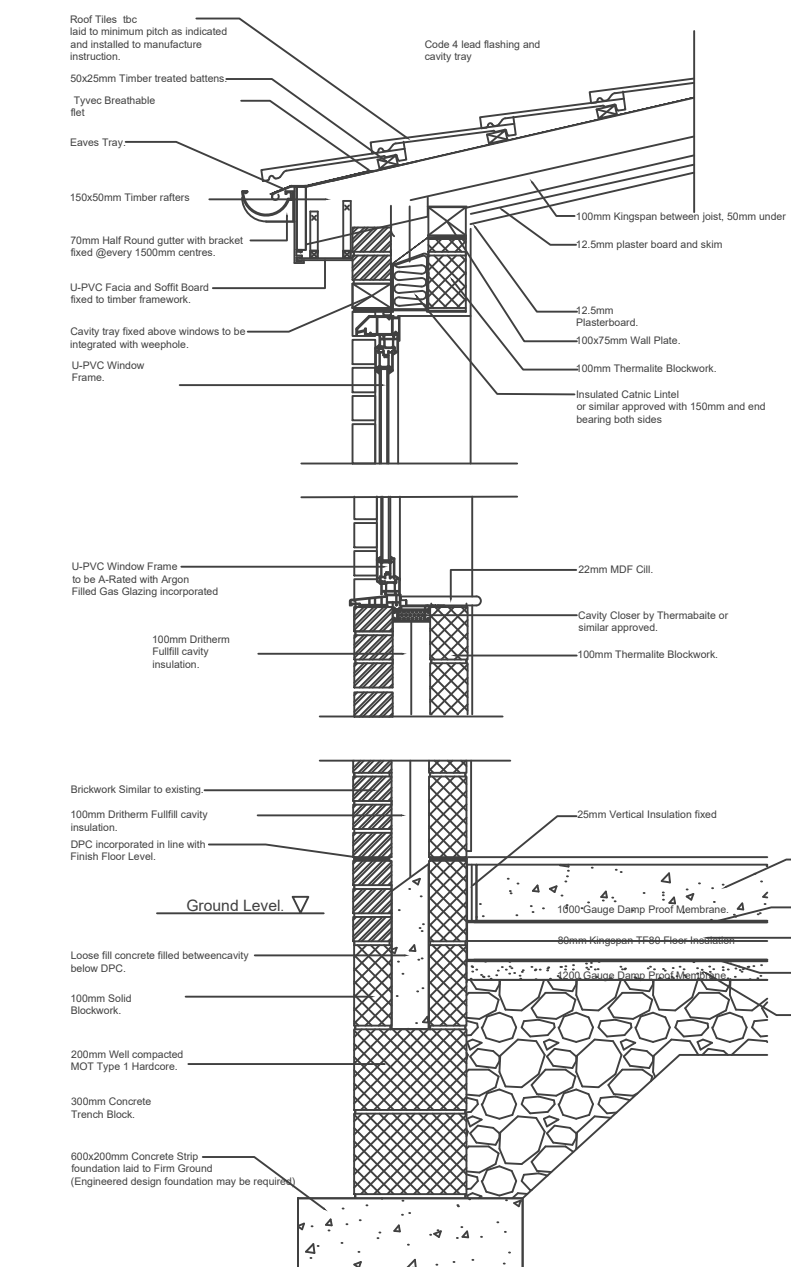

Proposed Section (1:10)



Produced on 12 March 2021 from the Ordnance Survey National Geographic Database and incorporating surveyed revision available at this date. This map shows the area bounded by 387516, 387594, 387594, 387594, 387736, 387516, 387736, 387516, 387594. Reproduction in whole or part is prohibited without the prior permission of Ordnance Survey. Data licence expires 12 March 2028. Unique plan reference: v2c/591342/001861

Materials Key

- Concrete roof tiles to match existing
- Facing Brick to match existing

Rev	Date	Notes	Initials
A	06.09.21	ELEVATION ADDED	SH
PROJECT			
Proposed Single Storey Side & front Extension to - 56 crossacres road wythenshaw manchester M22 5AB			
DRAWING TITLE			
Building Control Existing and Proposed Plans			
SCALE: 1:100 1:50			
DATE: March 21			
DRAWN: SH			
CHECK: A			
SHEET NO: 0001			